



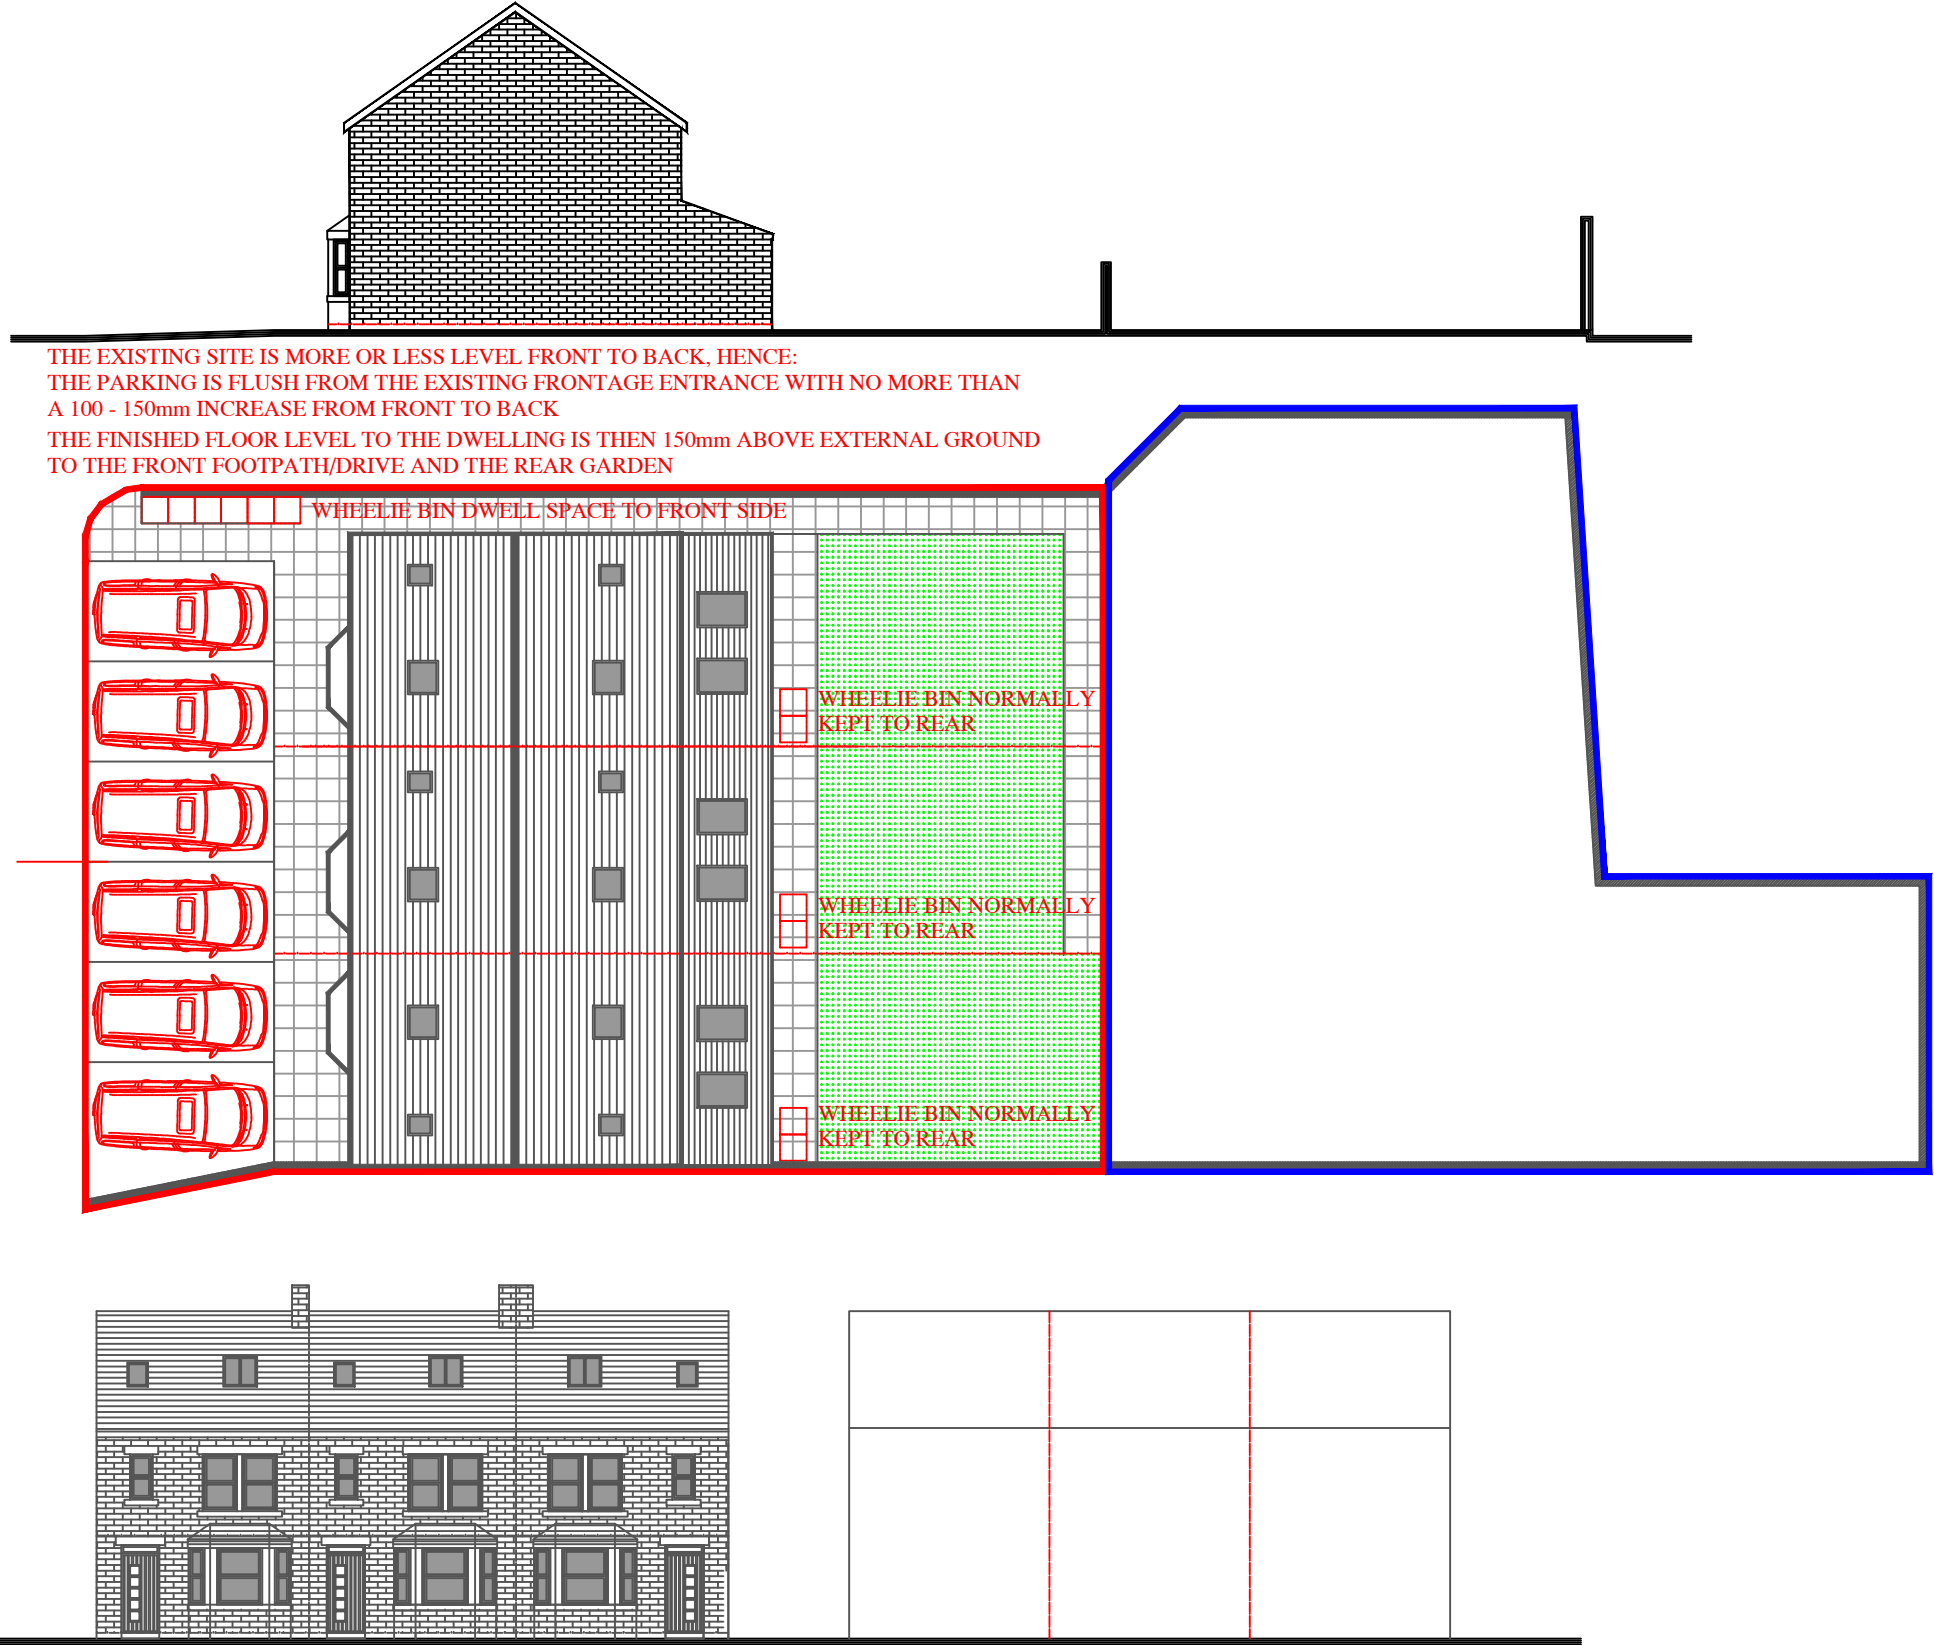

PROPOSED LEVELS AND BIN DWELL POINT 1:200

FORMER FAIRFIELD BUILDERS SITE

DWG: LEVELS AND BIN DWELL
FORMER FAIRFIELD BUILDERS SITE
BENCH ROAD, BUXTON

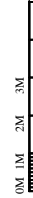

REVISIONS:

1:200	CHECKED:
DATE: 2022	DRAWN:

©THIS DRAWING AND THE BUILDING WORKS DEPICTED ARE THE COPYRIGHT OF AJS ARCHITECTURE AND MAY NOT BE REPRODUCED OR AMENDED EXCEPT BY WRITTEN PERMISSION. NO LIABILITY WILL BE ACCEPTED FOR AMENDMENTS MADE BY OTHER PERSONS.

A.J.S. ARCHITECTURE

32 carr road.
buxton.
derbyshire.
sk17 6wf.

h: 01298 26062
m: 07794 400237

LEVELS 01

BENCH ROAD