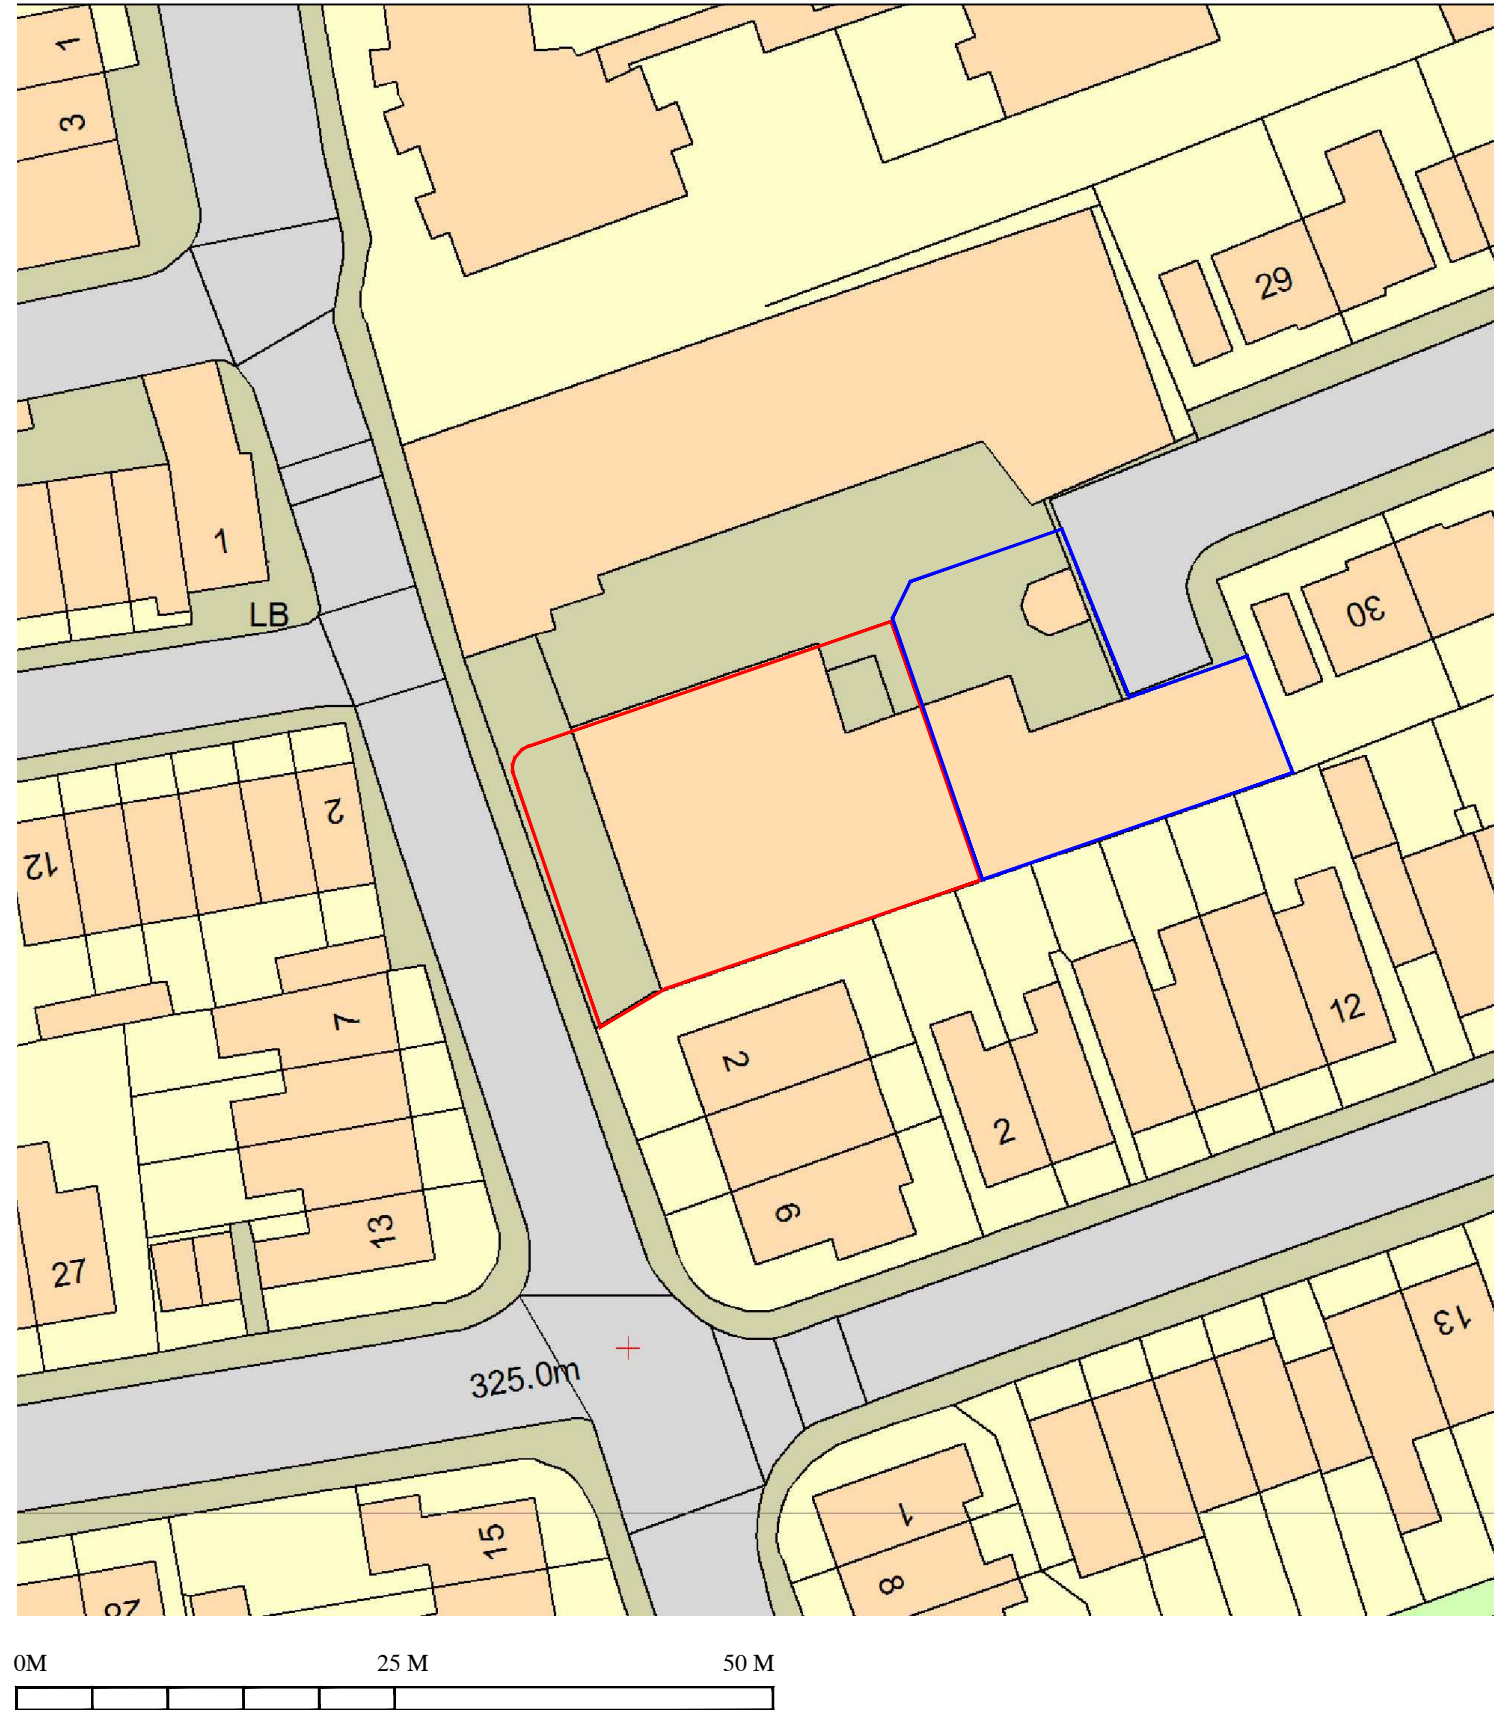
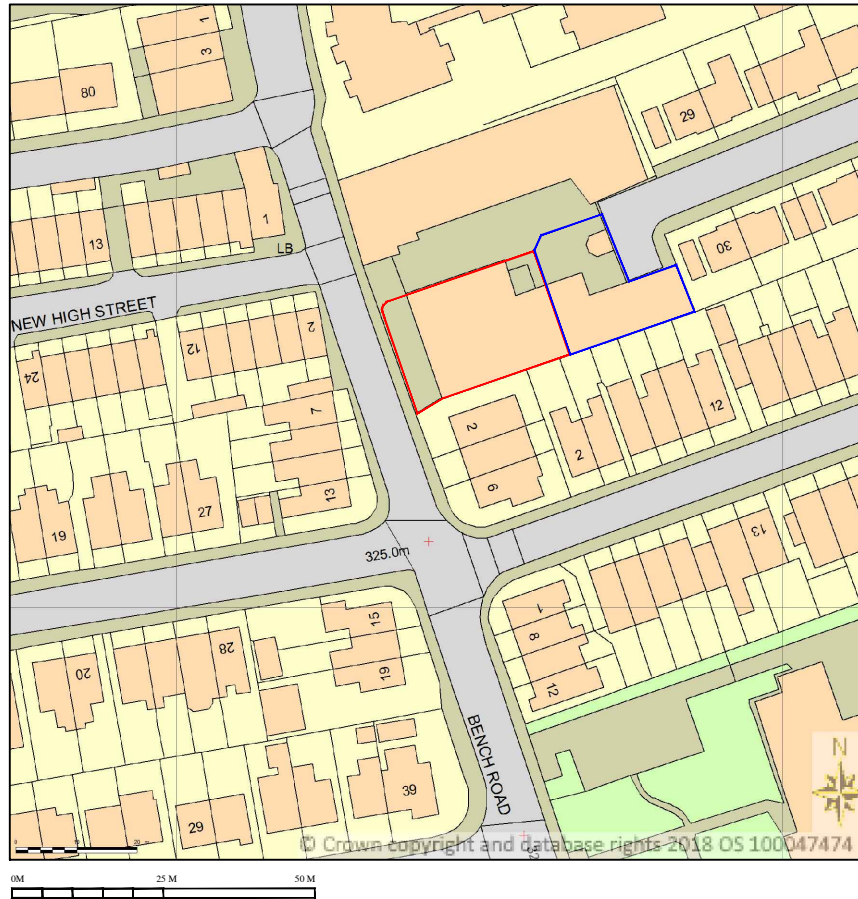


NORTH

SITE LOCATION PLAN 1:1250 AND 1:500 FORMER FAIRFIELD BUILDERS SITE

DWG: SITE LOCATION PLAN
FORMER FAIRFIELD BUILDERS SITE
BENCH ROAD, BUXTON

REVISIONS:

1:1250/500	CHECKED:
DATE: 2022	DRAWN:

©THIS DRAWING AND THE BUILDING WORKS DEPICTED ARE THE COPYRIGHT OF AJS ARCHITECTURE
AND MAY NOT BE REPRODUCED OR AMENDED EXCEPT BY WRITTEN PERMISSION. NO LIABILITY WILL BE ACCEPTED
FOR AMENDMENTS MADE BY OTHER PERSONS.

A.J.S ARCHITECTURE

32 carr road.
buxton.
derbyshire.
sk17 6wf.

h: 01298 26062
m: 07794 400237



SITE 01

BENCH ROAD