



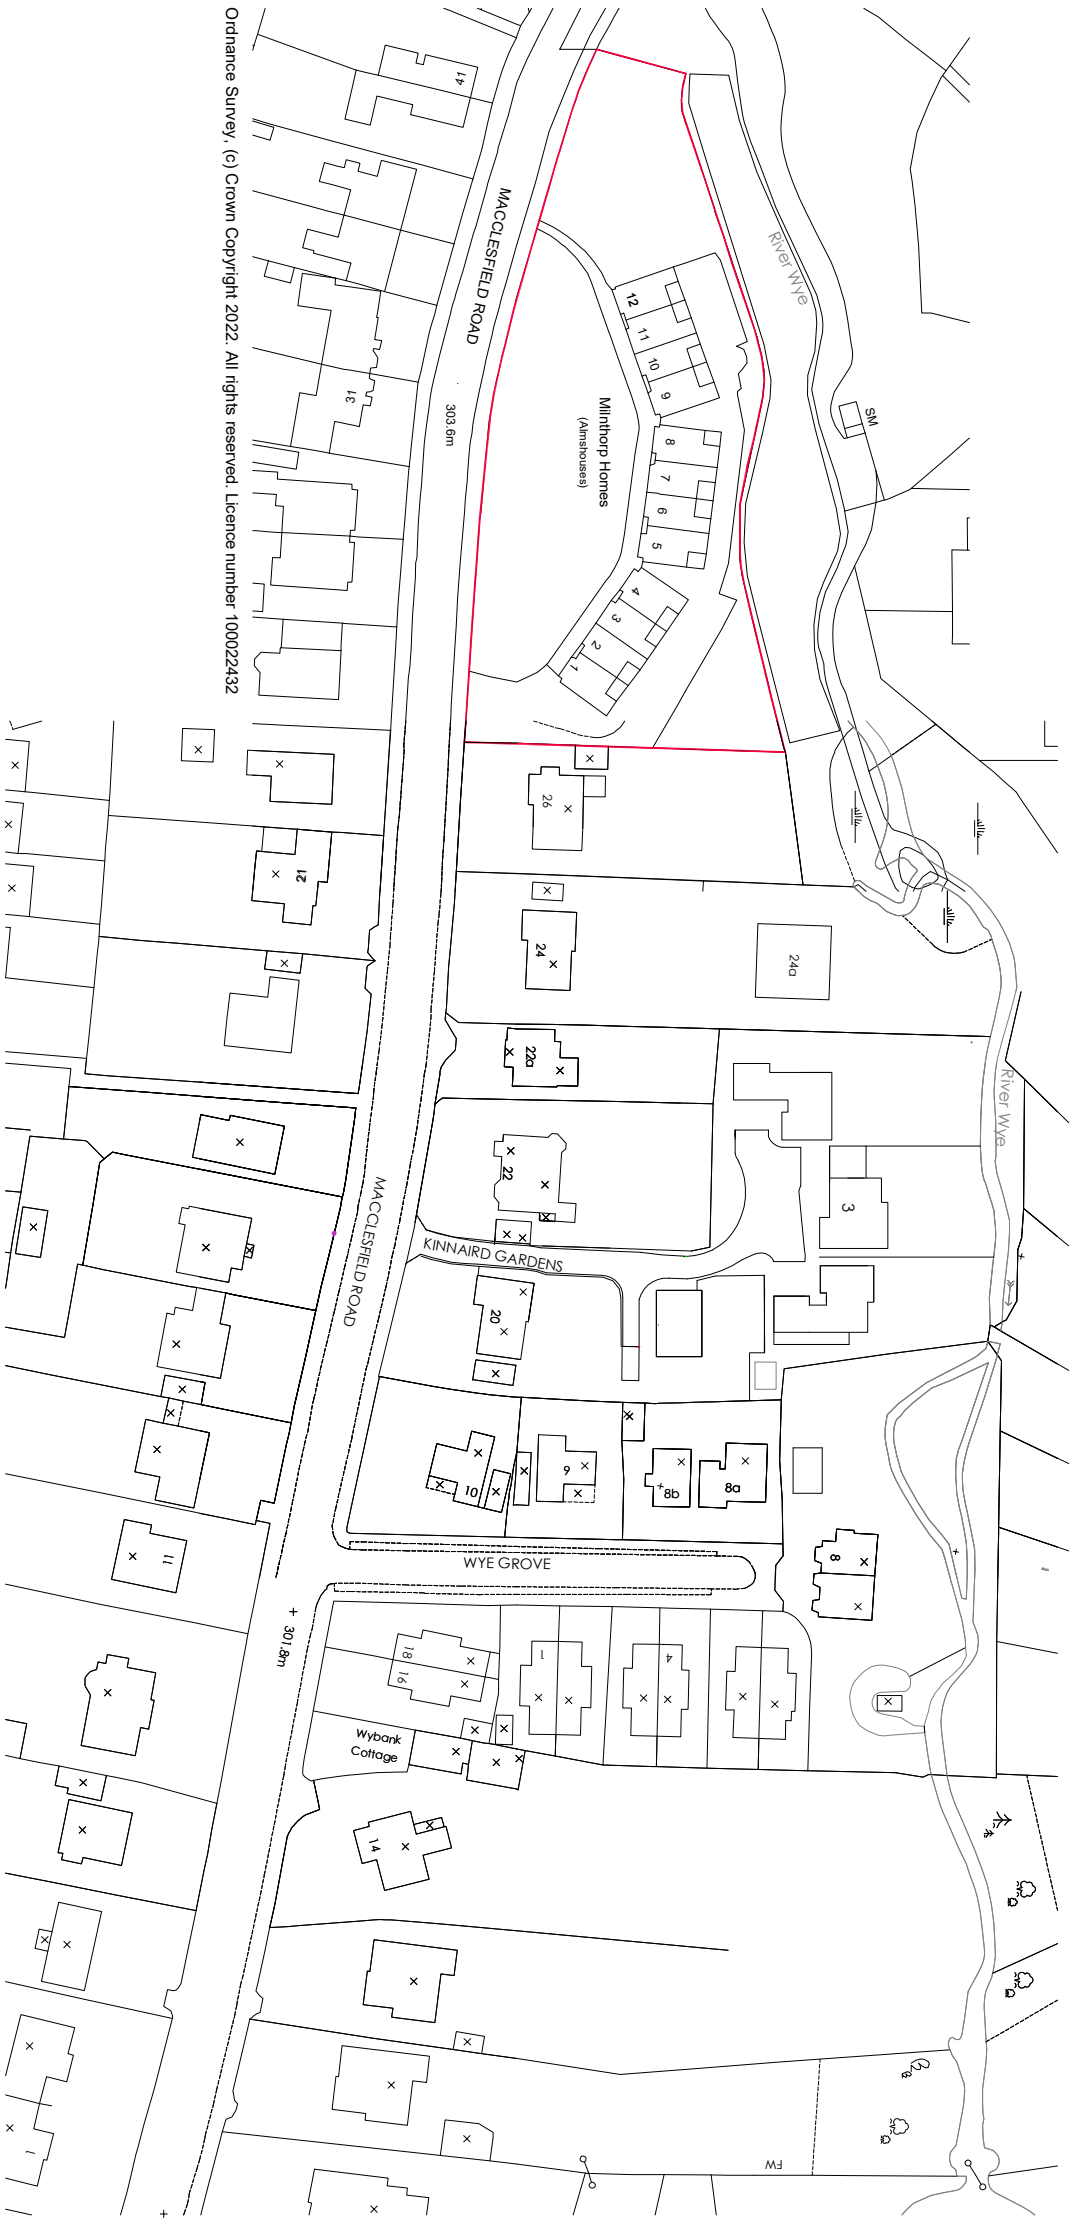

Ordnance Survey, (c) Crown Copyright 2022. All rights reserved. Licence number 100022432

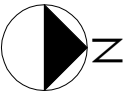

REVISIONS

NO.	DATE	BY	SCALE	AREA	SQ. M.
1	Oct 22	FW	1:1250@A3		
PROJECT Proposed secondary glazing to inside of lounge windows of 1-12 Milnthorpe, Macclesfield Road, Burton					
CLIENT The Milnthorpe Homes					
TITLE Location Plan					



Residential Architecture Design and Planning
07875551823
www.wyliearchitecture.co.uk

DRAWING NUMBER

01.01

REV

-