


Notes

Jennings Design Associates take no responsibility for any dimensions obtained by scaling from this drawing. If no dimension is shown the recipient must ascertain the dimension specifically from the Architect or by site measurement. Supplying this drawing in digital form is solely for convenience and no reliance may be placed on digital data. All data must be checked against hard copy. Dimensions must be checked on site. Any discrepancies must be reported to the Architect immediately. This drawing is copyright of Jennings Design Associates

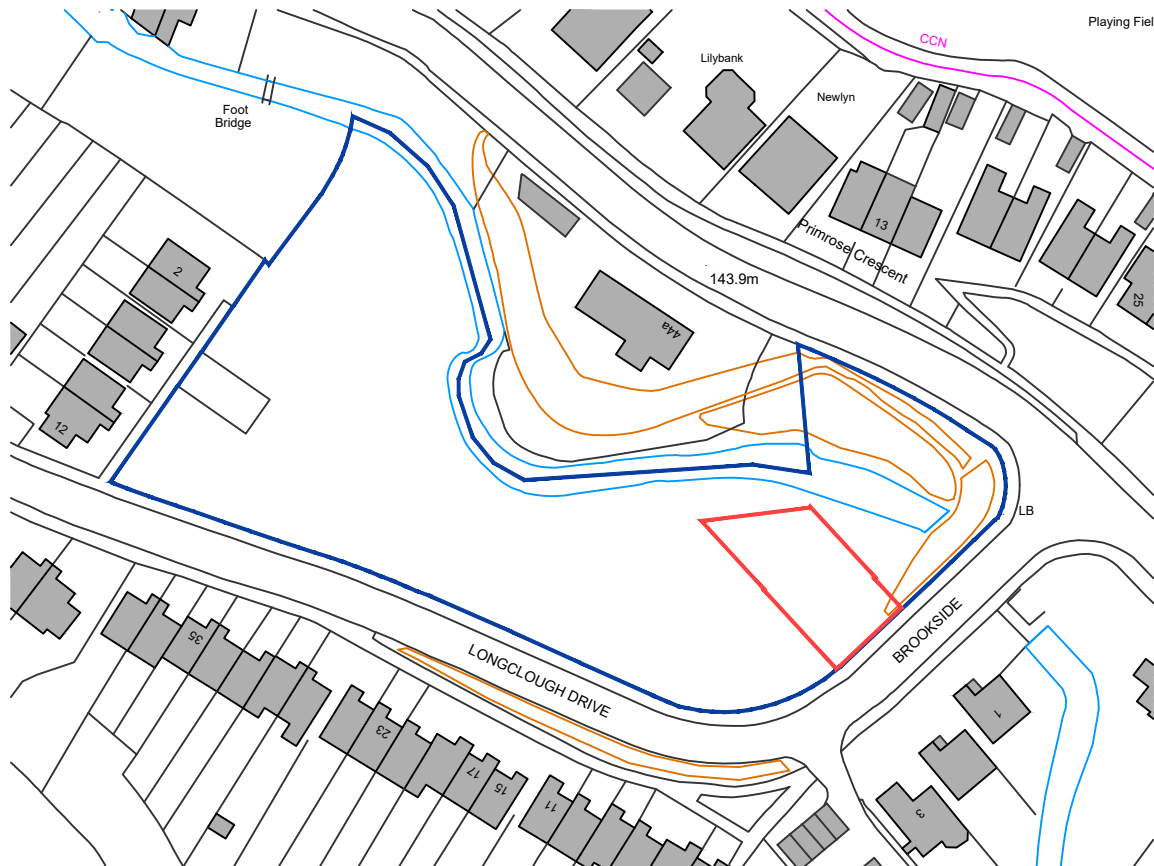

Ordnance Survey, (c) Crown Copyright 2022. All rights reserved. Licence number 100022432

Key
— Site Boundary
— Land Ownership

-	Initial Issue	12.10.22	SB
Rev	Description	Date	By



Client:	Mellor Homes Ltd			
Project:	Longclough Drive, Glossop			
Project Status:	PL - Planning			
Scale:	@ Original Size	Date:	Drawn By:	Checked By:
1:1250	A4	Oct 2022	SB	

Project Number	1300	Drawing Number	A	DR	040
Description	Site Location Plan - Application 2				
Rev	-				



Scale 1:1250

Z:\1300 - Longclough Drive, Glossop\Drawings\Live\plots - Planning\1300_A_DR_040 SiteLocationPlan_App2.dwg