
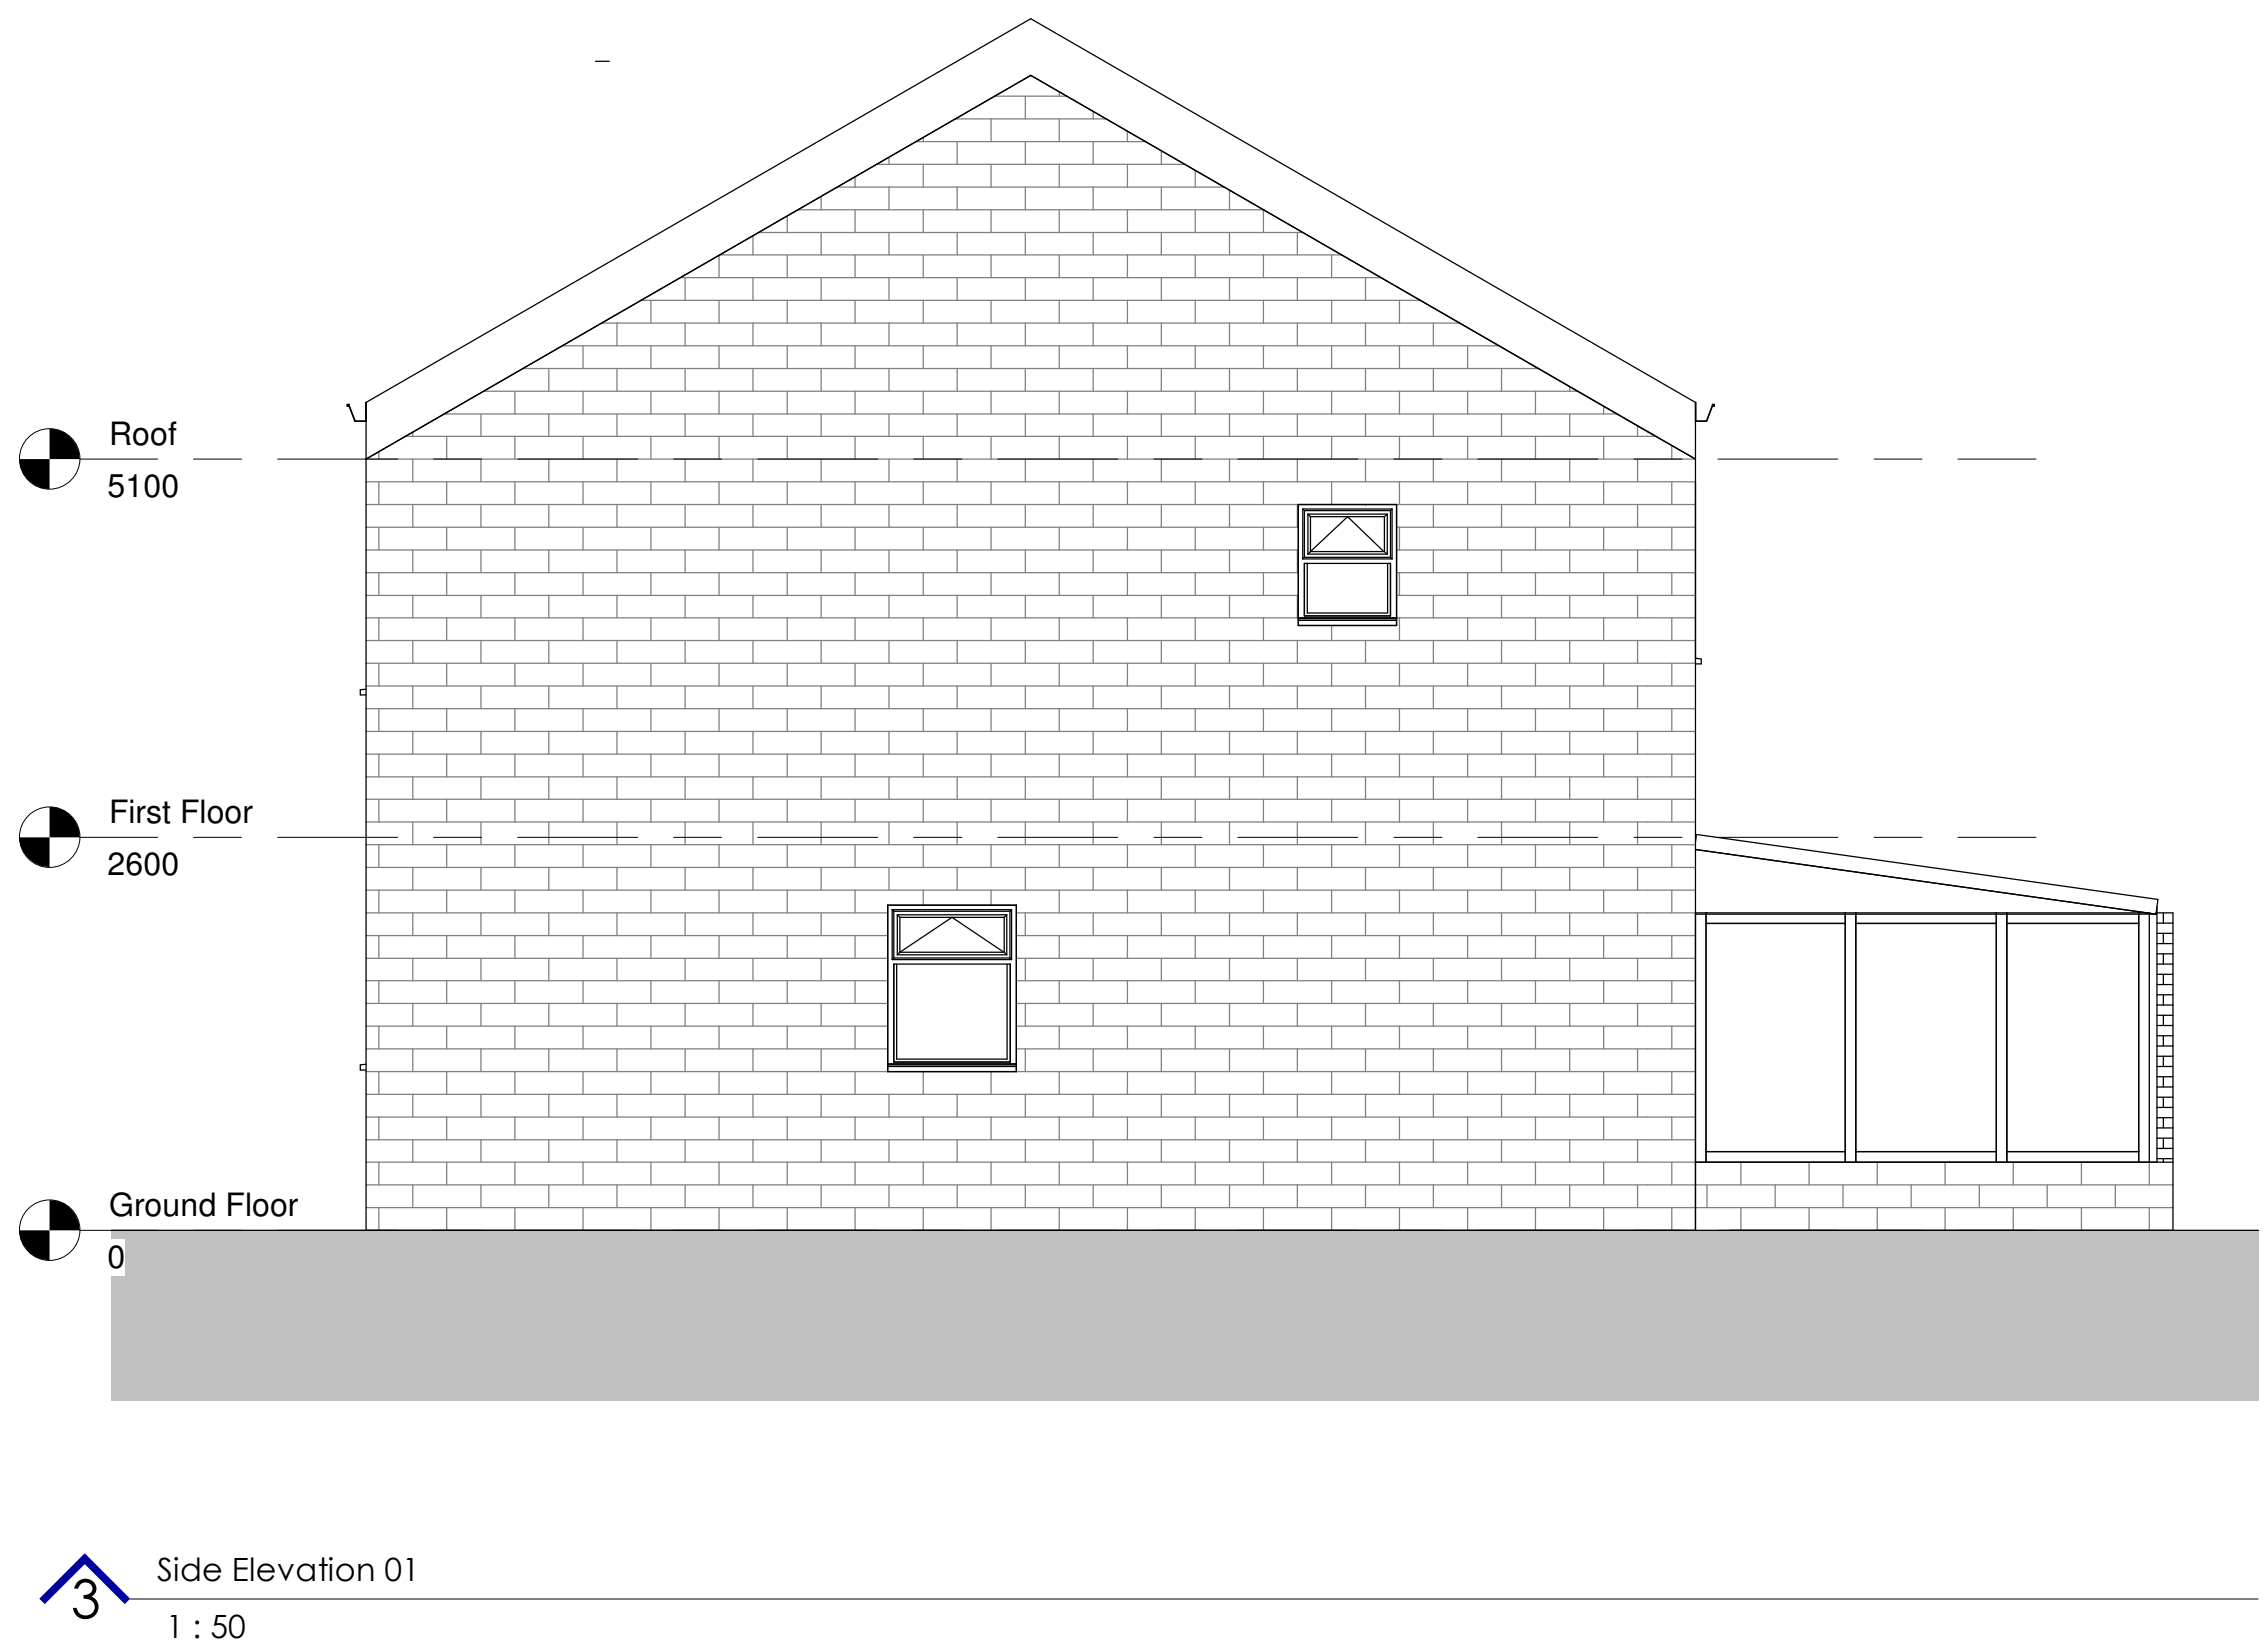
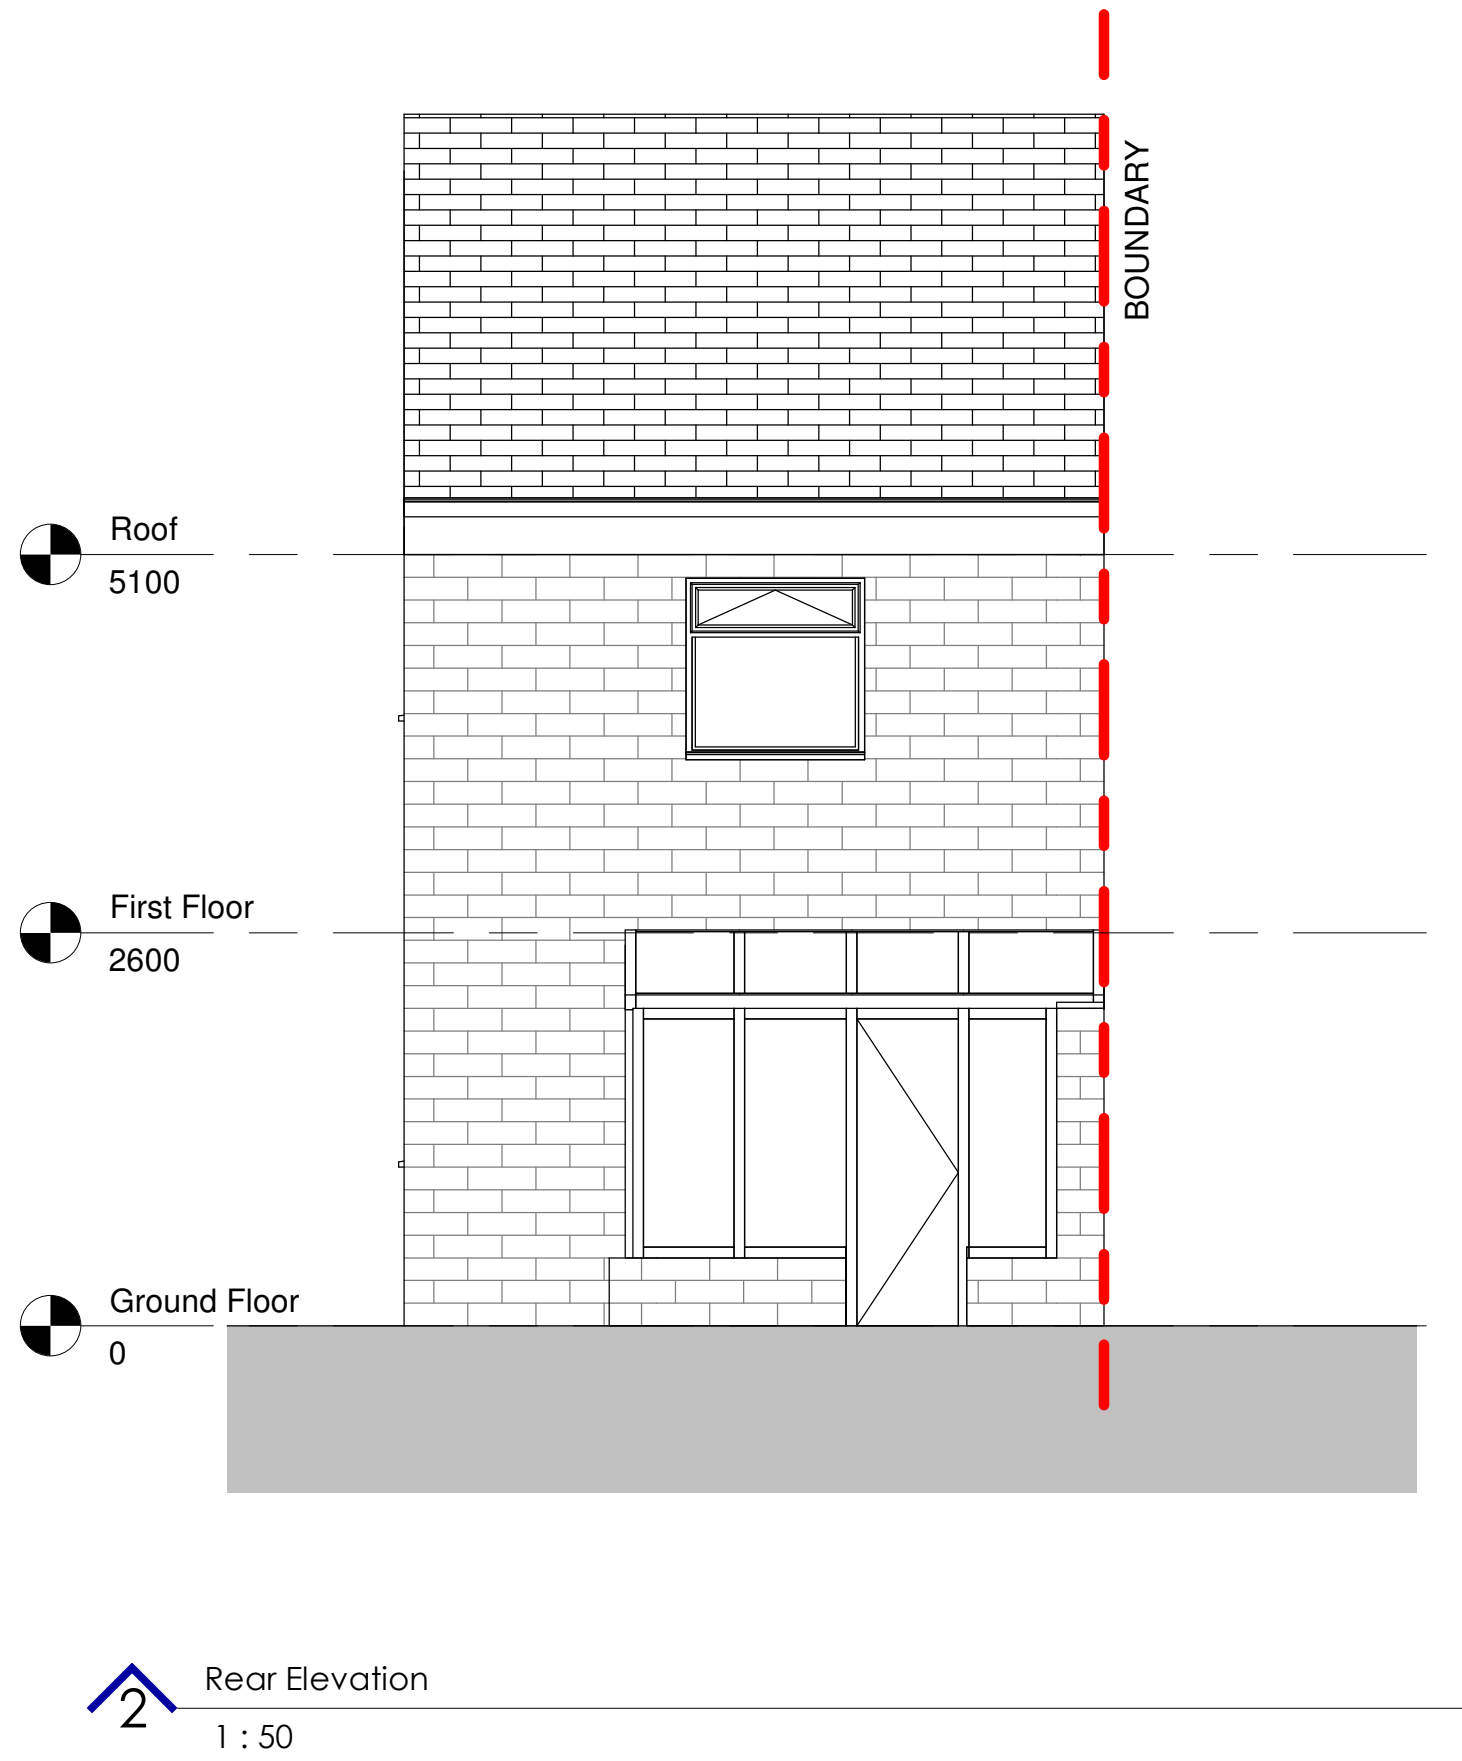


Rev	Description	Date

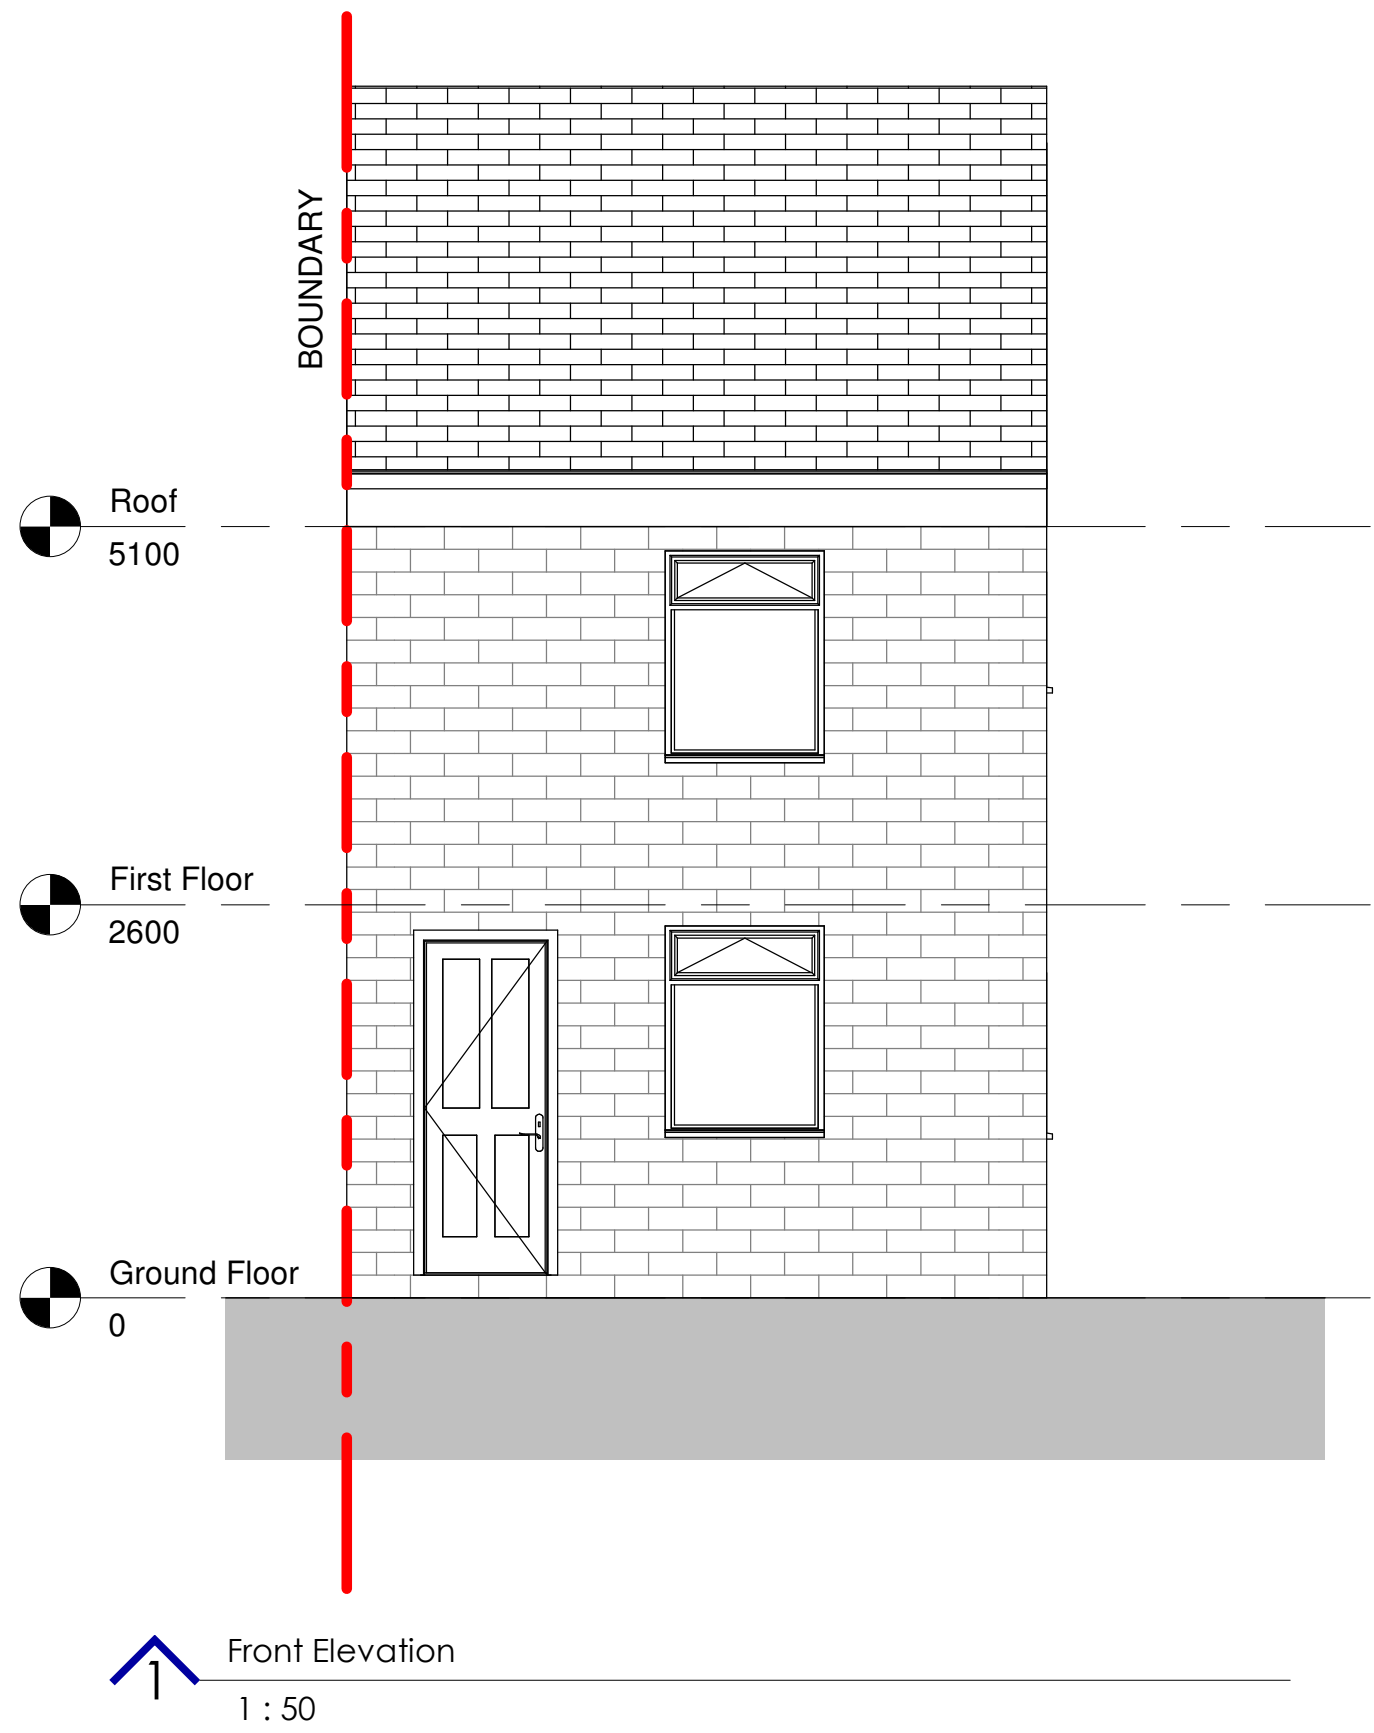

Figured dimensions only to be taken from this drawing.
All contractors must visit the site and be responsible for checking all setting out dimensions and notifying the architect of any discrepancies prior to any manufacture or construction work.

NOTES:

STATUS	PURPOSE OF ISSUE



SLH Home Design
M: 07999322120
E: info@slhomedesign.co.uk
W: www.slhomedesign.co.uk

PROJECT
Single Storey Rear Extension

TITLE
Existing Elevations

ADDRESS
61 Green Ln, Hadfield, Glossop
SK13 2DT

DRAWN BY	CHECKED BY	DATE
Author	Checker	10/30/22

SCALE (B1)	PROJECT NUMBER
1 : 50	3082

DRAWING NUMBER	REV
A102	

