
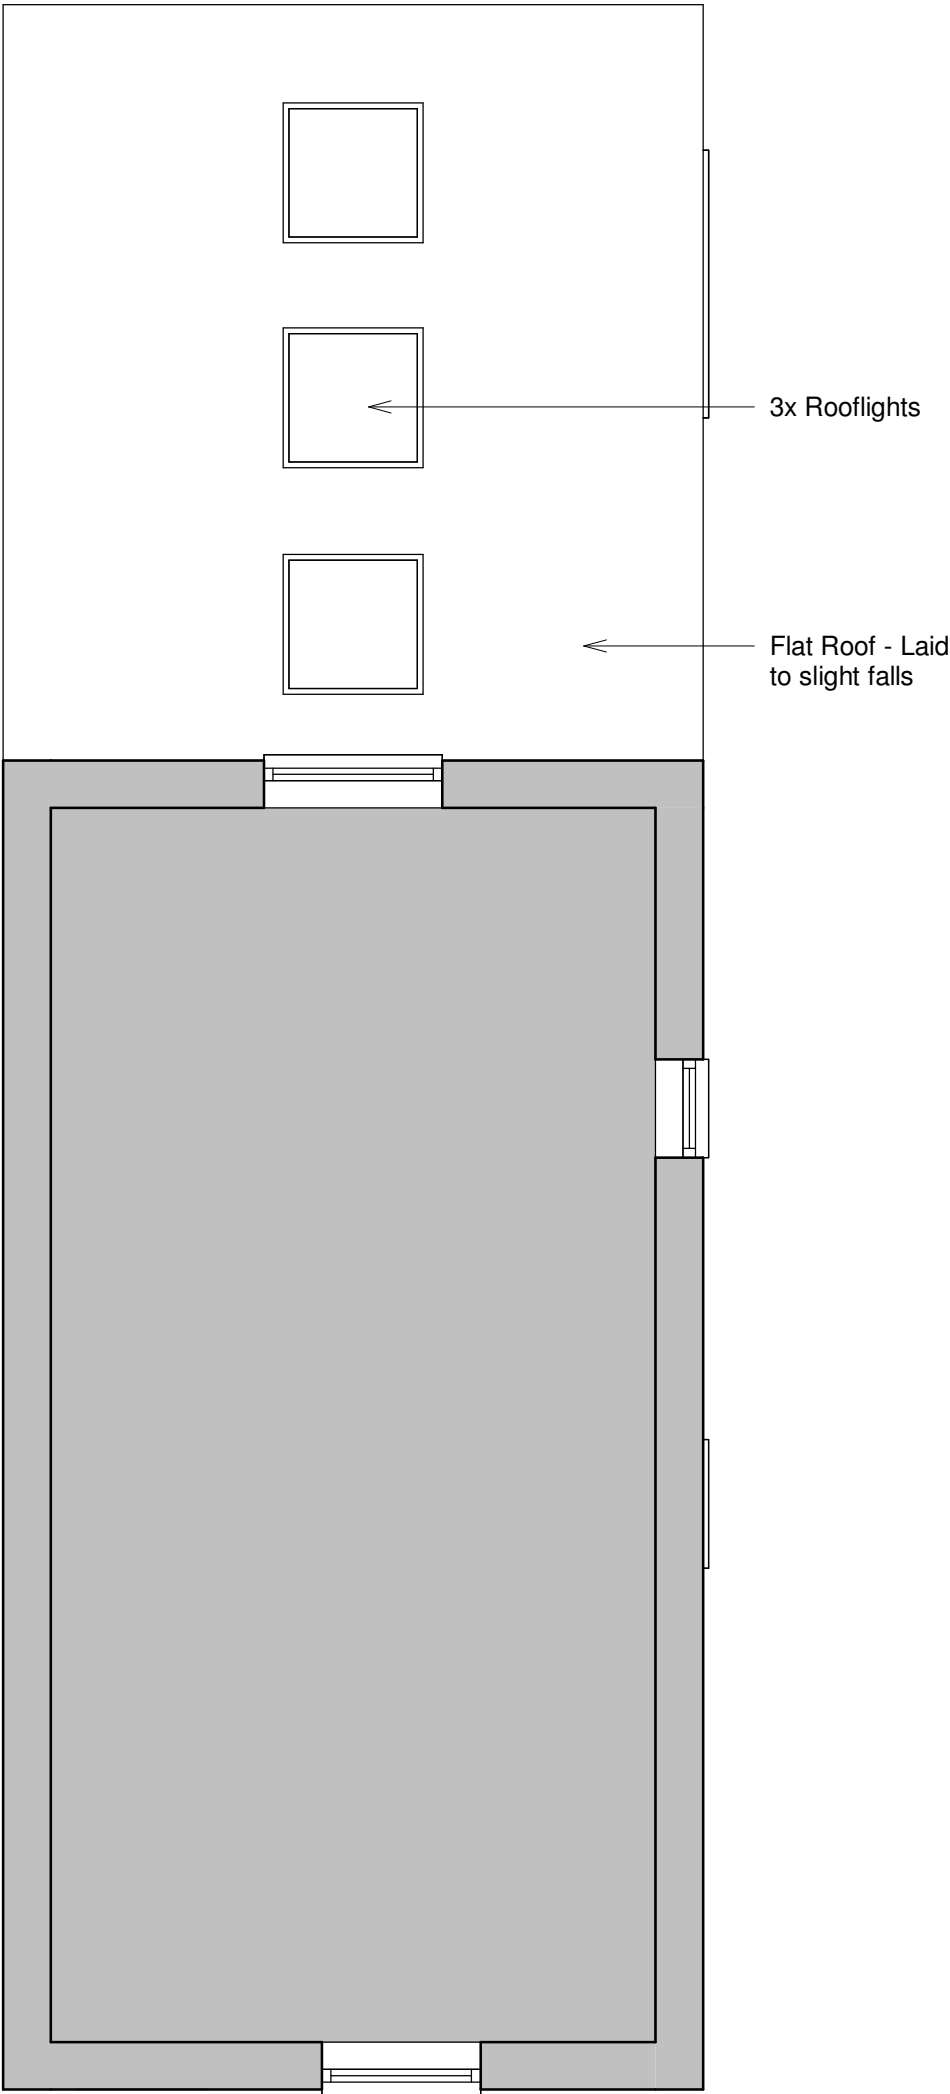


Figured dimensions only to be taken from this drawing.
All contractors must visit the site and be responsible for checking all setting out dimensions and notifying the architect of any discrepancies prior to any manufacture or construction work.

NOTES:

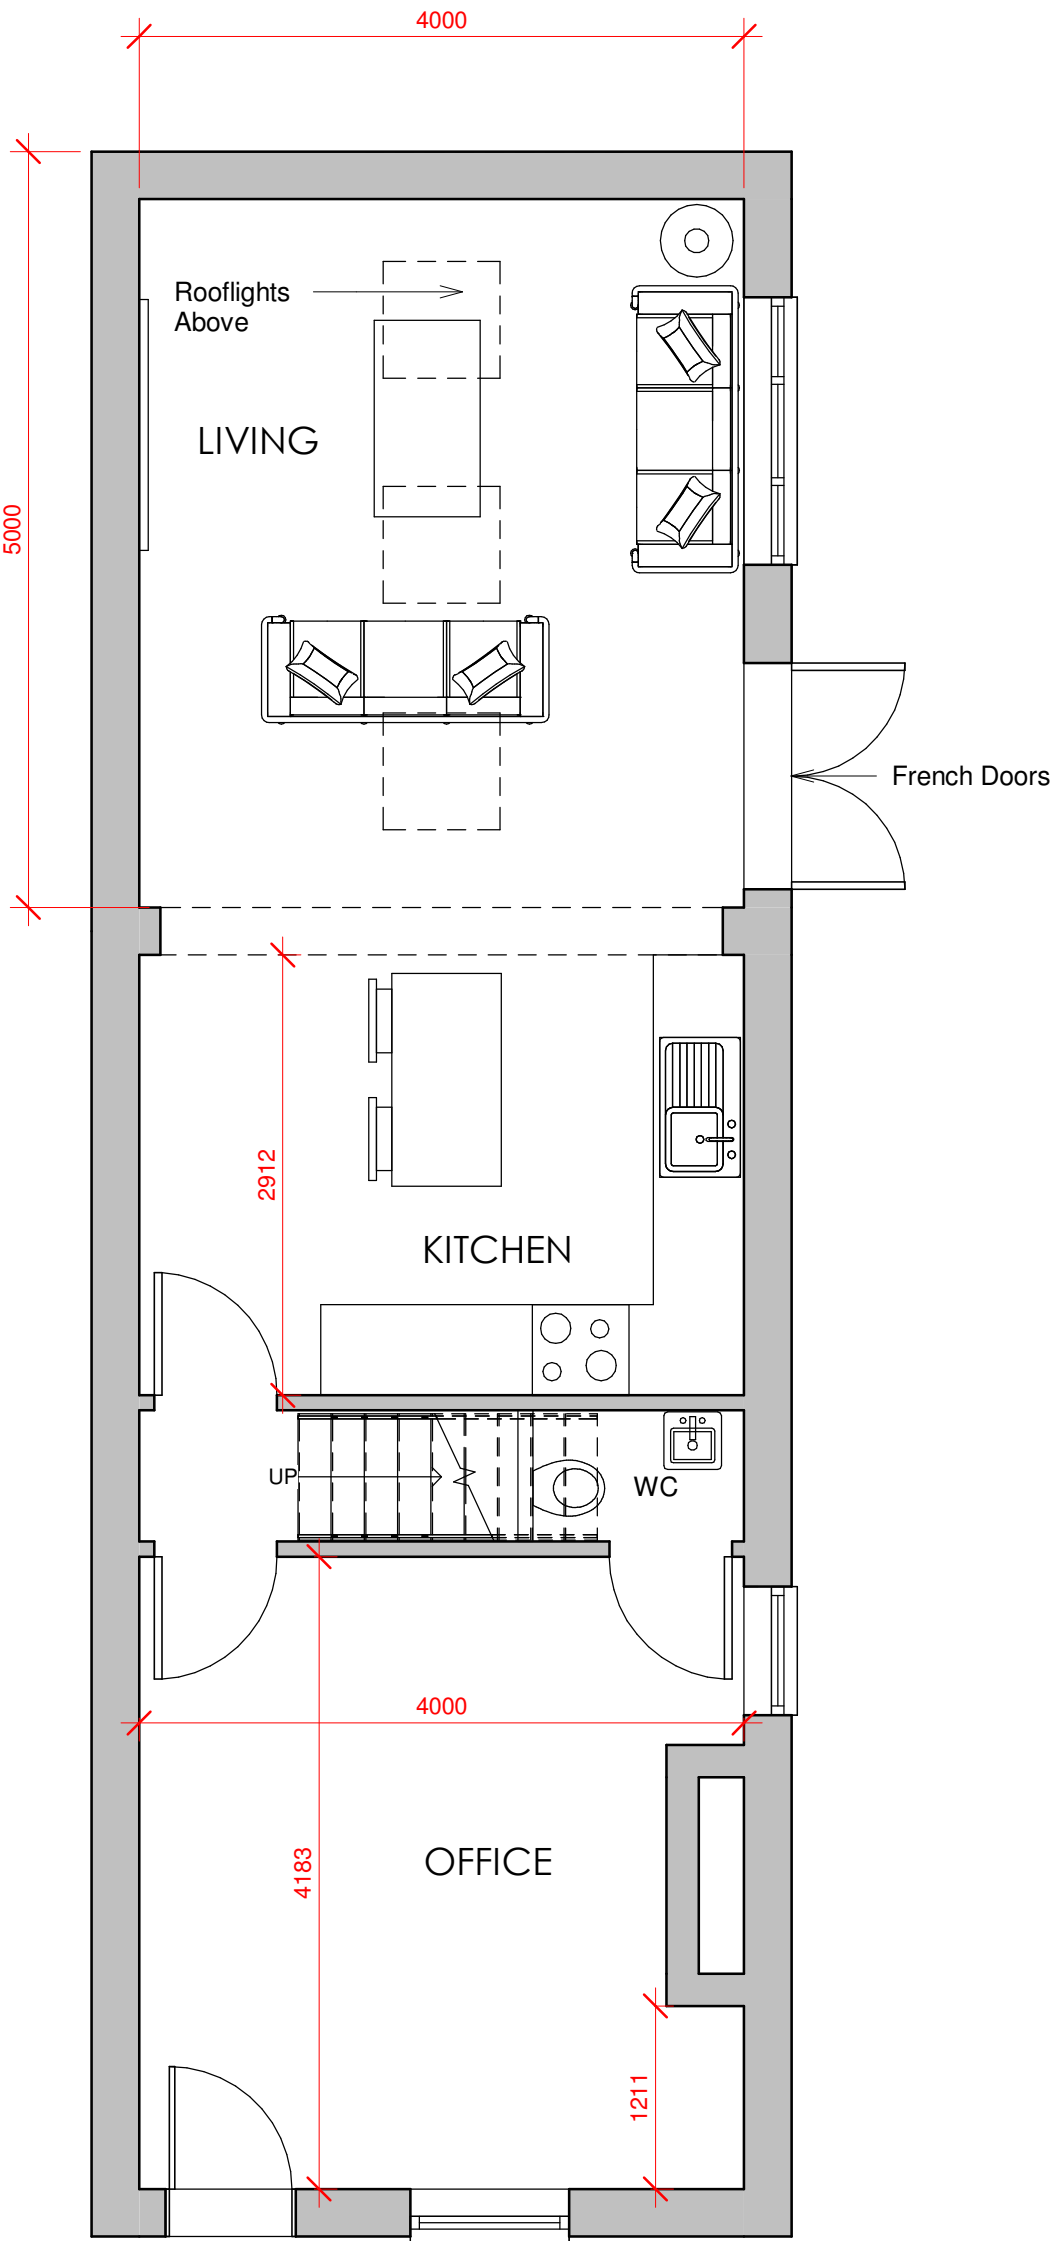

1 PROPOSED - GROUND FLOOR
1 : 50

2 PROPOSED - ROOF PLAN
1 : 50

