




Rev	Description	Date

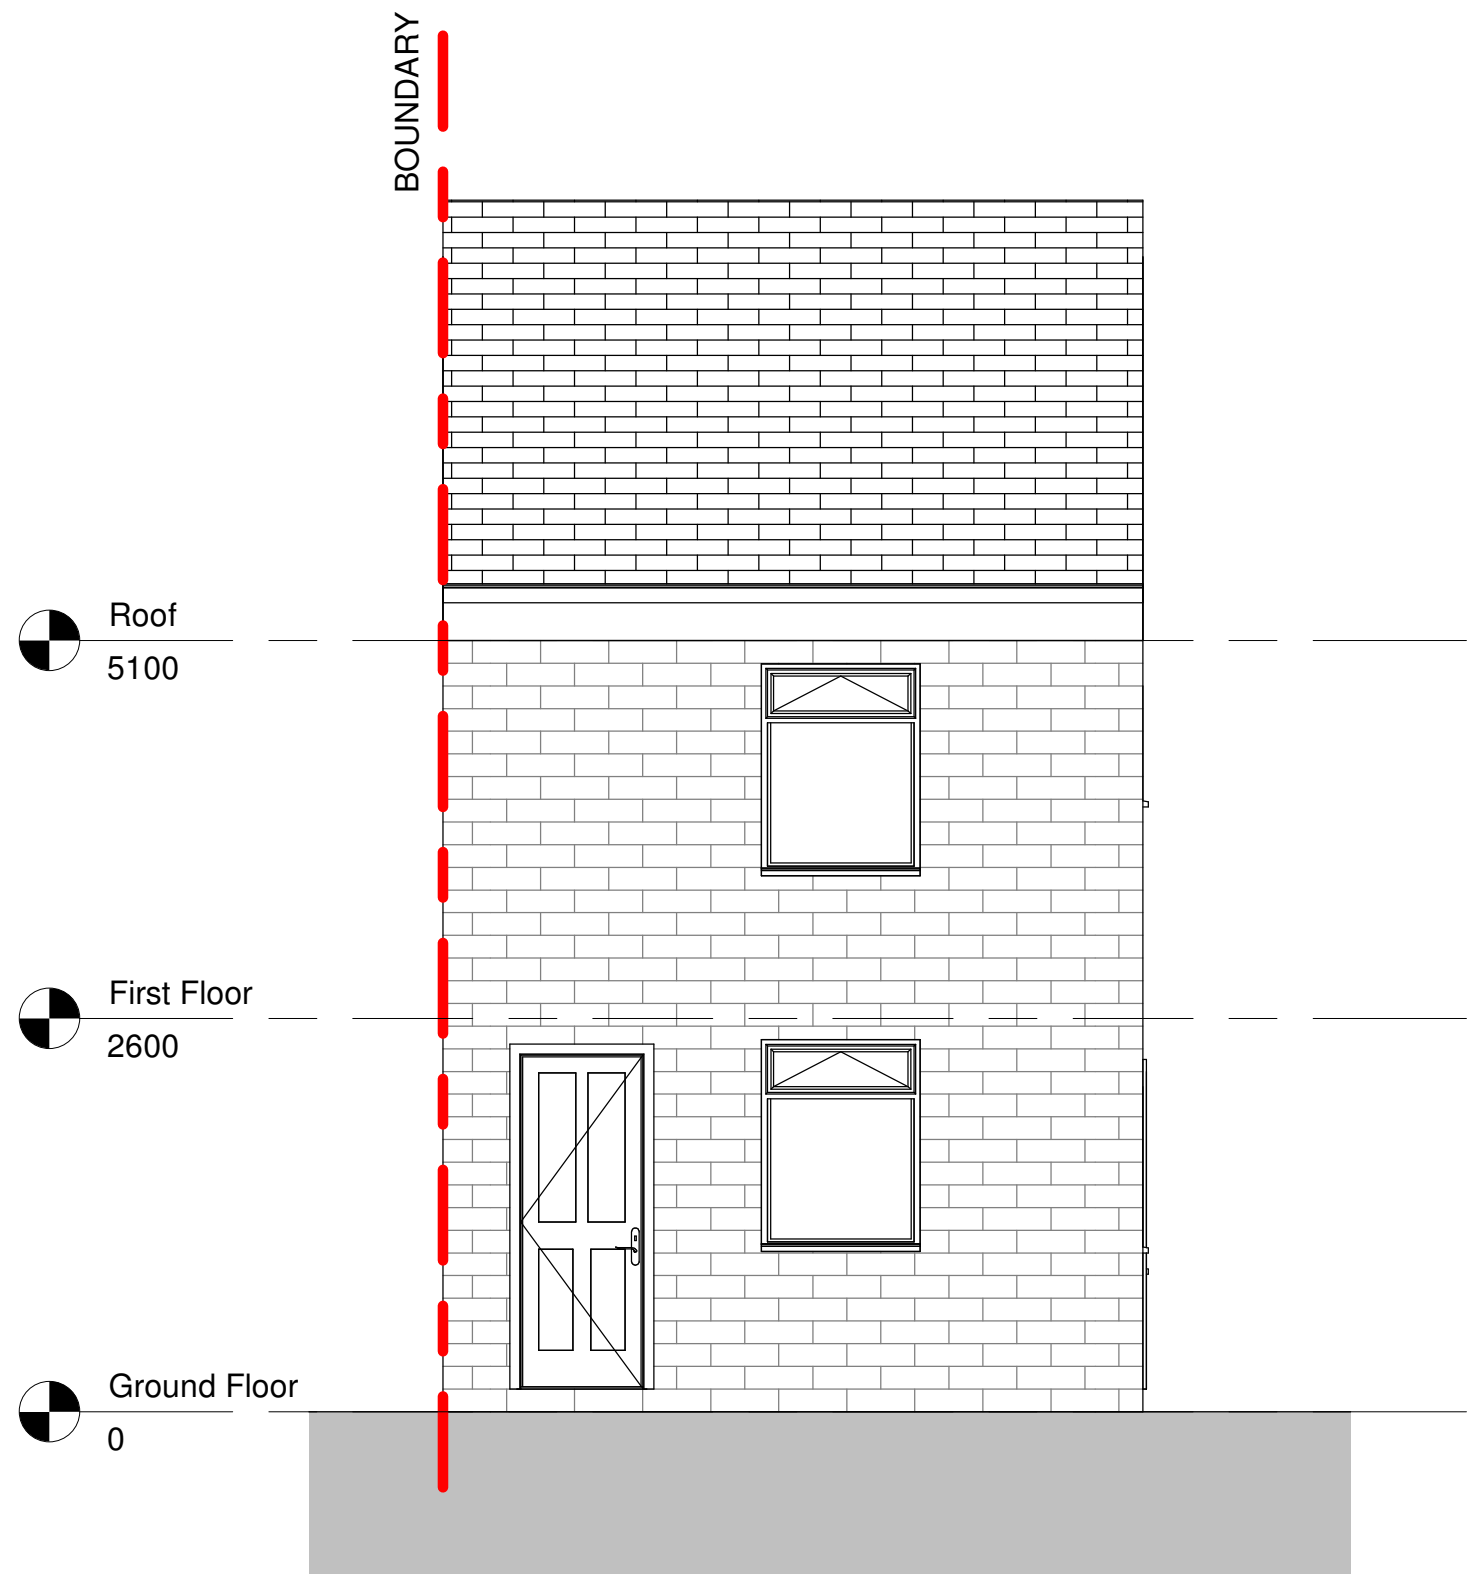


1 ELEVATION - FRONT
1 : 50

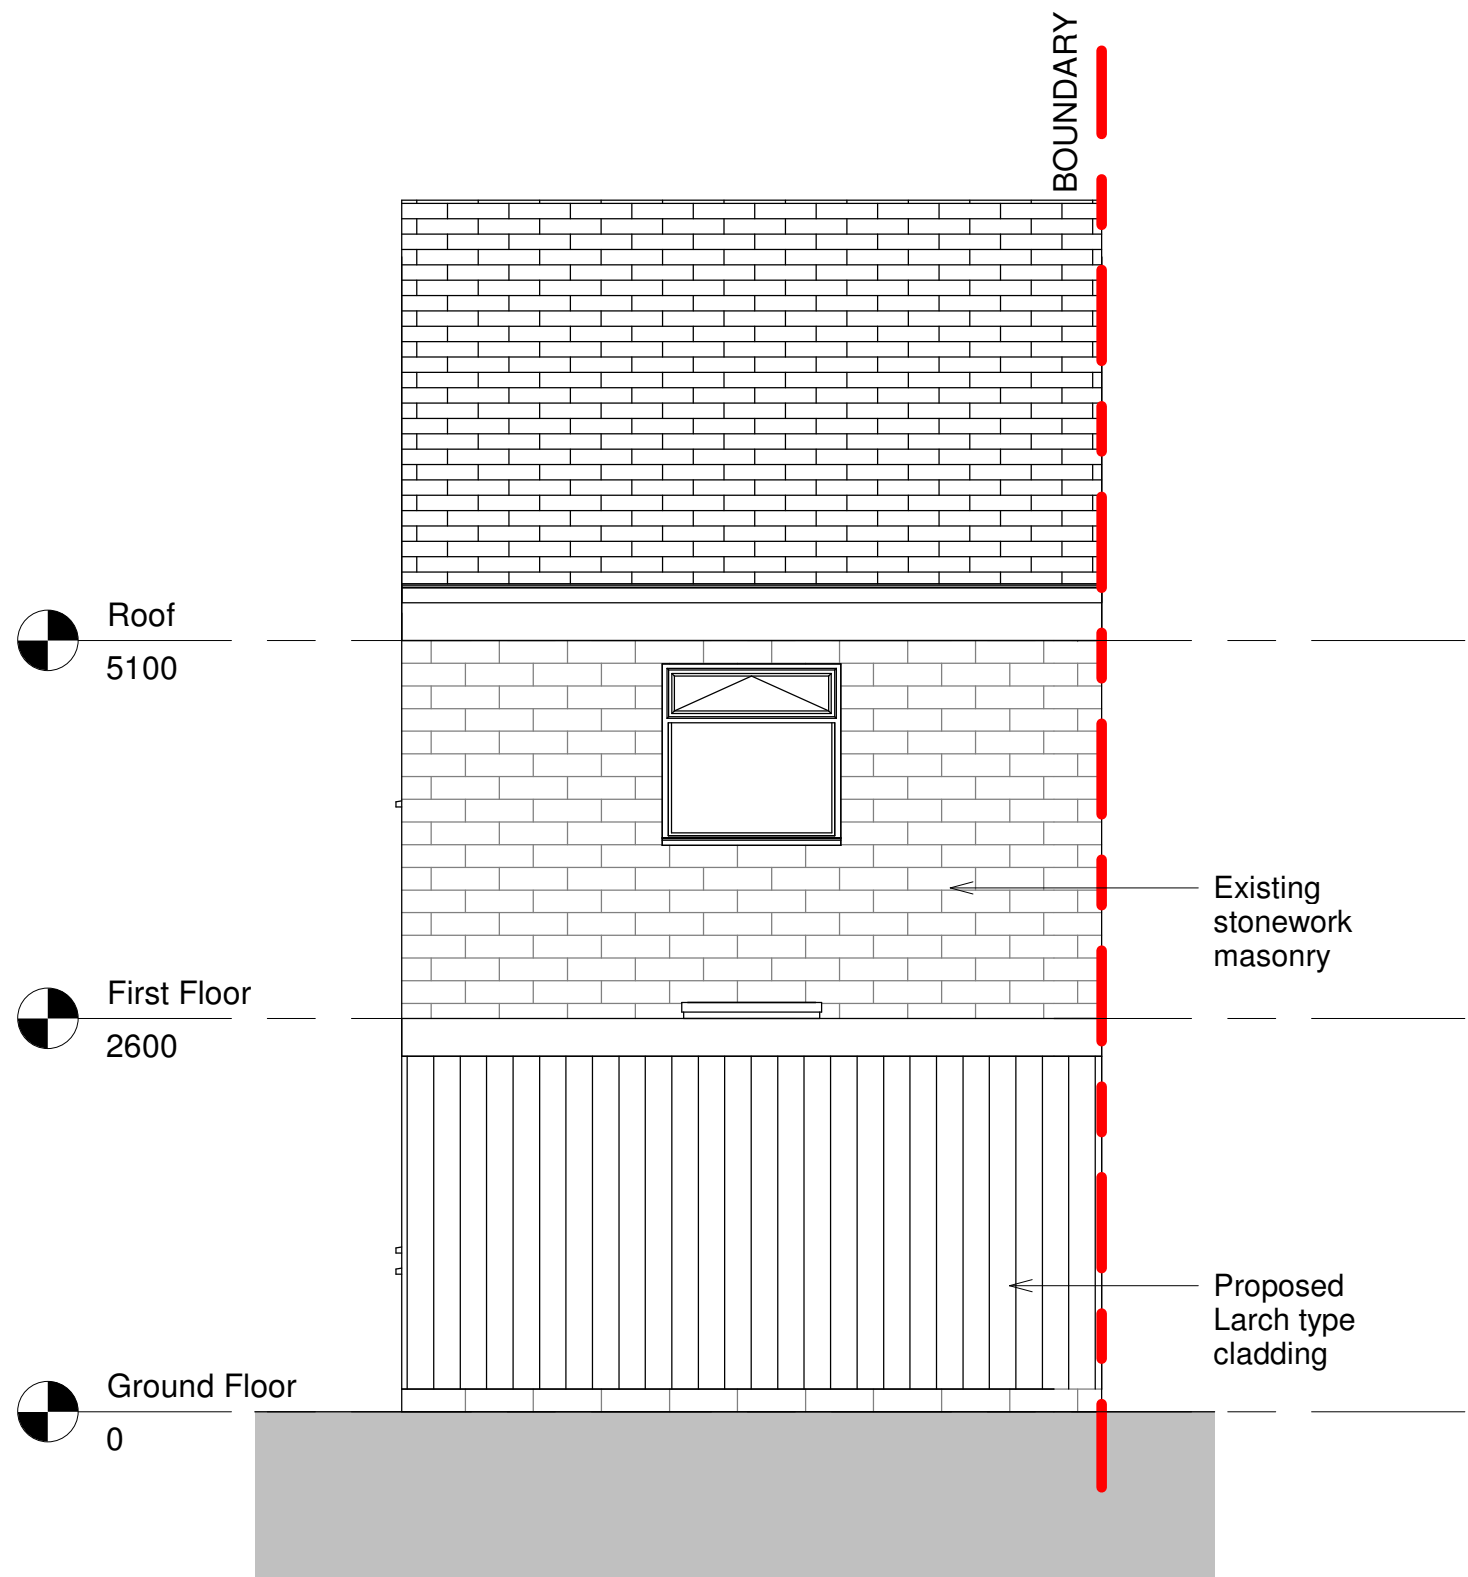

2 ELEVATION - REAR
1 : 50

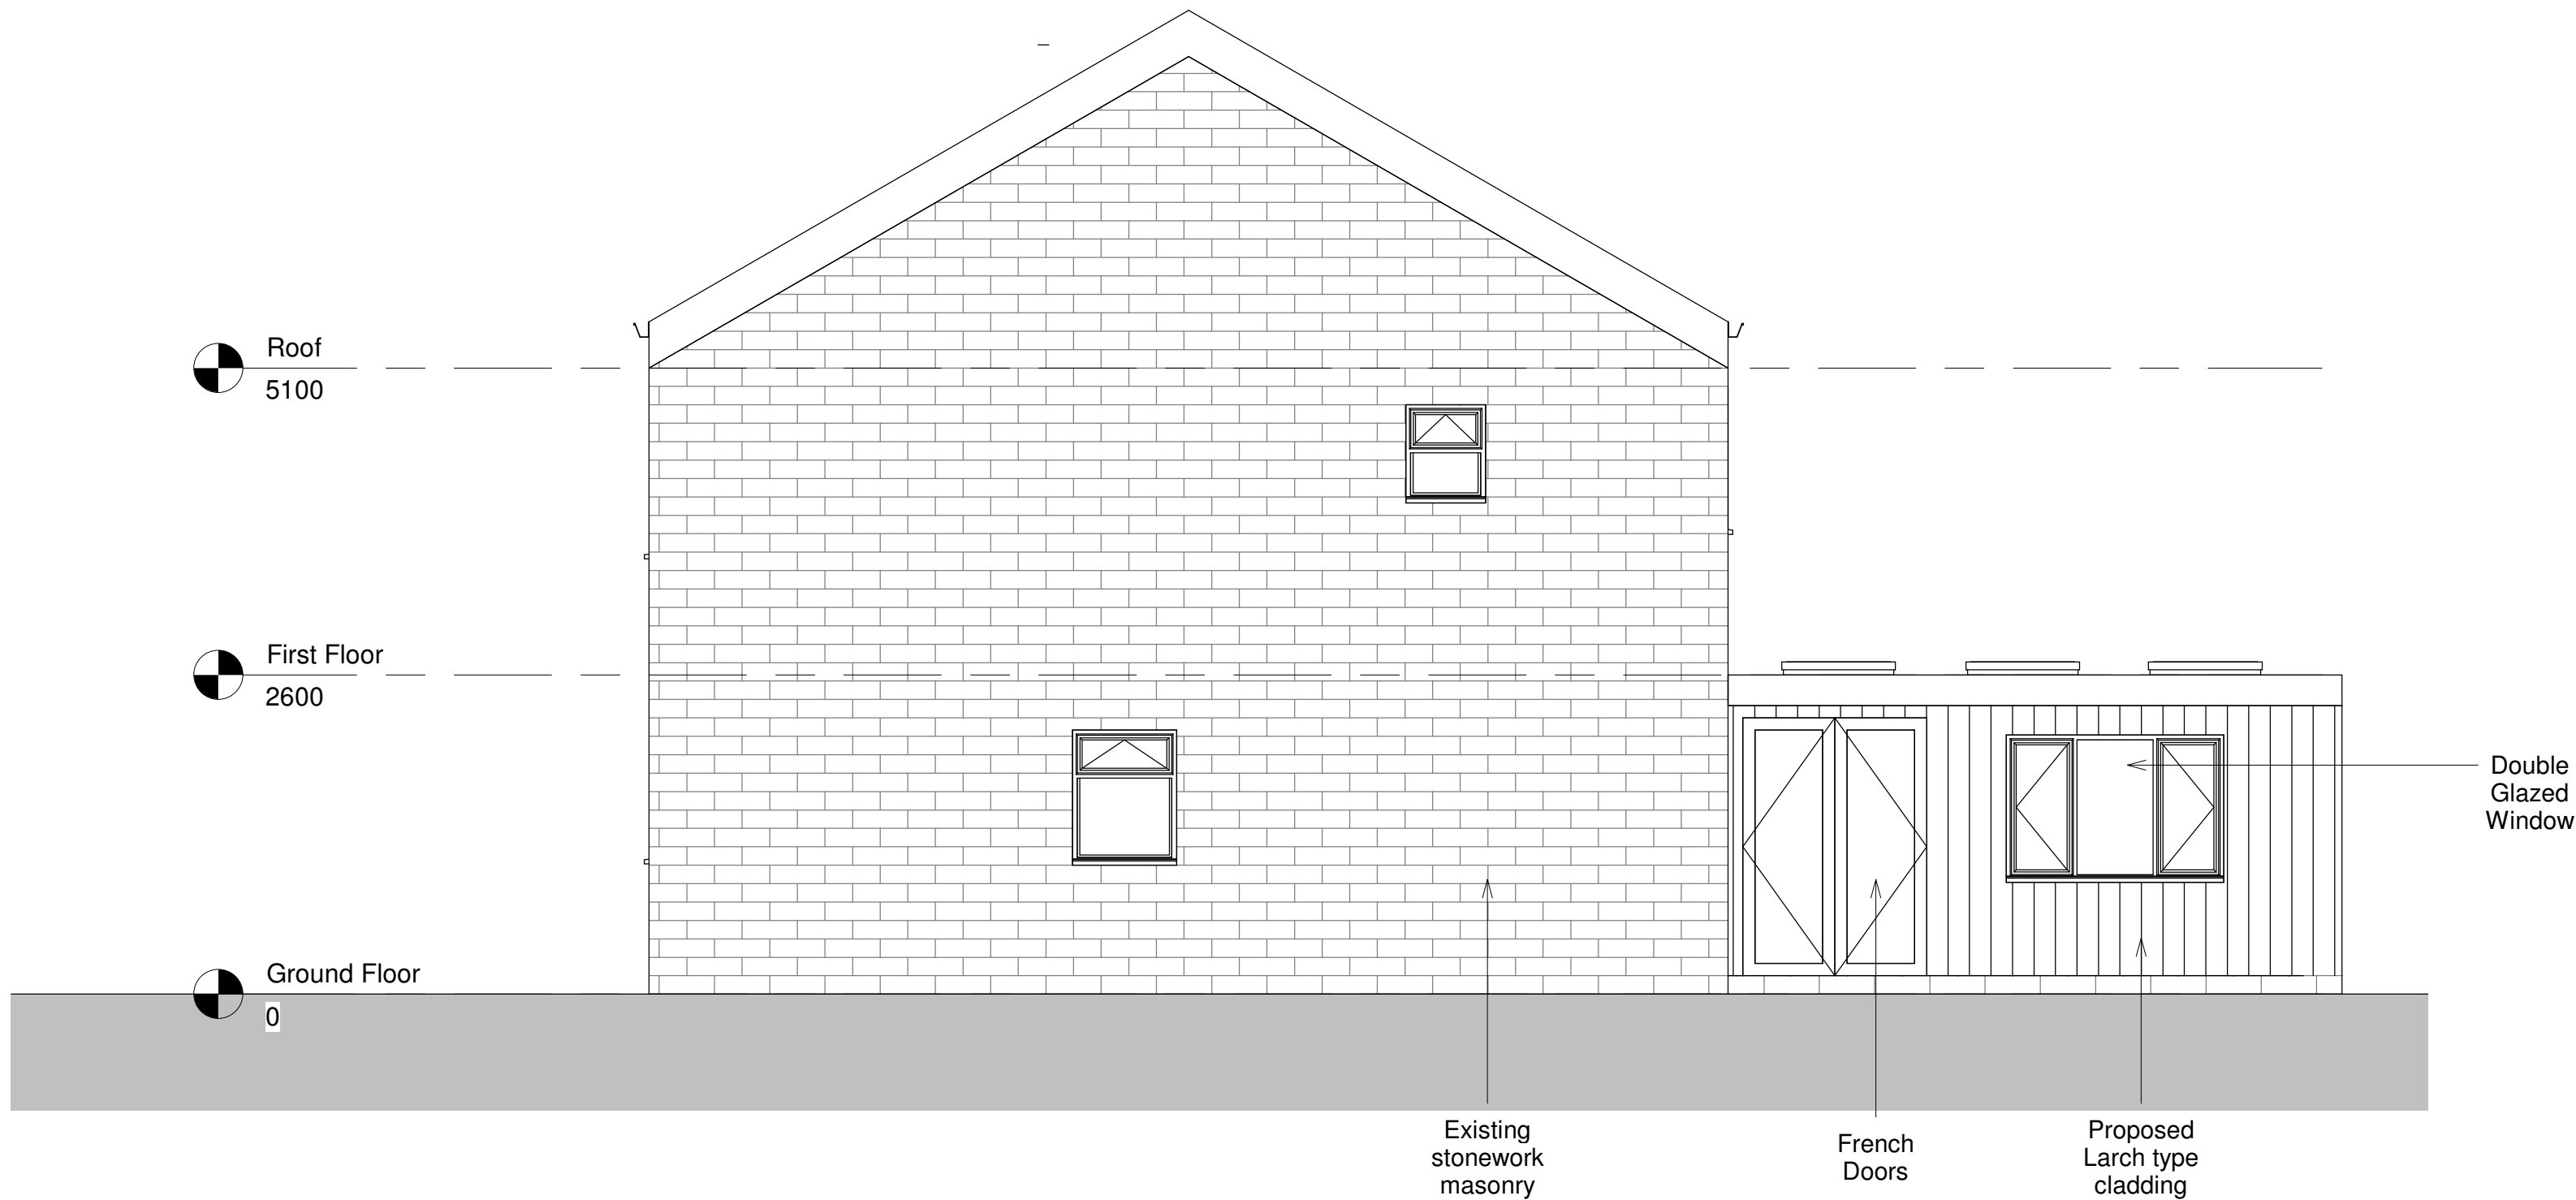

3 ELEVATION - SIDE 01
1 : 50

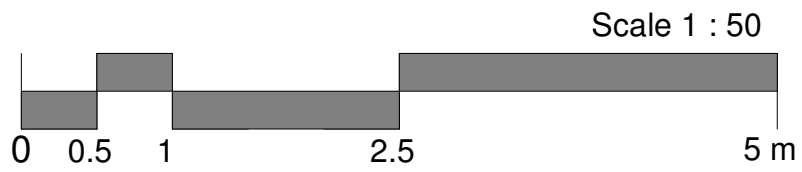

Figured dimensions only to be taken from this drawing.
All contractors must visit the site and be responsible for checking all setting out dimensions and notifying the architect of any discrepancies prior to any manufacture or construction work.

NOTES:

STATUS	PURPOSE OF ISSUE
--------	------------------



SLH Home Design

M: 07999322120
E: info@slhomedesign.co.uk
W: www.slhomedesign.co.uk

PROJECT

TITLE

Proposed Elevations

ADDRESS

61 Green Ln, Hadfield, Glossop
SK13 2DT

DRAWN BY SH	CHECKED BY SH	DATE 02/11/22
----------------	------------------	------------------

SCALE (B1 A1) 1 : 50	PROJECT NUMBER 3082
DRAWING NUMBER A202	REV