

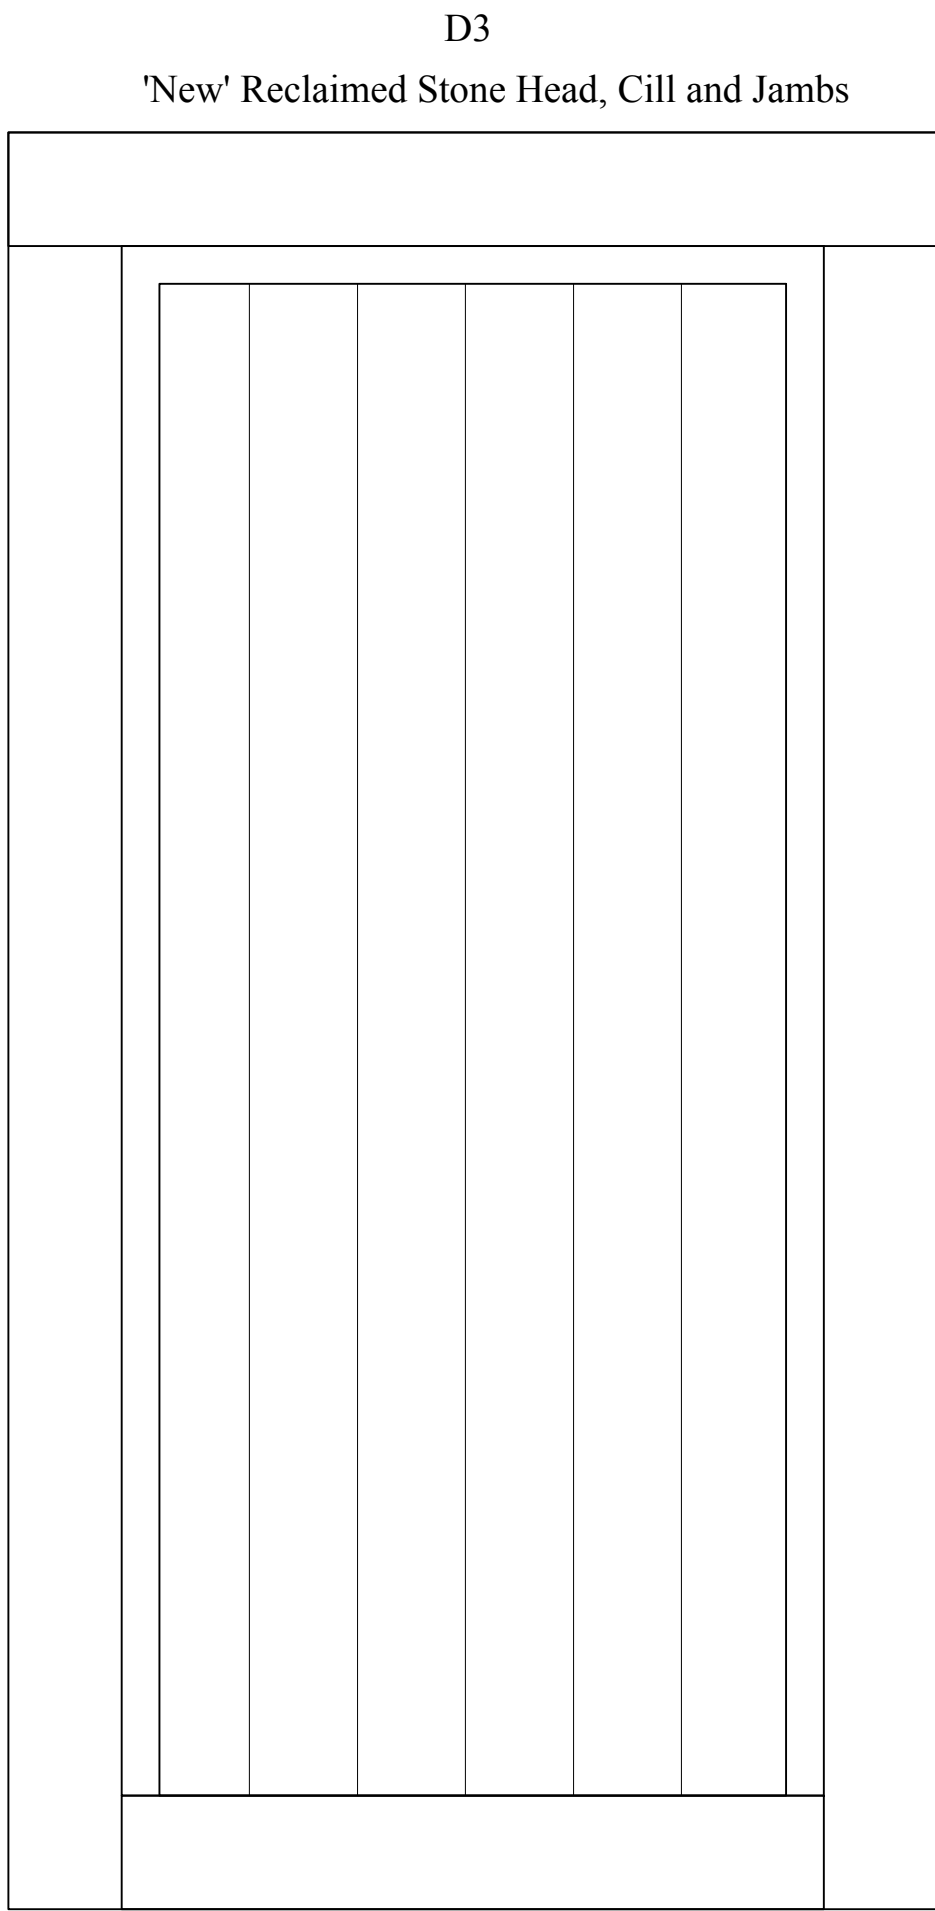
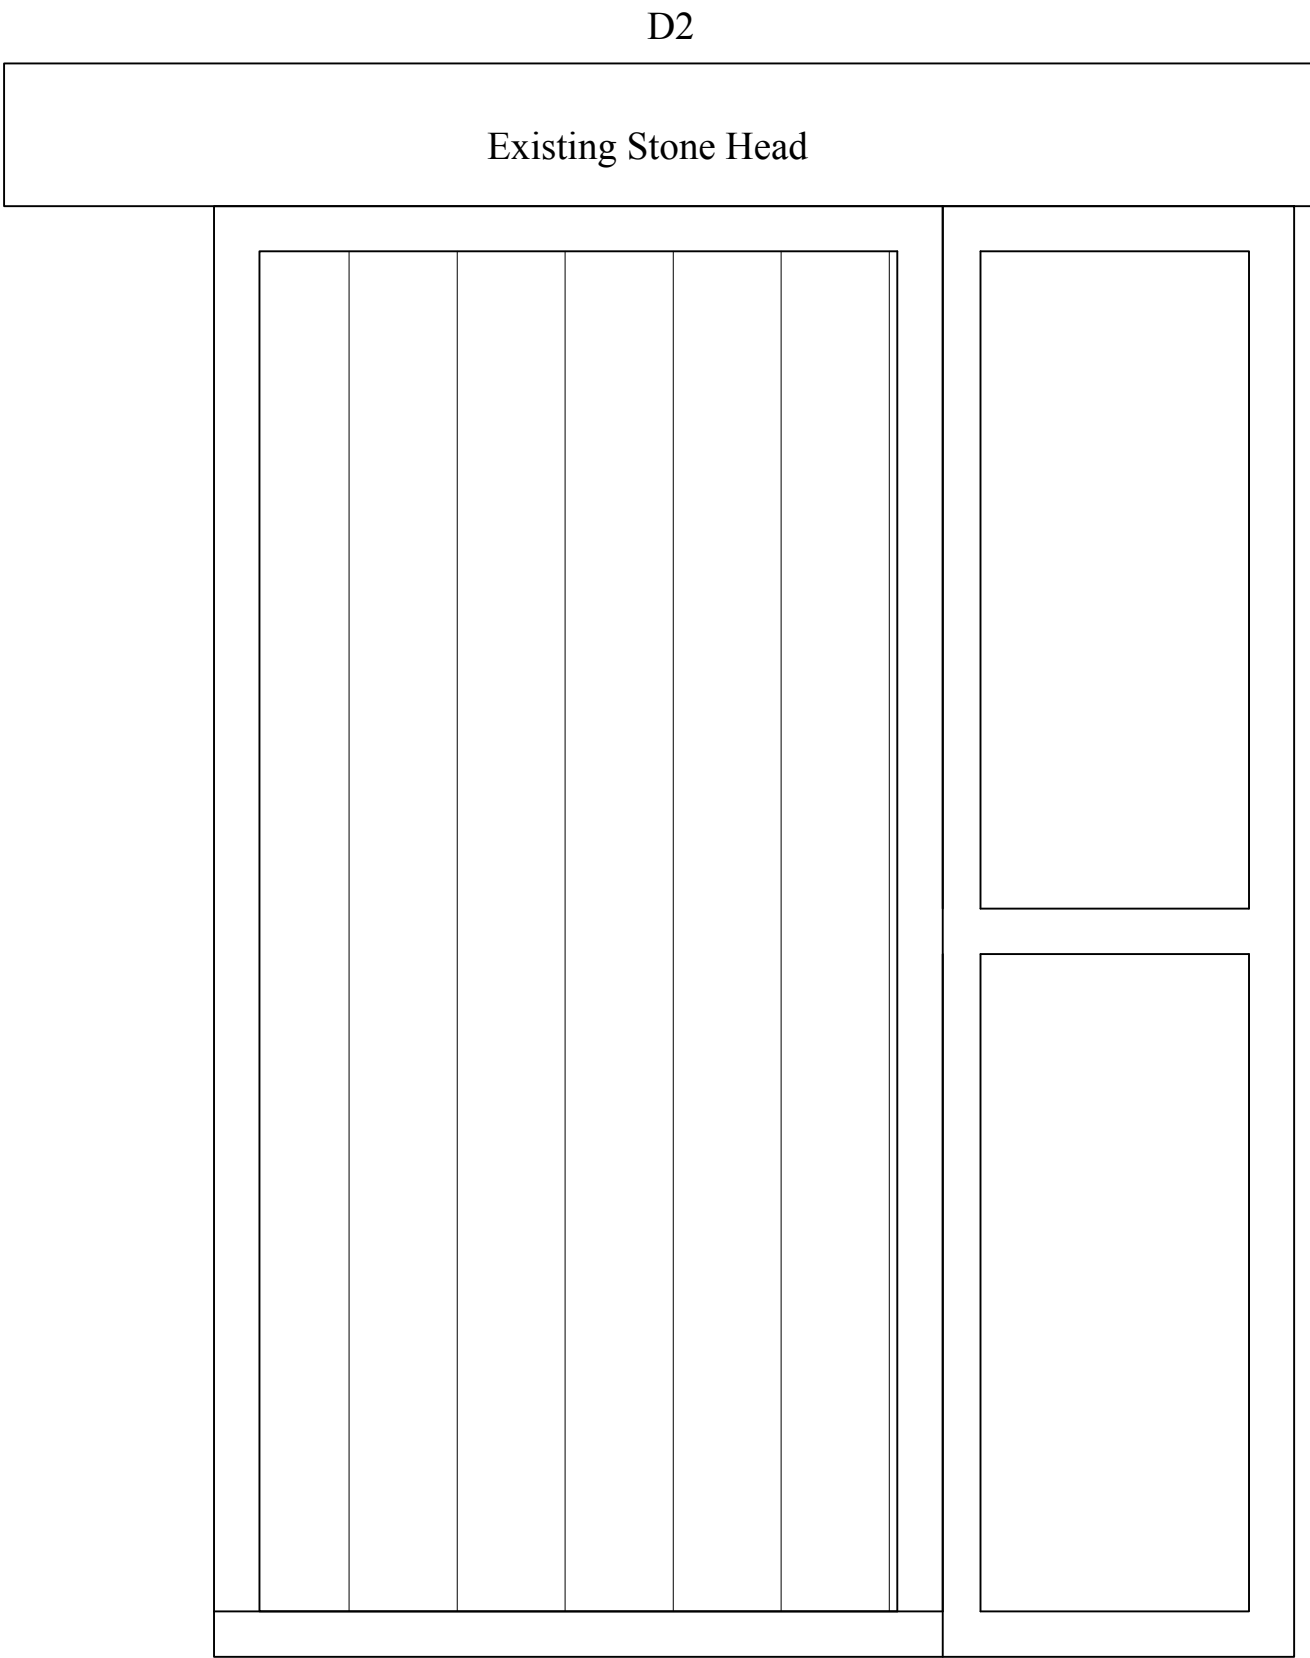
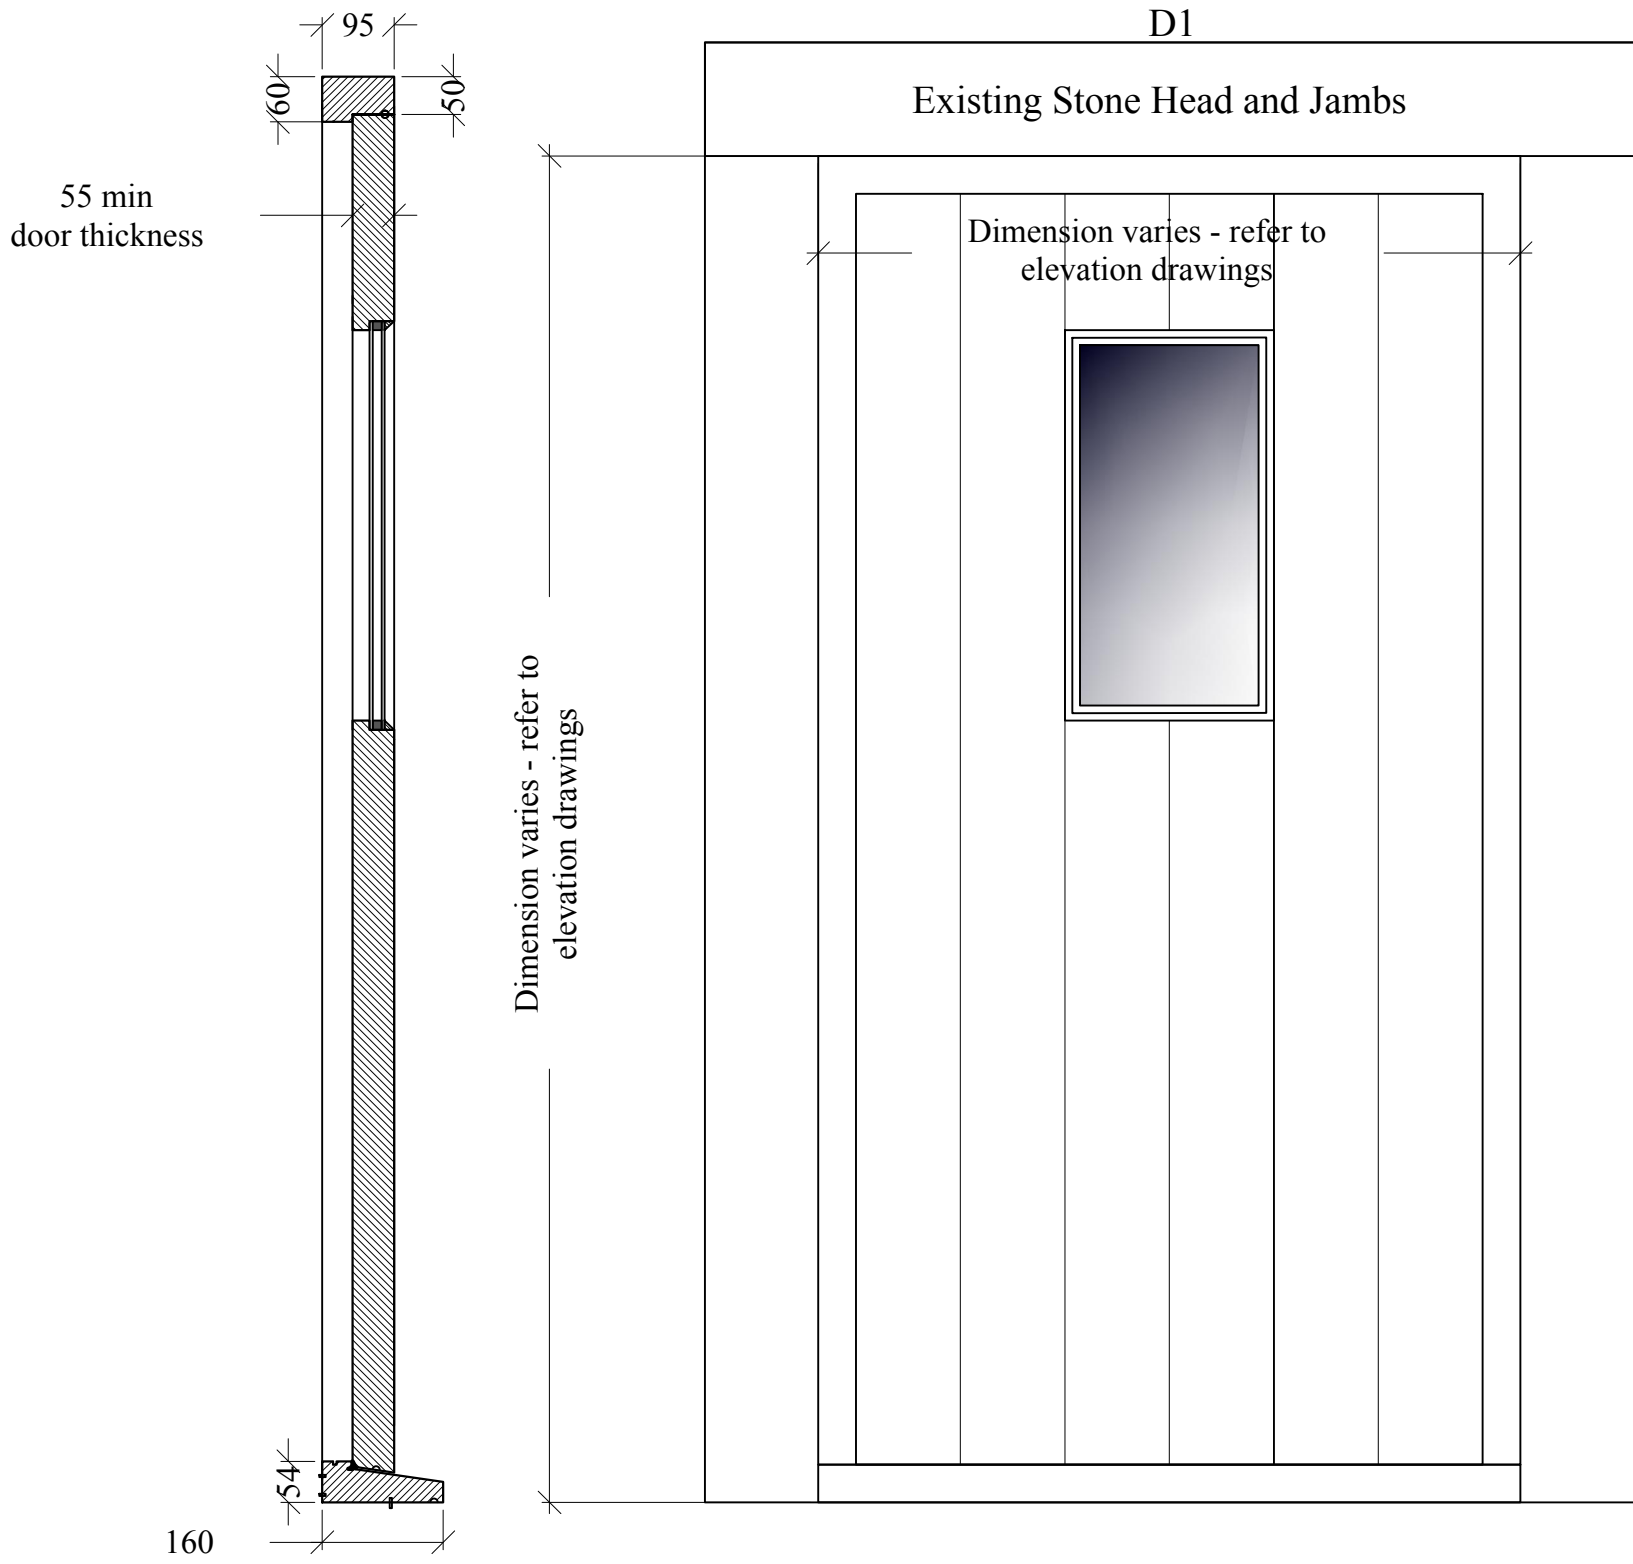


Typical Vertical Timber Paneled Door Detail (D1, D2 and D3) (1:10)

- Notes to all frames:
- 1) 4:14:4 double glazed units
 - 2) Hardwood timber frames (colour 'Off White')
 - 3) All doors to be recessed 100mm back from the wall where practically possible

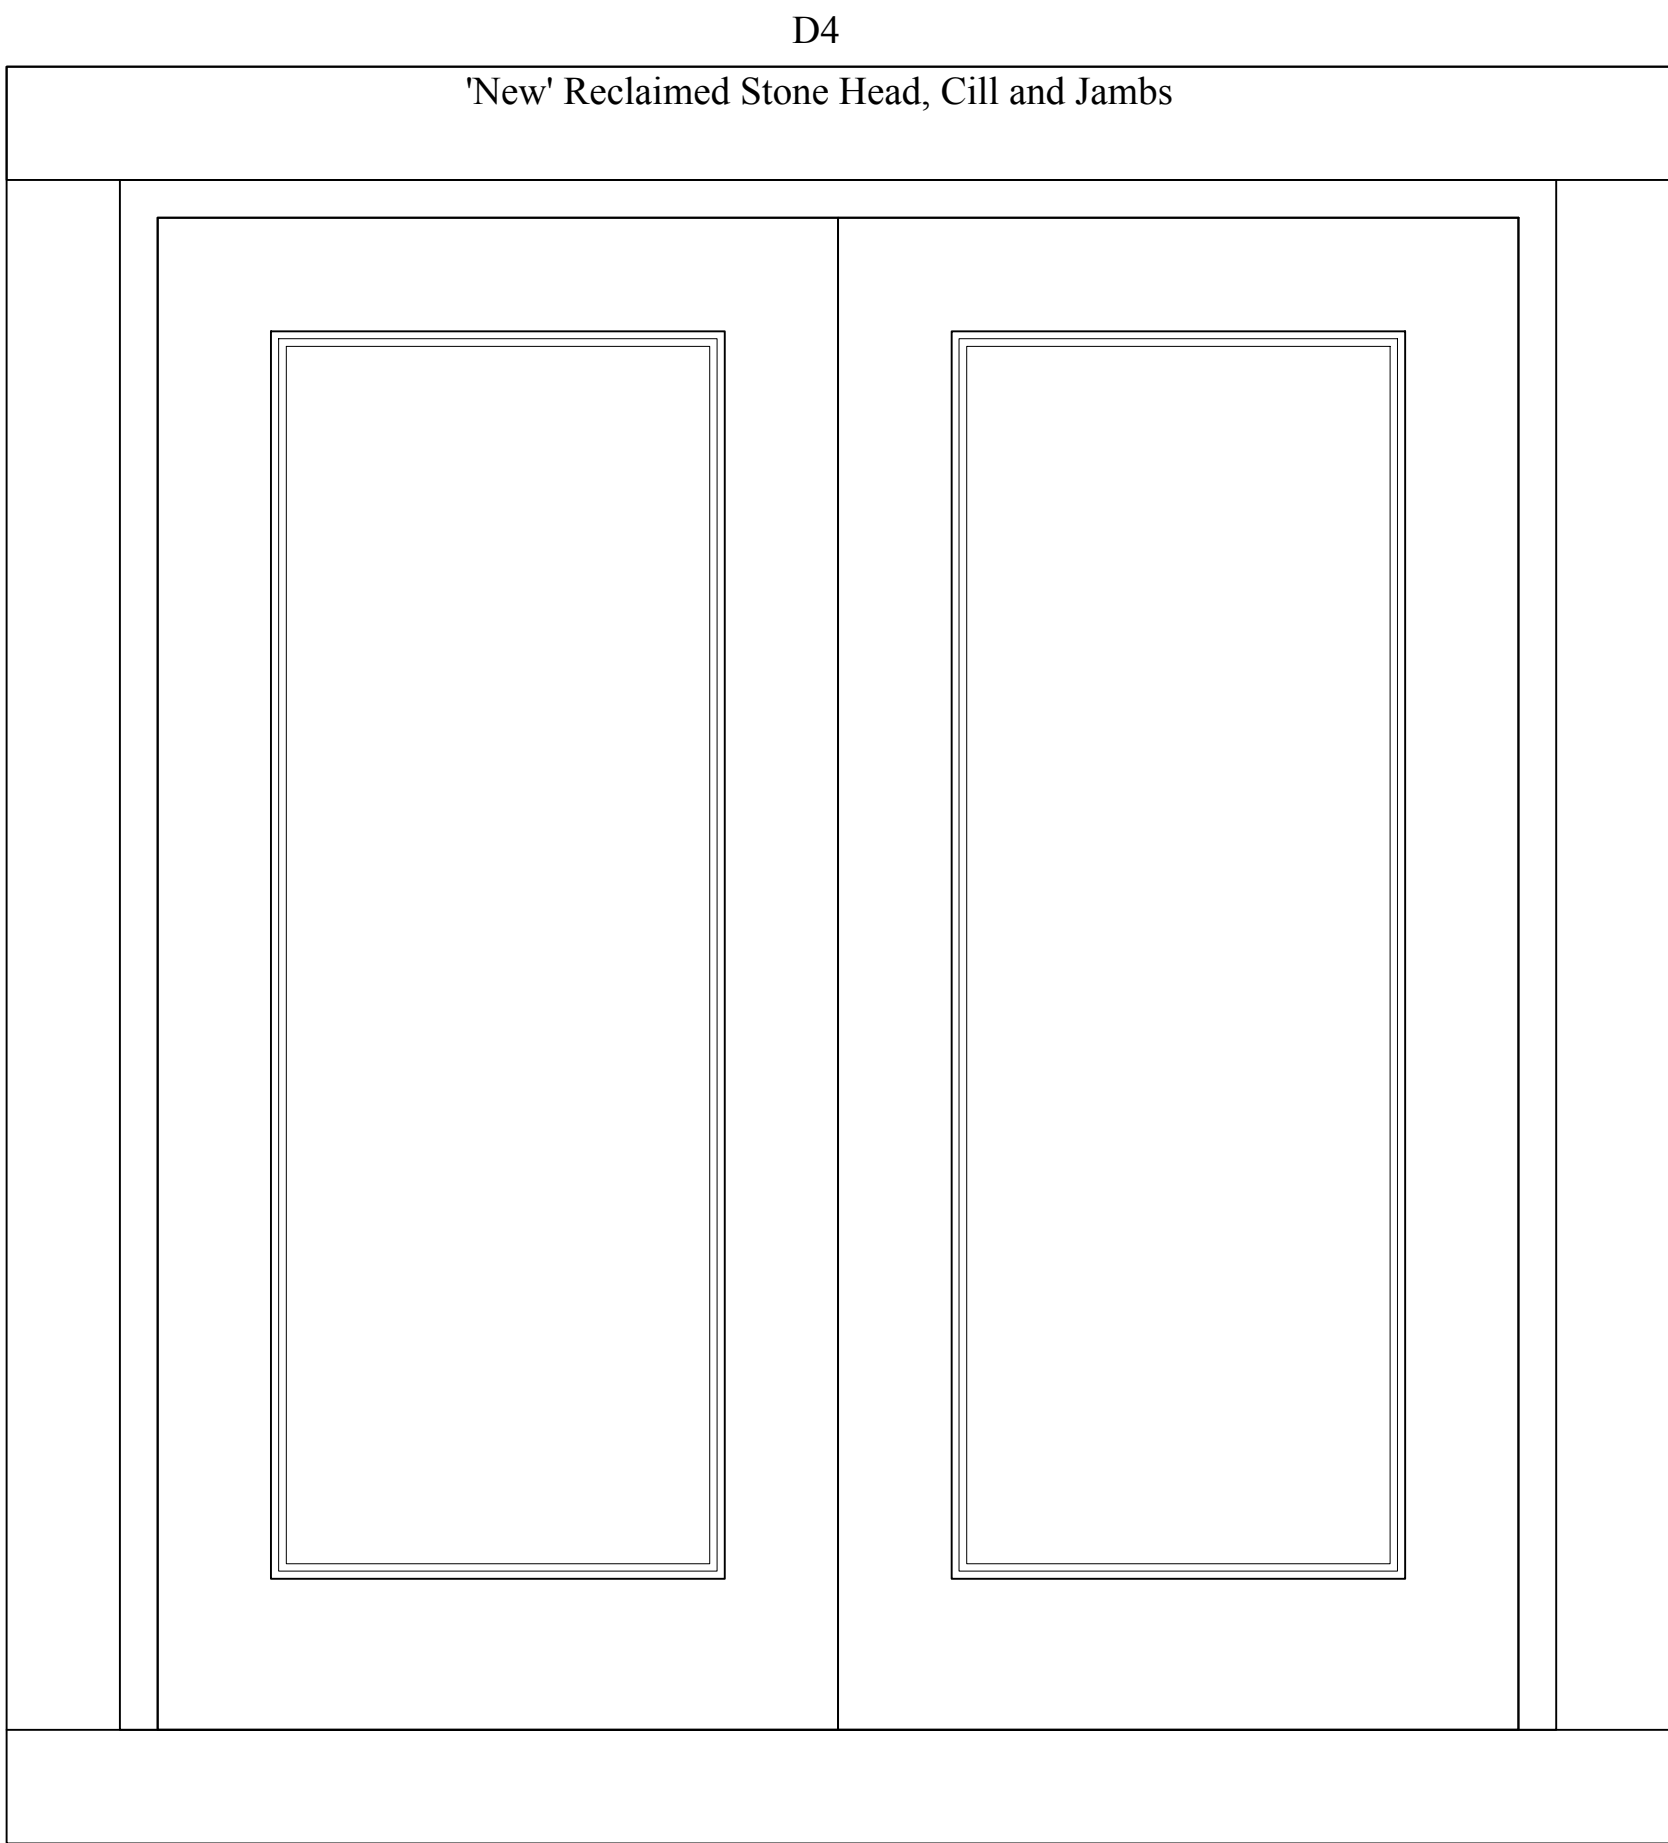

Vertical Section

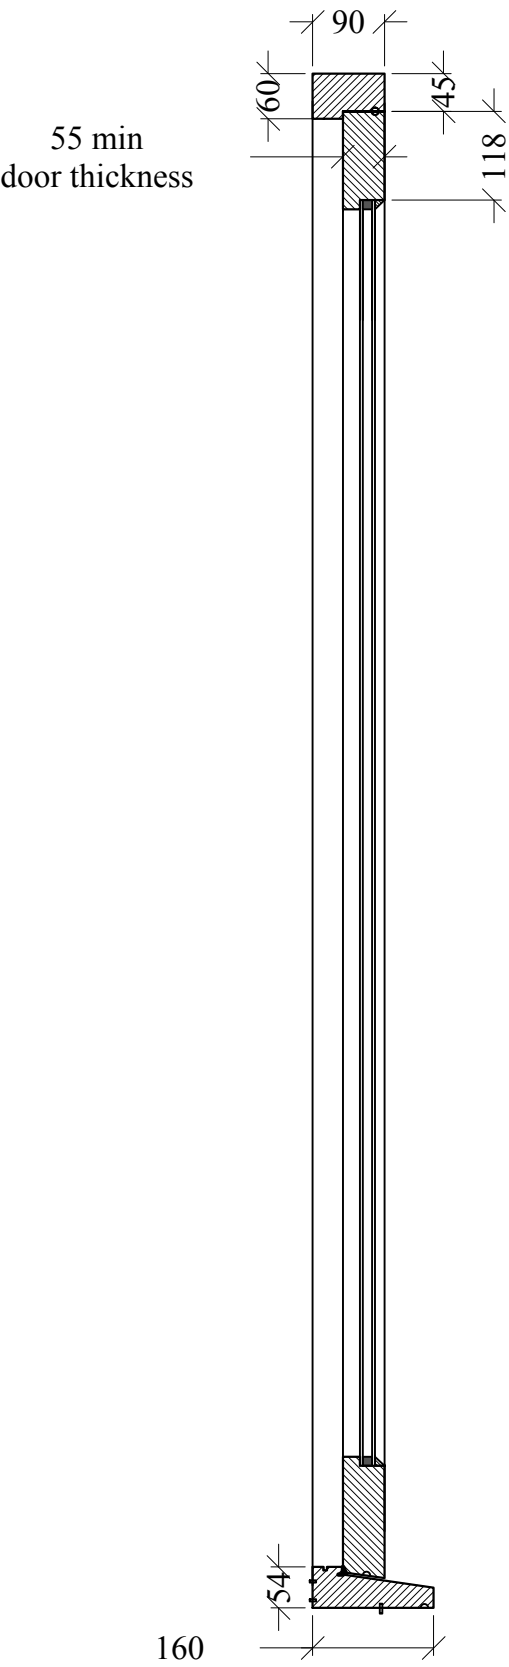

Planning

This drawing is the Copyright of SJ Design Limited.
All materials and workmanship are to be in accordance with prevailing British
Standards, Codes of Practice, Building Regulations, manufacturers and Suppliers
recommendations and all to the complete satisfaction of SJ Design Limited.



DESIGN LTD

Building Design & Surveying Consultants
The Old Co-Op Building, Church Street,
Hayfield, High Peak SK23 2JE
Tel:01663 742903 Fax:01663 751247
Mobile: 07984 007 087 Email: info@sjdesign.net
www.sjdesign.net

Client
Nicolas and Pam Broadhurst
Job Title
Barn Conversion at
Stubbins Farm
Stubbins Lane
Chinley
High Peak
SK23 6ED

Drawing Title
Door Details

Scale
1:10; @A1 unless stated
Date November 2022 Drawn by SJ

Drawing No.	Rev.
302	-