



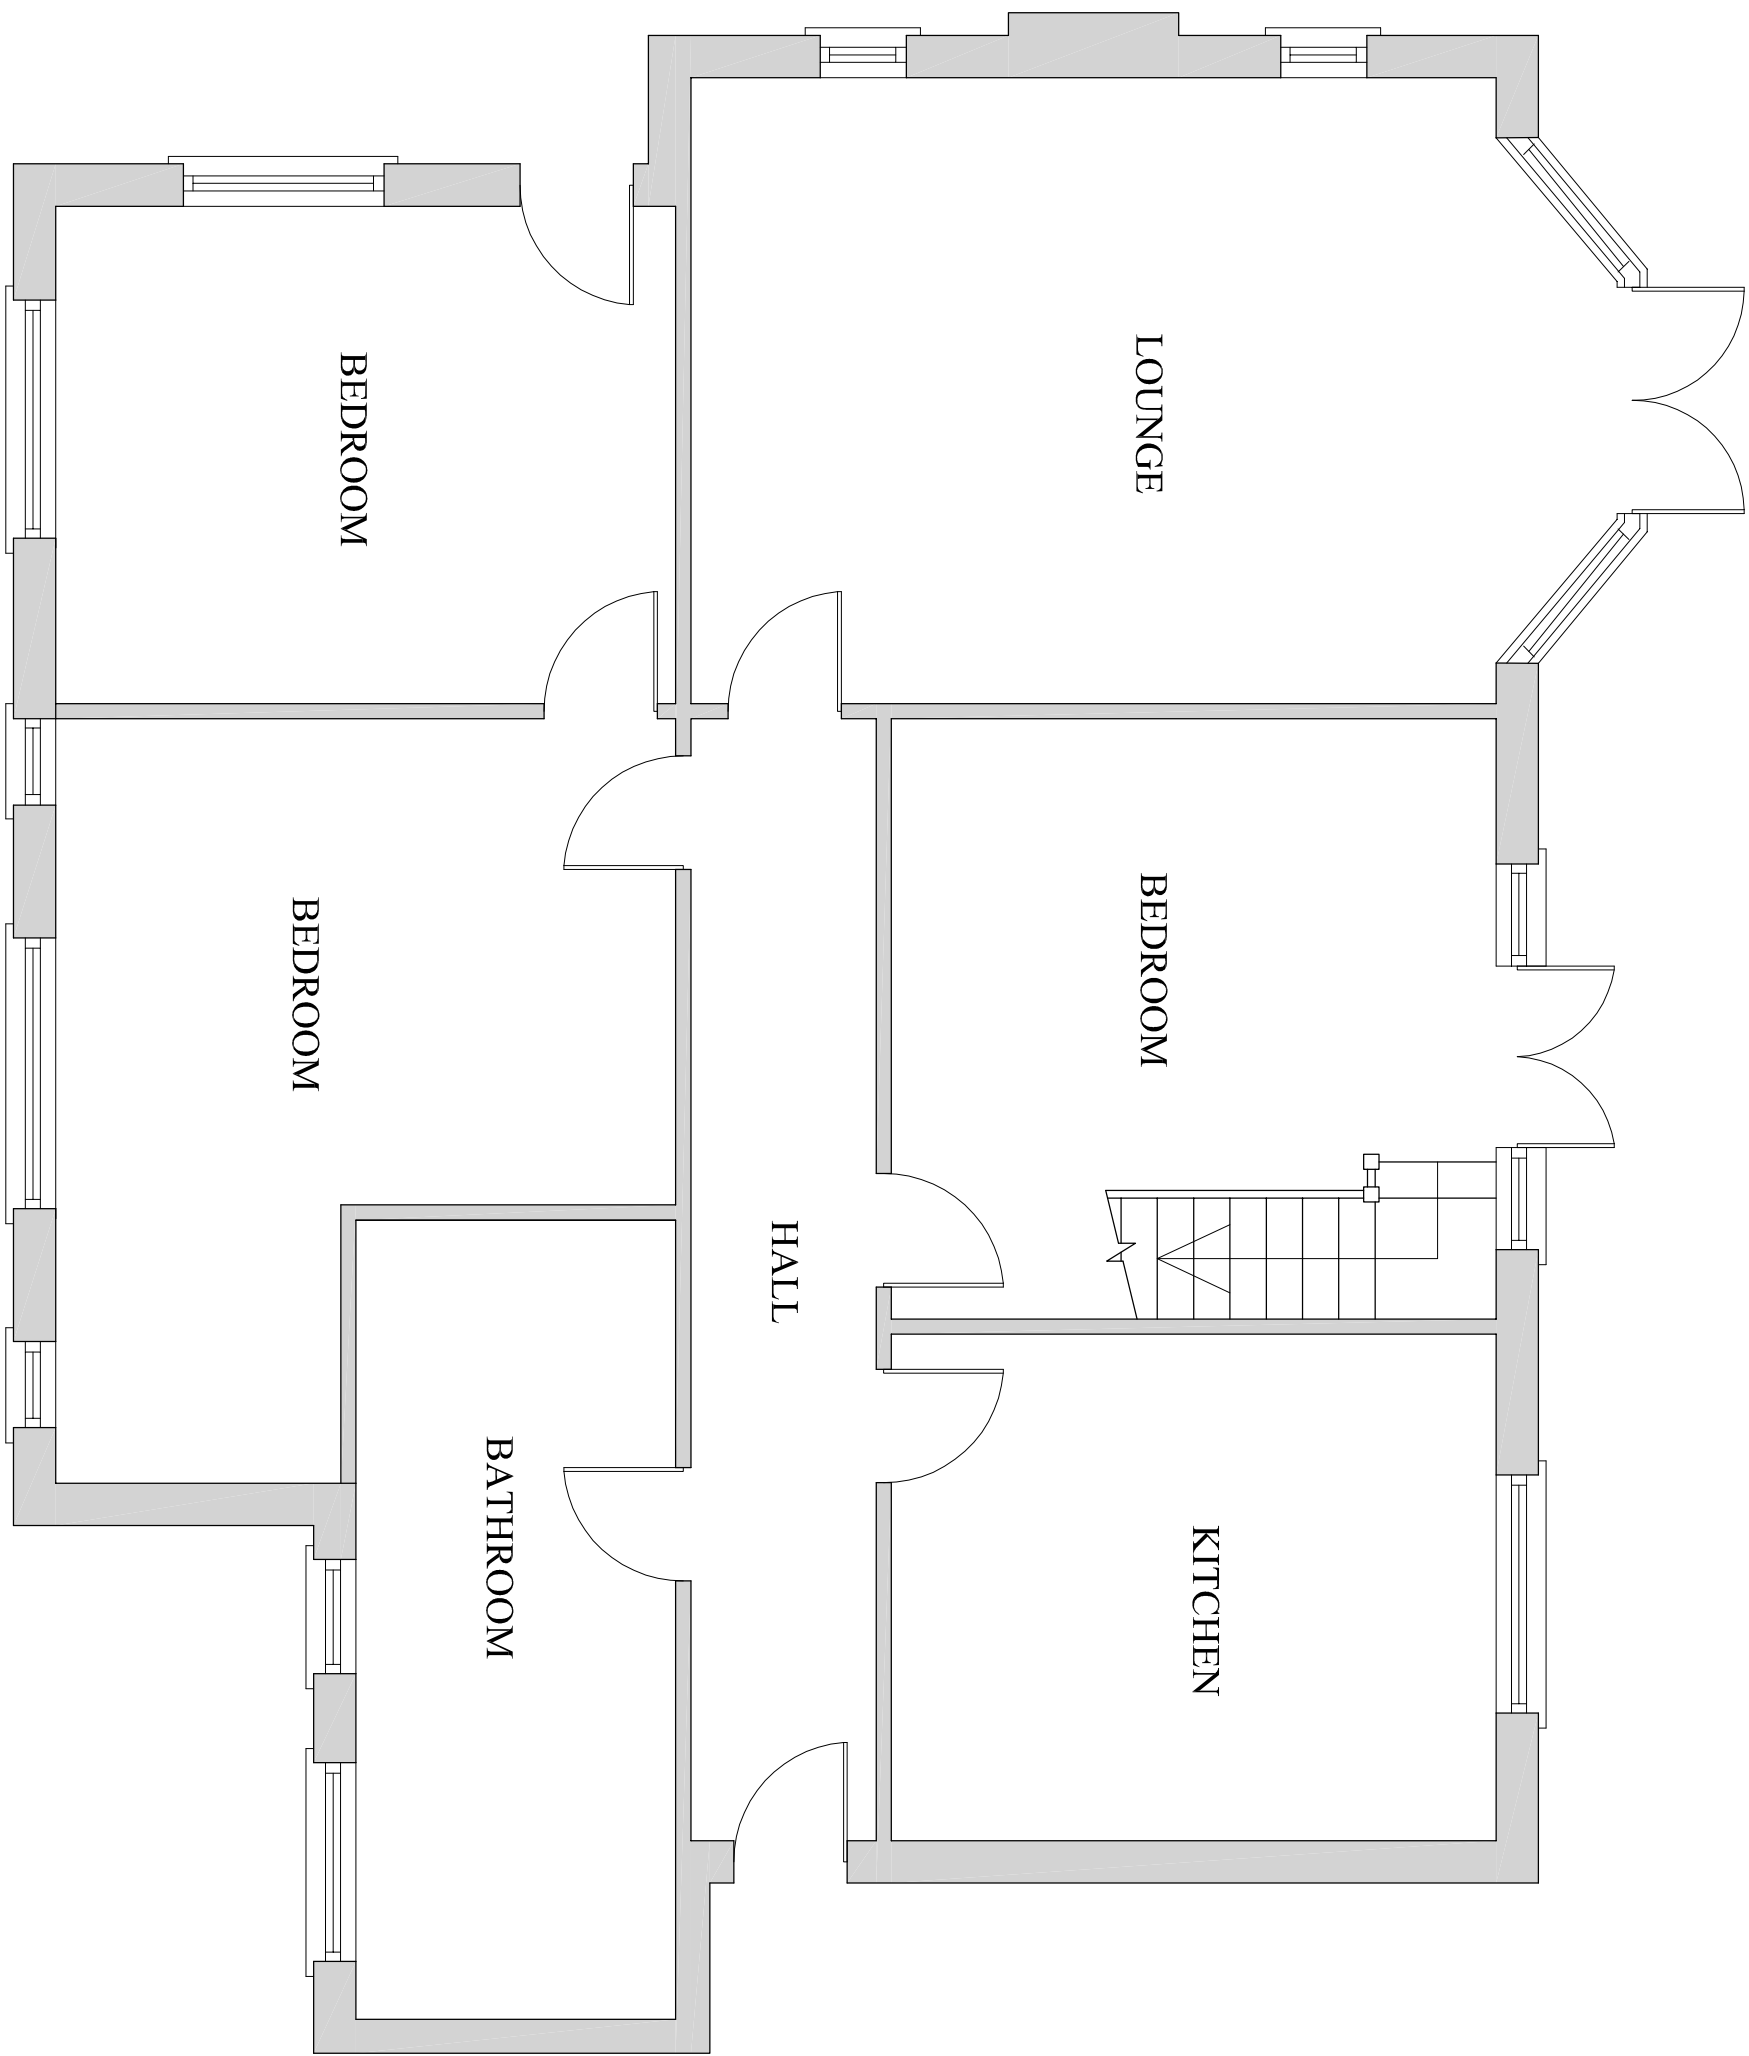


EXISTING GROUND FLOOR LAYOUT

(SCALE 1:50)

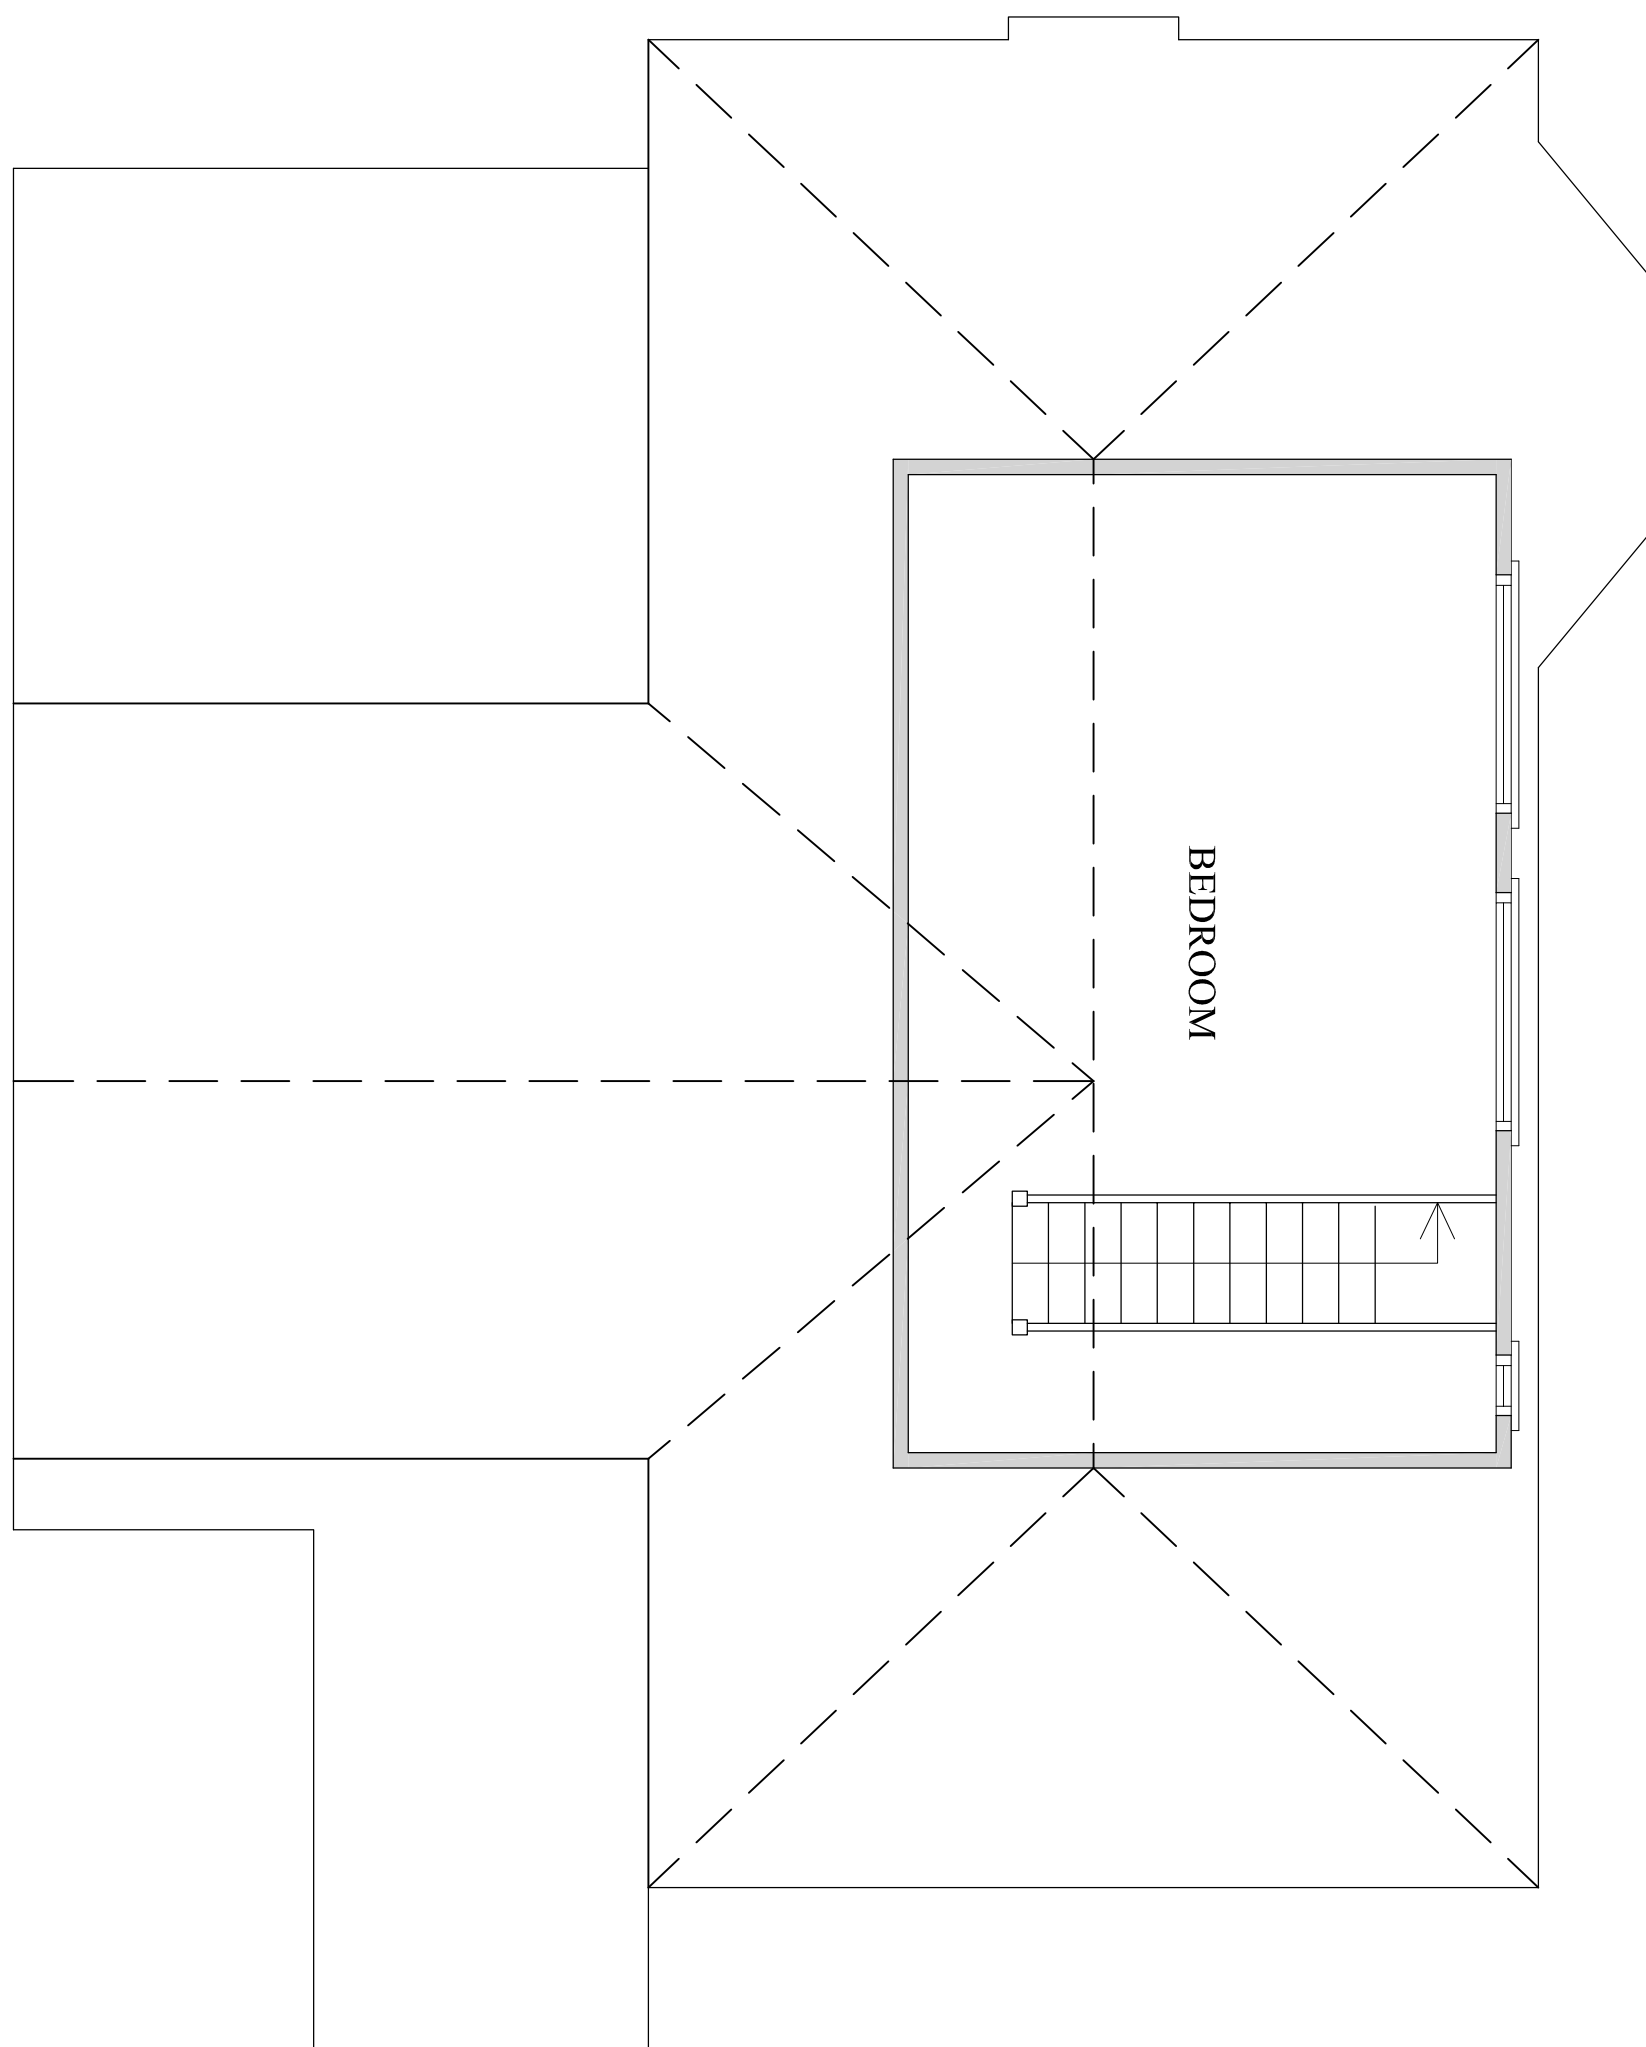

EXISTING FIRST FLOOR LAYOUT

(SCALE 1:50)

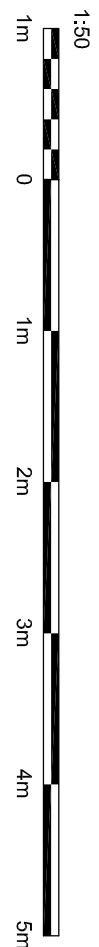

B	27.11.22	ISSUED FOR PLANNING APPROVAL	
	A	04.22	ISSUED FOR PLANNING APPROVAL
DRAWING STATUS			
PLANNING APPROVAL			
PROJECT			
82 SHEFFIELD ROAD			
GLOSSOP			
TITLE			
PROPOSED SINGLE STOREY			
REAR AND FRONT			
EXTENSIONS, ROOF			
ALTERATIONS AND REAR			
DORMER ROOF EXTENSION			
SCALE & SIZE		STATUS	DATE
1:50 @ A1 UNO		PLANNING APP.	OCT '20
PROJECT No.	DRAWING No.		REV.
VN-001	002		B