



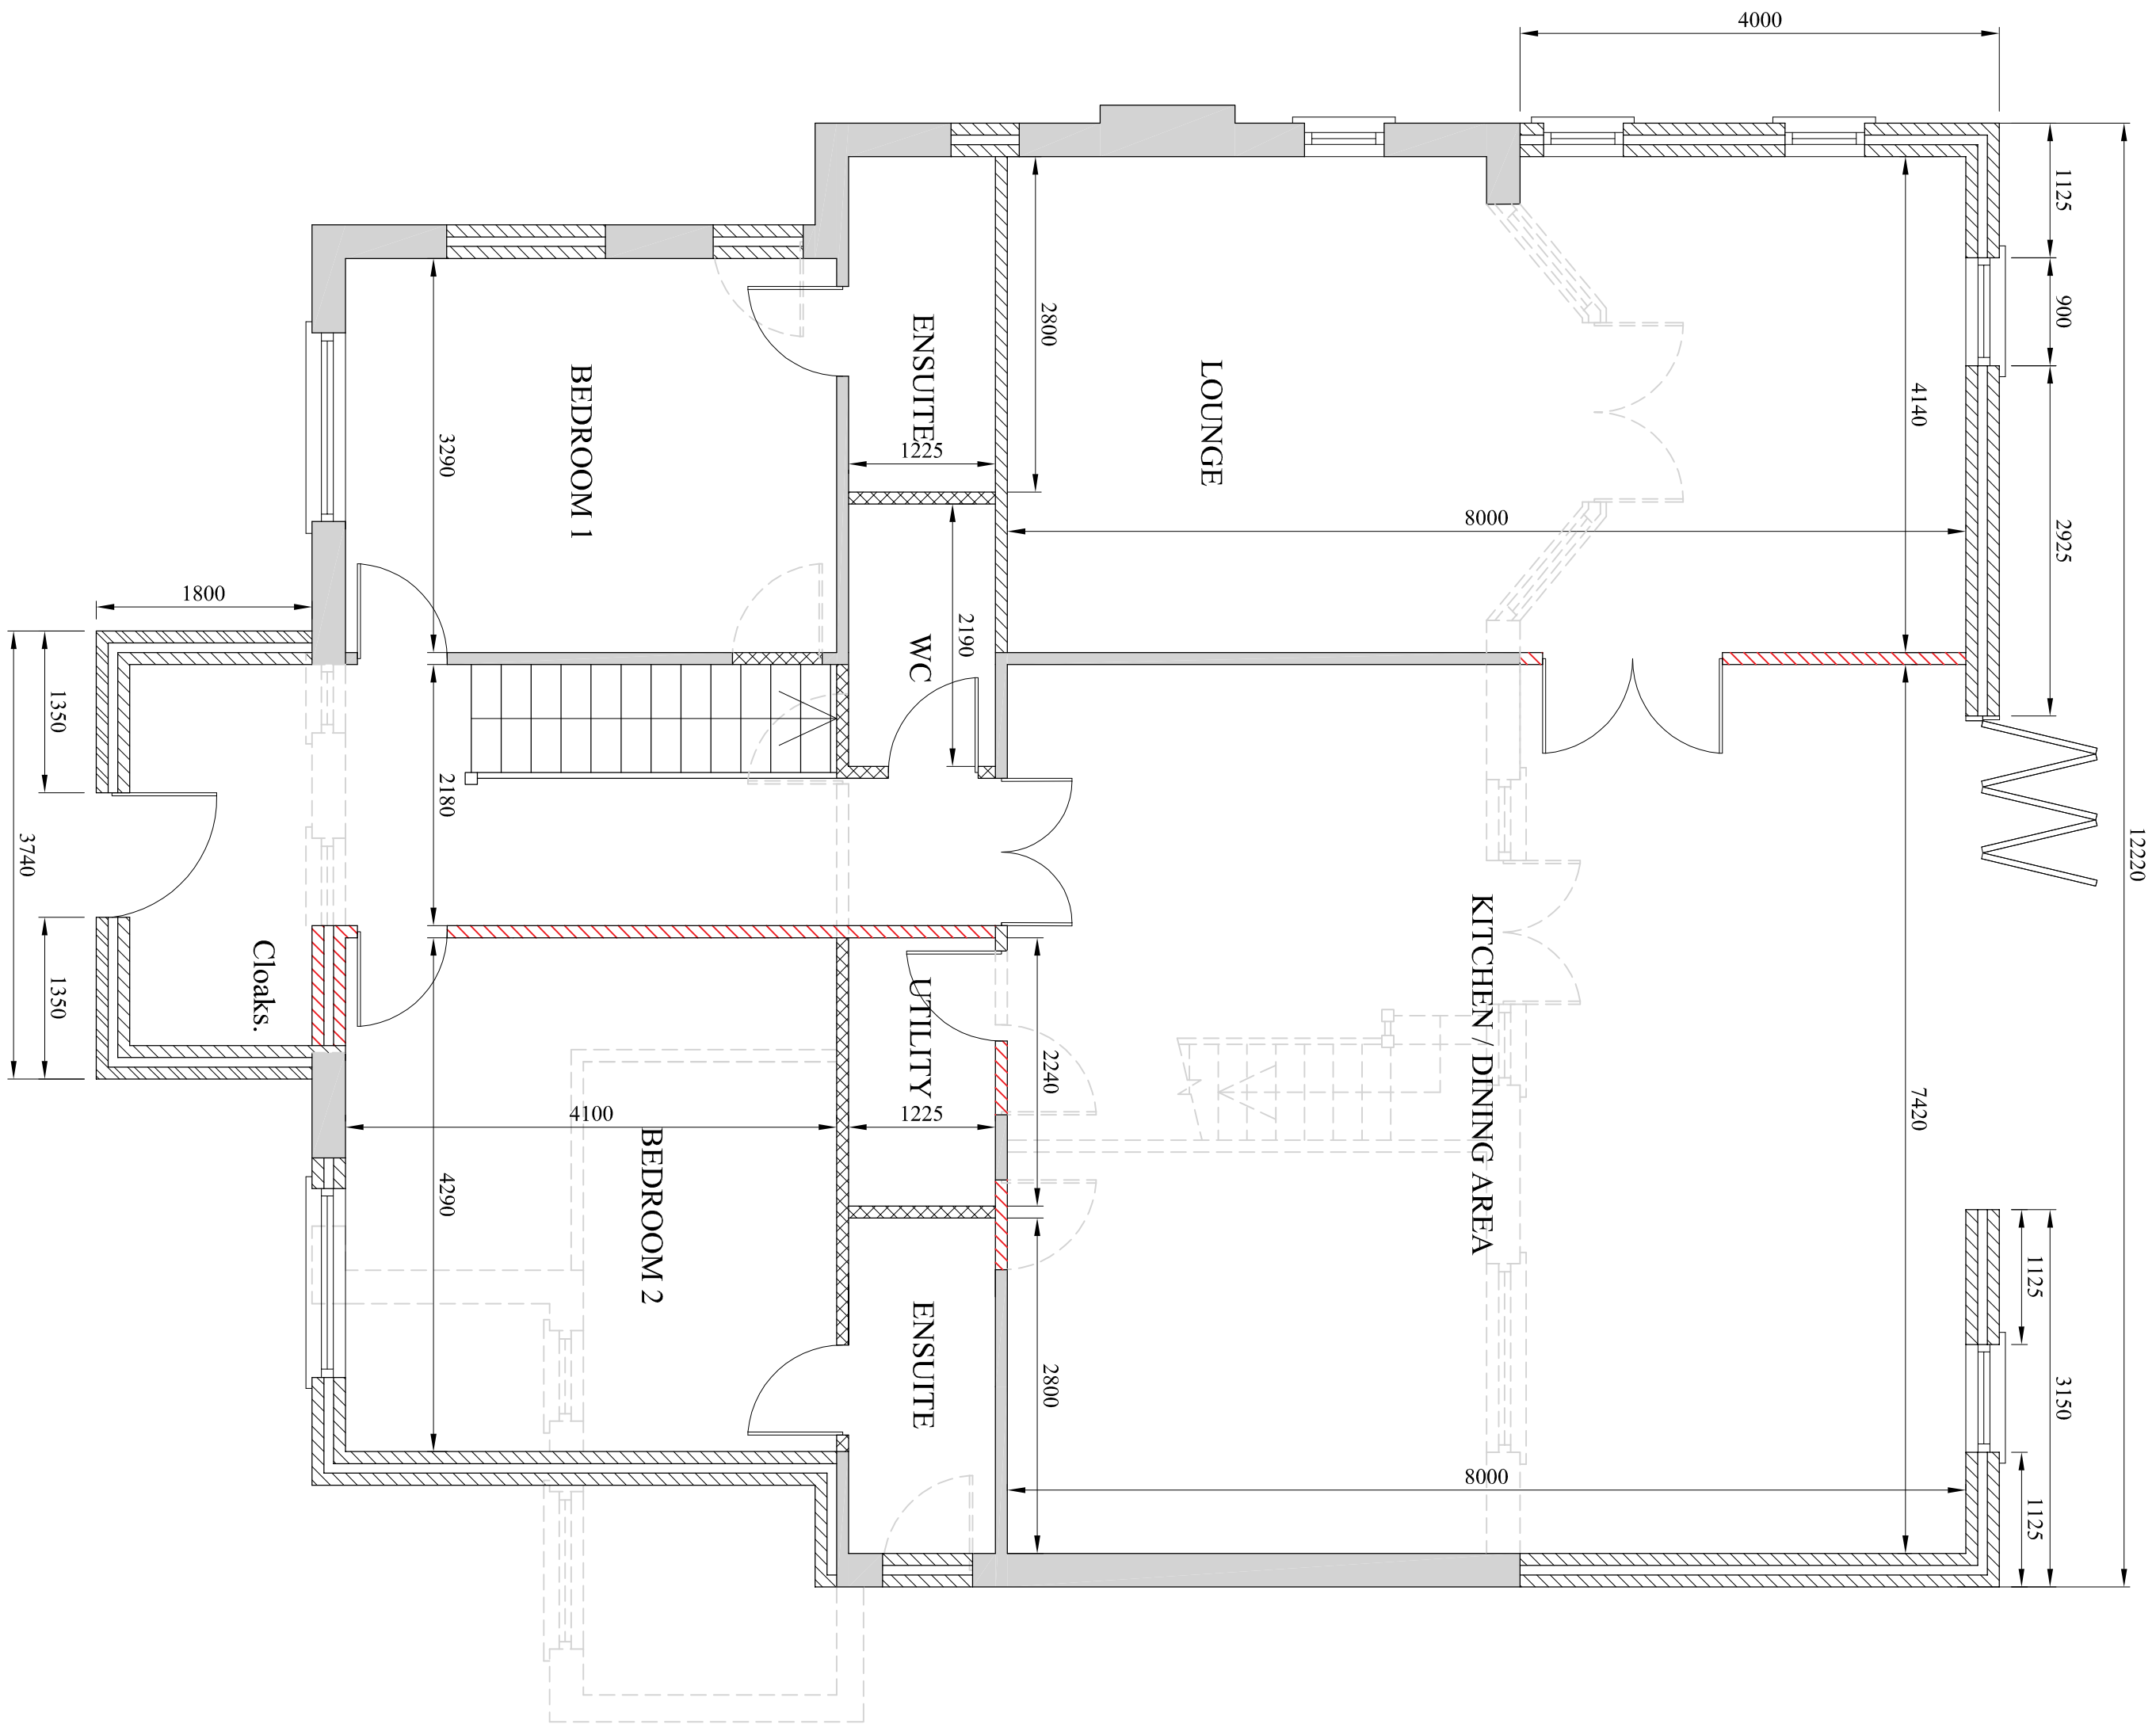


PROPOSED GROUND FLOOR LAYOUT

(SCALE 1:50)

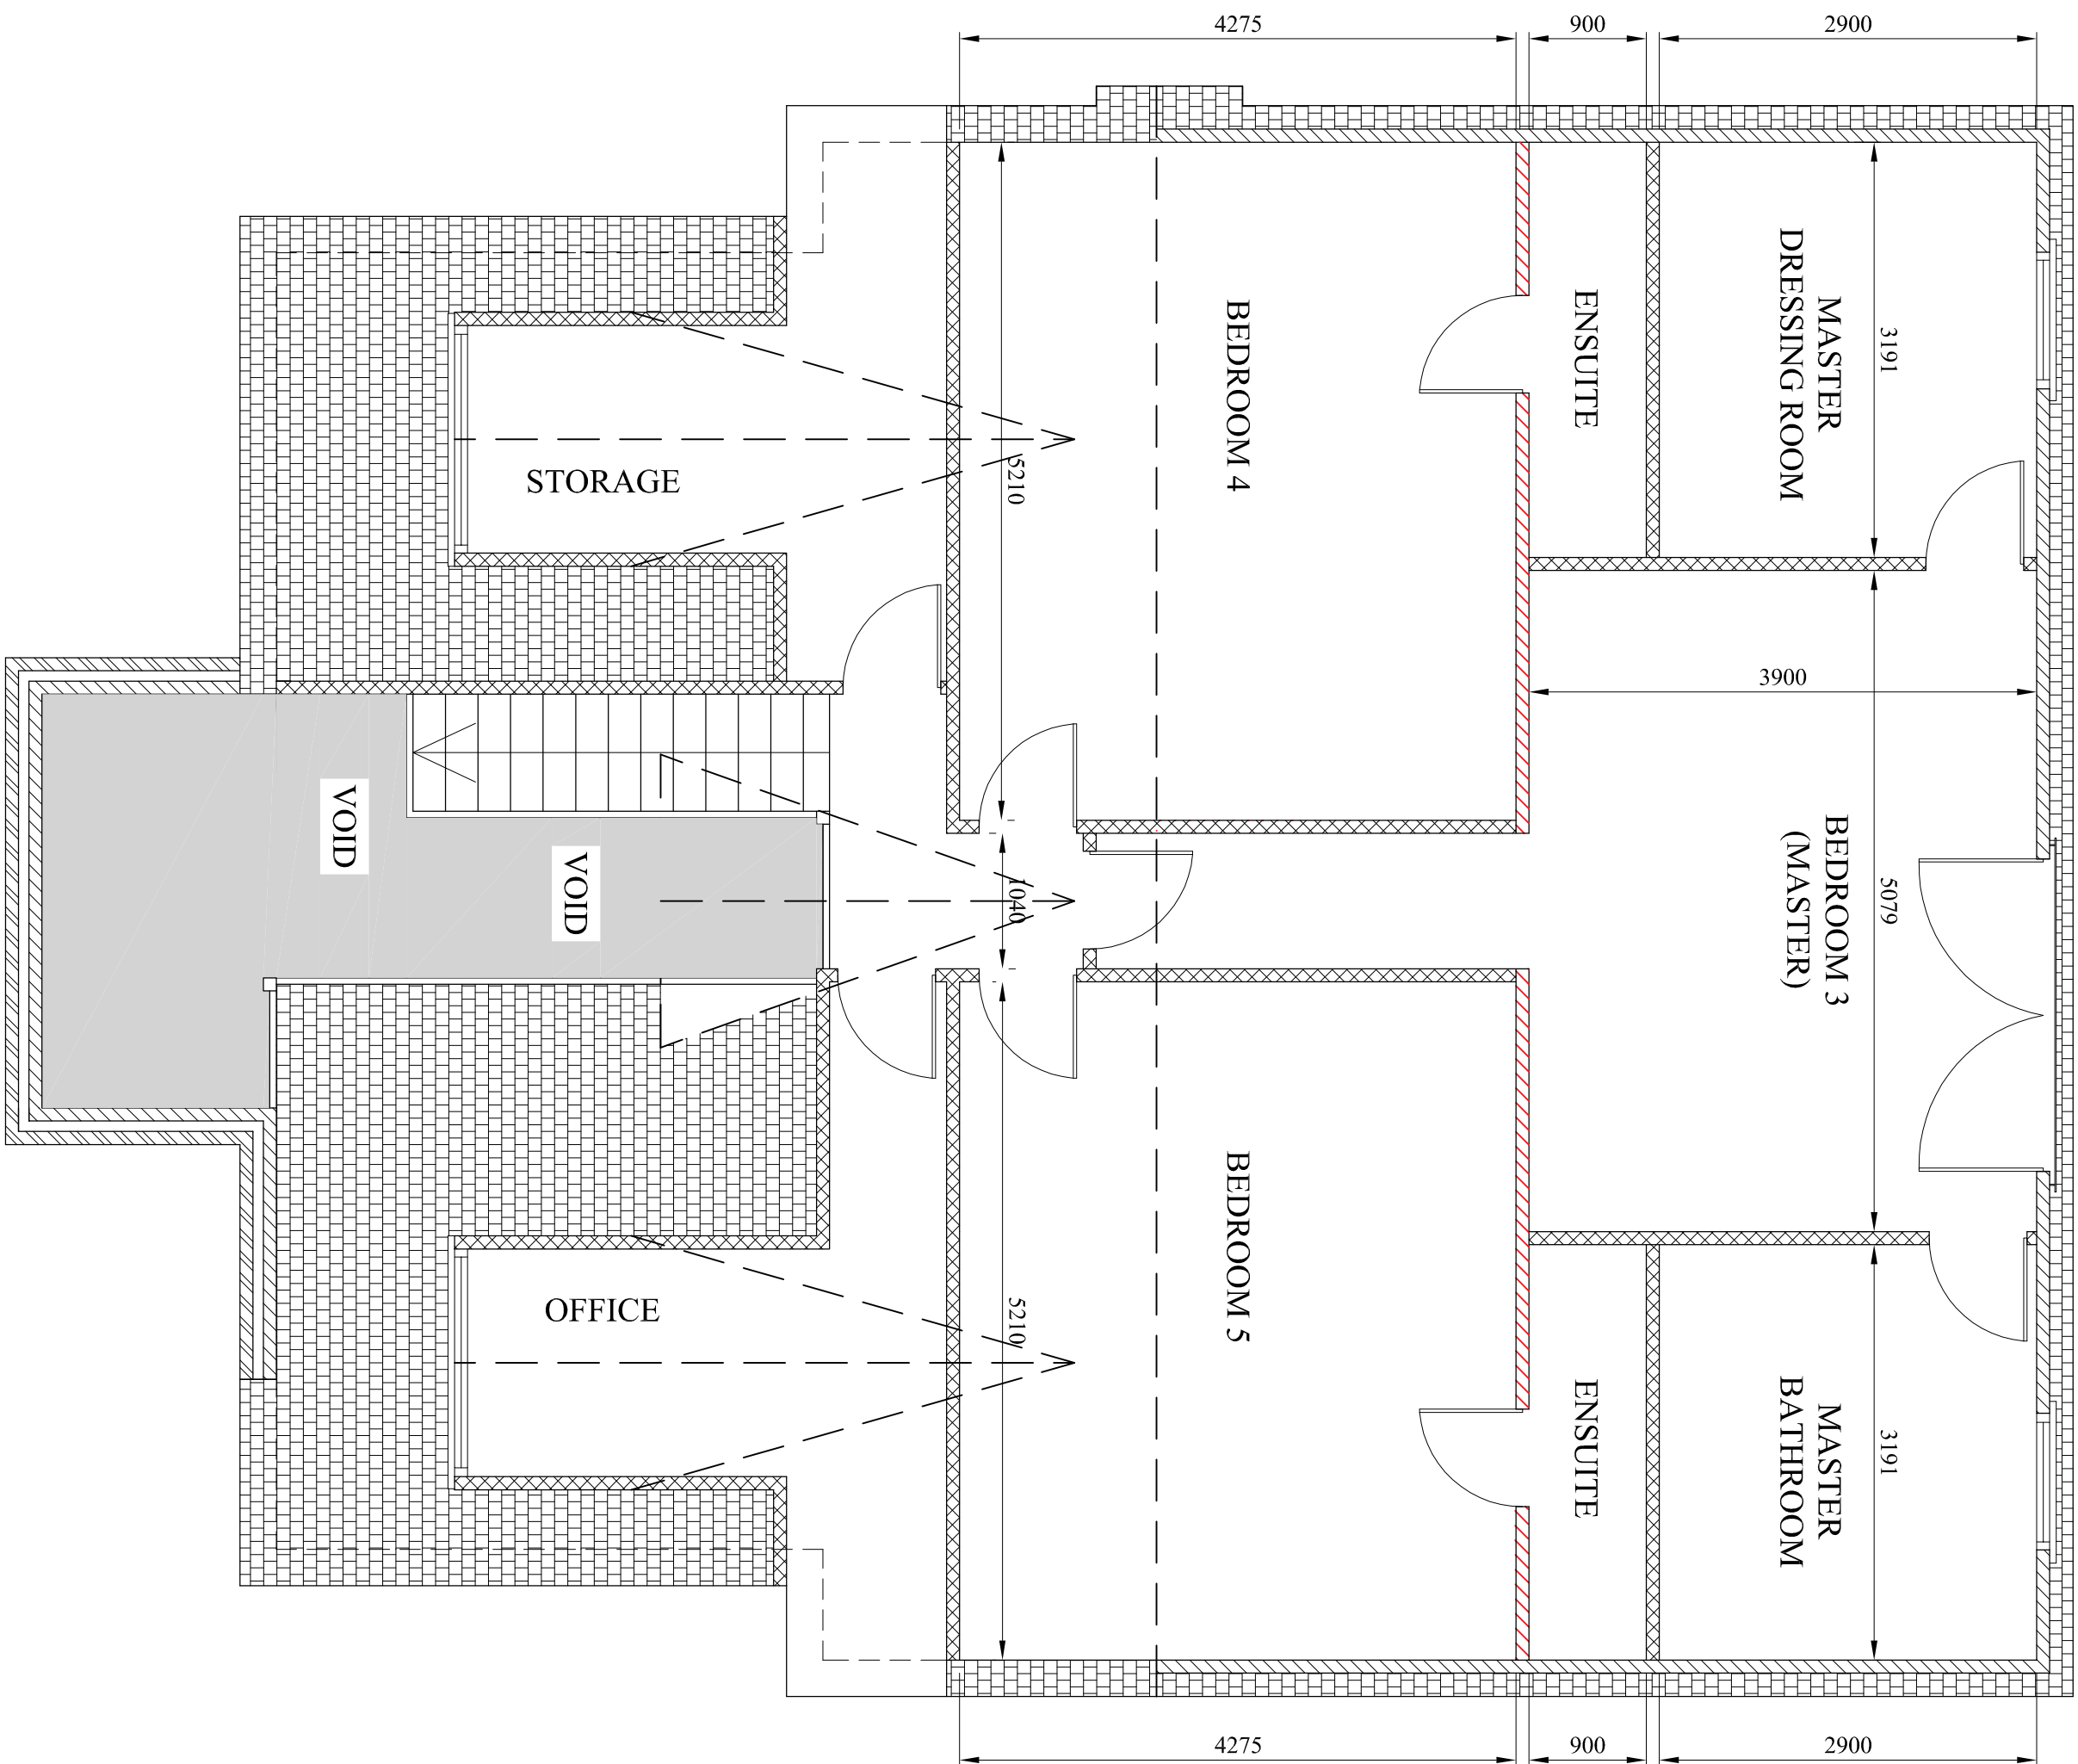

PROPOSED FIRST FLOOR LAYOUT

(SCALE 1:50)

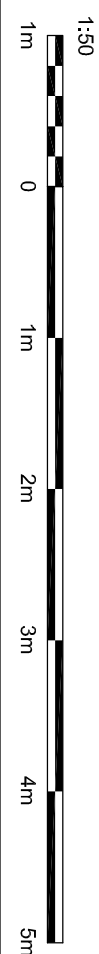

DRAWING STATUS		PLANNING APPROVAL	
C	27.11.22	ISSUED FOR PLANNING APPROVAL	
B	08.22	ISSUED FOR PLANNING APPROVAL	
A	04.22	ISSUED FOR PLANNING APPROVAL	
PROJECT:			
82 SHEFFIELD ROAD			
GLOSSOP			
TITLE:			
PROPOSED SINGLE STOREY			
REAR AND FRONT			
EXTENSIONS, ROOF			
ALTERATIONS AND REAR			
DORMER ROOF EXTENSION			
SCALE & SIZE:		STATUS:	DATE:
1:50 @ A1 UNO		PLANNING APP.	OCT 20
PROJECT No.	DRAWING No.		REV.
VN-001	003		C