



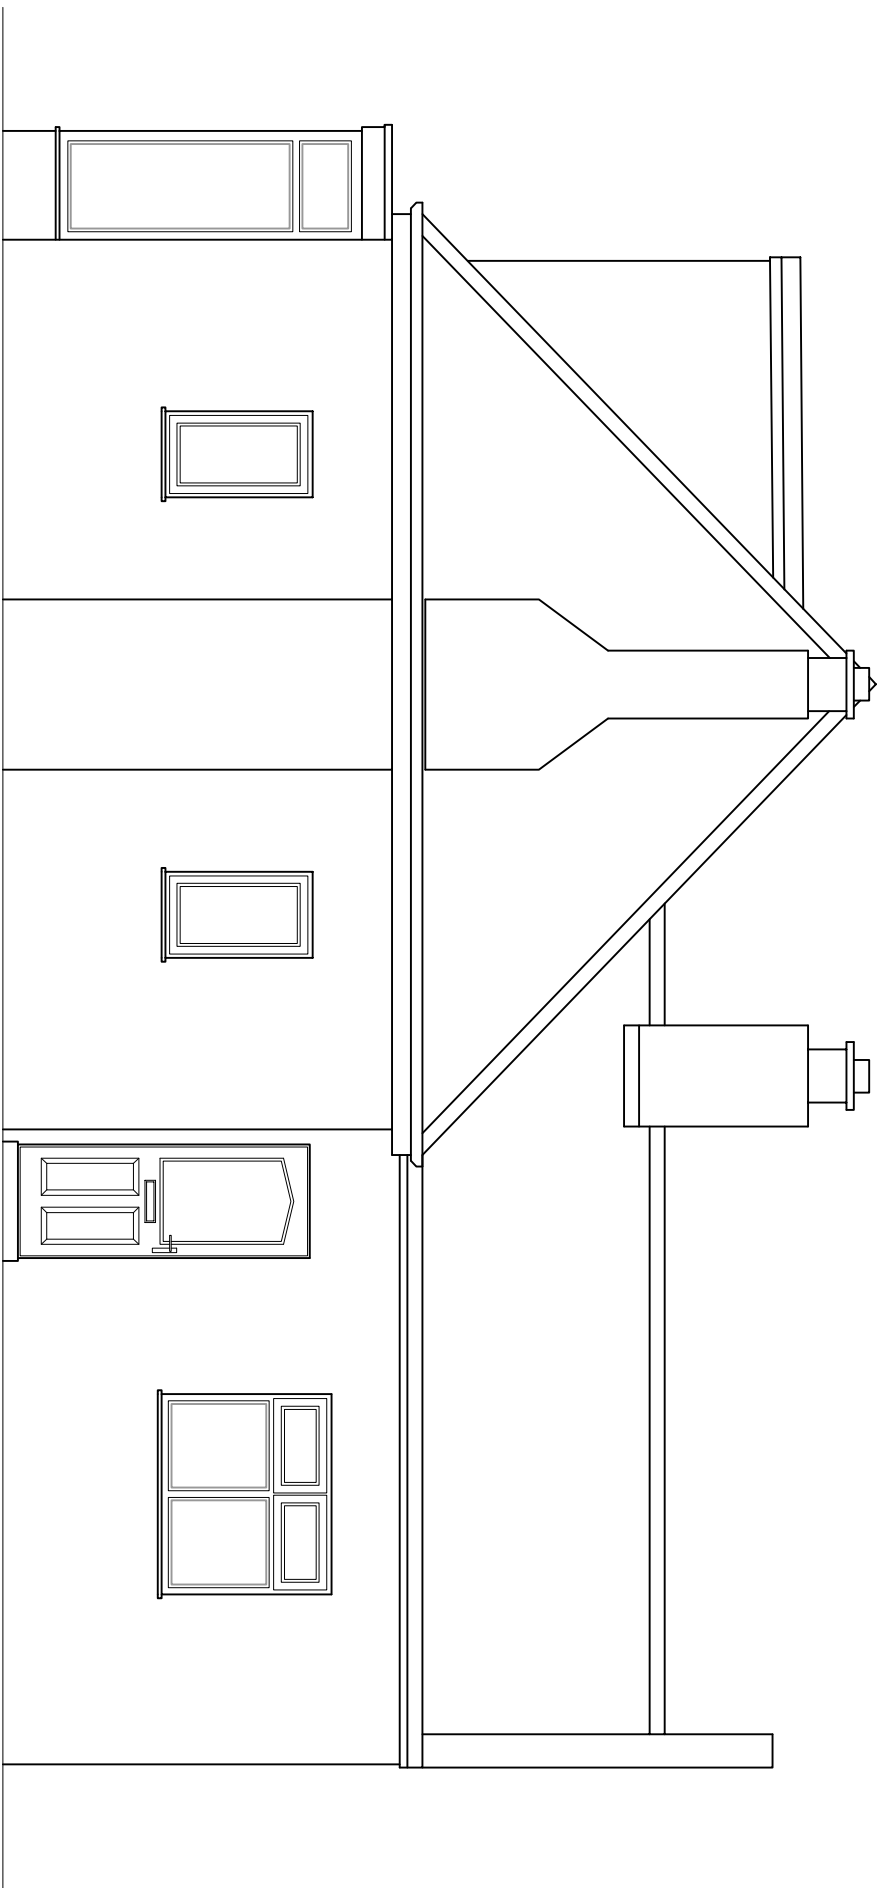


EXISTING LEFT SIDE ELEVATION

(SCALE 1:50)

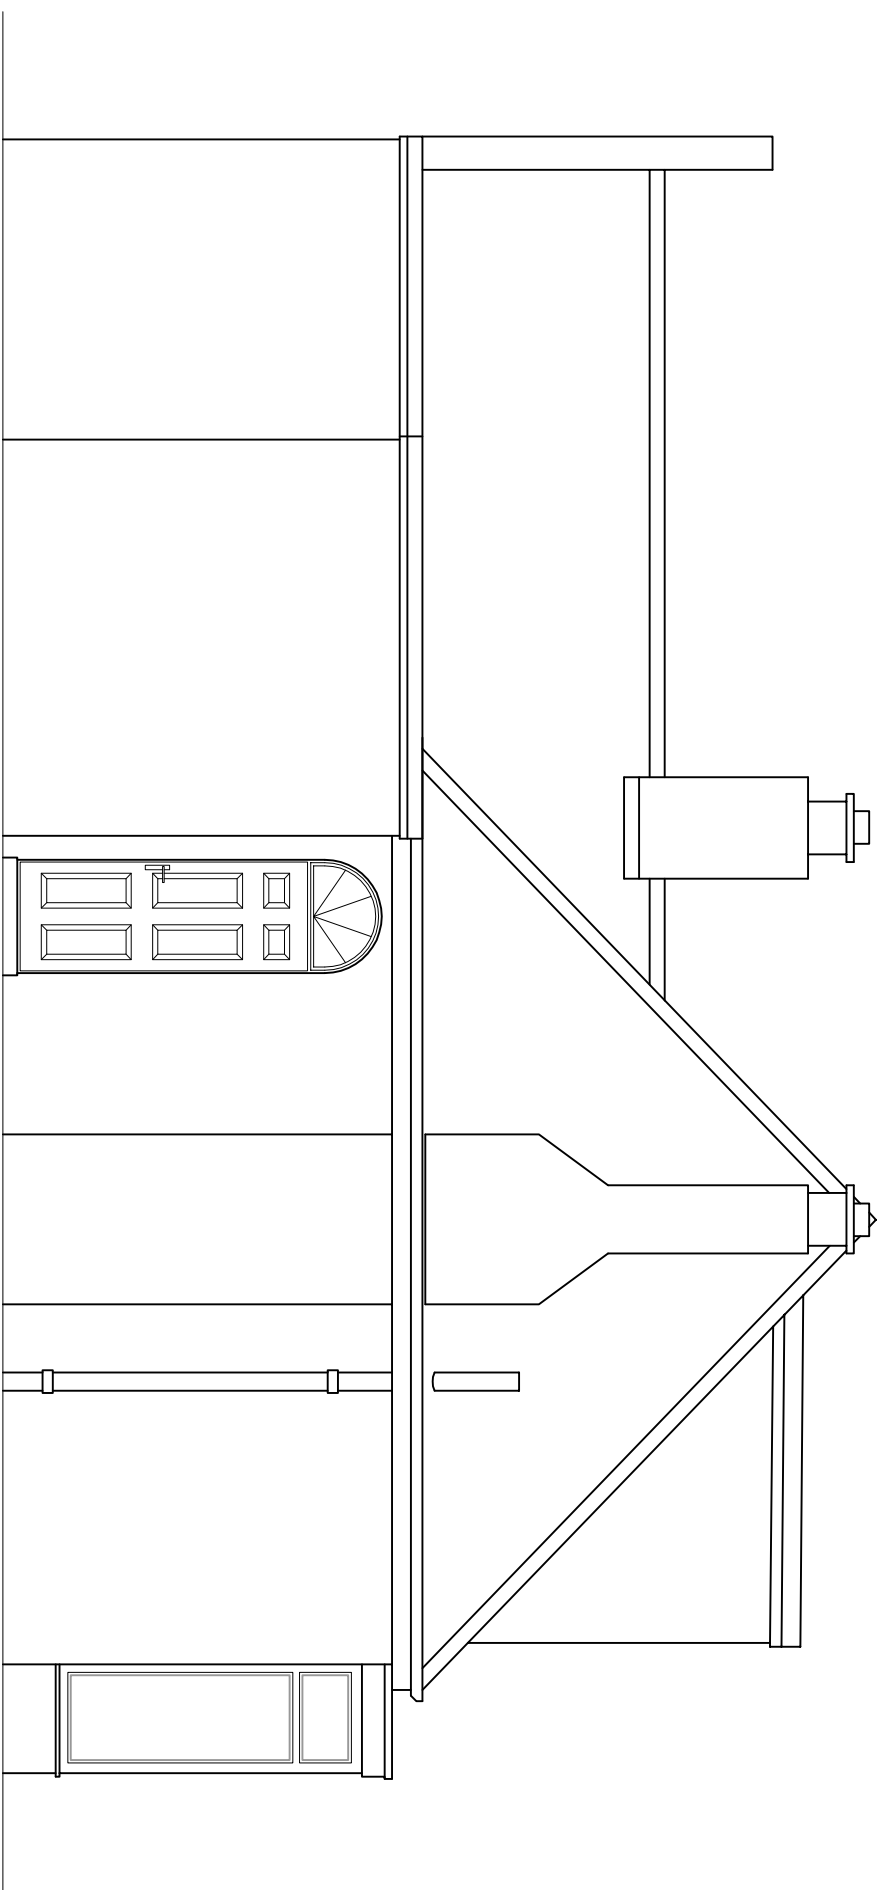


EXISTING RIGHT SIDE ELEVATION

(SCALE 1:50)

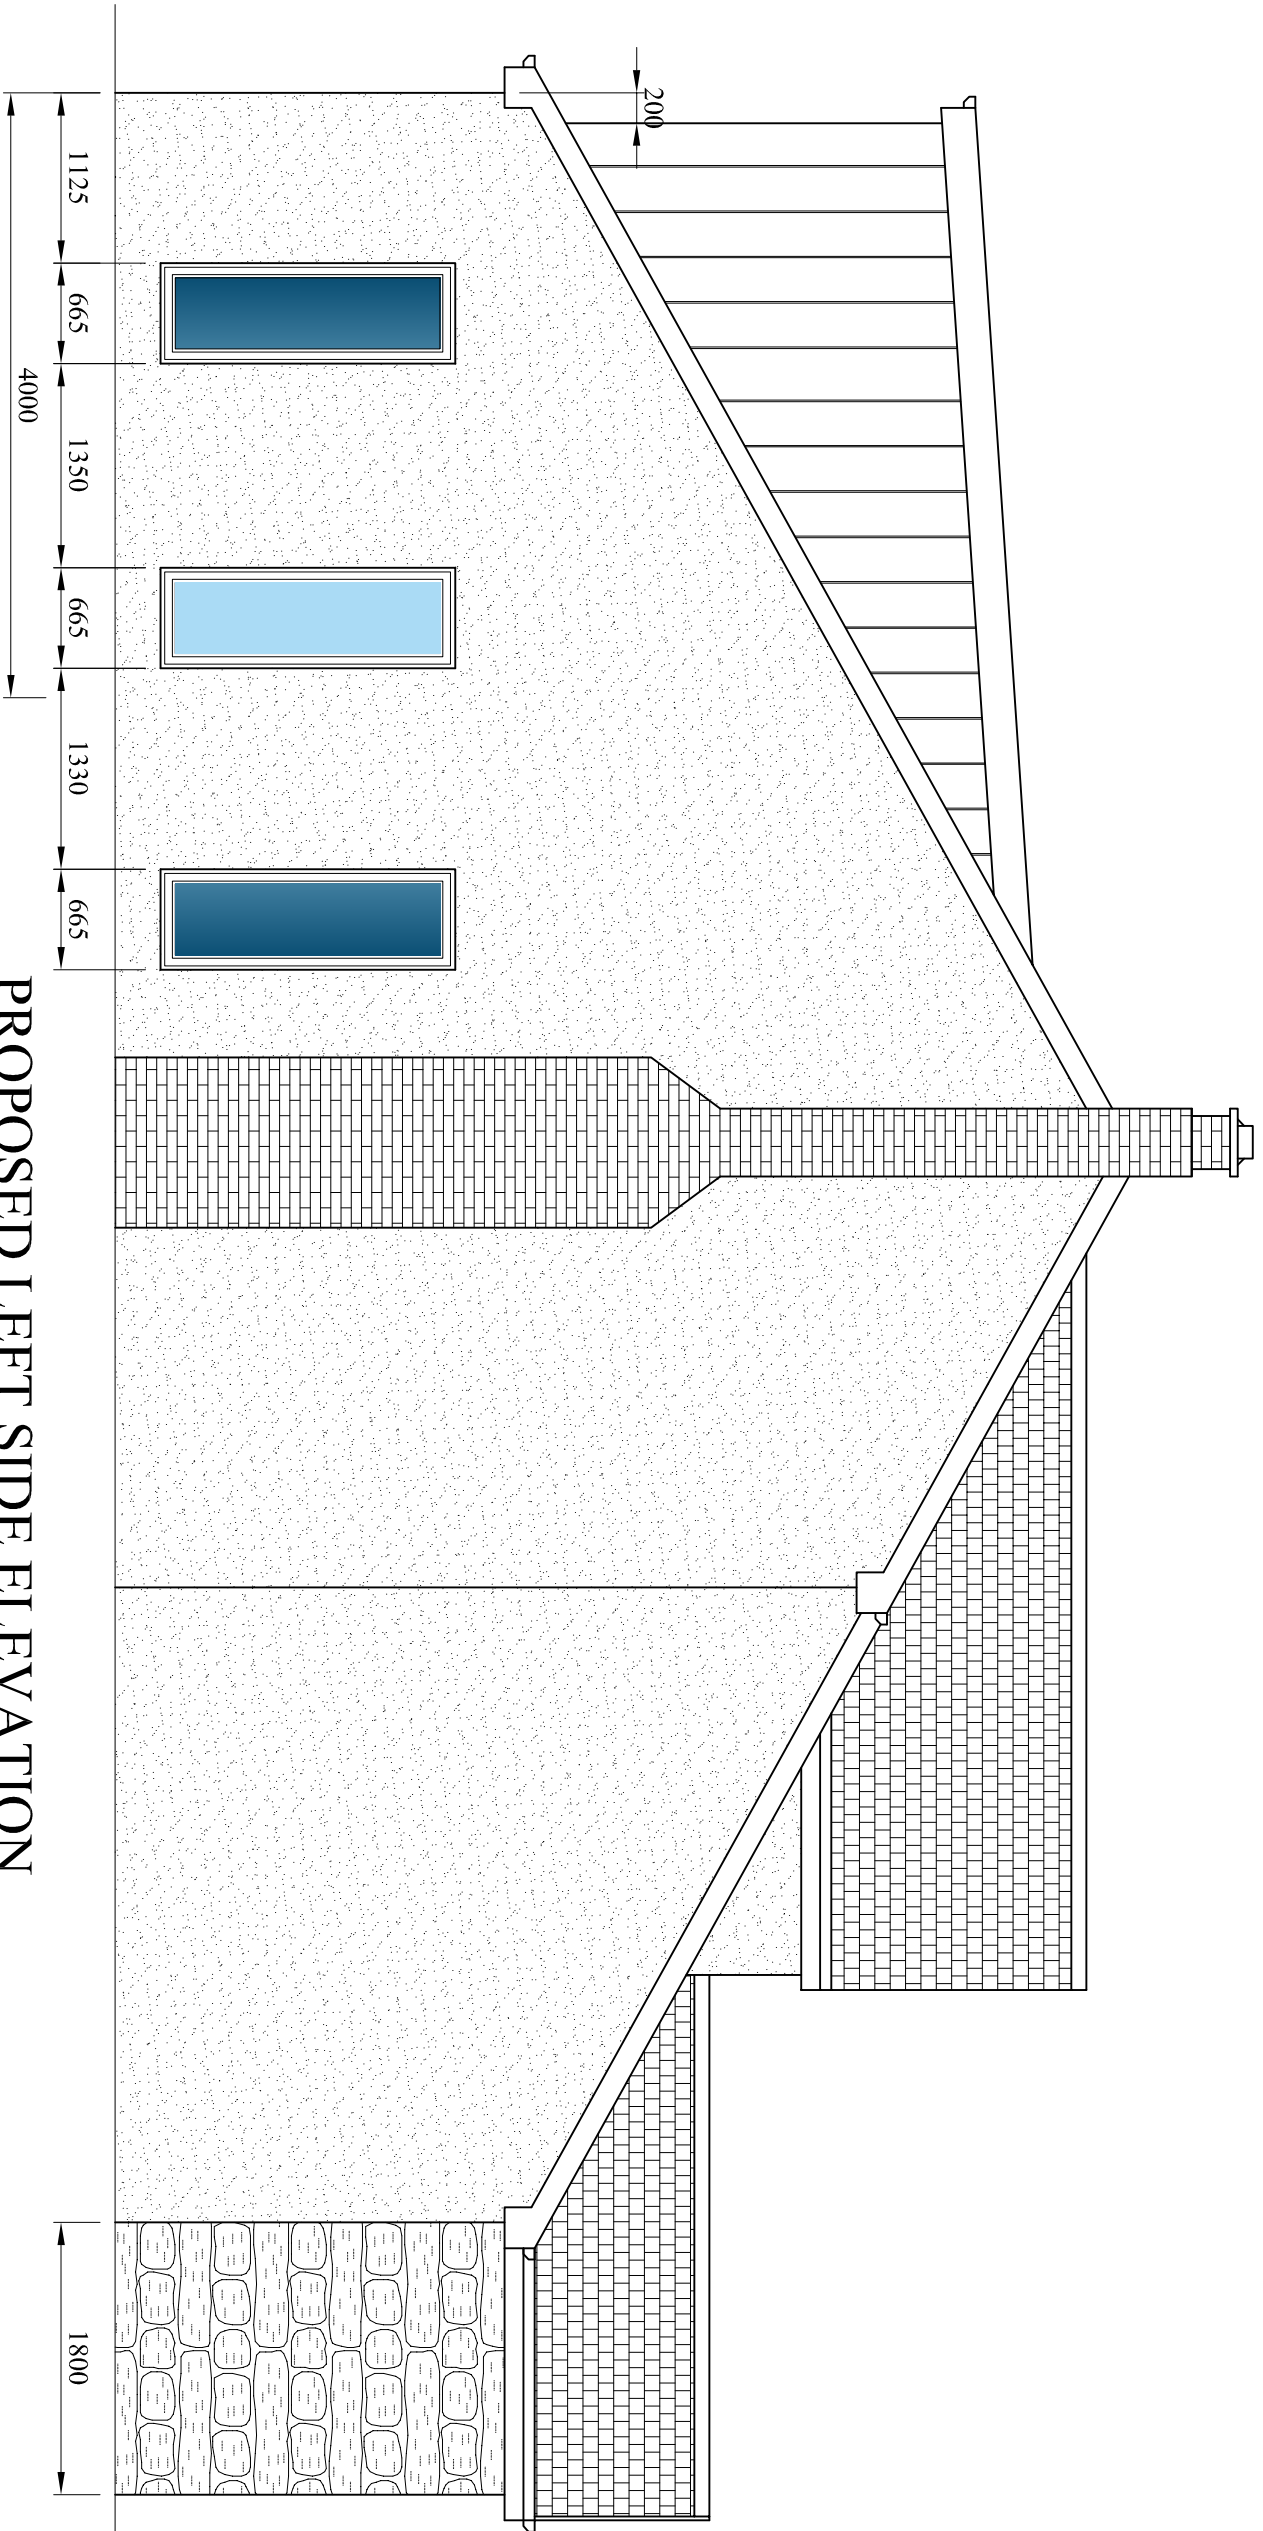


PROPOSED LEFT SIDE ELEVATION

(SCALE 1:50)

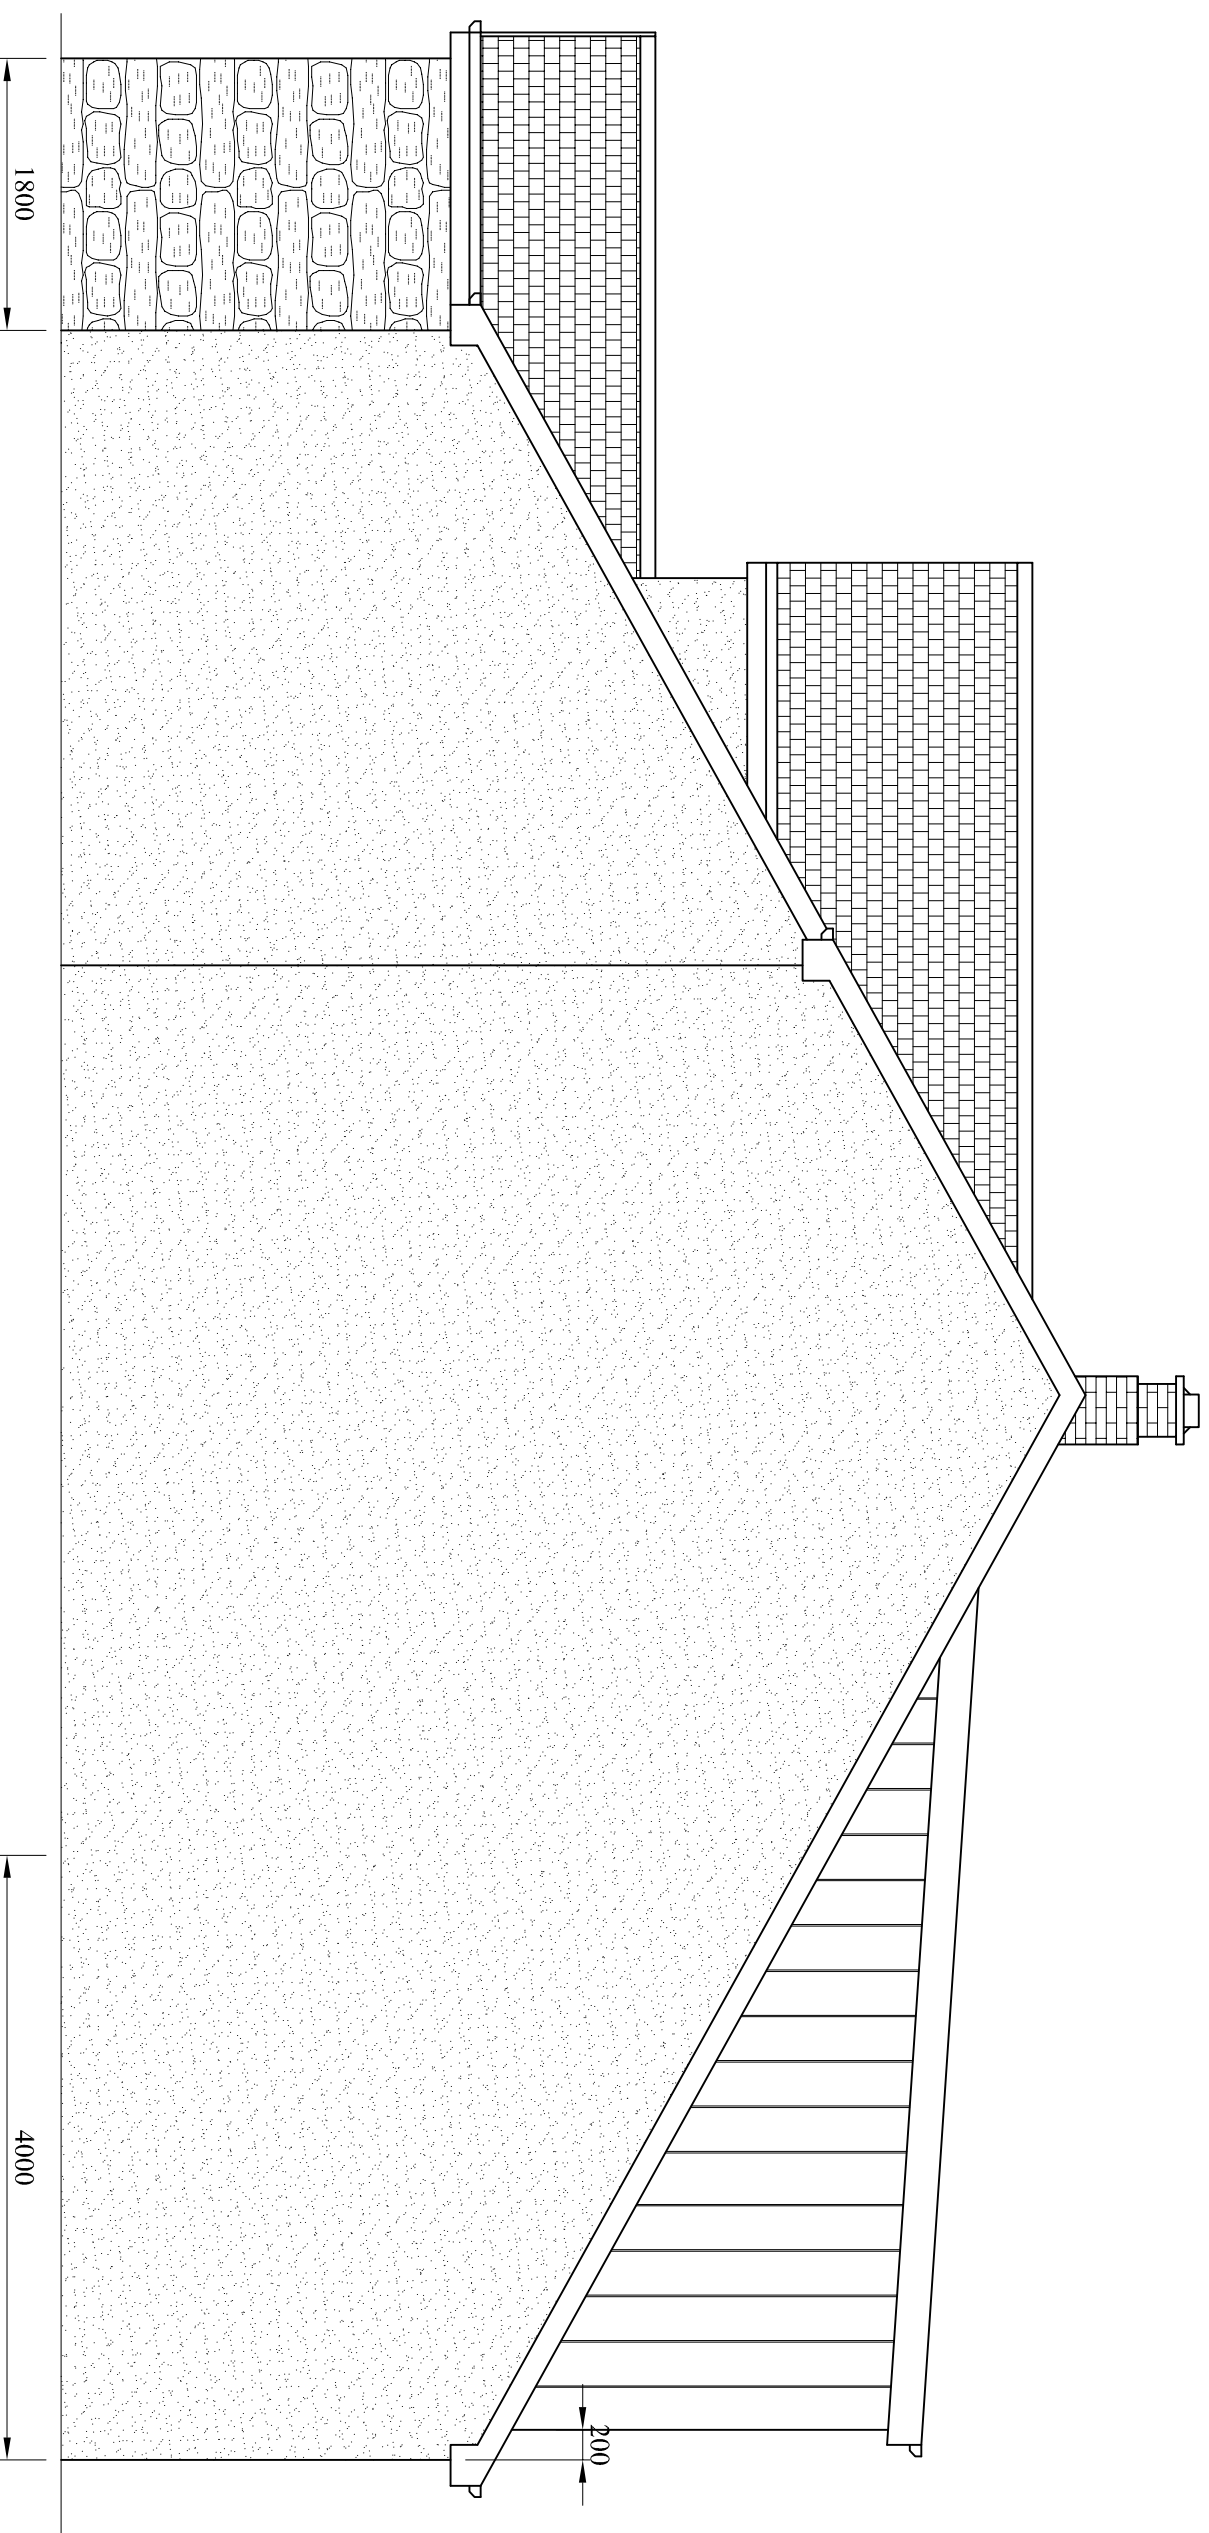

PROPOSED RIGHT SIDE ELEVATION

(SCALE 1:50)

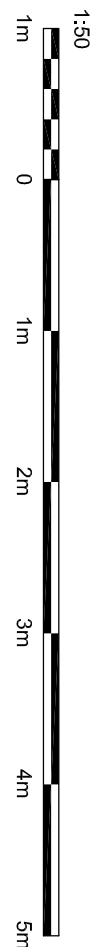

B		27.11.22	ISSUED FOR PLANNING APPROVAL	
A		04.22	ISSUED FOR PLANNING APPROVAL	
DRAWING STATUS				
PLANNING APPROVAL				
PROJECT				
82 SHEFFIELD ROAD				
GLOSSOP				
TITLE				
PROPOSED SINGLE STOREY				
REAR AND FRONT				
EXTENSIONS, ROOF				
ALTERATIONS AND REAR				
DORMER ROOF EXTENSION				
SCALE & SIZE				
1:50 @ A1 UNO		STATUS	PLANNING APP.	DATE
PROJECT No.		DRAWING No.		REV.
VN-001		005		B