
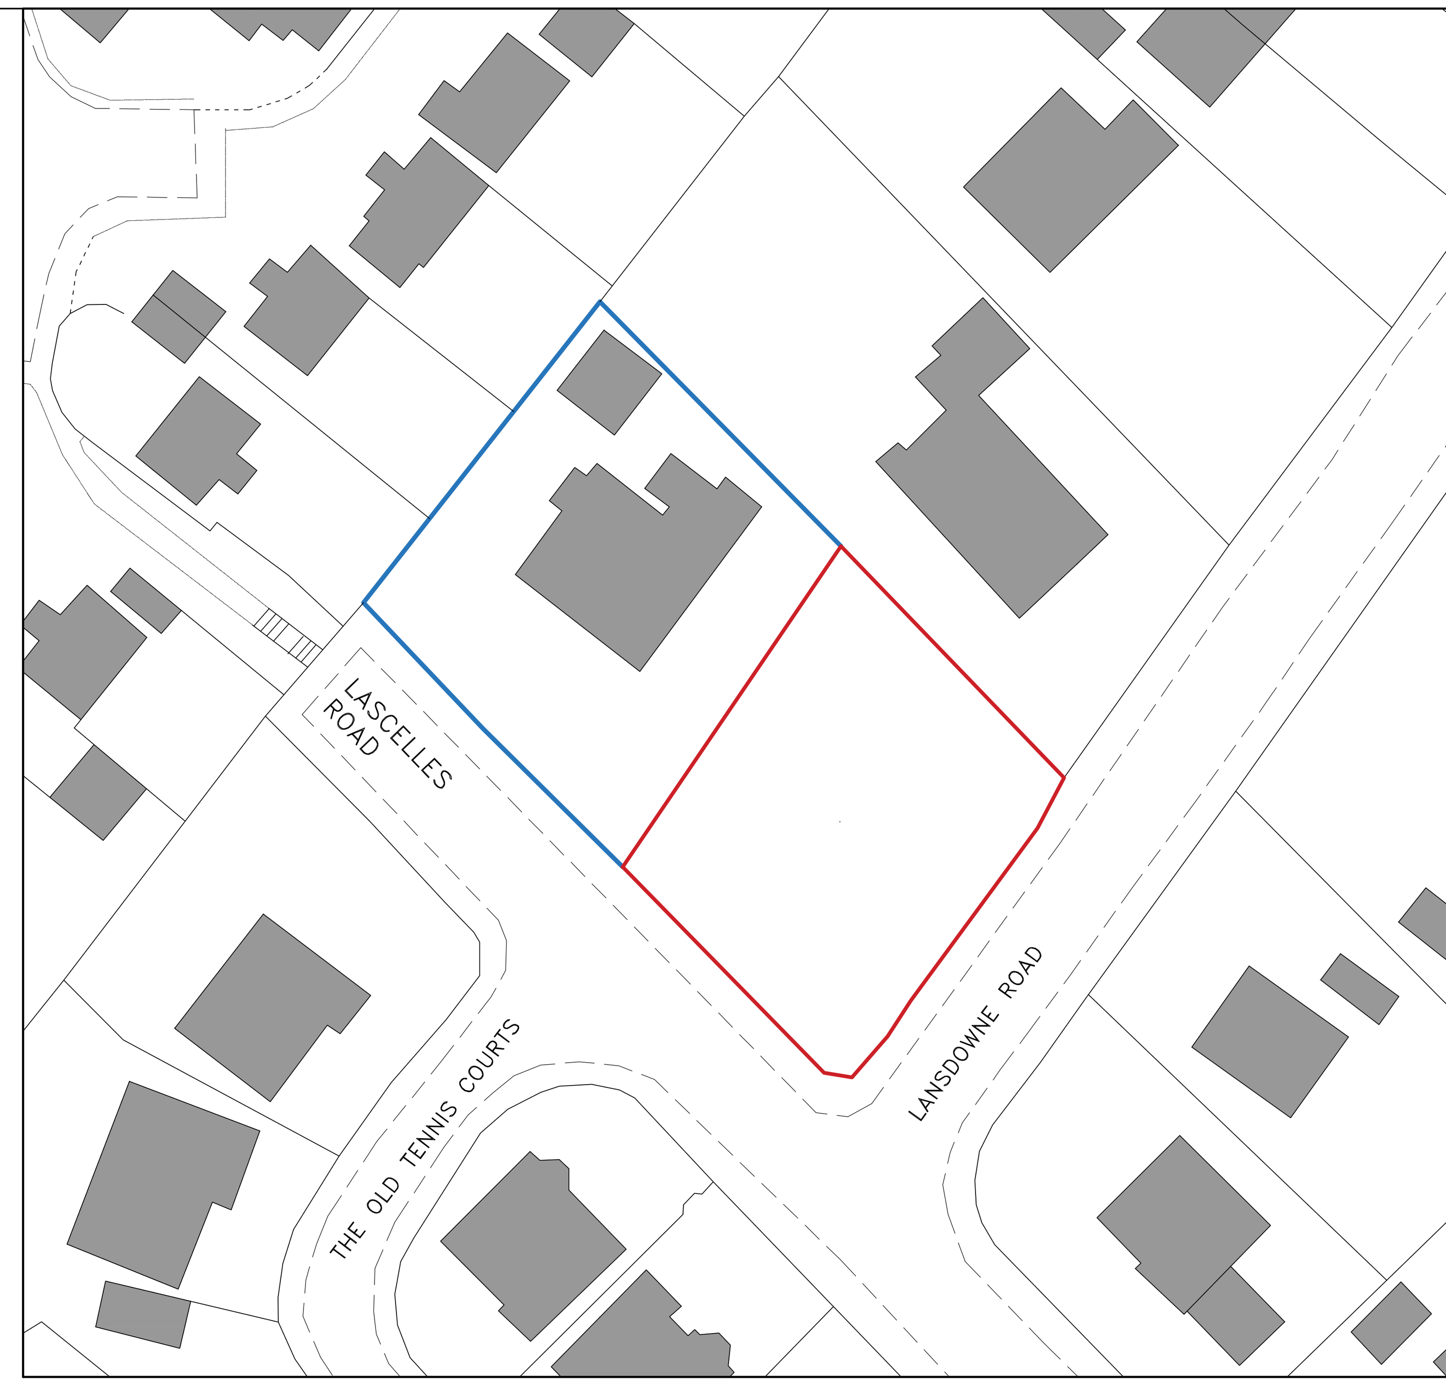


Metres
05 10 15 20 25 30 35 40 50
SCALE 1:500

N

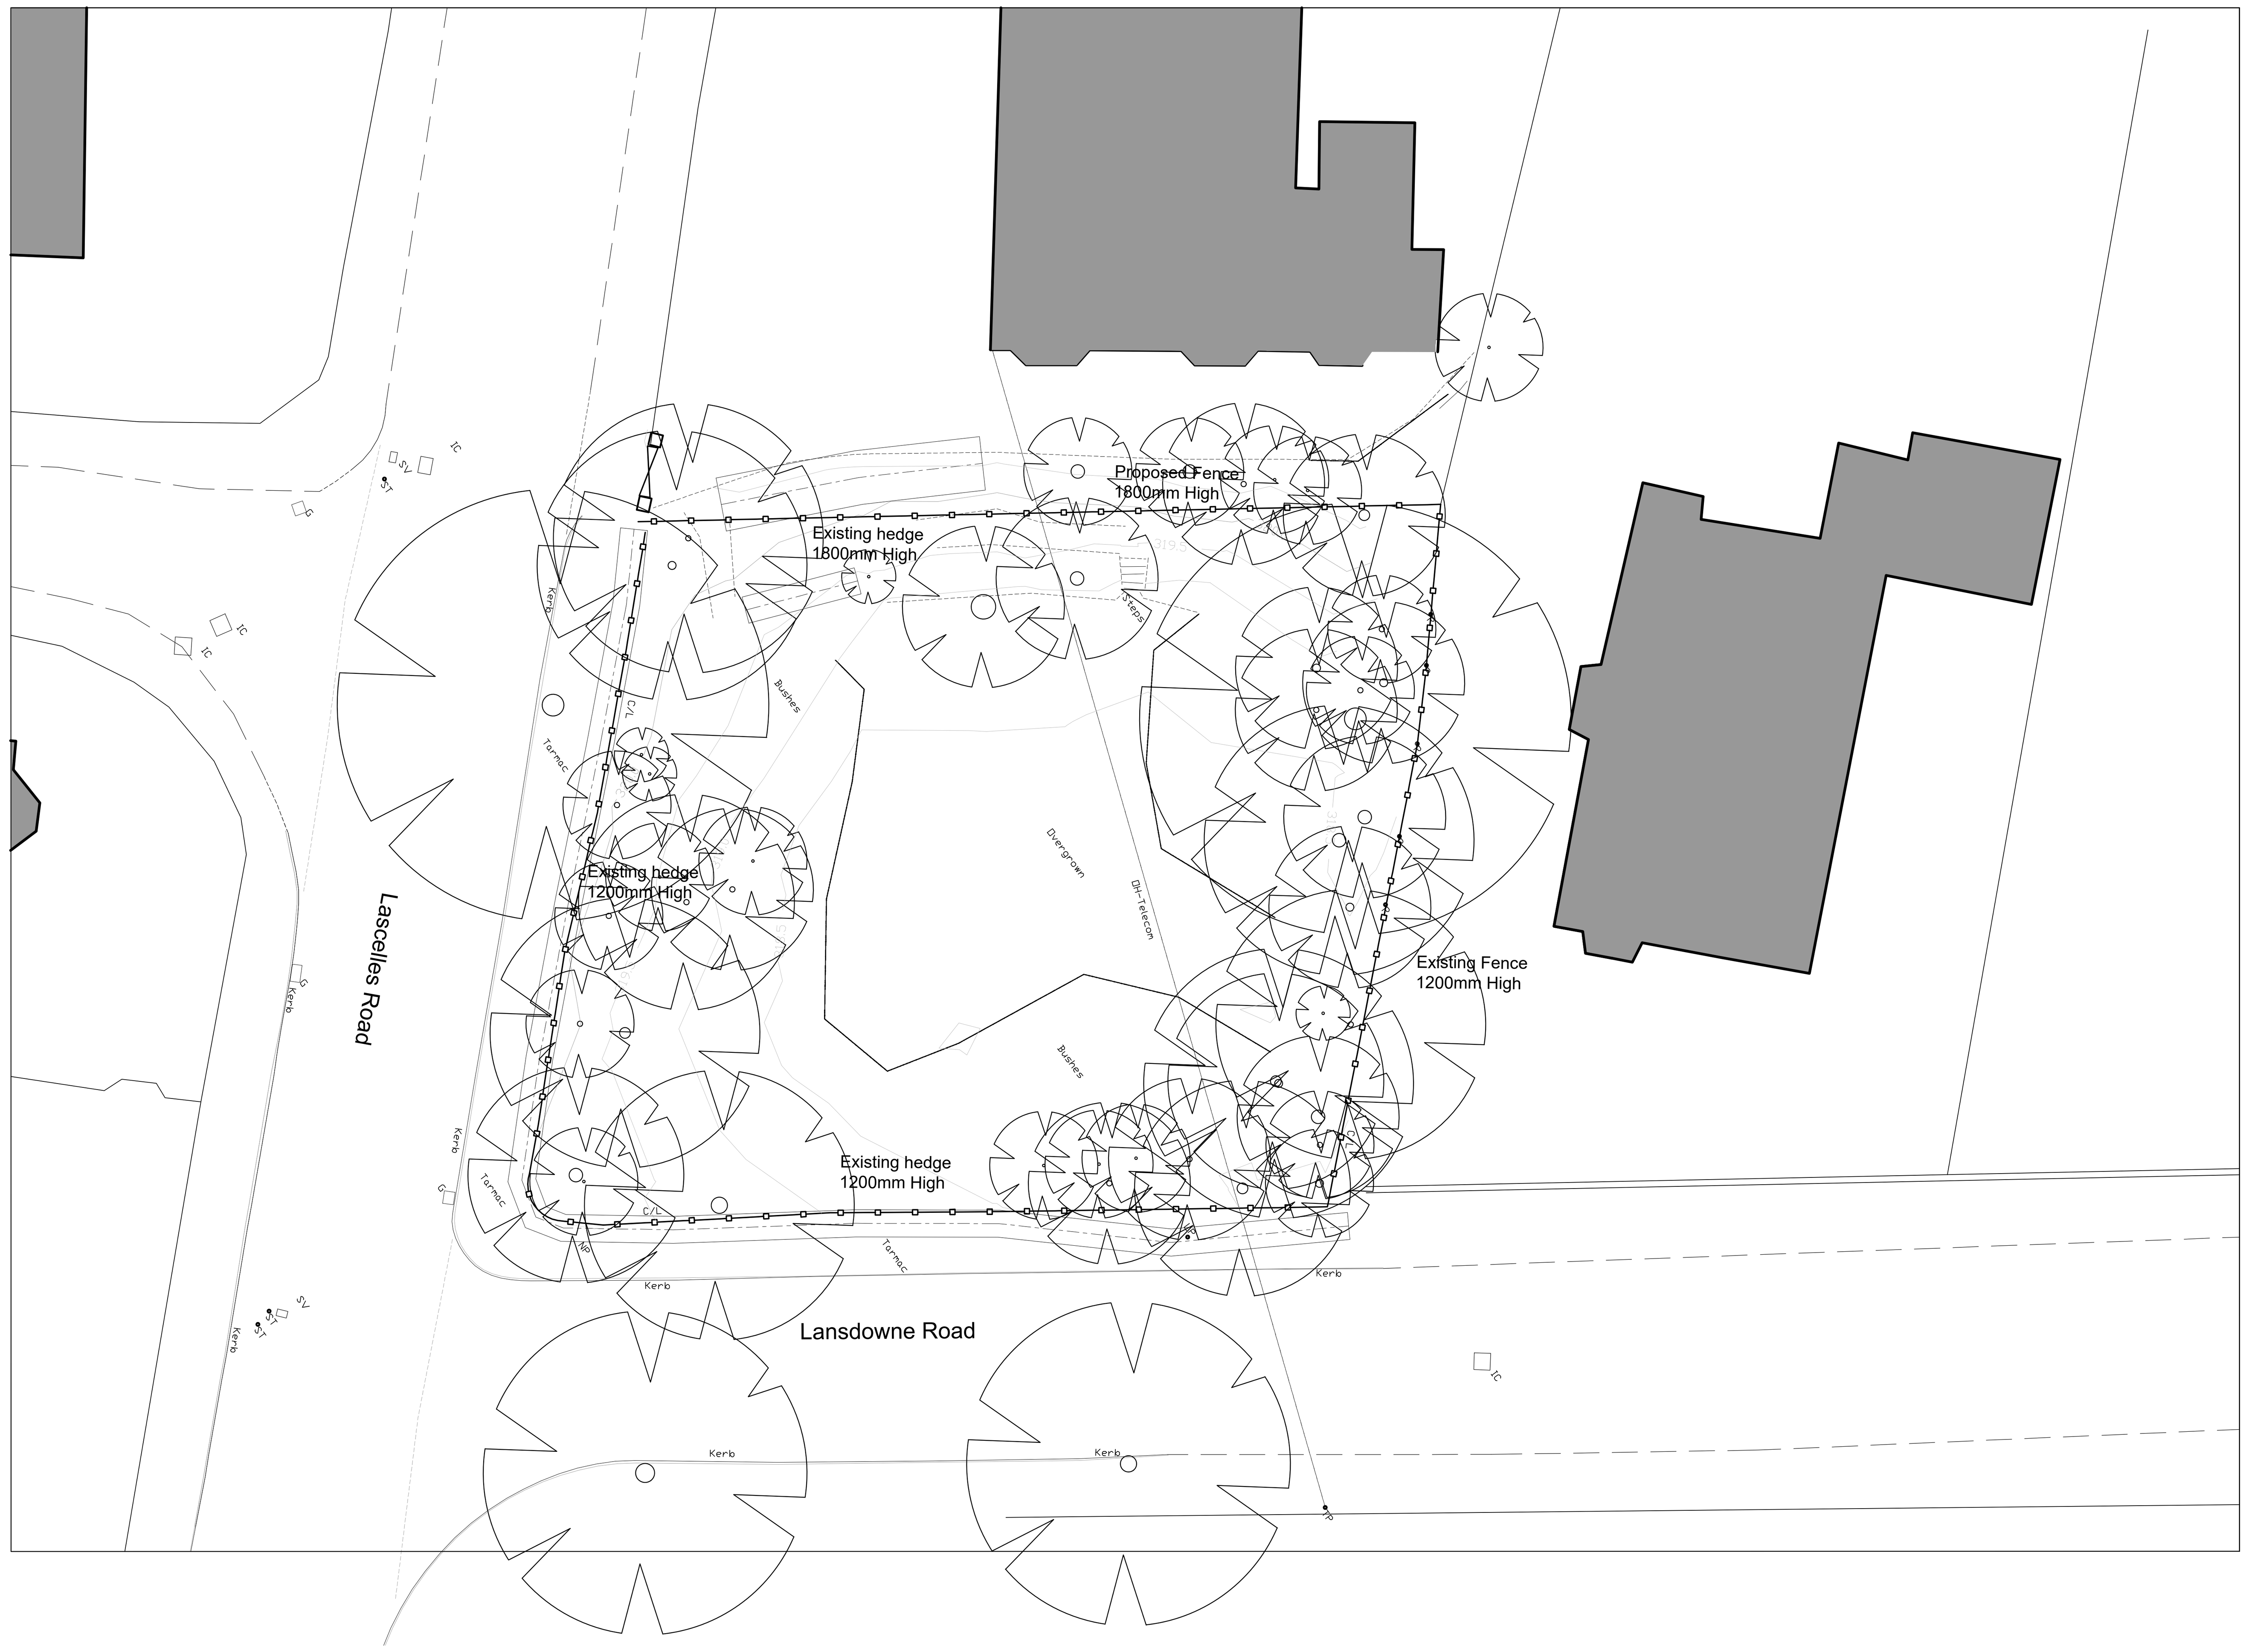

Metres
01 02 03 04 05 10 15 20
SCALE 1:200

revisions

ref	date		initials
A	20/09/19	General Revision	M.S.B
B	14/11/22	General Revision	M.S.B
C	28/11/22	General Revision	M.S.B

notes

Hayes & Partners

Architects
Historic Building Consultants

Atlas House
Old Hall Street
Macclesfield Cheshire SK10 2DT
Telephone 01625 426218
Fax 01625 511 732
hp@atlashouse.co.uk

job

Side Garden at
12 Lascelles Road
Buxton
SK17 6RA

for Mrs Murphy

title

Block Plan As Existing

scale	1:200, 1:500 @A1
date	14/06/16
drawn	M.S.B
number	3908_00_02
revision	C