


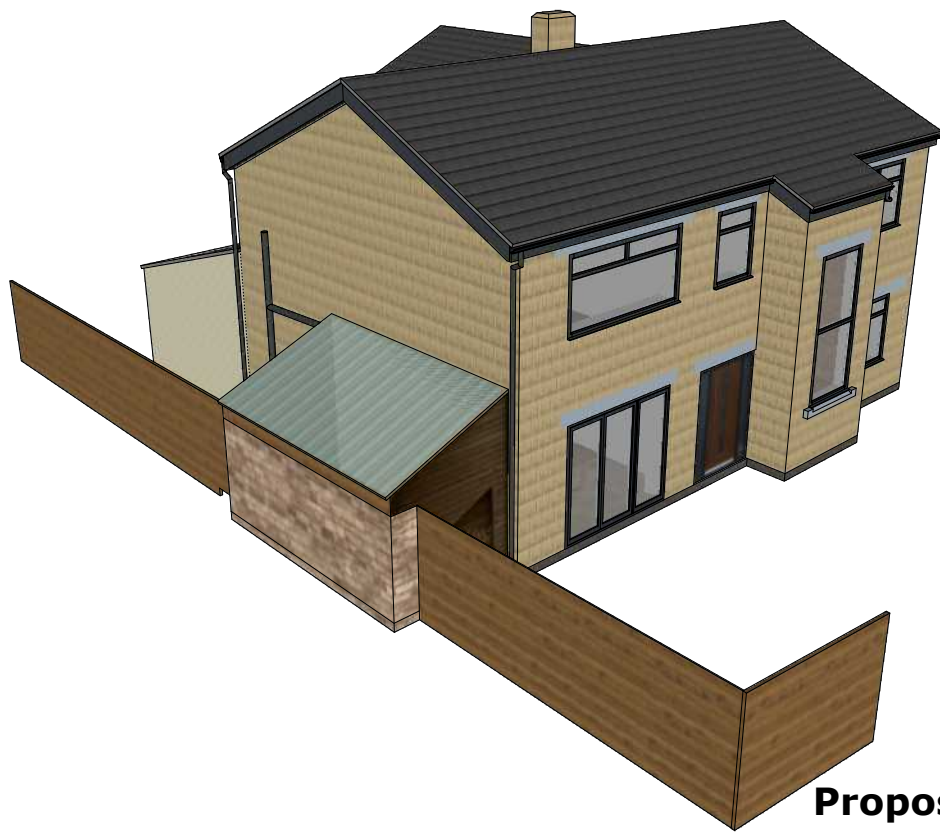

Proposed Isometric Views



General Notes

Elevations to be of coursed stone to match existing.

Roof to be of concrete tiles to closely match the existing.

All dimensions in metres. All dimensions to be checked on site and any discrepancies to be reported to Planman3D for clarification.

The main contractor is to consult with the Statutory Undertakers to establish the location of their services and provide the necessary protection.

This application is for Planning only and a separate application will be made for Building Regulation approval.

The CDM Regulations 2015.

The client must abide by the Construction Design and Management Regulations 2015 which relate to any building works which:

(a) lasts longer than 30 working days and has more than 20 workers working simultaneously at any point in the project.

Or:

(b) exceeds 500 person days.

Install the Kubity app, this is free to you from either the App Store (Apple) or Google Play (Android). Once installed, load the model from the QR-Code and press the tour button you will be guided around the model. It's best to start with your phone in landscape orientation.



In addition, you could also install the select the ellipsis (...) and Virtual Reality, this will allow you to follow the tour and pan and tilt from any fixed scene. If you pause at any scene, the model will render in a photo realistic mode, the time taken for this will depend on your device.





Existing Front Elevation




Existing Rear Elevation





Existing Side Elevations

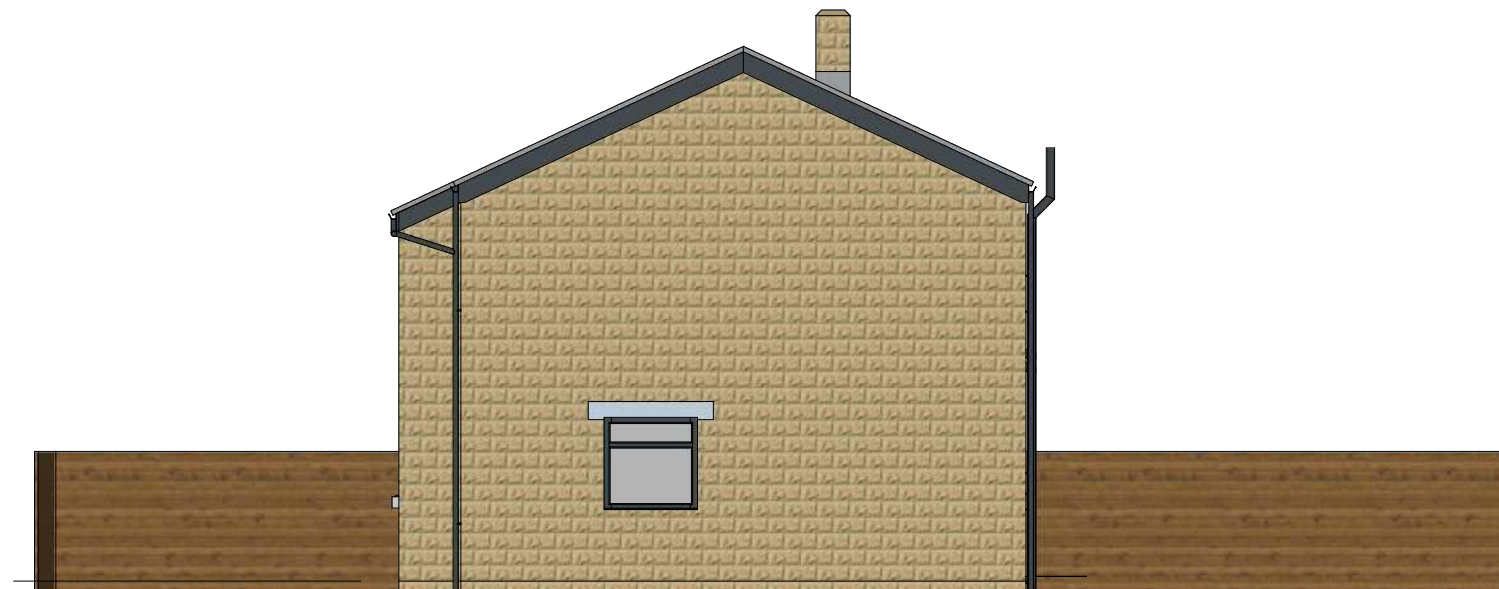



Existing Ground Floor Plan



Existing First Floor Plan





Proposed Front Elevation



Proposed Rear Elevation





Proposed Side Elevations






Proposed Ground Floor Plan




Proposed First Floor Plan



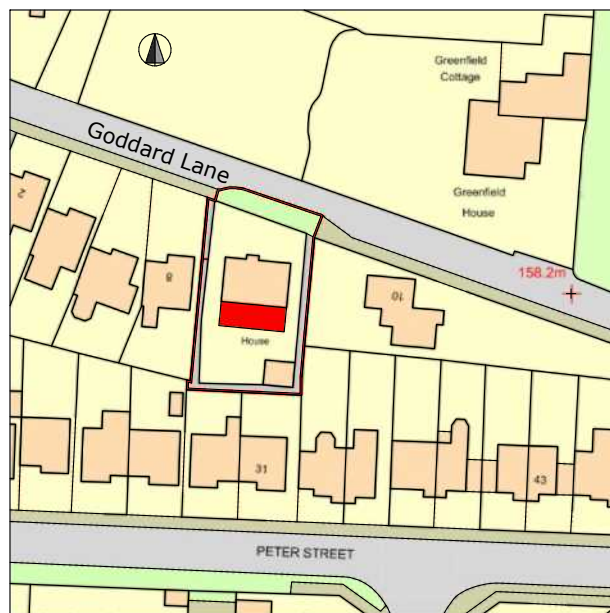

Location Plan (1:1250)

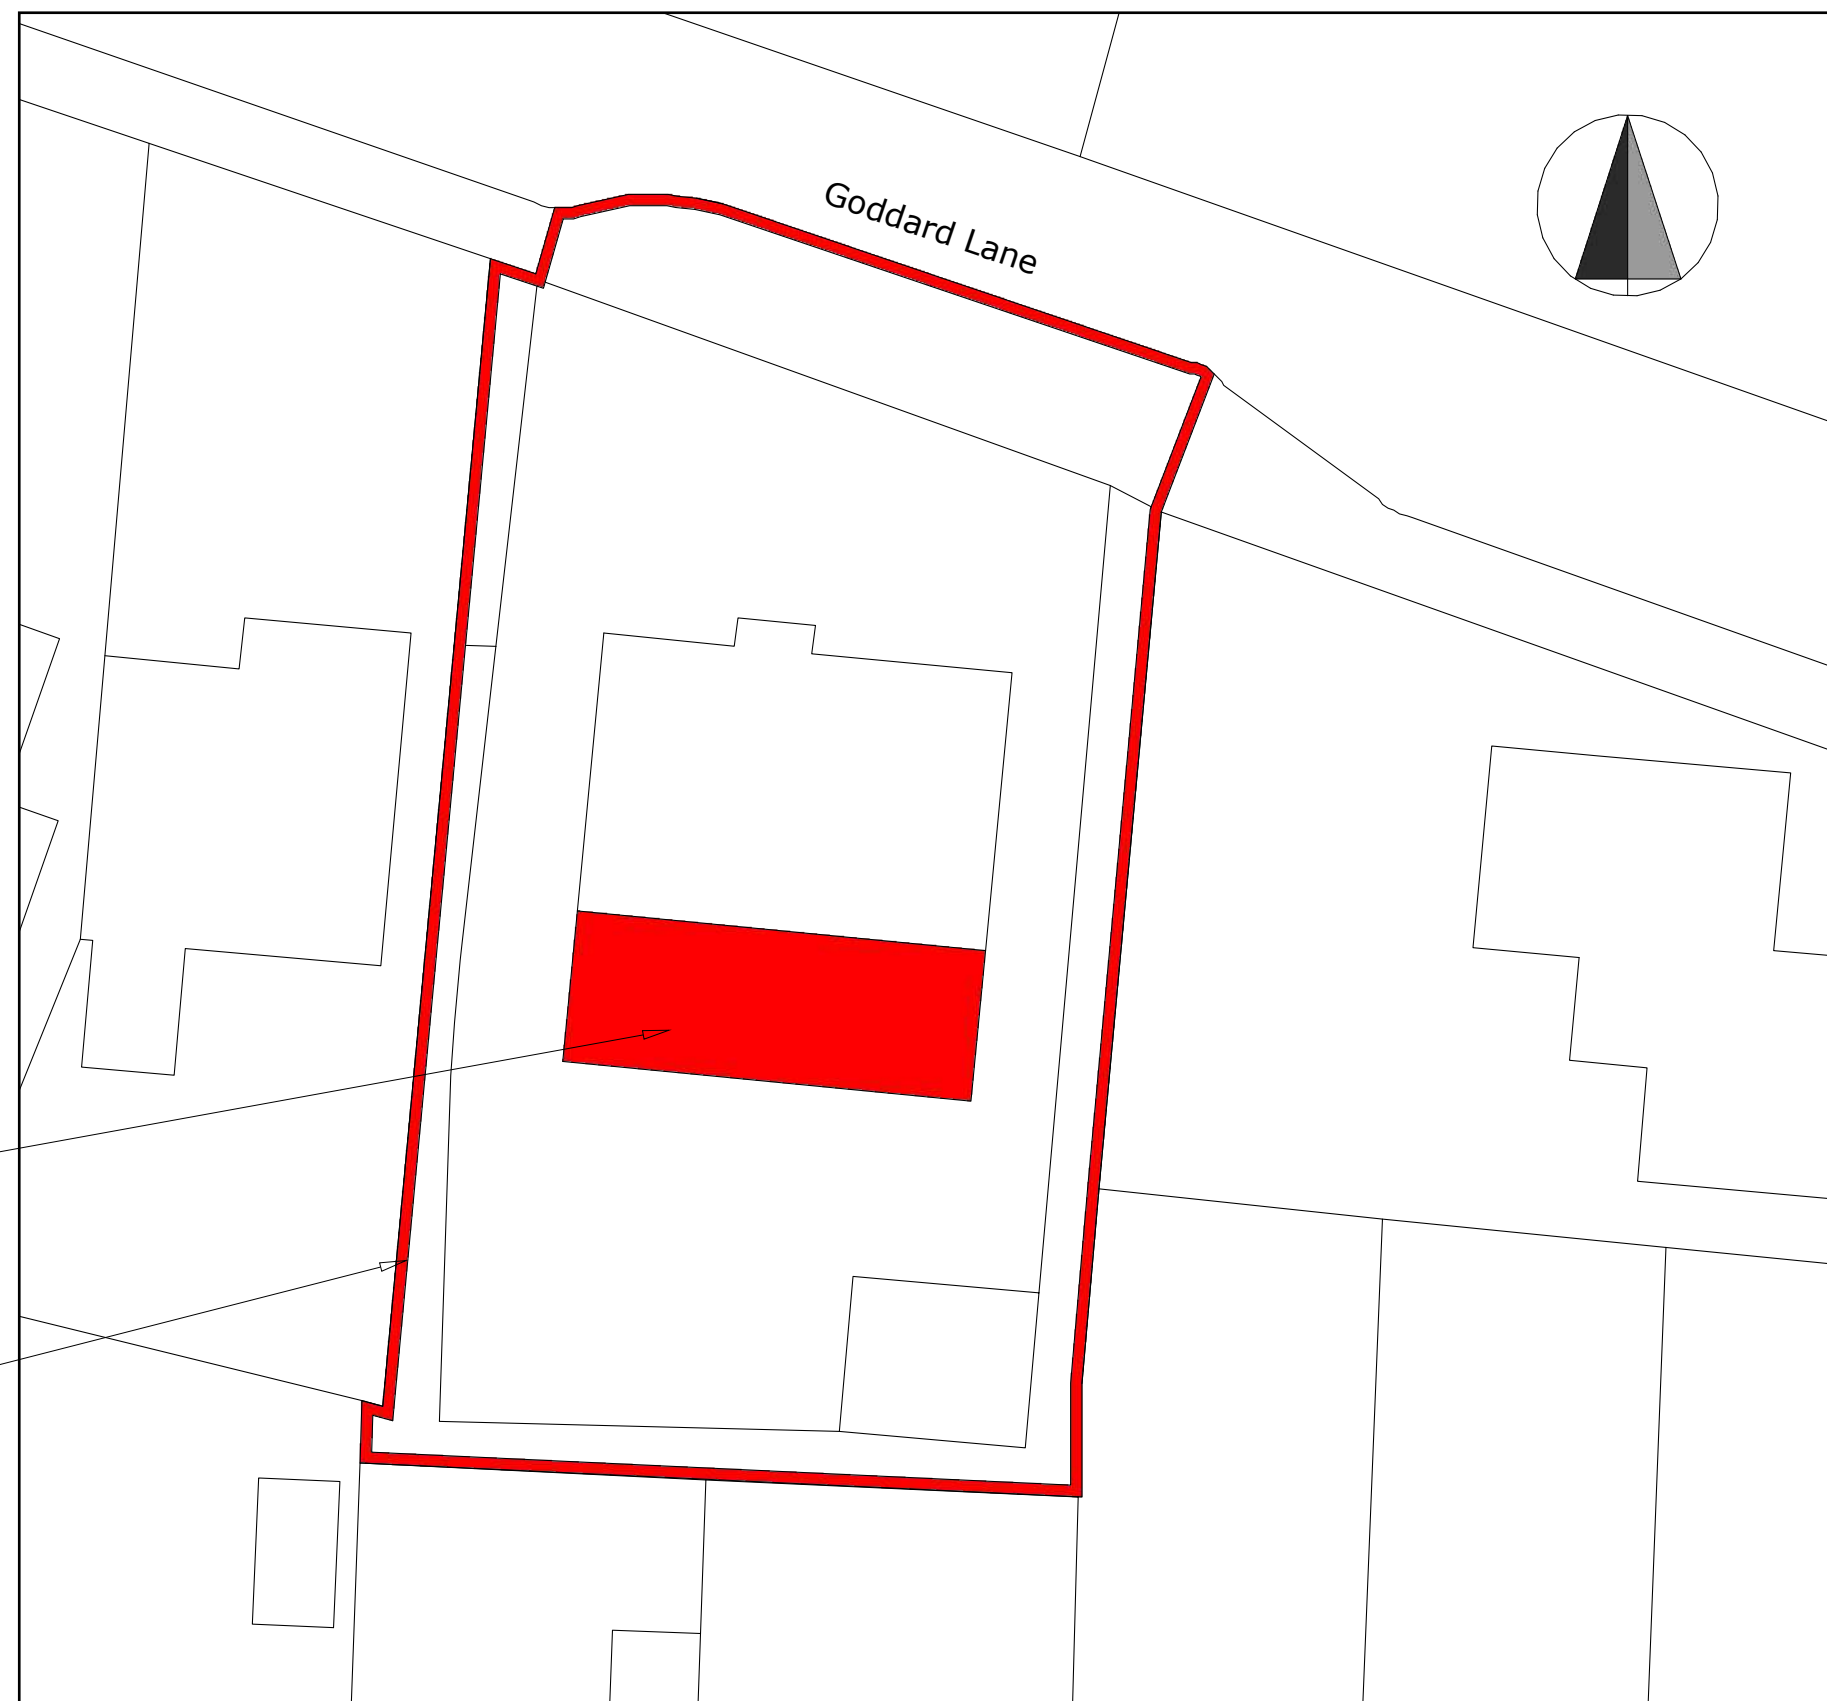

Site Plan (1:200)

Proposed Extension
Filled in Red

Site Bounded Red

© Crown copyright and database rights 2022 Ordnance Survey 0100031673