


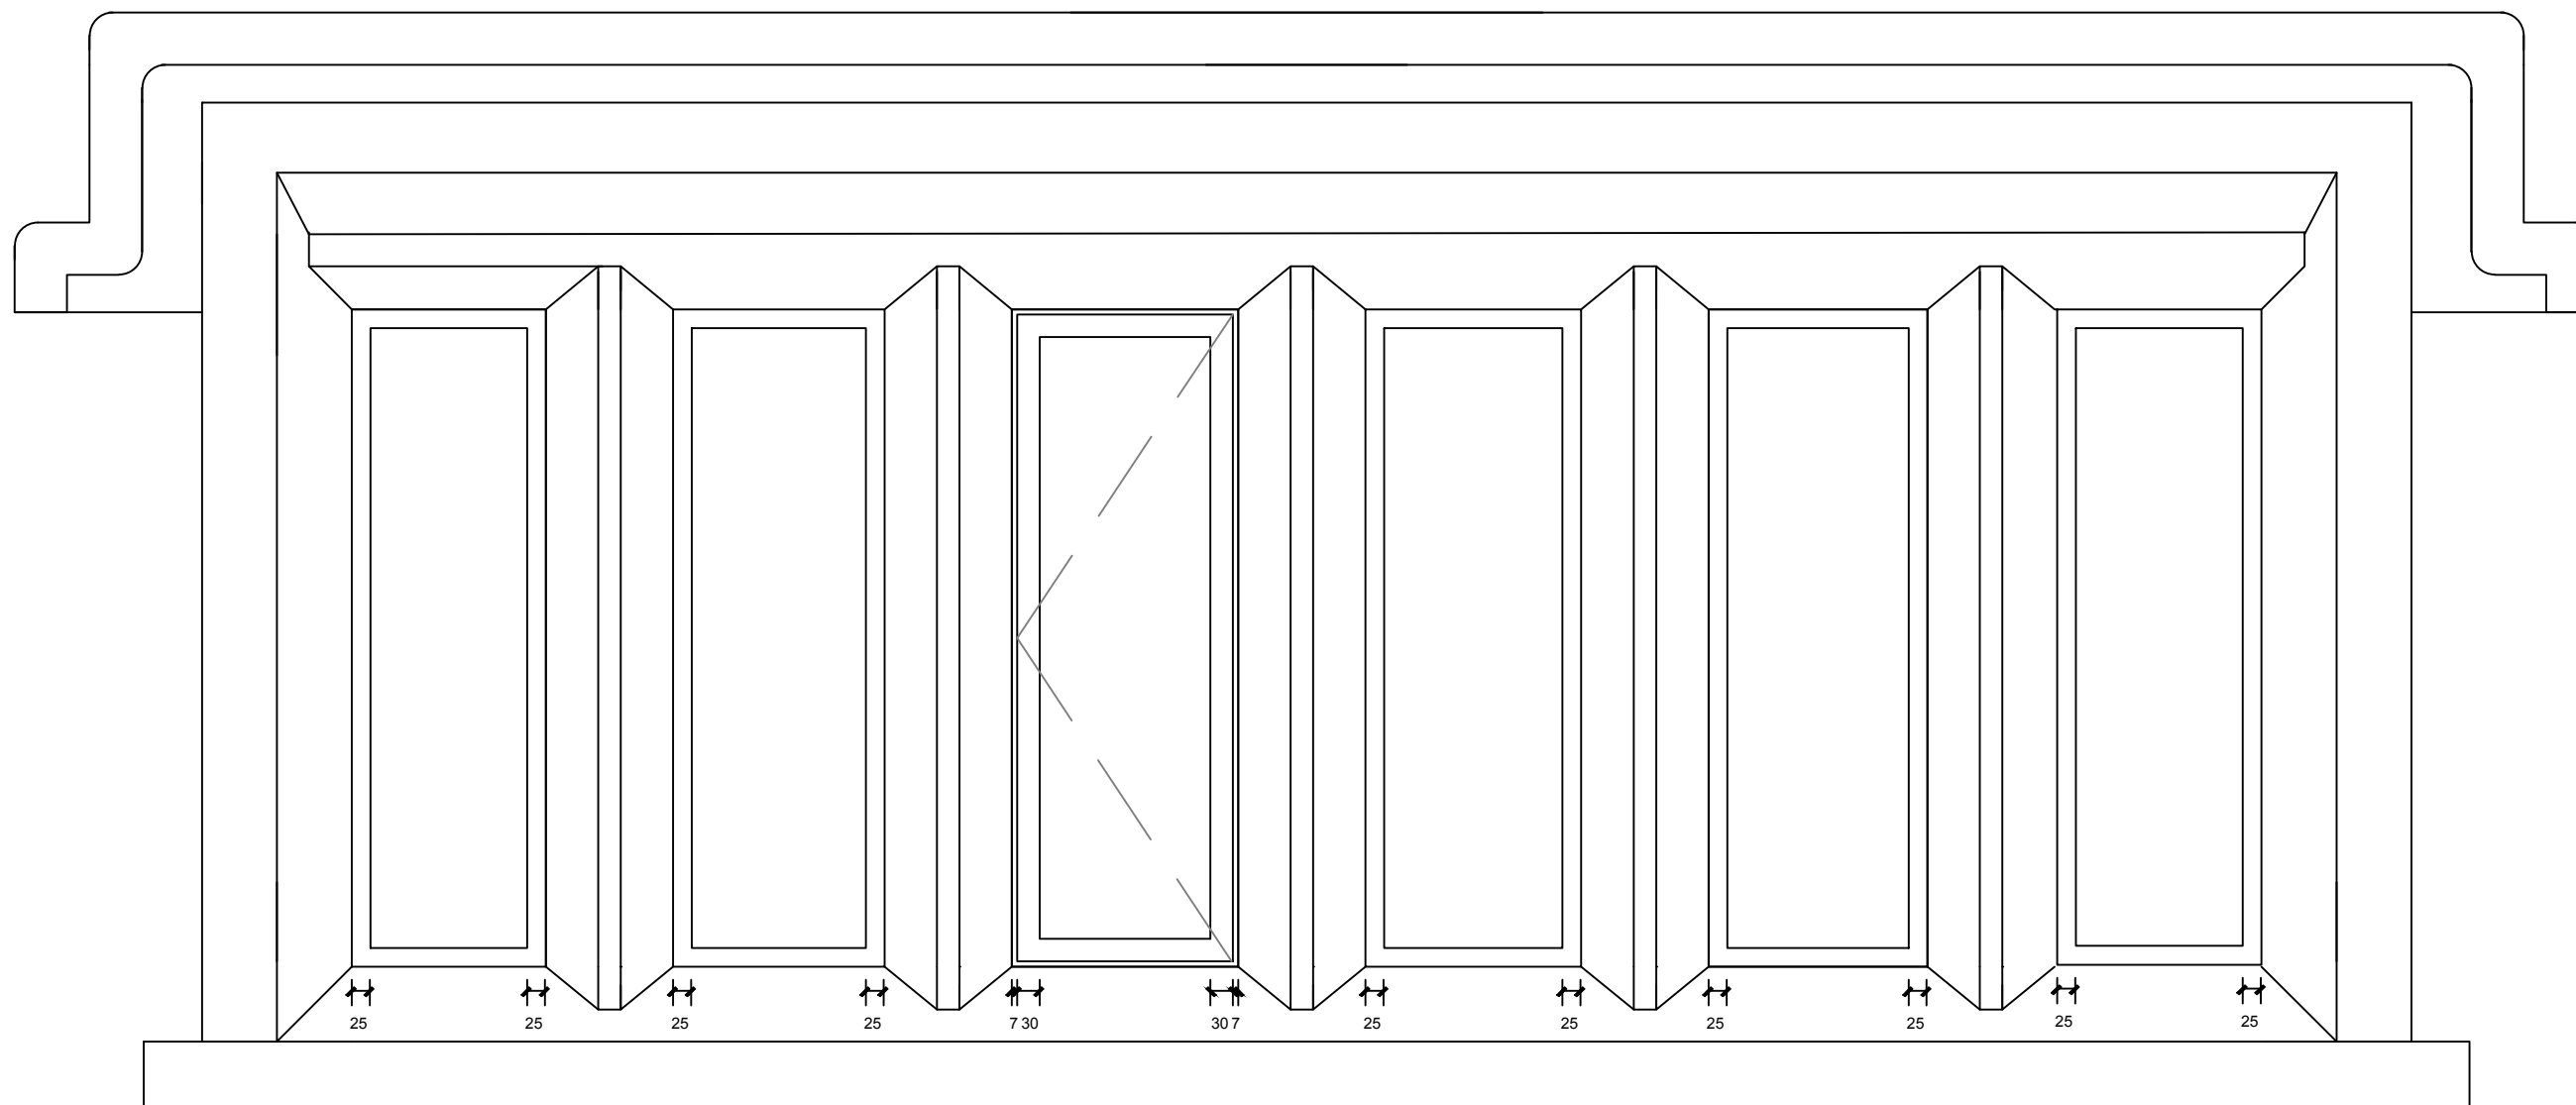

Proposed Window A - A
Scale 1:10

For fixed lights see Touchstone glazing
solution 'Standard Insulead Unit' data sheet

For opening light see 'Steelyte II' data sheet



Client:

Mr N Sutcliffe

1 Simmondley Hall, Simmondley, Glossop, Derbyshire,
SK13 6LS

Project:

Replacement windows to 1 Simmondley Hall

Title:

Proposed Window Elevation

Scale: 1:10 @ A3

Drawn:

C.K.

Date:

October 2022

Project no.:

3170

Drawing no.:

3170-005

PLANMART LIMITED

9, GEORGE STREET, GLOSSOP,
DERBYSHIRE SK13 8AY.

TEL: 01457 863153

