



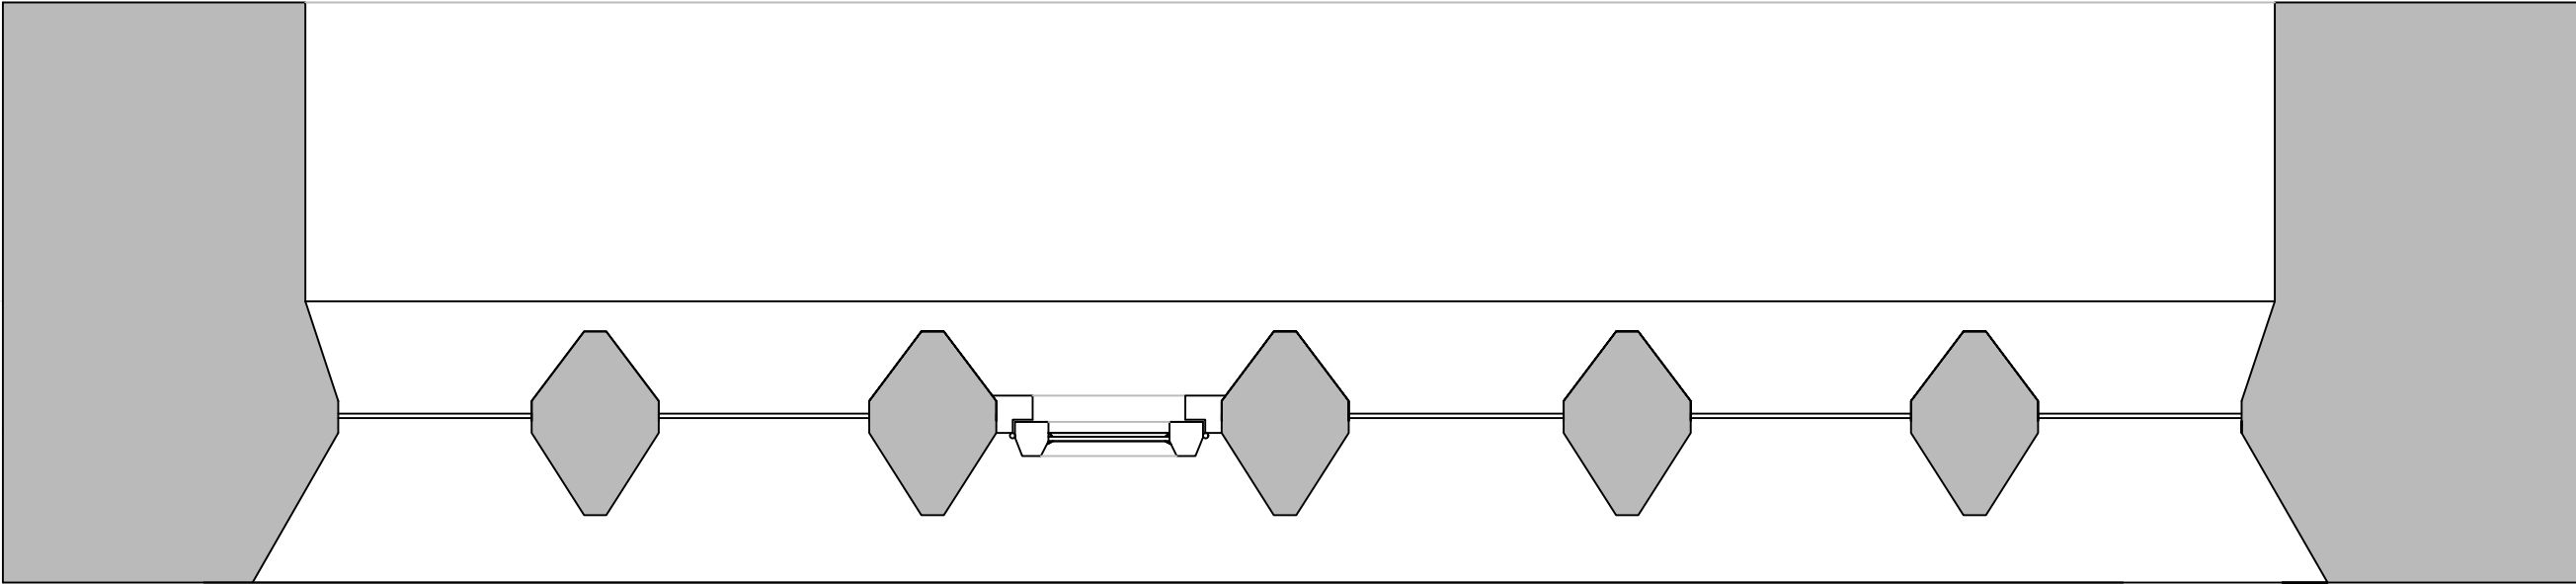

Existing Section A - A
Scale 1:10

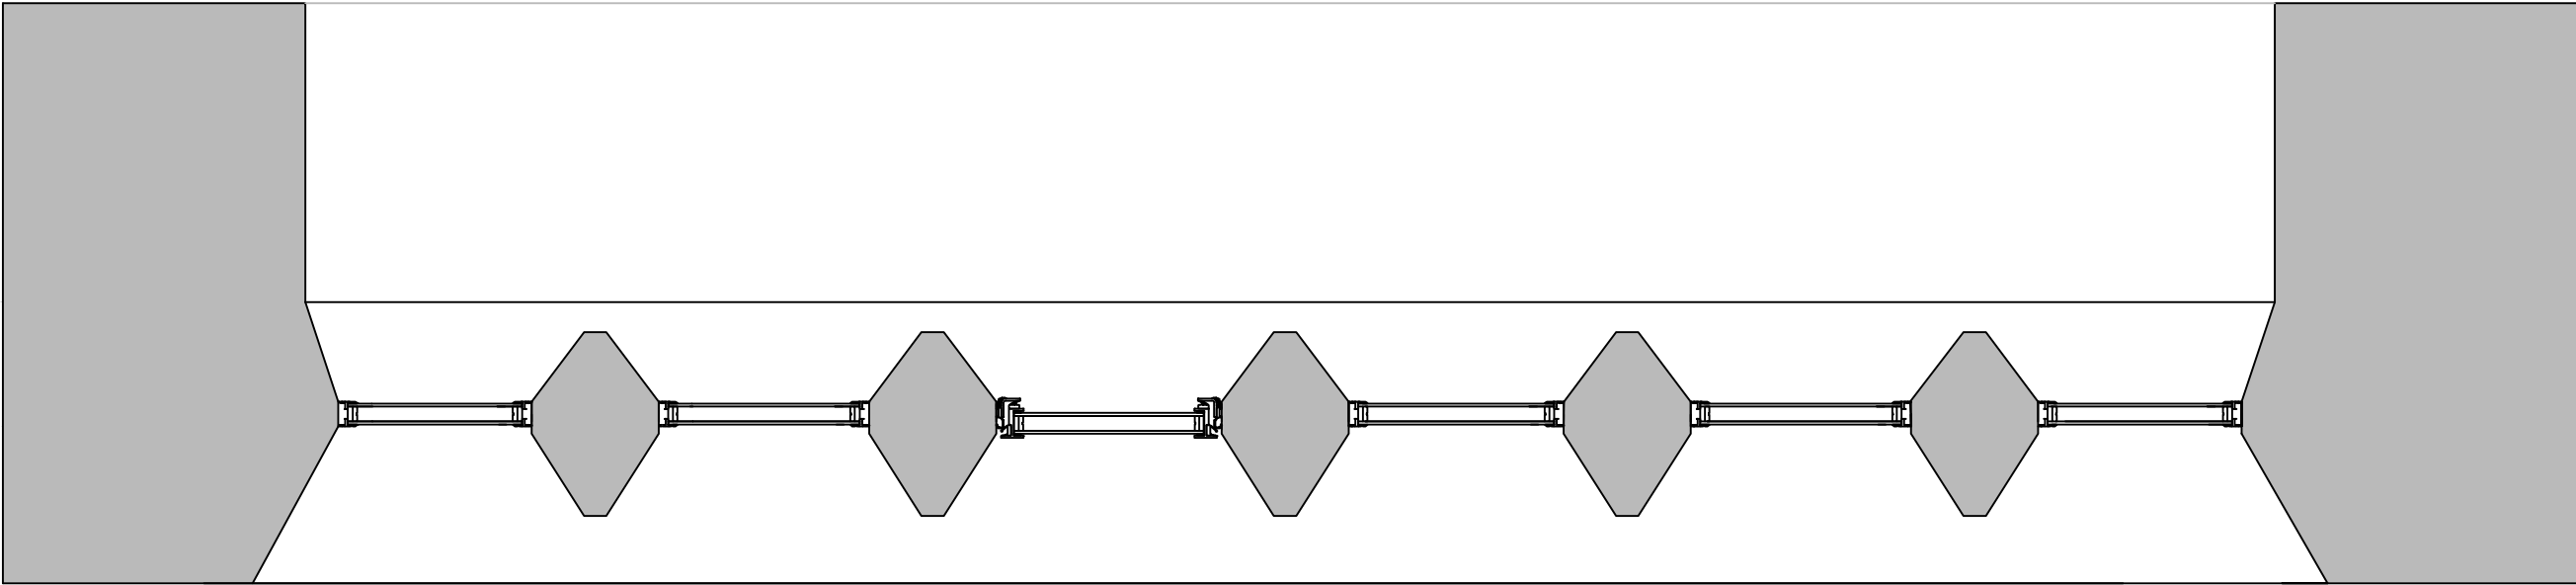

Proposed Section A - A
Scale 1:10



Client:
Mr N Sutcliffe
1 Simmondley Hall, Simmondley, Glossop, Derbyshire,
SK13 6LS

Project:
Replacement windows to 1 Simmondley Hall

Title:
Window sections

Scale: 1:10 @ A3	
Drawn: C.K.	Date: October 2022
Project no.: 3170	Drawing no.: 3170-003

PLANMART LIMITED
9, GEORGE STREET, GLOSSOP,
DERBYSHIRE SK13 8AY.
TEL: 01457 863153