



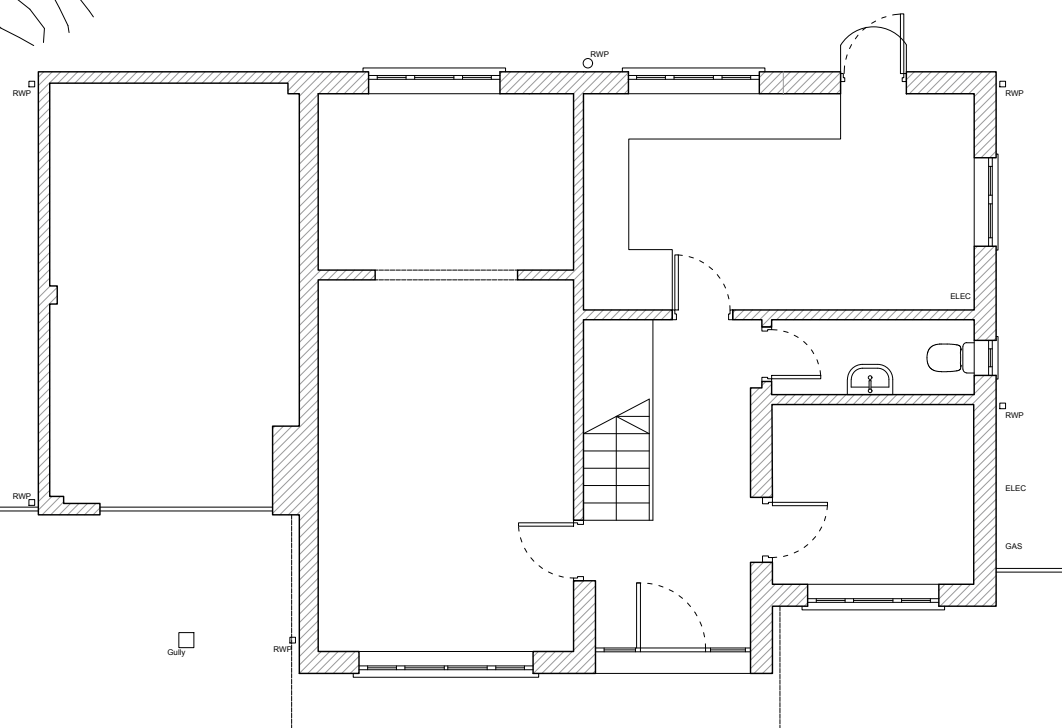

The image shows a detailed architectural floor plan of a building. The building has a complex layout with several rooms, a central staircase, and a bathroom. The plan is oriented with a north arrow pointing towards the top left. A tree is shown in the upper left corner, with a dashed line indicating its location relative to the building. The building's exterior walls are shown with a hatched pattern. The interior walls are shown with a solid line. The floor is shown with a dashed line. The plan includes various labels for rooms and utilities, such as 'RWP', 'ELEC', and 'GAS'. The plan also shows a 'Gully' and a 'RWP' (Rainwater Pipe) located outside the building. The plan is a technical drawing, likely for a construction or engineering project.

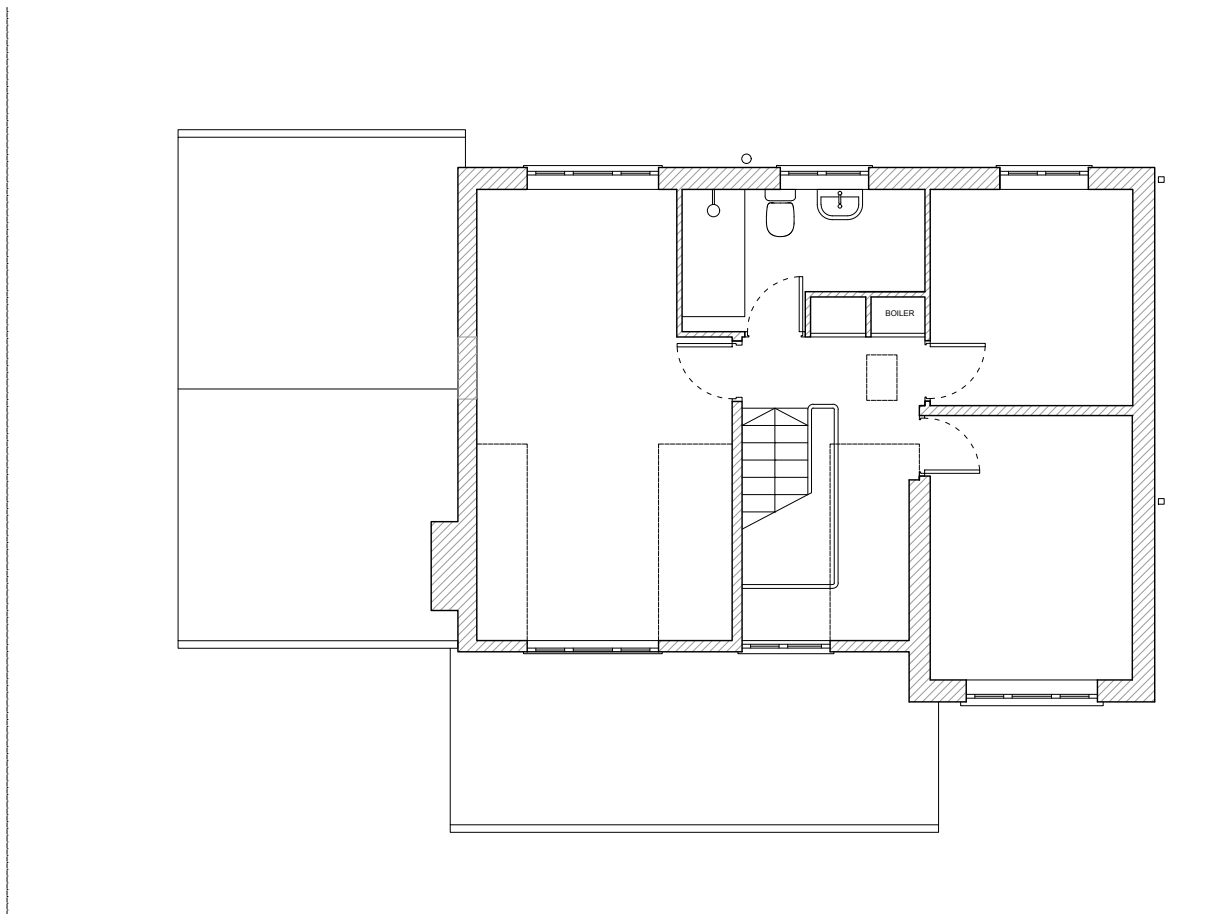


This architectural floor plan depicts a building with a central staircase. The plan includes several rooms and utility areas:

- Central Staircase:** A staircase with a triangular pattern, located in the center of the plan.
- Boiler Room:** A room labeled "BOILER" located to the right of the staircase.
- Restroom:** A room containing a toilet and a sink, located above the boiler room.
- Large Open Spaces:** Several large, empty rectangular areas, likely for storage or as open-plan living spaces.
- Entrances and Exits:** Multiple doorways are shown, some with dashed lines indicating swing or access points.
- Structural Elements:** Walls are represented by thick lines, and some areas are hatched to indicate specific materials or structural features.


The plan is oriented with a north arrow pointing towards the top right corner.

0 1 2 3 4 5

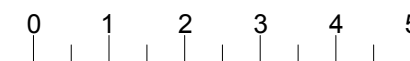

REVISION	DATE	NOTES	REVISION	DATE	NOTES	A_TEM_E_300	B	
A	17.08.2022	A - Initial Drawing Issue	-	-	-	GROUND / FIRST FLOOR PLAN		
A	31.10.2022	A - Planning Issue	-	-	-	39 Temple Road		1:100
B	09.11.2022	B - Planning Issue	-	-	-	Buxton, Derbyshire, SK17 9BA		@ A3
© SWOFO ARCHITECTS LTD - REGISTERED COMPANY 10241323. This drawing are the copyright of the Architect and may not be reproduced without written permission. Written dimensions should be followed and checked before construction on site by the contractor.							Mr & Mrs Bloomfield	

07884183625
studio@swofo.co.uk
www.swofo.co.uk

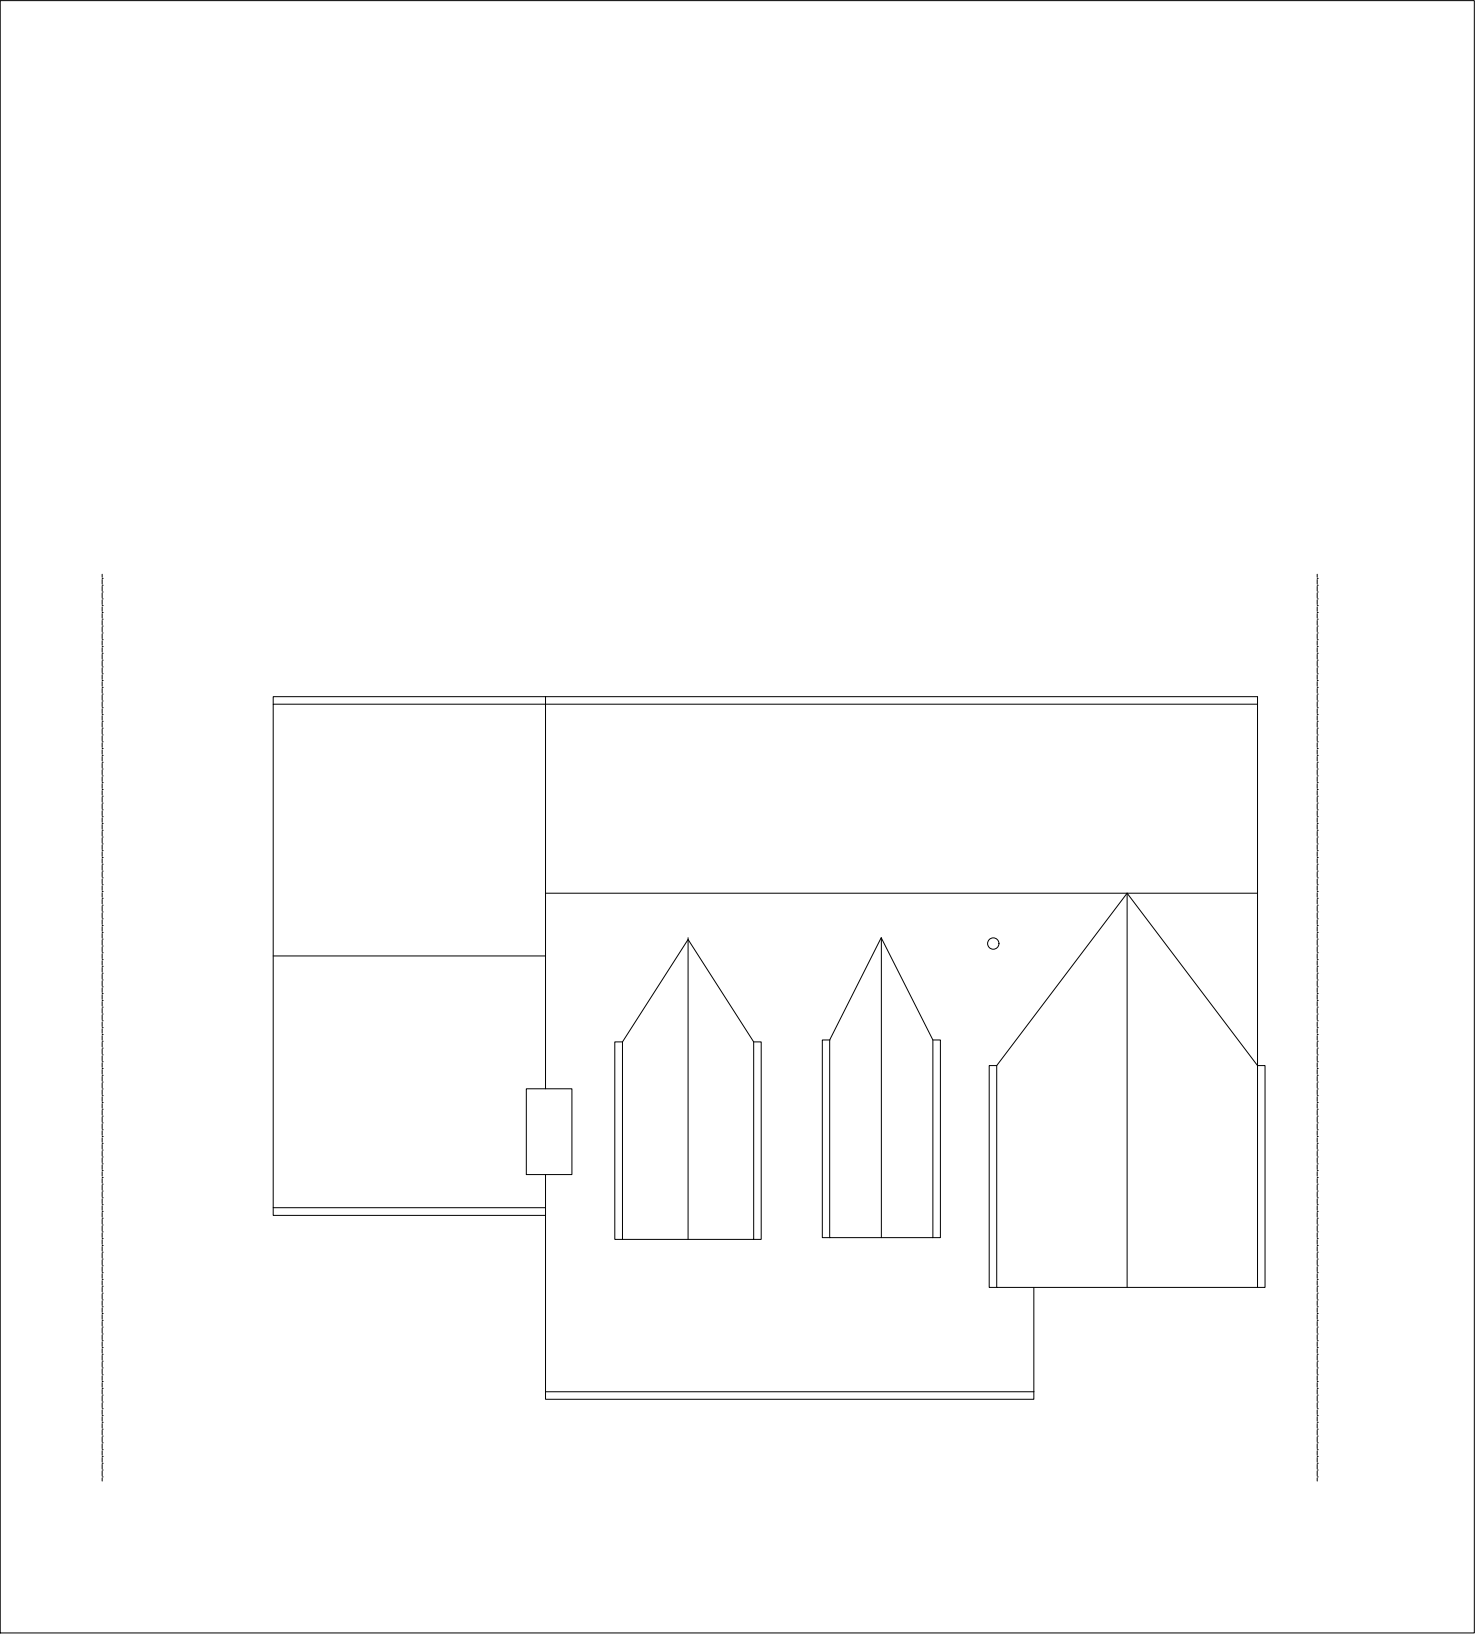

Roof Plan


EXISTING



REVISION	DATE	NOTES	REVISION	DATE	NOTES	A_TEM_E_301	B
A	17.08.2022	A - Initial Drawing Issue	-	-	-	ROOF PLAN	
A	31.10.2022	A - Planning Issue	-	-	-	39 Temple Road	
B	09.11.2022	B - Planning Issue	-	-	-	Buxton, Derbyshire, SK17 9BA	
© SWOFO ARCHITECTS LTD - REGISTERED COMPANY 10241323. This drawing are the copyright of the Architect and may not be reproduced without written permission. Written dimensions should be followed and checked before construction on site by the contractor.						Mr & Mrs Bloomfield	@ A3

Ground Floor Plan


EXISTING

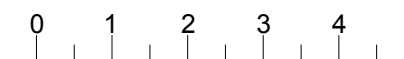

SWOFO
ARCHITECTS


07884183625
studio@swofco.co.uk
www.swofco.co.uk

REVISION	DATE	NOTES	REVISION	DATE	NOTES	A_TEM_E_350	B 1:100 @ A
A	17.08.2022	A - Initial Drawing Issue	-	-	-	GROUND FLOOR PLAN	
A	31.10.2022	A - Planning Issue	-	-	-	39 Temple Road	
B	09.11.2022	B - Planning Issue	-	-	-	Buxton, Derbyshire, SK17 9BA	
© SWOFO ARCHITECTS LTD - REGISTERED COMPANY 10241323. This drawing are the copyright of the Architect and may not be reproduced without written permission. Written dimensions should be followed and checked before construction on site by the contractor.						Mr & Mrs Bloomfield	

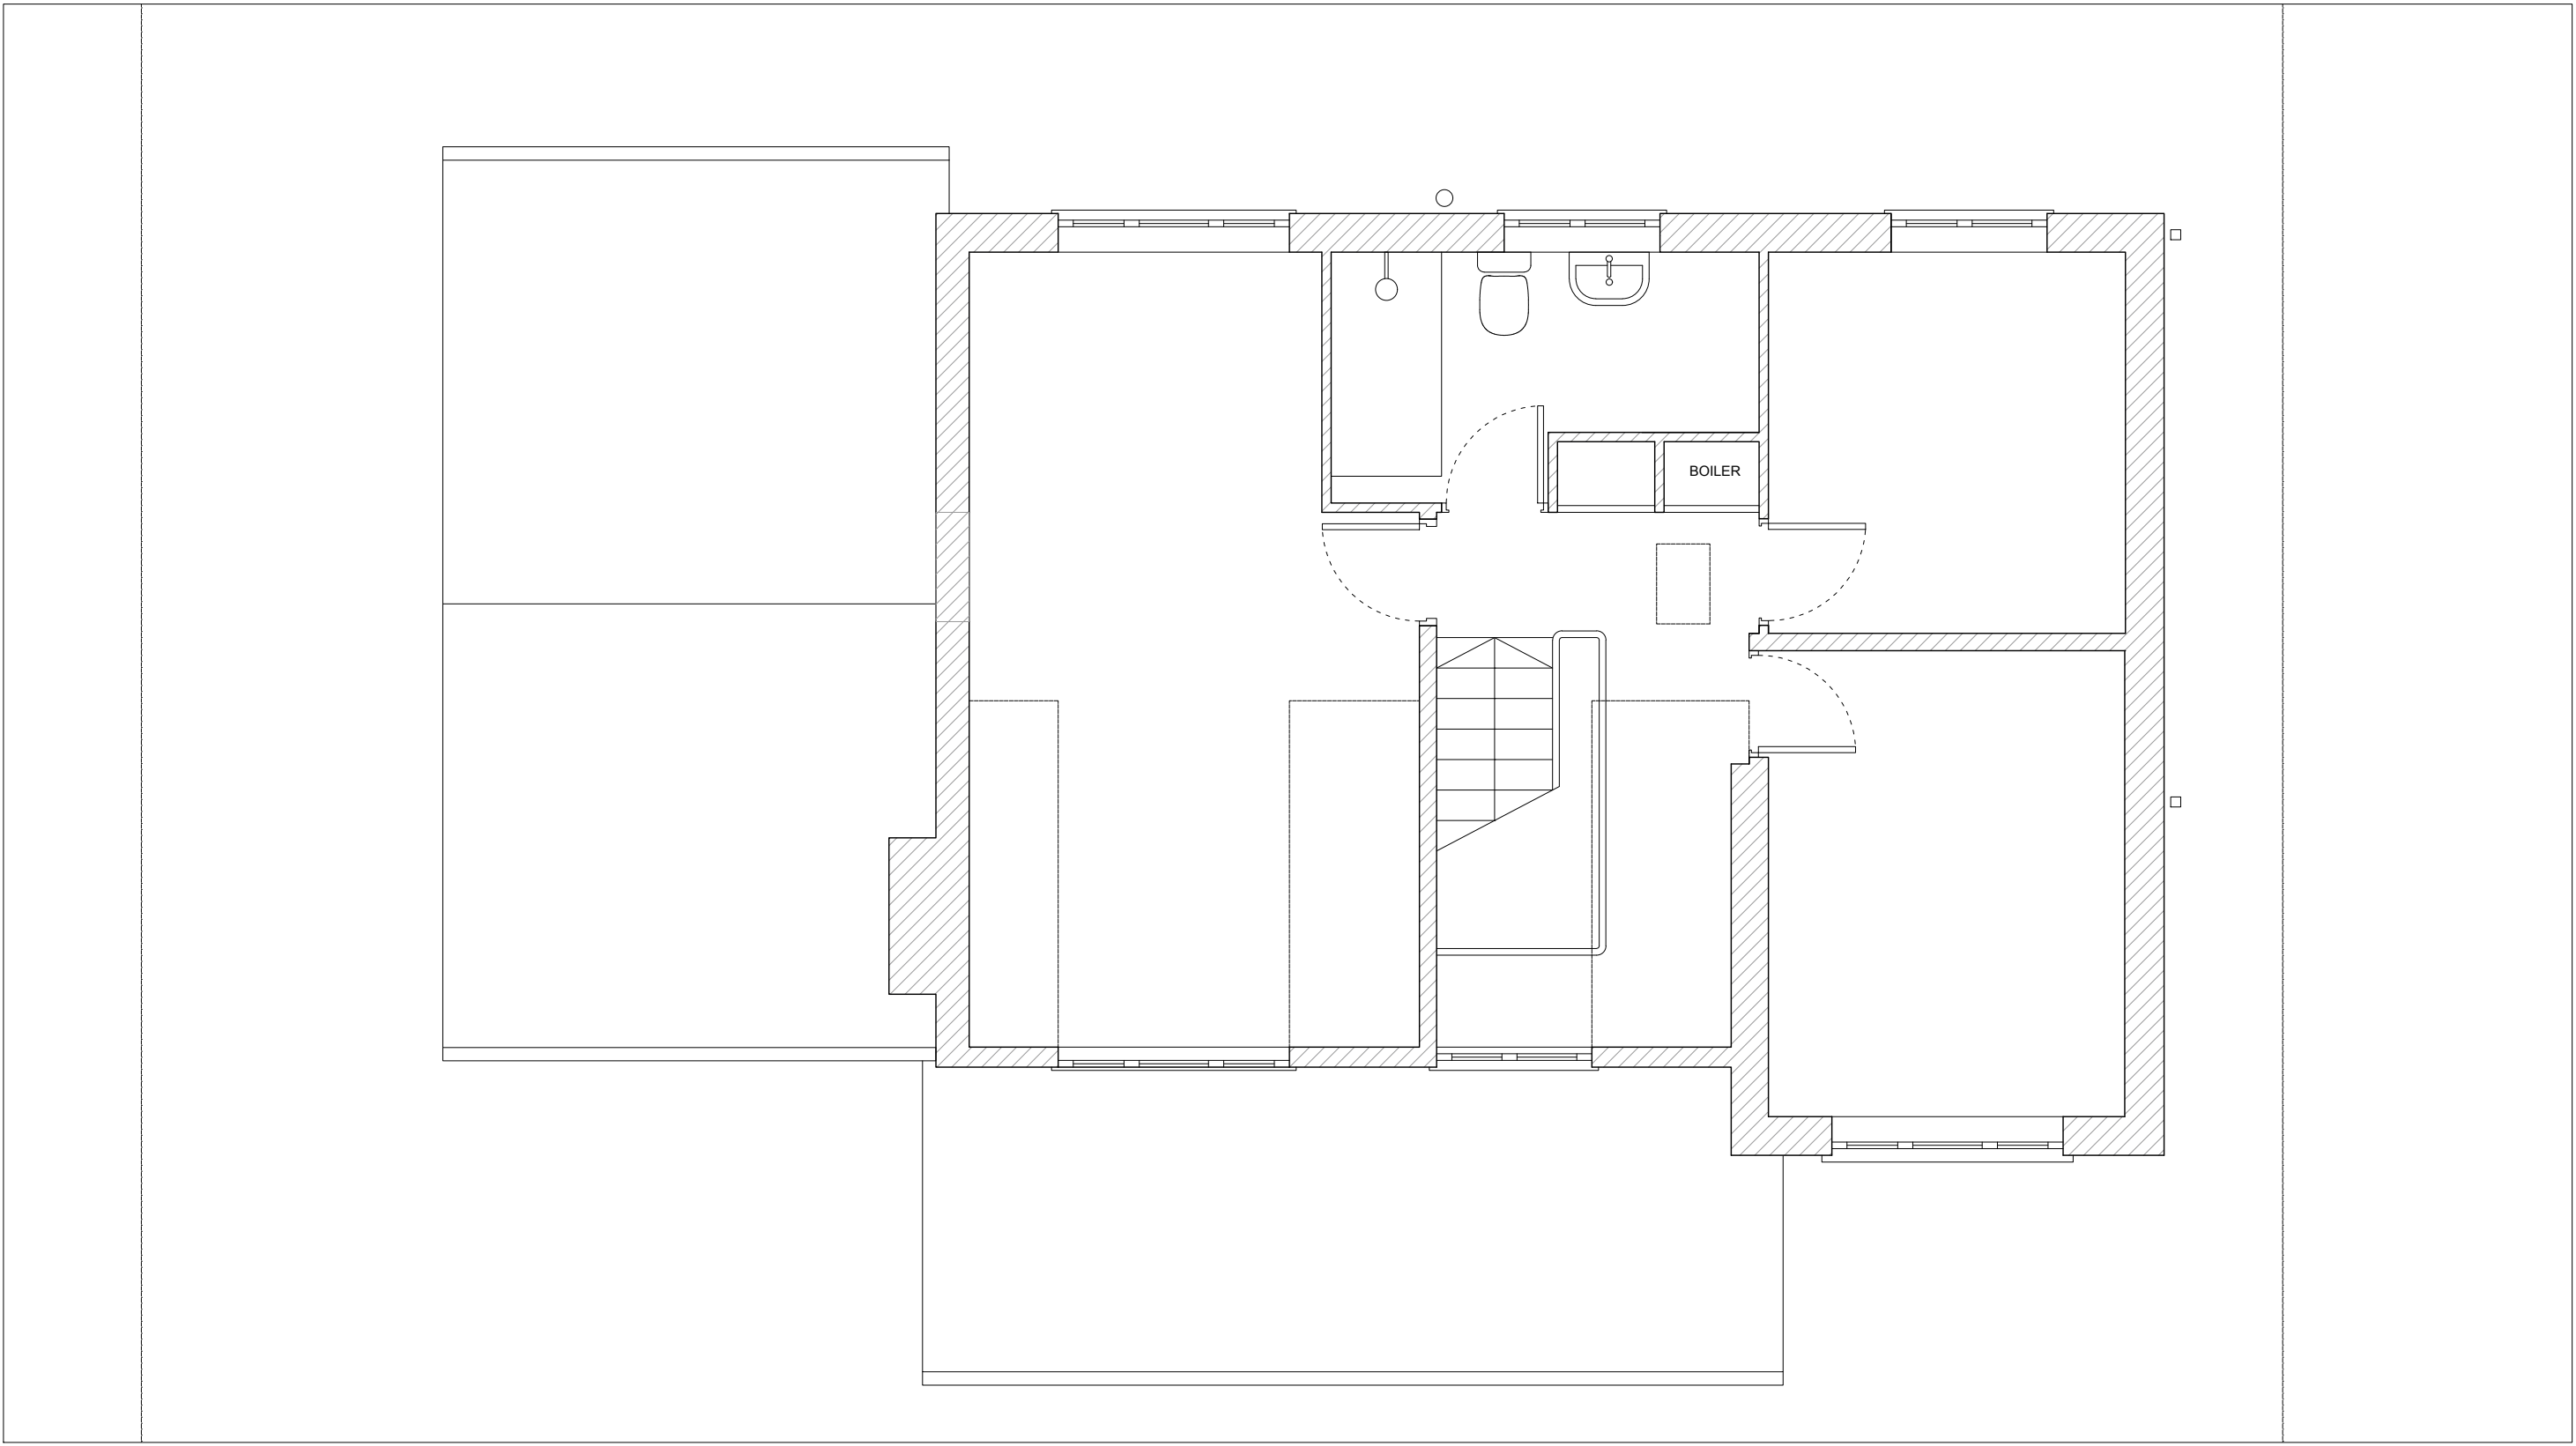

A horizontal number line with arrows at both ends. It has major tick marks labeled 0, 1, 2, 3, 4, and 5. Between each pair of consecutive integers, there is a smaller tick mark representing the halfway point (e.g., 0.5, 1.5, etc.).



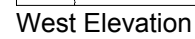





East Elevation


EXISTING

REVISION	DATE	NOTES	REVISION	DATE	NOTES	A_TEM_E_451	
A	17.08.2022	A - Initial Drawing Issue	-	-	-	EXISTING EAST ELEVATION	
A	31.10.2022	A - Planning Issue	-	-	-	39 Temple Road	
B	09.11.2022	B - Planning Issue	-	-	-	Buxton, Derbyshire, SK17 9BA	
© SWOFO ARCHITECTS LTD - REGISTERED COMPANY 10241323. This drawing are the copyright of the Architect and may not be reproduced without written permission. Written dimensions should be followed and checked before construction on site by the contractor.						Mr & Mrs Bloomfield	

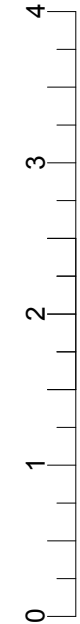

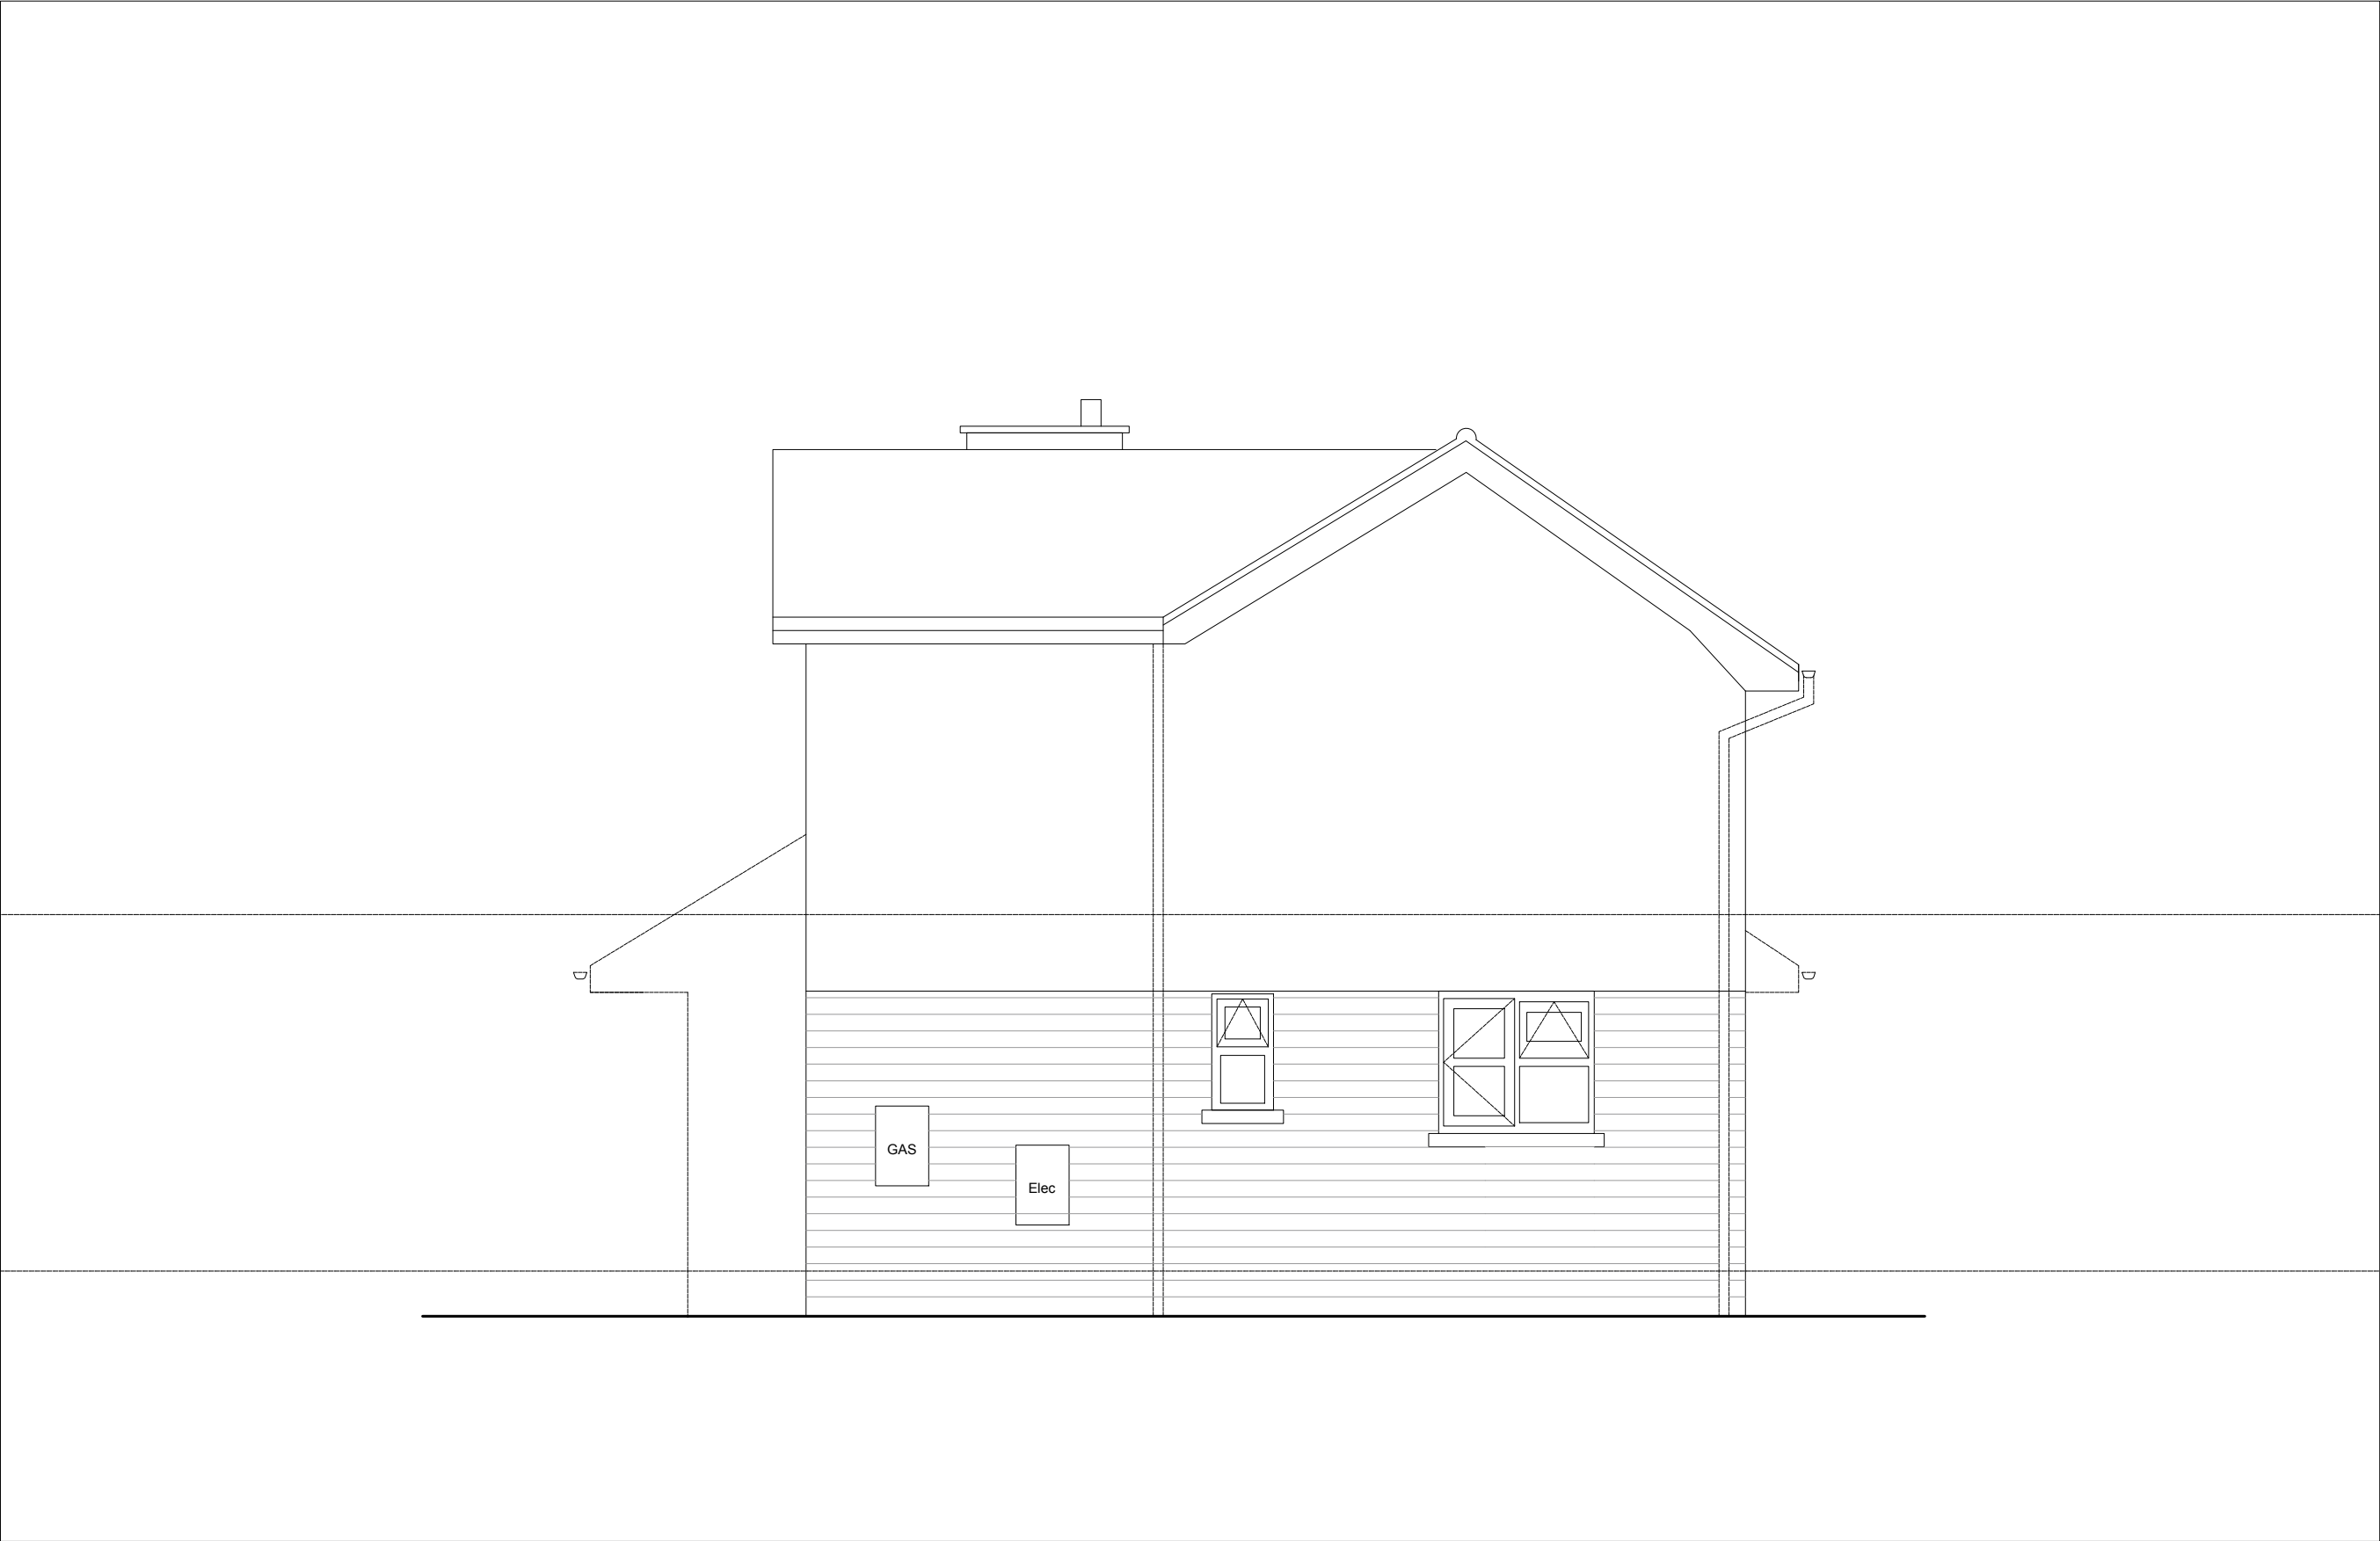


South Elevation

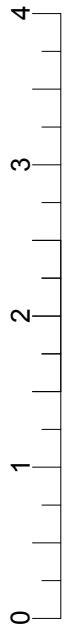


EXISTING

REVISION	DATE	NOTES	REVISION	DATE	NOTES	A_TEM_E_452	B
A	17.08.2022	A - Initial Drawing Issue	-	-	-	EXISTING SOUTH ELEVATION	1:50
A	31.10.2022	A - Planning Issue	-	-	-	39 Temple Road	@ A3
B	09.11.2022	B - Planning Issue	-	-	-	Buxton, Derbyshire, SK17 9BA	
© SWOFO ARCHITECTS LTD - REGISTERED COMPANY 10241323. This drawing are the copyright of the Architect and may not be reproduced without written permission. Written dimensions should be followed and checked before construction on site by the contractor.						Mr & Mrs Bloomfield	

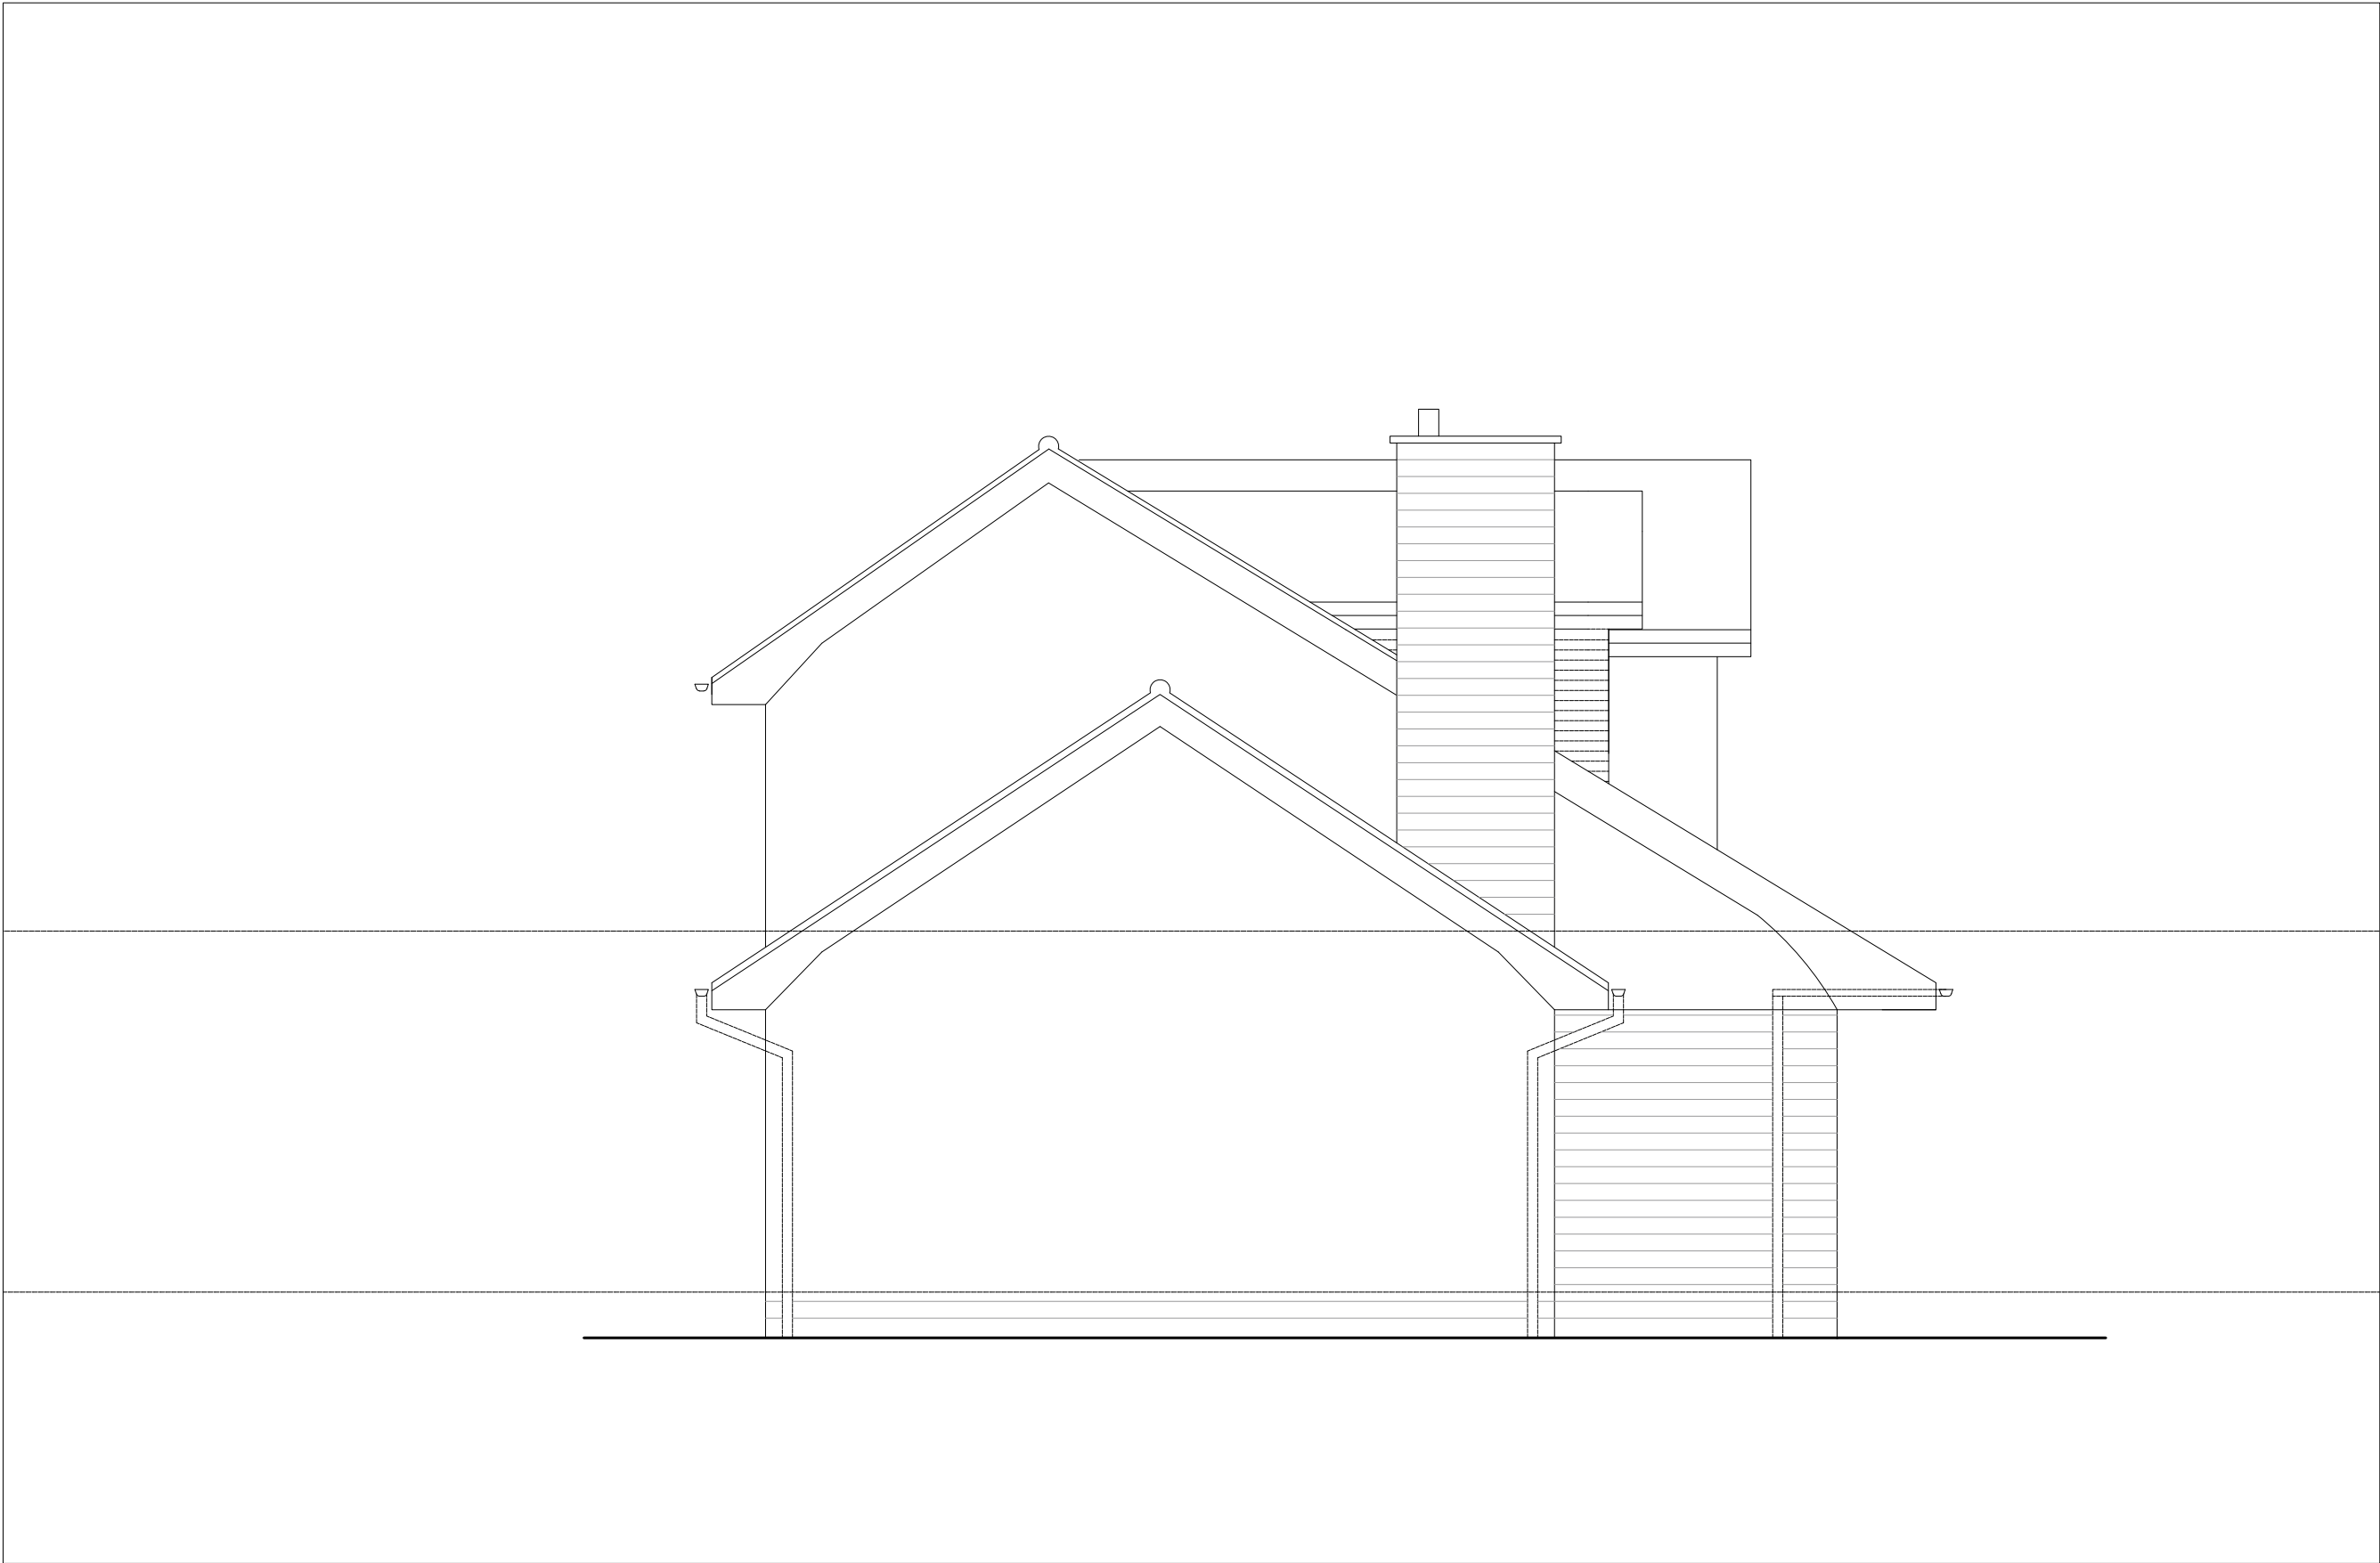

North Elevation

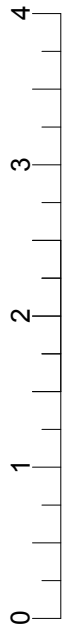

EXISTING

REVISION	DATE	NOTES	REVISION	DATE	NOTES	A_TEM_E_450	B
A	17.08.2022	A - Initial Drawing Issue	-	-	-	EXISTING NORTH ELEVATION	1:50
A	31.10.2022	A - Planning Issue	-	-	-	39 Temple Road	@ A3
B	09.11.2022	B - Planning Issue	-	-	-	Buxton, Derbyshire, SK17 9BA	
© SWOFO ARCHITECTS LTD - REGISTERED COMPANY 10241323. This drawing are the copyright of the Architect and may not be reproduced without written permission. Written dimensions should be followed and checked before construction on site by the contractor.						Mr & Mrs Bloomfield	