




A horizontal number line with arrows at both ends. It has major tick marks labeled 0, 1, 2, 3, 4, and 5. Between each pair of consecutive integers, there is a smaller tick mark representing the halfway point (e.g., 0.5, 1.5, etc.).





REVISION	DATE	NOTES	REVISION	DATE	NOTES	A_TEM_P_300	C	
A	13.10.2022	A - Initial Proposed Drawing Issue	-	-	-	GROUND / FIRST FLOOR PLAN		
B	31.10.2022	B - Planning Issue	-	-	-	39 Temple Road		1:100
C	09.11.2022	C - Planning Issue	-	-	-	Buxton, Derbyshire, SK17 9BA		@ A3
© SWOFO ARCHITECTS LTD - REGISTERED COMPANY 10241323. This drawing are the copyright of the Architect and may not be reproduced without written permission. Written dimensions should be followed and checked before construction on site by the contractor.						Mr & Mrs Bloomfield		

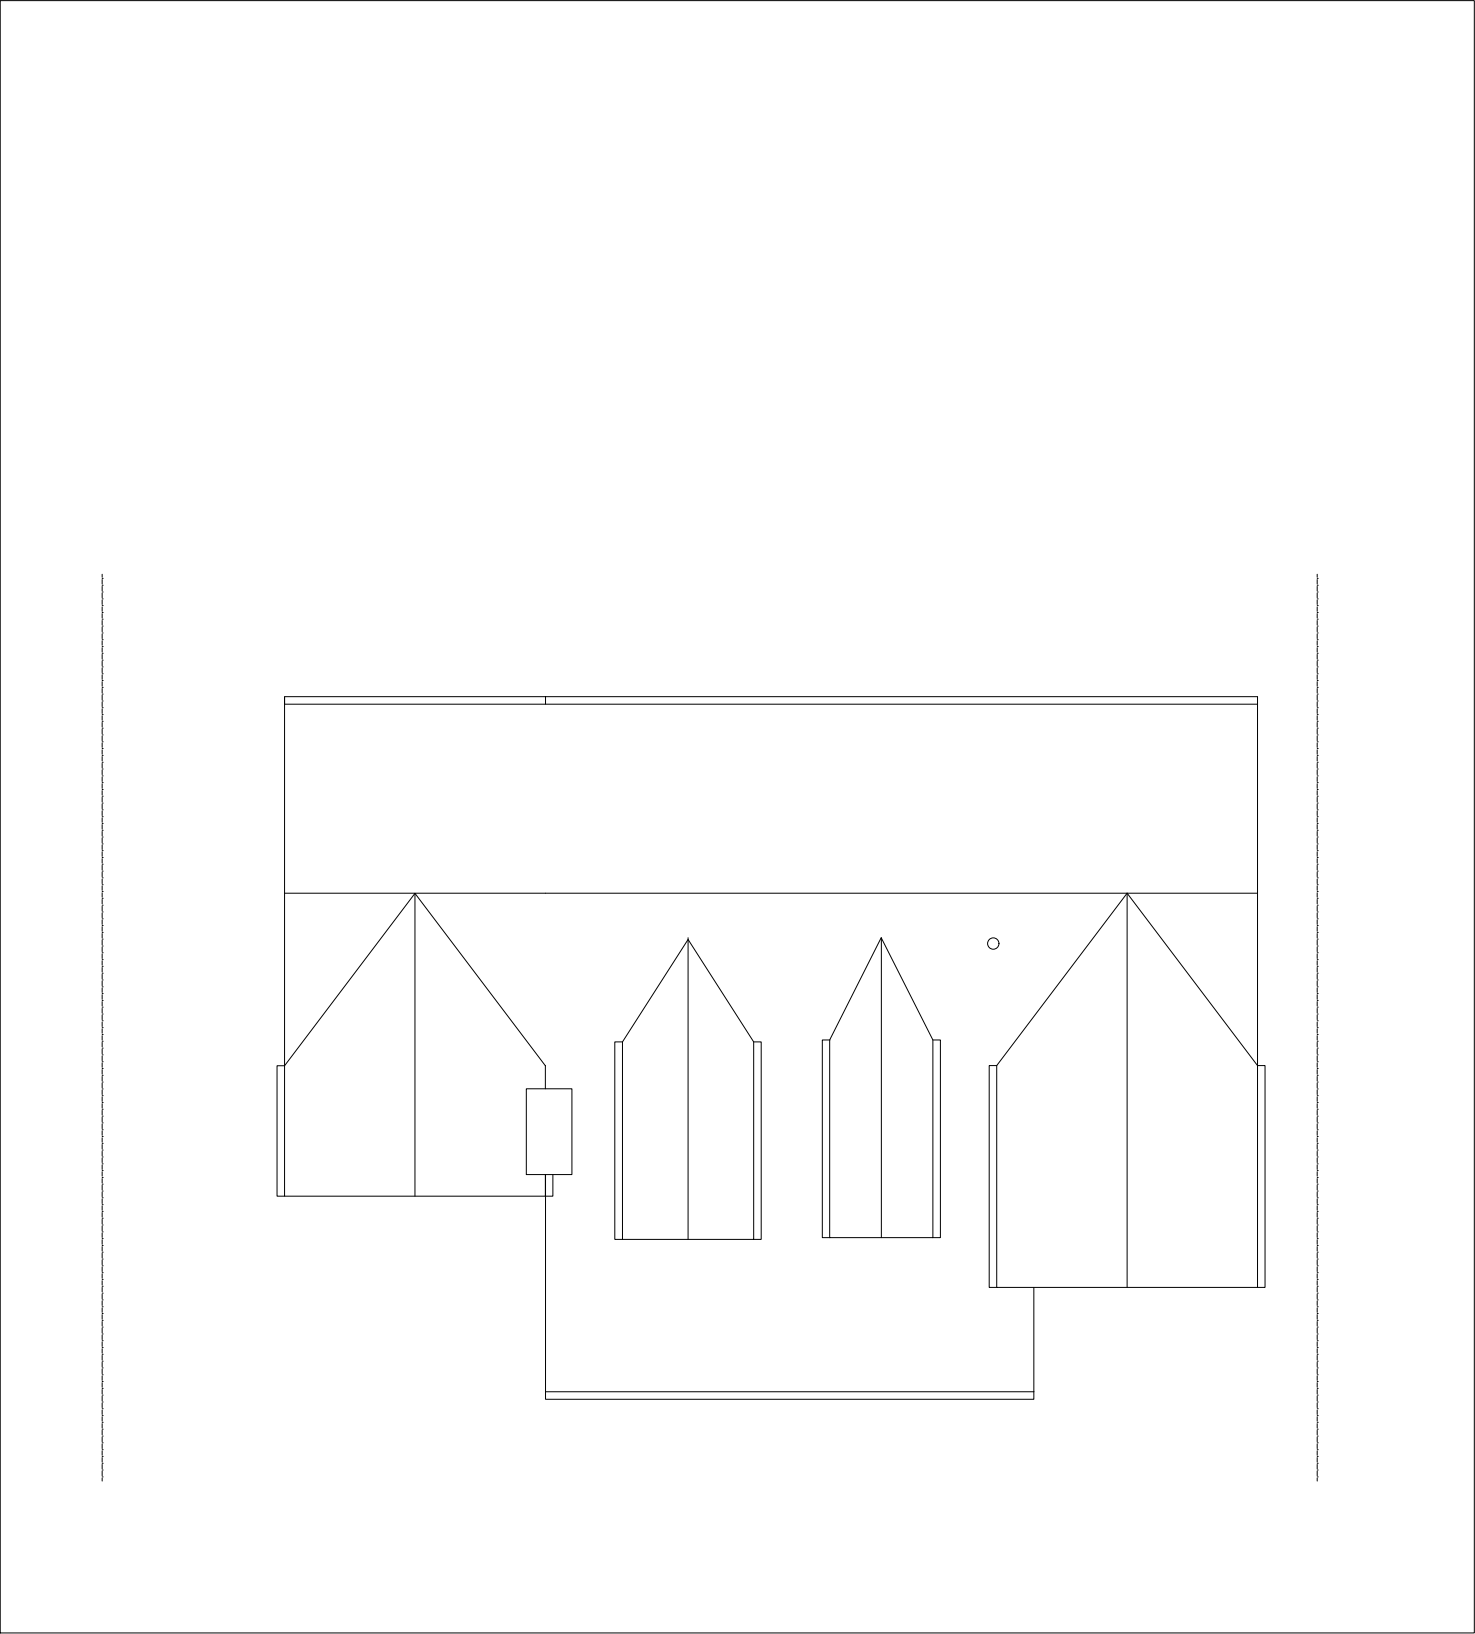

Roof Plan

PROPOSED

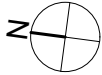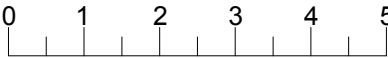

REVISION	DATE	NOTES	REVISION	DATE	NOTES	A_TEM_P_301	C
A	13.10.2022	A - Initial Proposed Drawing Issue	-	-	-	ROOF PLAN	
B	31.10.2022	B - Planning Issue	-	-	-	39 Temple Road	
C	09.11.2022	C - Planning Issue	-	-	-	Buxton, Derbyshire, SK17 9BA	
© SWOFO ARCHITECTS LTD - REGISTERED COMPANY 10241323. This drawing are the copyright of the Architect and may not be reproduced without written permission. Written dimensions should be followed and checked before construction on site by the contractor.						Mr & Mrs Bloomfield	@ A3



07884183625
studio@swofo.co.uk
www.swofo.co.uk

REVISION	DATE	NOTES	REVISION	DATE	NOTES	A_TEM_P_350 GROUND_FLOOR PLAN	C
A	13.10.2022	A - Initial Proposed Drawing Issue	-	-	-	39 Temple Road	
B	31.10.2022	B - Planning Issue	-	-	-	Buxton, Derbyshire, SK17 9BA	
C	09.11.2022	C - Planning Issue	-	-	-	Mr & Mrs Bloomfield	
© SWOFO ARCHITECTS LTD - REGISTERED COMPANY 10241323. This drawing are the copyright of the Architect and may not be reproduced without written permission. Written dimensions should be followed and checked before construction on site by the contractor.							




PROPOSED



West Elevation


PROPOSED 0 0.5 1 1.5 2 2.5

REVISION	DATE	NOTES	REVISION	DATE	NOTES	A_TEM_P_450	
A	13.10.2022	A - Initial Proposed Drawing Issue	-	-	-	PROPOSED WEST ELEVATION	
B	31.10.2022	B - Planning Issue	-	-	-	39 Temple Road	
C	09.11.2022	C - Planning Issue	-	-	-	Buxton, Derbyshire, SK17 9BA	
© SWOFO ARCHITECTS LTD - REGISTERED COMPANY 10241323. This drawing are the copyright of the Architect and may not be reproduced without written permission. Written dimensions should be followed and checked before construction on site by the contractor.						Mr & Mrs Bloomfield	

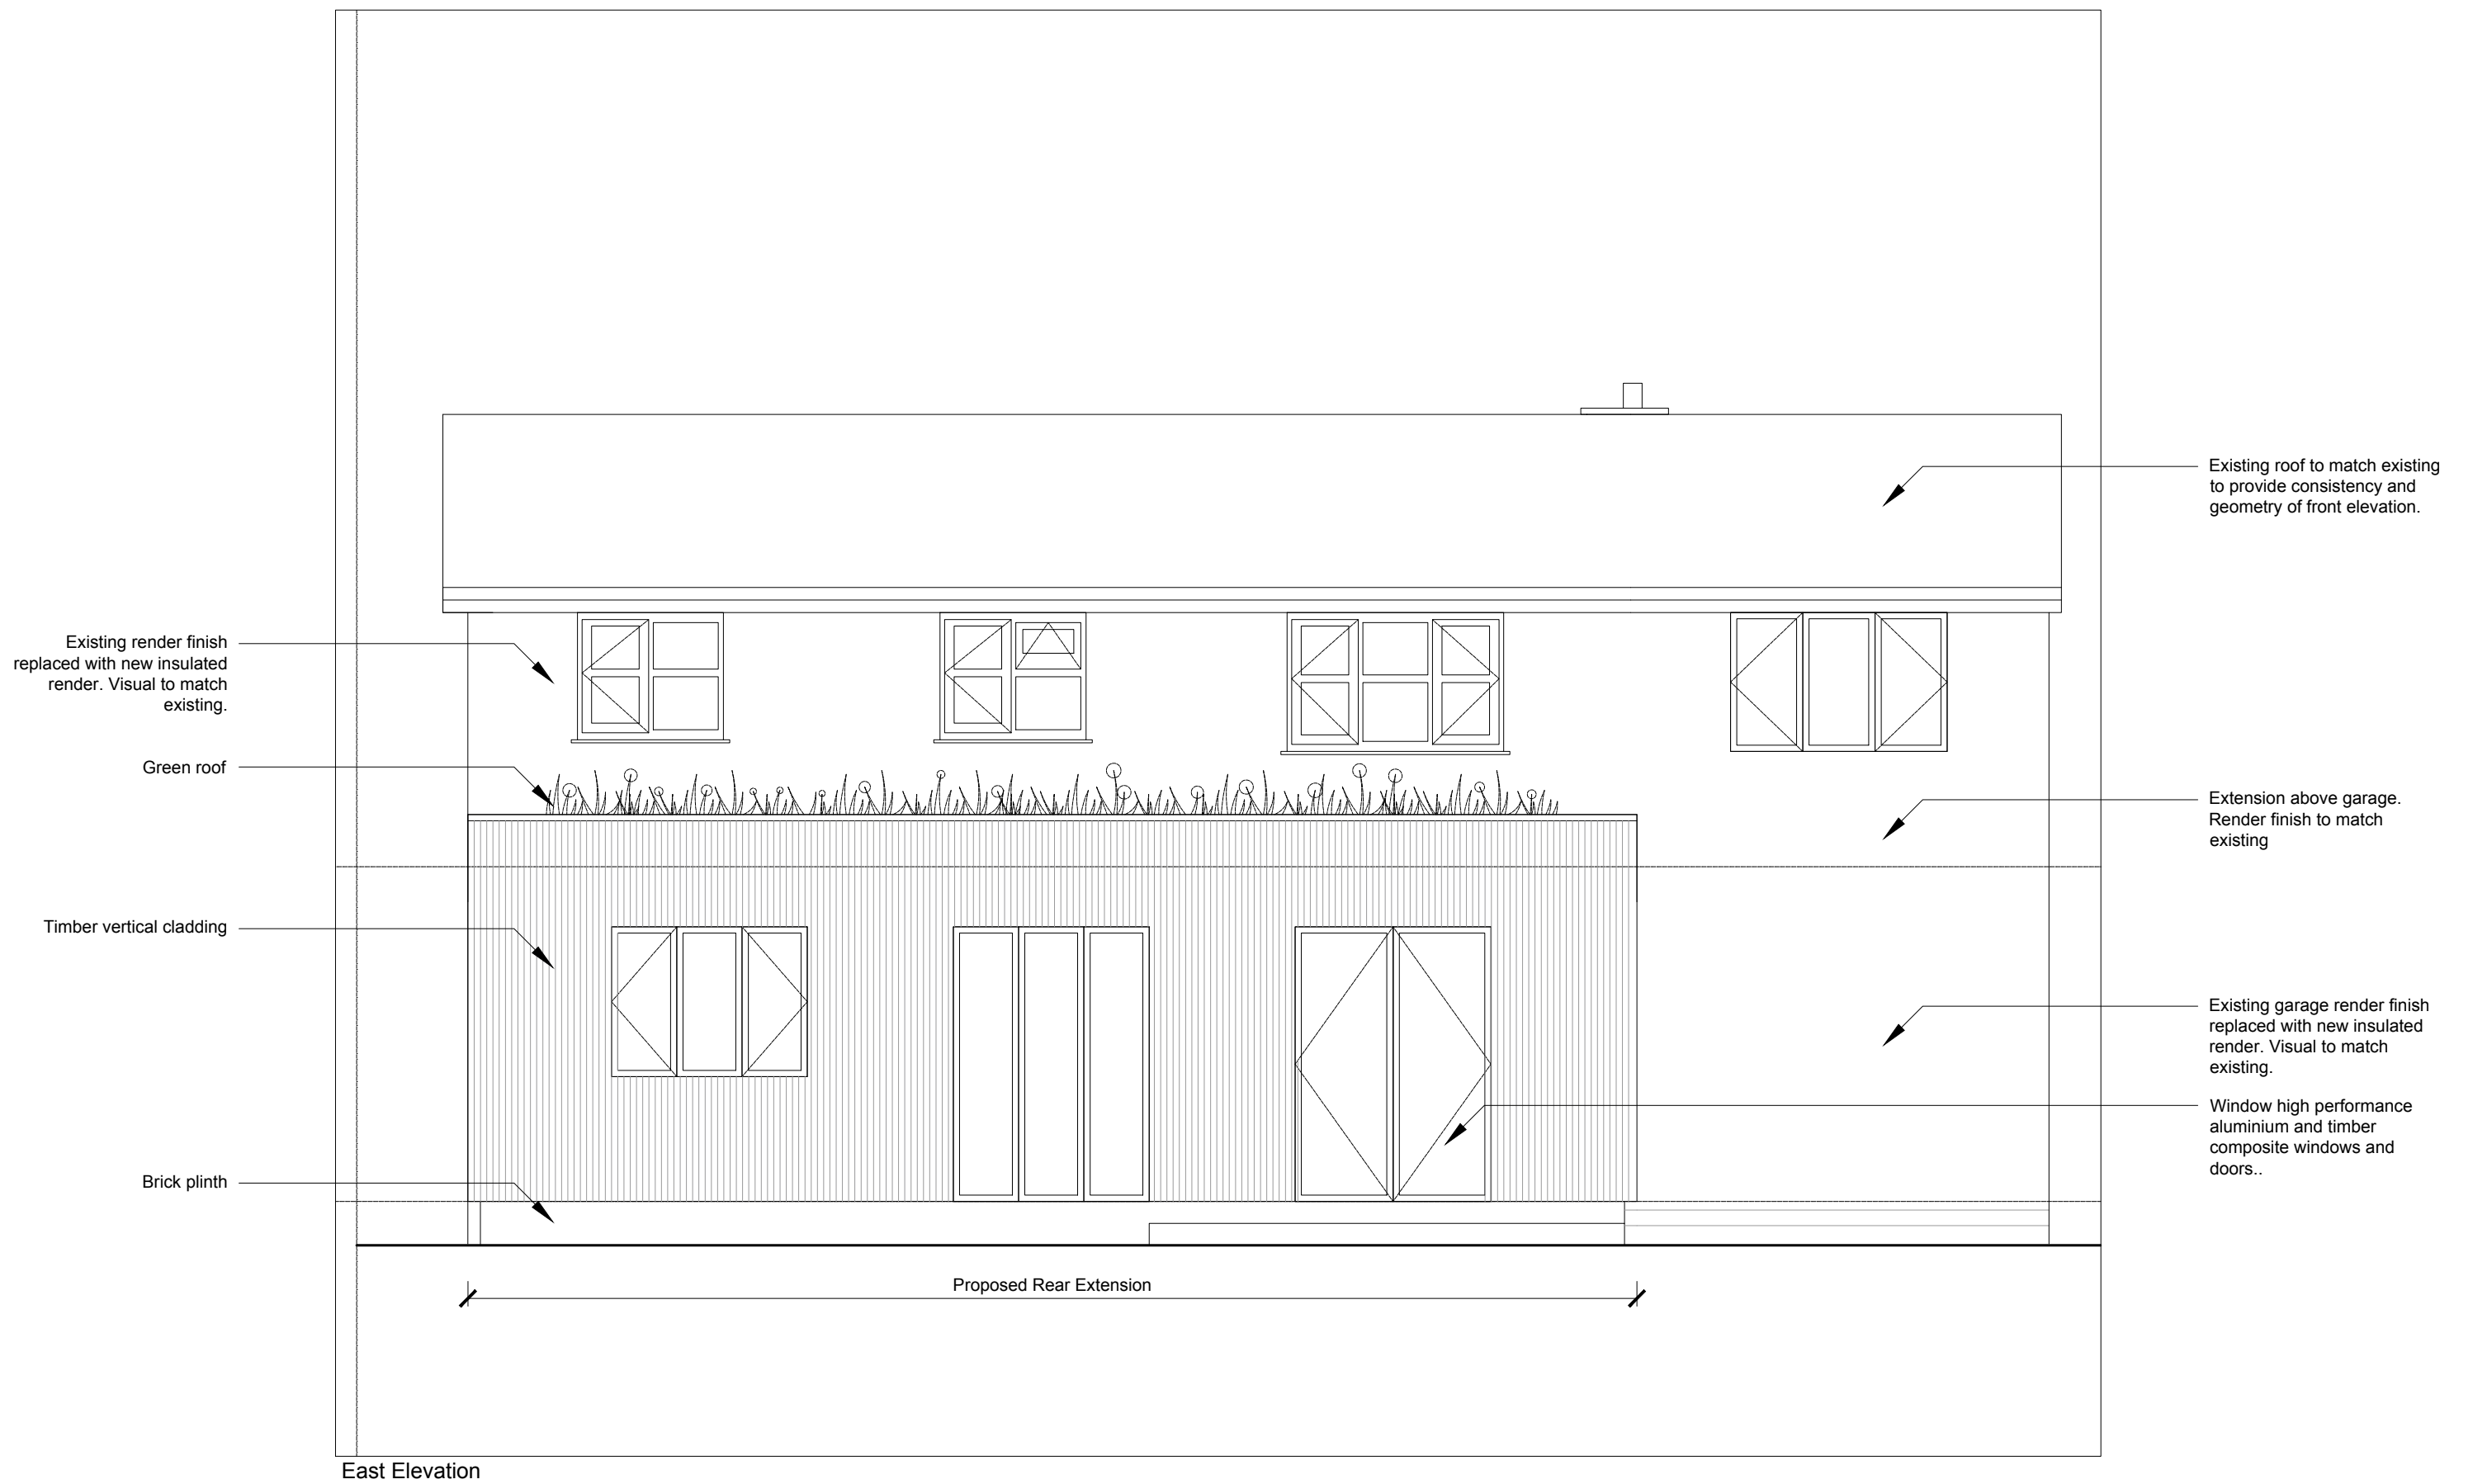

PROPOSED 0 0.5 1 1.5 2 2.5


REVISION	DATE	NOTES	REVISION	DATE	NOTES	A_TEM_P_451	
A	13.10.2022	A - Initial Proposed Drawing Issue	-	-	-	PROPOSED EAST ELEVATION	
B	31.10.2022	B - Planning Issue	-	-	-	39 Temple Road	
C	09.11.2022	C - Planning Issue	-	-	-	Buxton, Derbyshire, SK17 9BA	
© SWOFO ARCHITECTS LTD - REGISTERED COMPANY 10241323. This drawing are the copyright of the Architect and may not be reproduced without written permission. Written dimensions should be followed and checked before construction on site by the contractor.						Mr & Mrs Bloomfield	

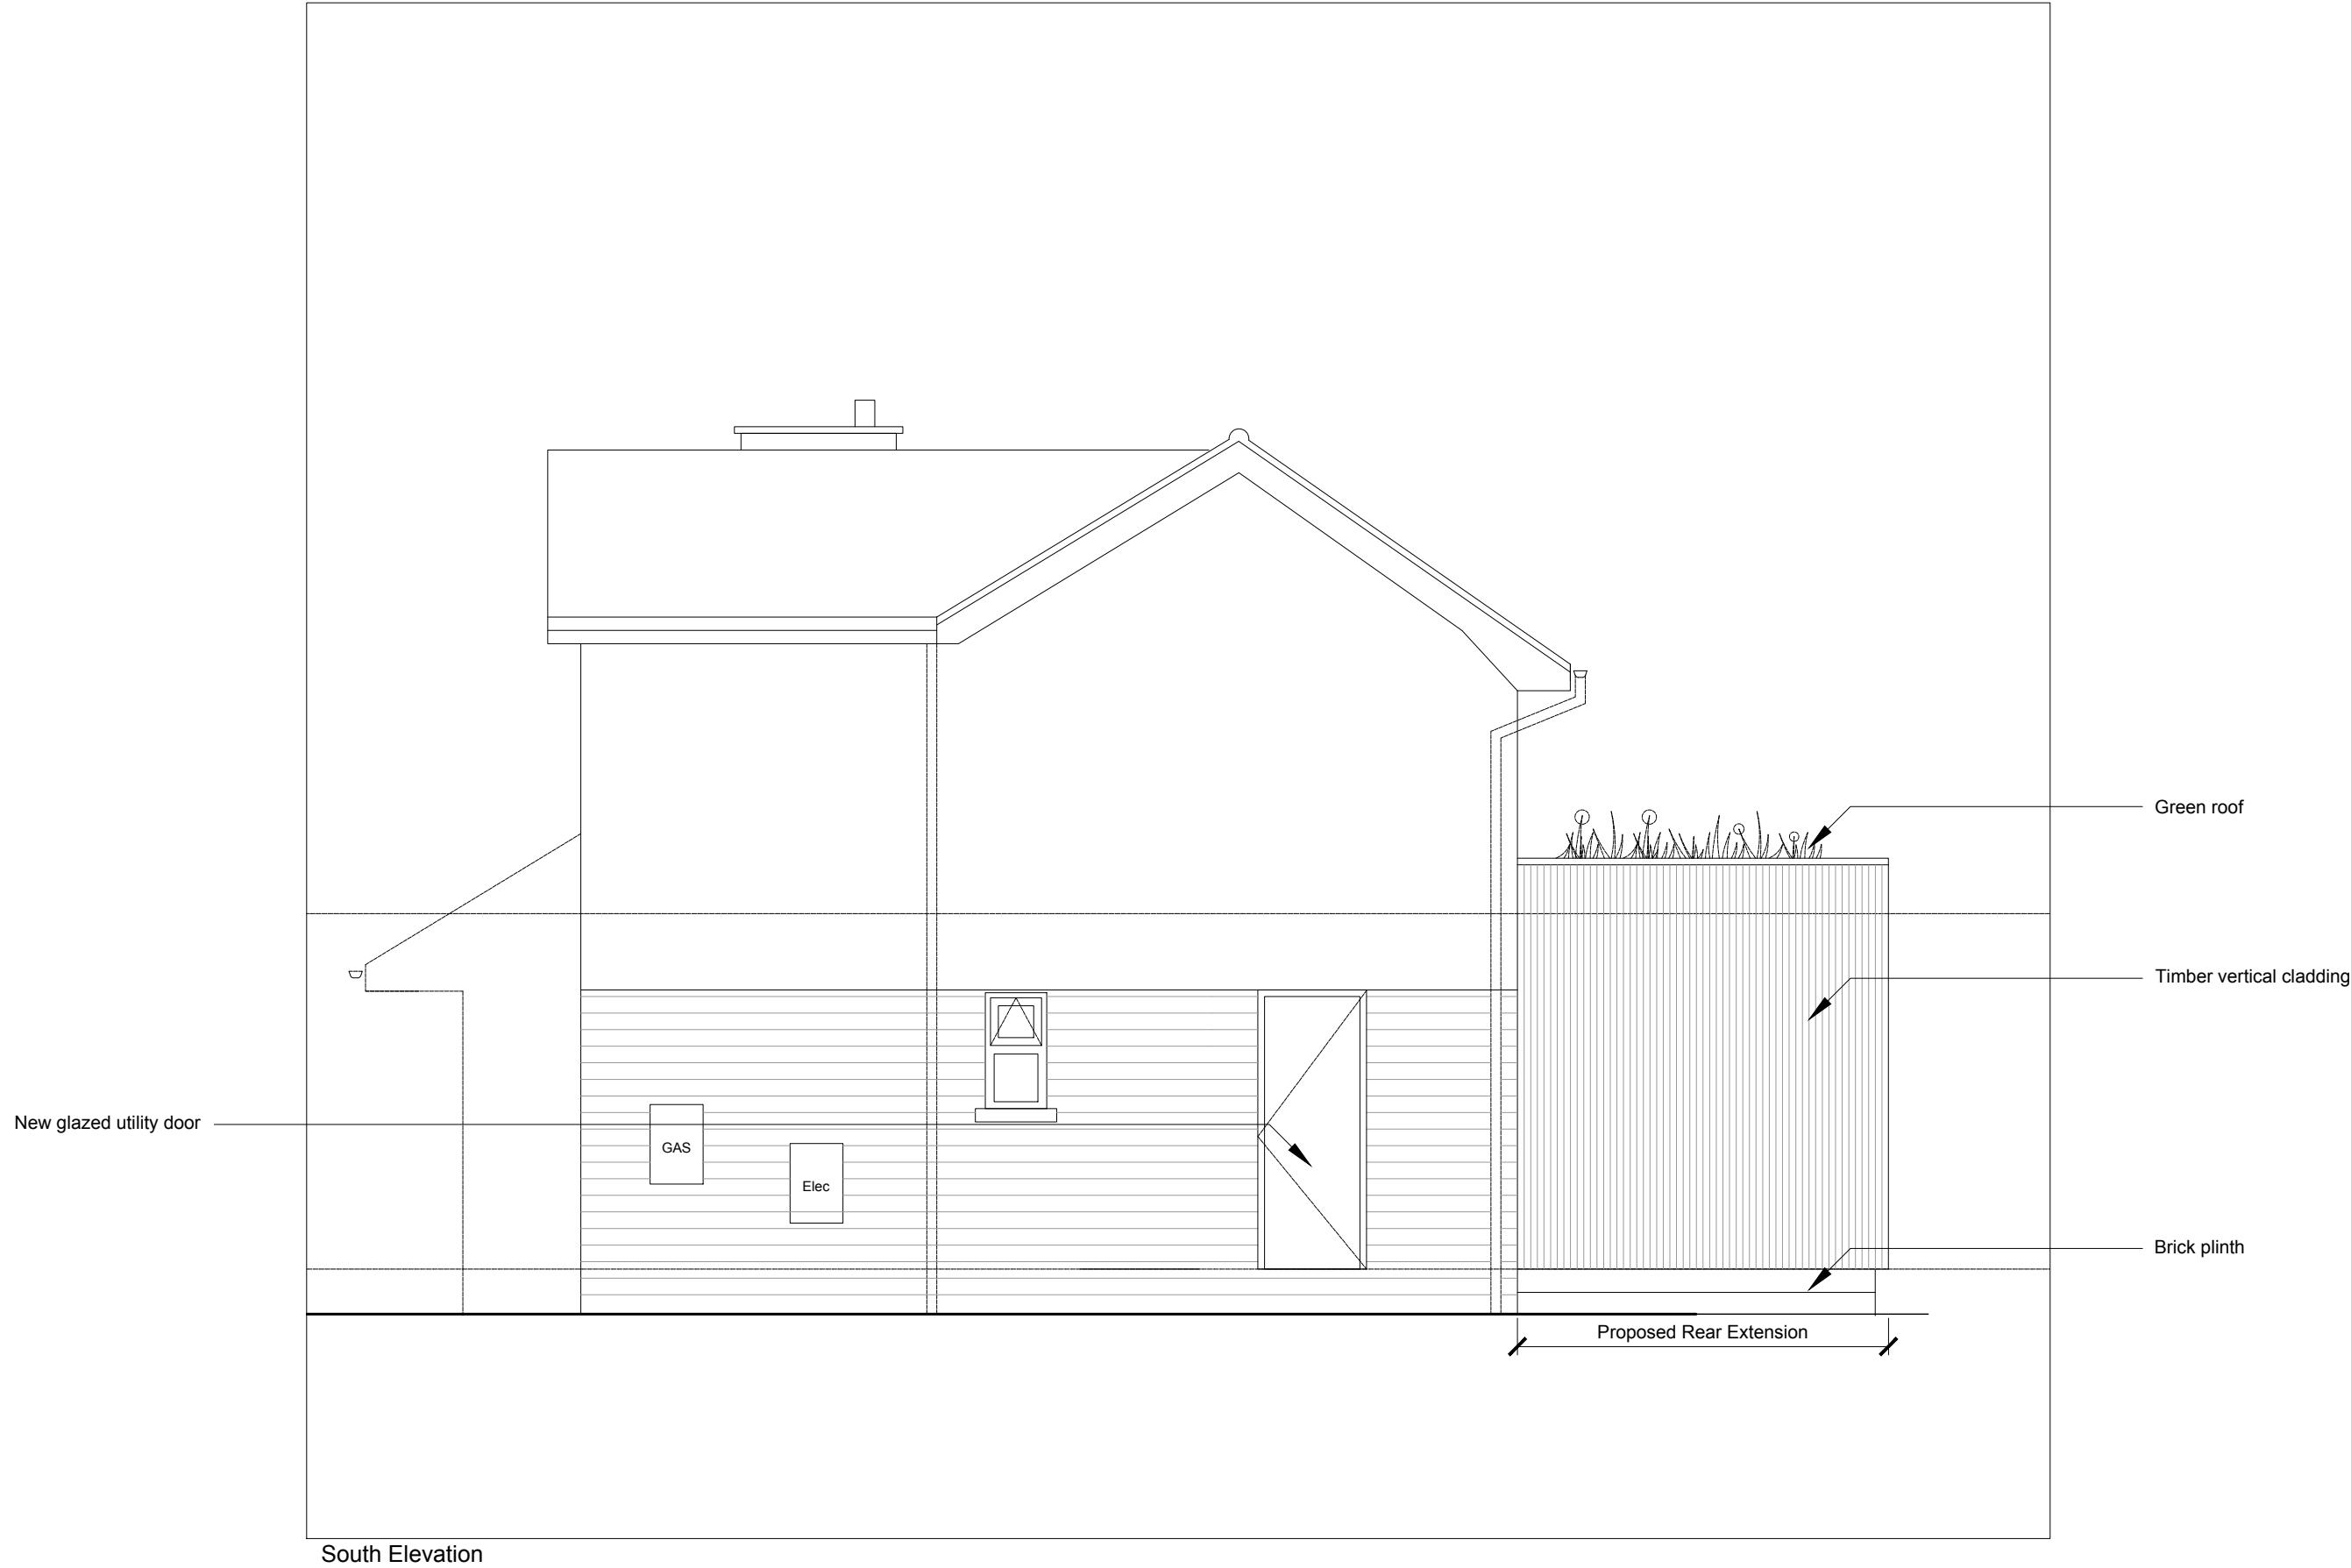

South Elevation

PROPOSED 0 0.5 1 1.5 2 2.5

REVISION	DATE	NOTES	REVISION	DATE	NOTES	A_TEM_P_452	
A	13.10.2022	A - Initial Proposed Drawing Issue	-	-	-	PROPOSED SOUTH ELEVATION	
B	31.10.2022	B - Planning Issue	-	-	-	39 Temple Road	
C	09.11.2022	C - Planning Issue	-	-	-	Buxton, Derbyshire, SK17 9BA	
© SWOFO ARCHITECTS LTD - REGISTERED COMPANY 10241323. This drawing are the copyright of the Architect and may not be reproduced without written permission. Written dimensions should be followed and checked before construction on site by the contractor.						Mr & Mrs Bloomfield	

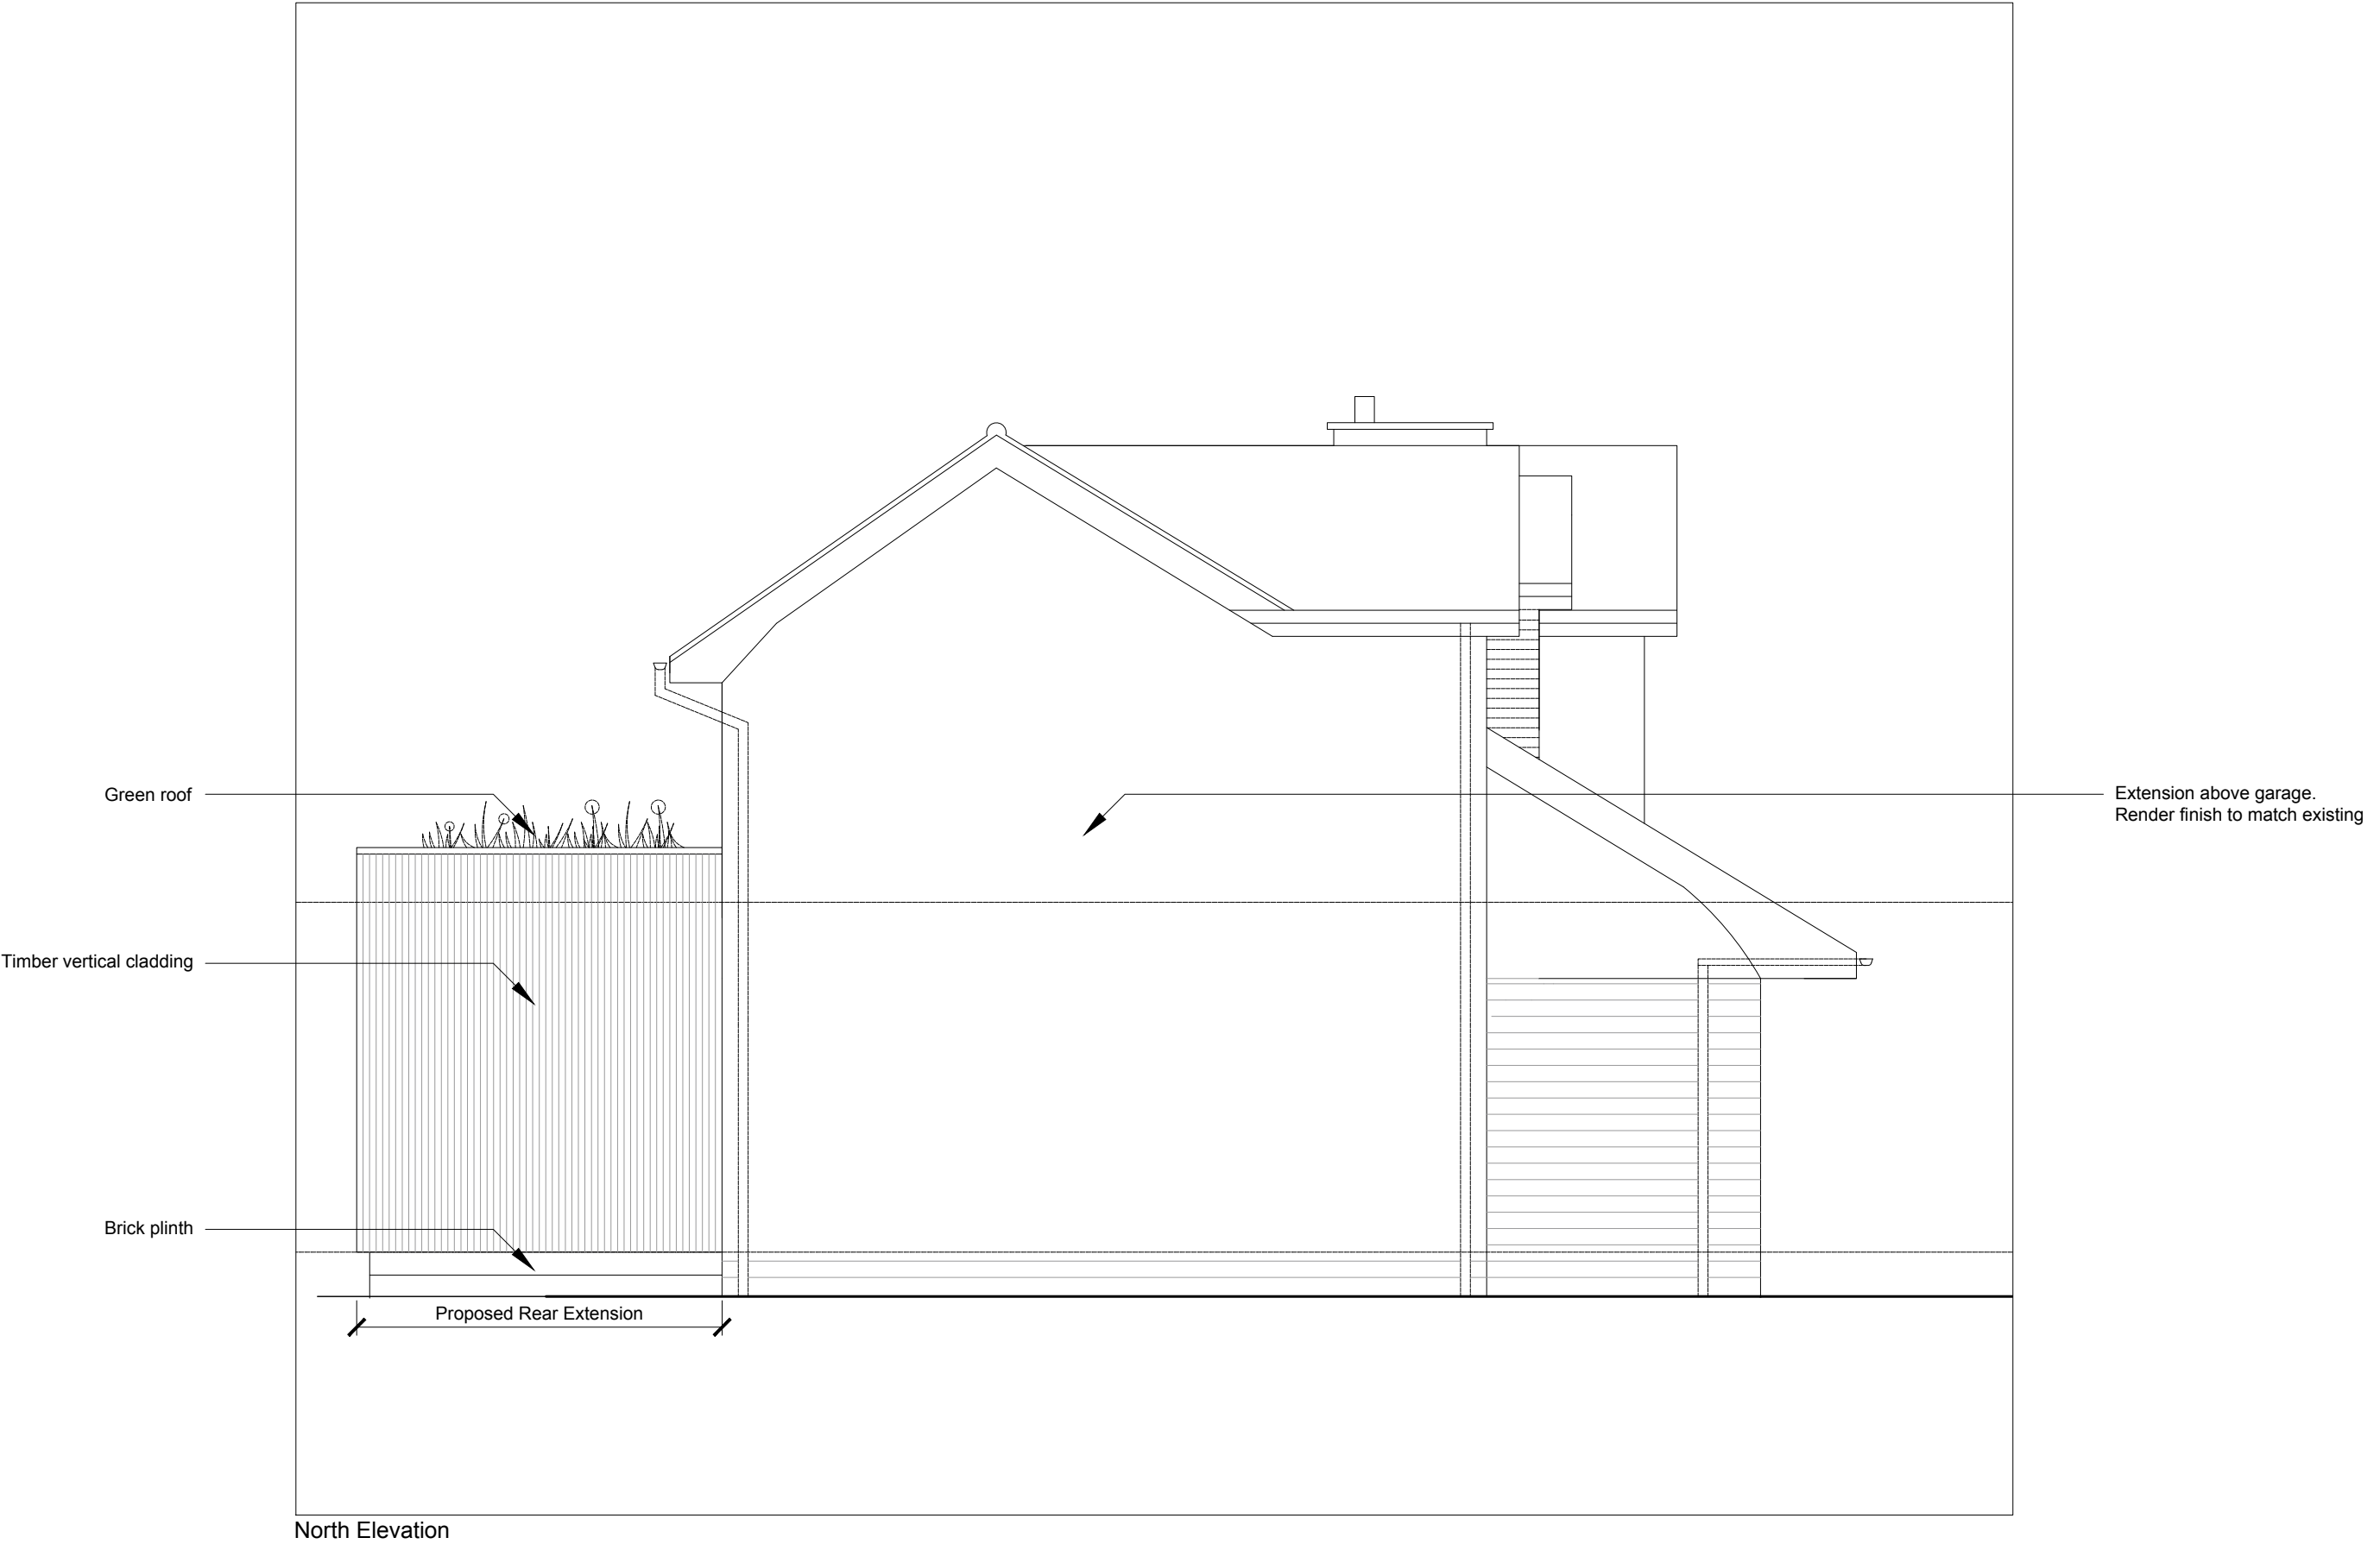

PROPOSED 0 0.5 1 1.5 2 2.5

REVISION	DATE	NOTES	REVISION	DATE	NOTES	A_TEM_P_450	
A	13.10.2022	A - Initial Proposed Drawing Issue	-	-	-	PROPOSED NORTH ELEVATION	
B	31.10.2022	B - Planning Issue	-	-	-	39 Temple Road	
C	09.11.2022	C - Planning Issue	-	-	-	Buxton, Derbyshire, SK17 9BA	
© SWOFO ARCHITECTS LTD - REGISTERED COMPANY 10241323. This drawing are the copyright of the Architect and may not be reproduced without written permission. Written dimensions should be followed and checked before construction on site by the contractor.						Mr & Mrs Bloomfield	