



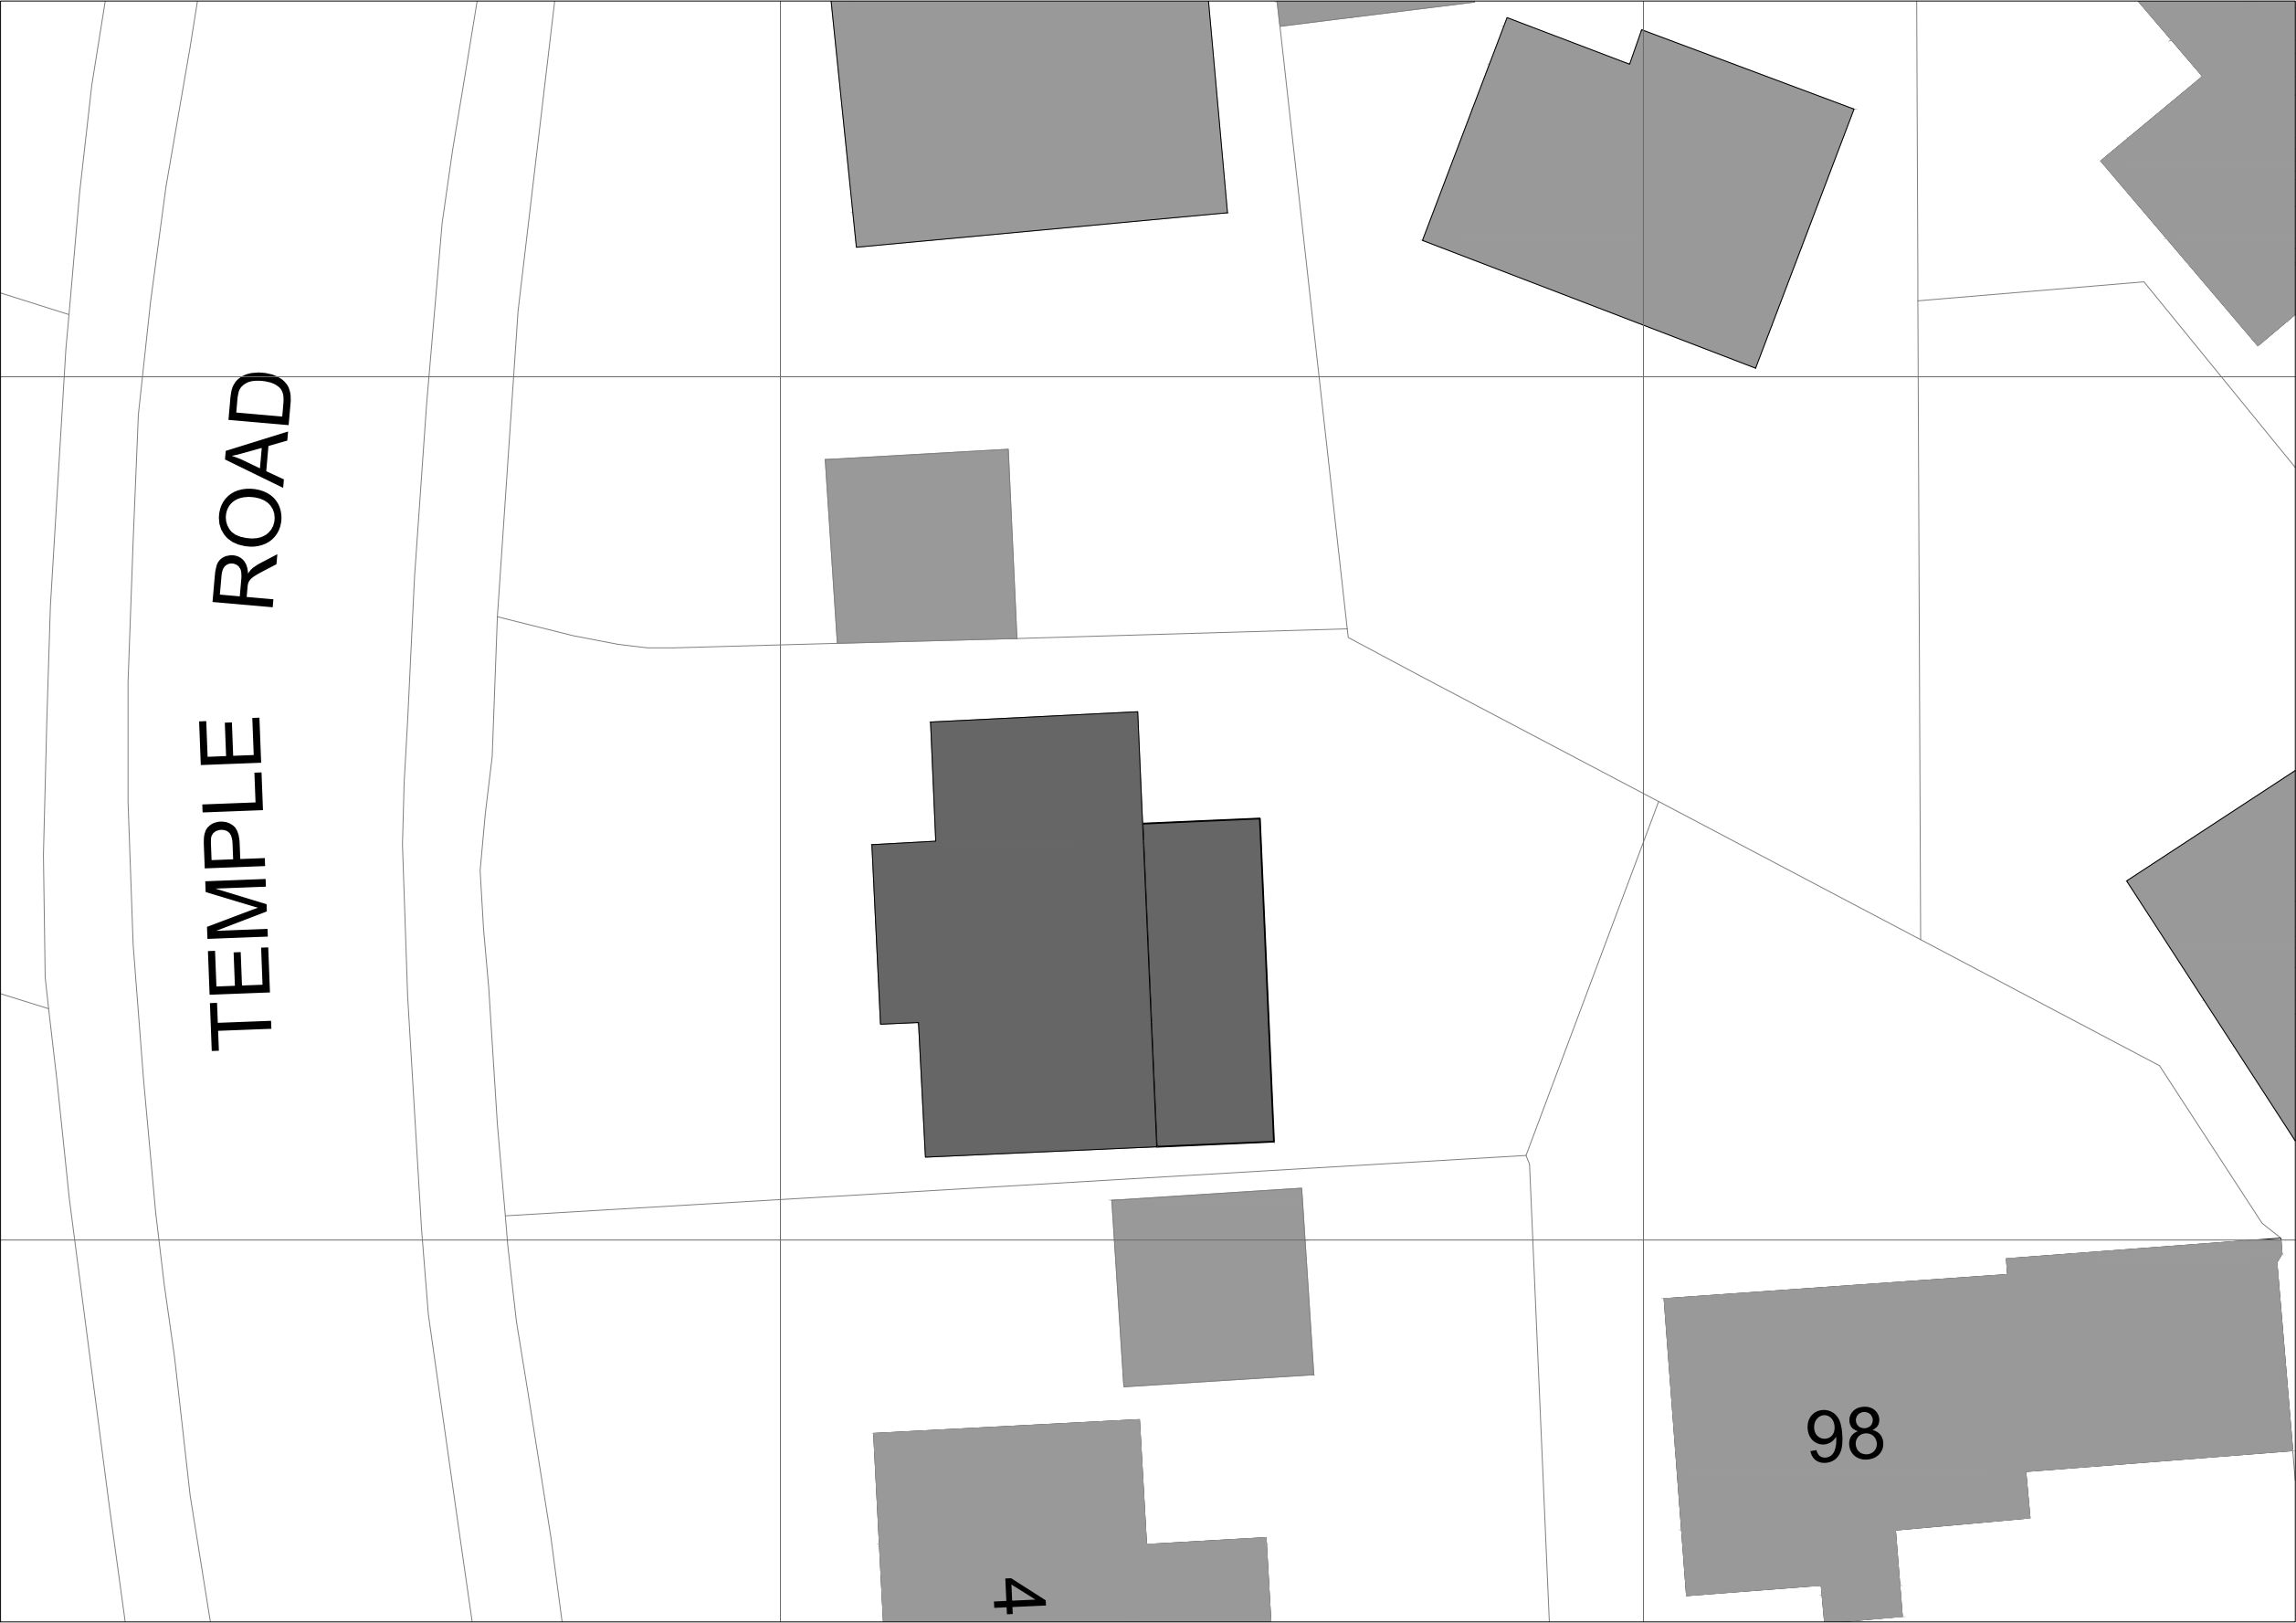

PROPOSED SITE PLAN

PROPOSED

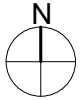

REVISION	DATE	NOTES	REVISION	DATE	NOTES	A_TEM_S_201	B
A	13.10.2022	A - Initial Proposed Drawing Issue	-	-	-	EXISTING SITE PLAN	
B	31.10.2022	B - Planning Issue	-	-	-	39 Temple Road	
-	-	-	-	-	-	Buxton, Derbyshire, SK17 9BA	
© SWOFO ARCHITECTS LTD - REGISTERED COMPANY 10241323. This drawing are the copyright of the Architect and may not be reproduced without written permission. Written dimensions should be followed and checked before construction on site by the contractor.						Mr & Mrs Bloomfield	