




REVISION	DATE	NOTES	REVISION	DATE	NOTES
A	12.12.2022	A - Draft Issue	-	-	-
			-	-	-
-	-	-	-	-	-

© SWOFO ARCHITECTS LTD - REGISTERED COMPANY 10241323. This drawing are the copyright of the Architect and may not be reproduced without written permission. Written dimensions should be followed and checked before construction on site by the contractor.

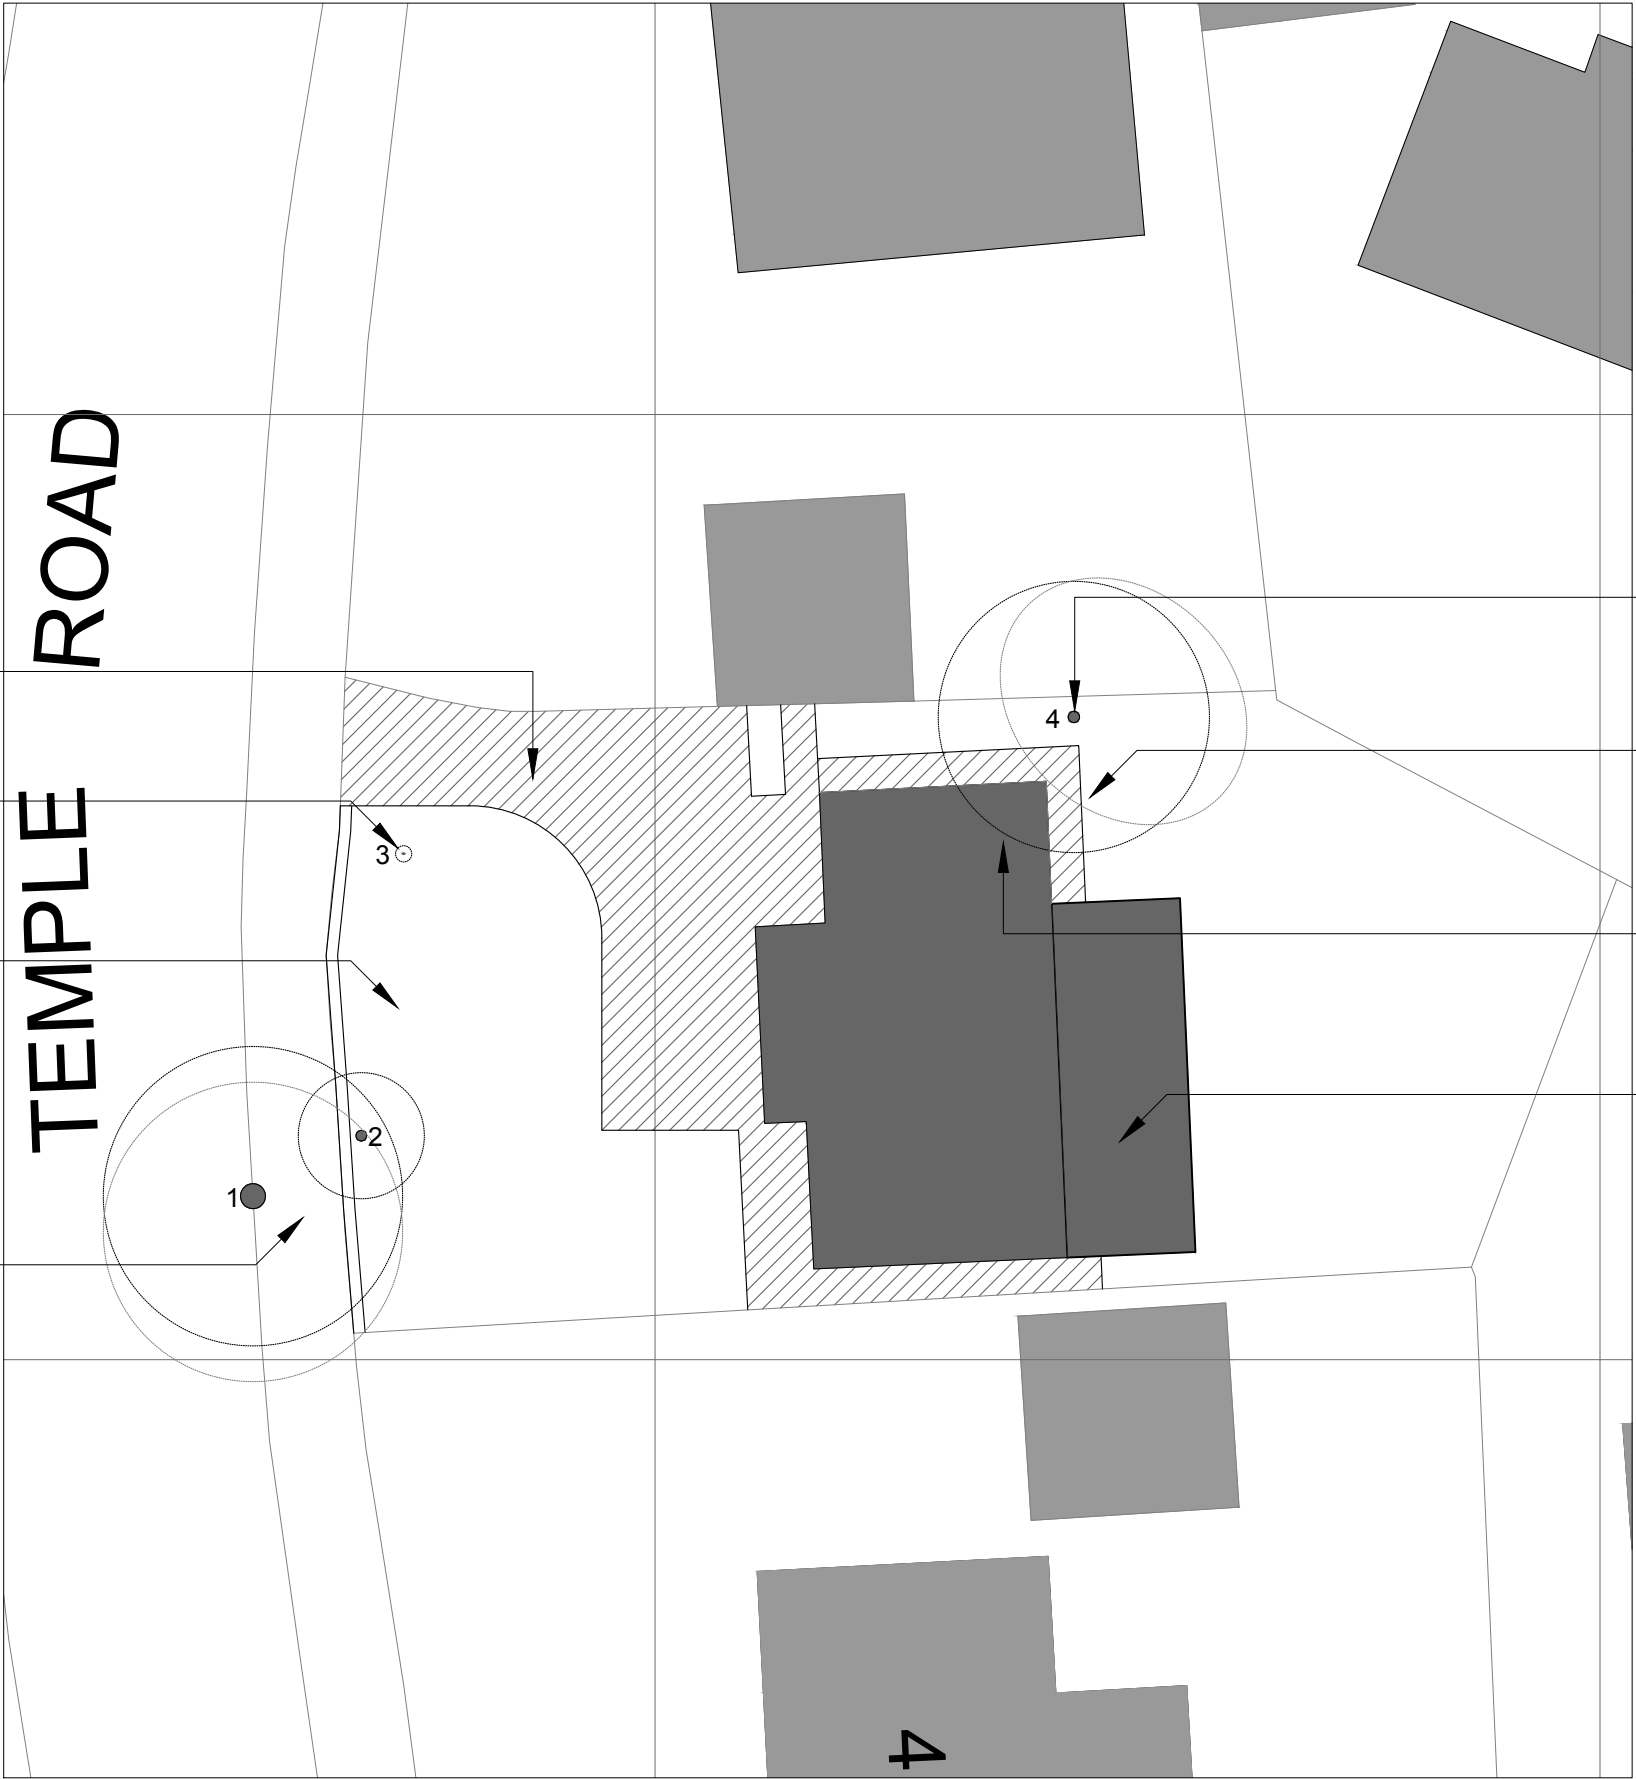

PROPOSED SITE PLAN

PROPOSED

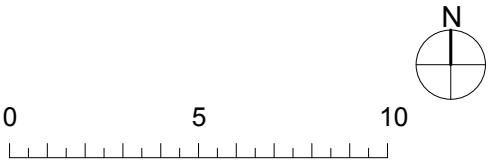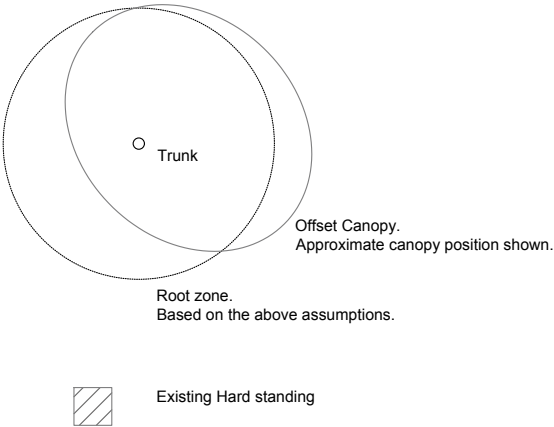

A_TEM_S_202			A		
PROPOSED TREE PLAN			1:200		
39 Temple Road			@ A3		
Buxton, Derbyshire, SK17 9BA					
Mr & Mrs Bloomfield					