


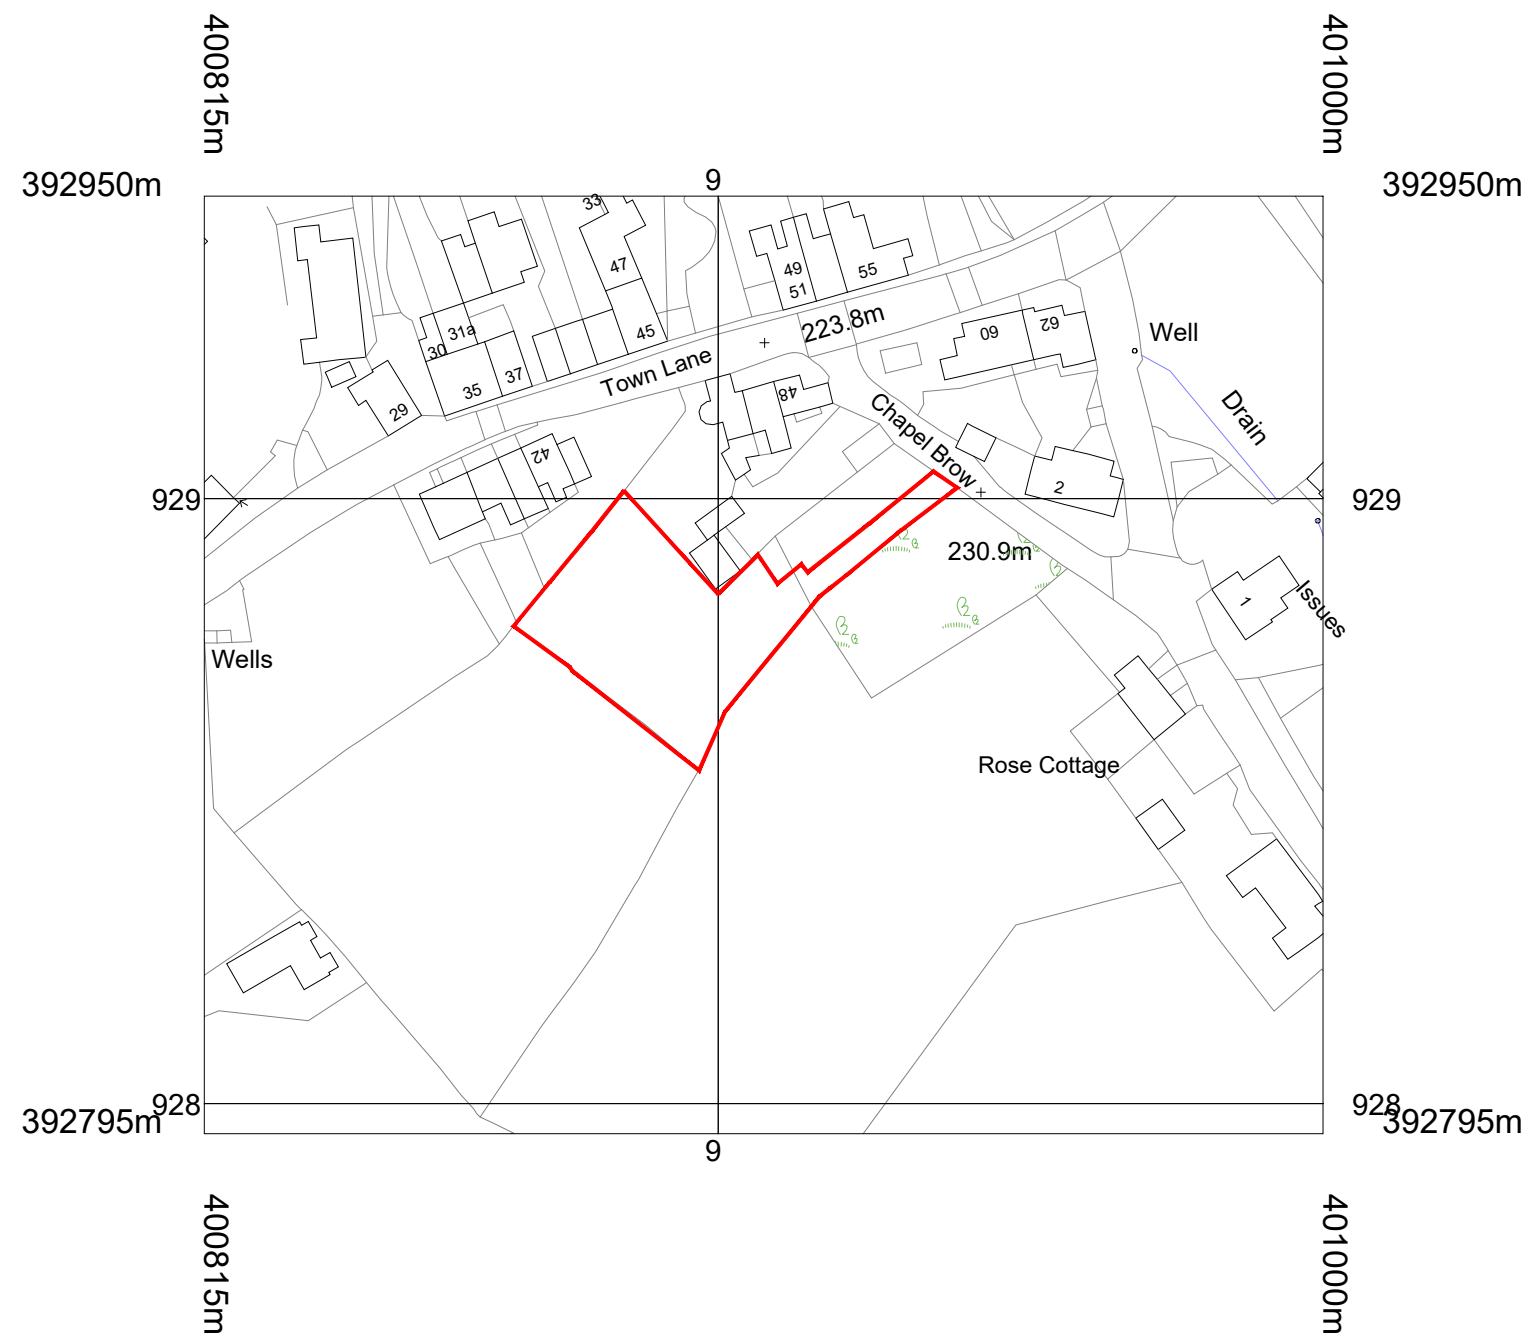

|     |              |    |            |   |                    |                                                                                   |                      |                      |                              |
|-----|--------------|----|------------|---|--------------------|-----------------------------------------------------------------------------------|----------------------|----------------------|------------------------------|
|     |              |    |            |  <div>HOWARD &amp; SEDDON A.R.I.B.A.<br/>CHARTERED ARCHITECTS<br/>64 WASHWAY ROAD<br/>SALE, CHESHIRE, M33 7RE<br/>TEL NO. 0161 - 973 8296<br/>FAX NO. 0161 - 962 3485<br/>E-MAIL : ADMIN@HOWARDANDEDSDON.CO.UK</div> | PROJECT            | PROPOSED NEW DWELLING<br>CHAPEL BROW<br>44/48 TOWN LANE<br>CHARLESWORTH. SK13 5HQ | TITLE<br><br>OS PLAN | DRAWN<br>HM          | DRG No.<br><br>14,647/<br>20 |
|     |              |    |            |   | DATE<br>17.10.2022 |                                                                                   |                      |                      |                              |
| B   | Road Names   | HM | 24.10.2022 |   | CLIENT             | MR PAUL DUFFY                                                                     |                      | SCALE<br>1:1250 (A3) | AMENDMENT<br>B               |
| A   | First Issue. | HM | 17.10.2022 |   |                    |                                                                                   |                      |                      |                              |
| REV | DESCRIPTION  | BY | DATE       |   |                    |                                                                                   |                      |                      |                              |