




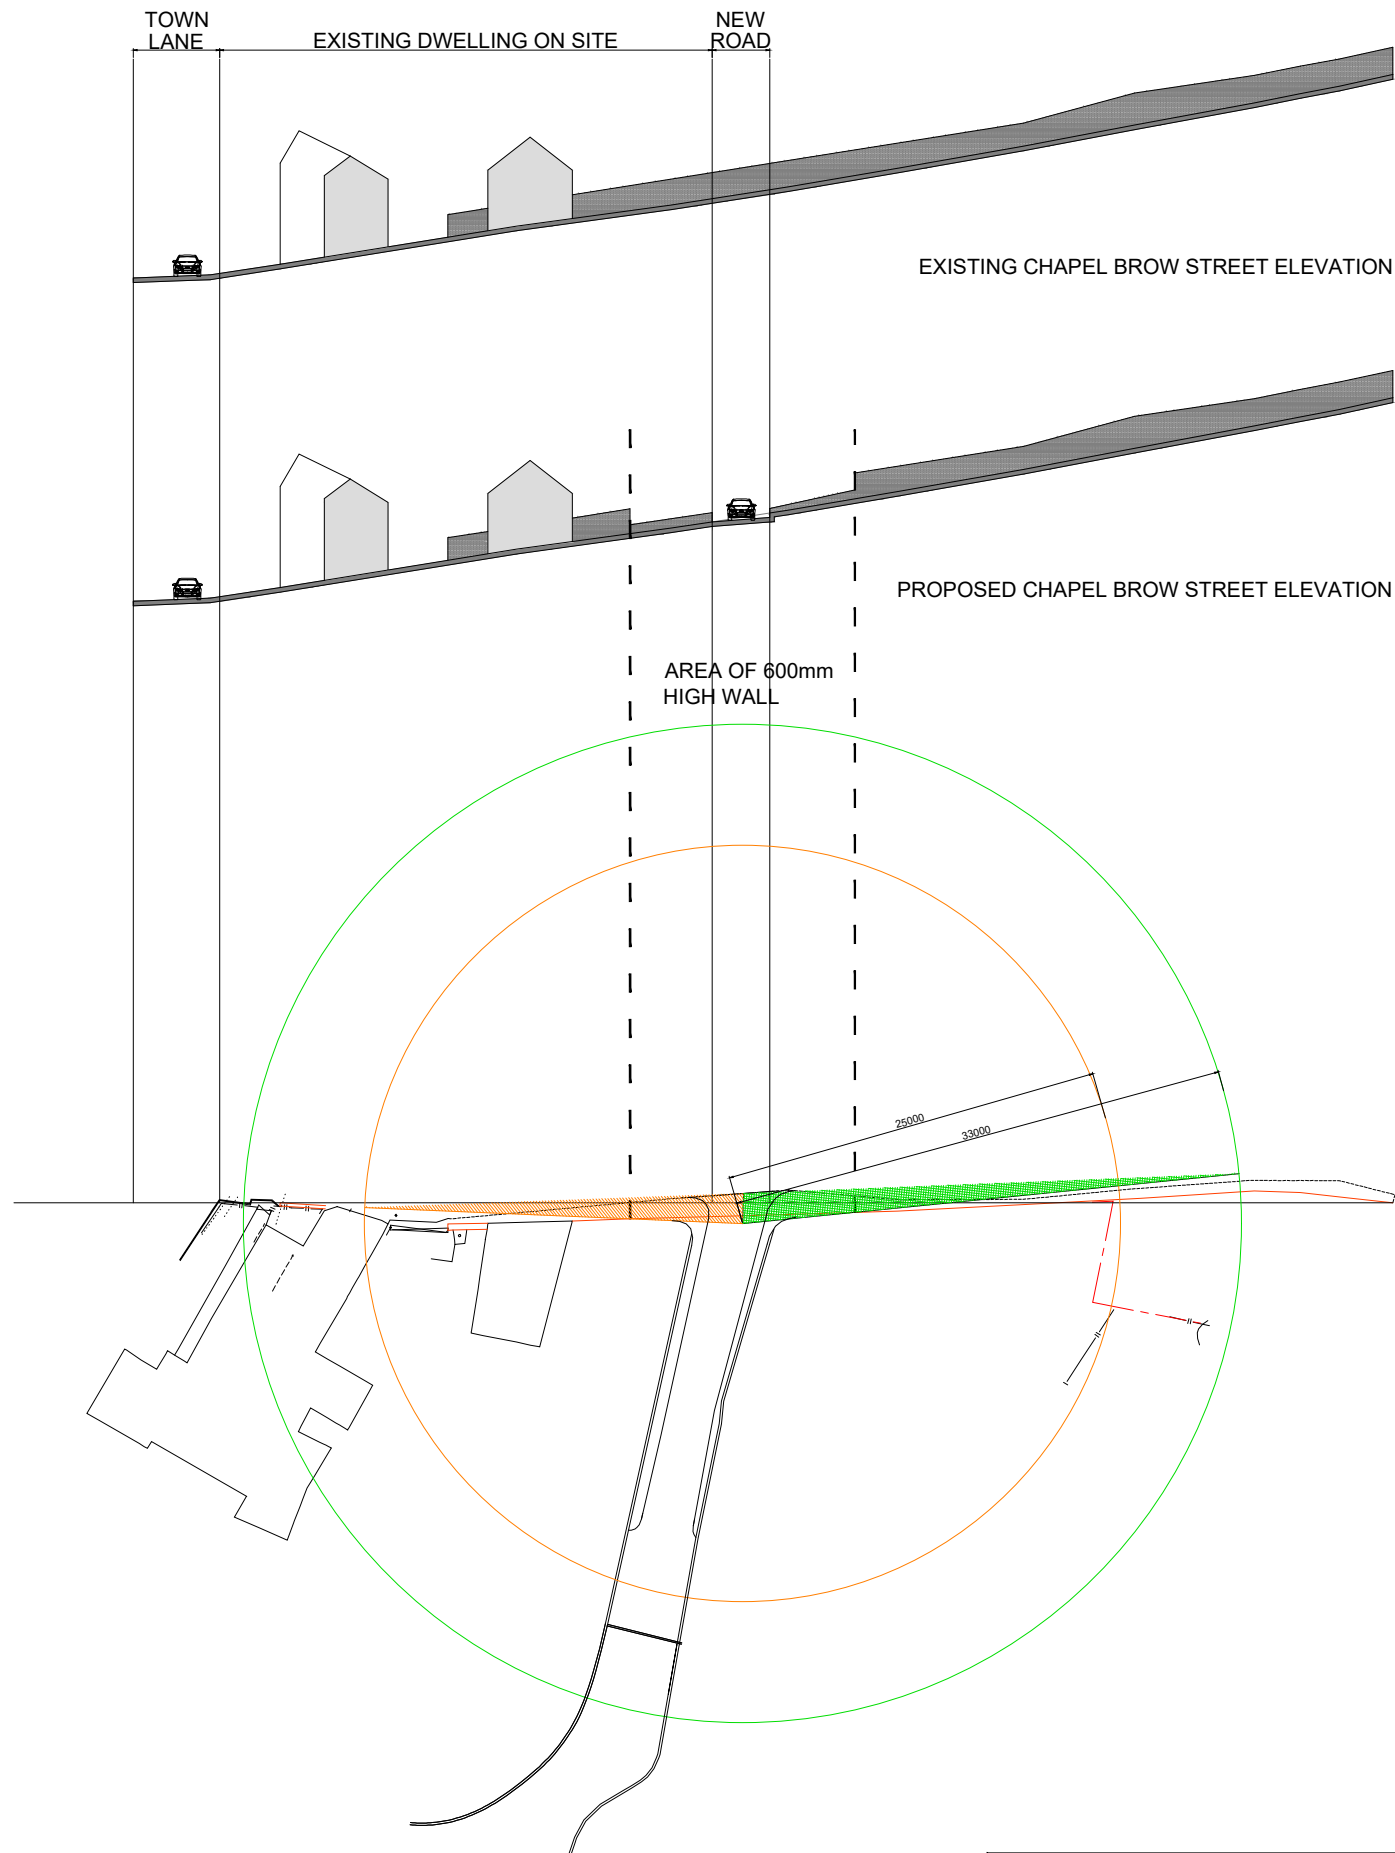

EXISTING WALL

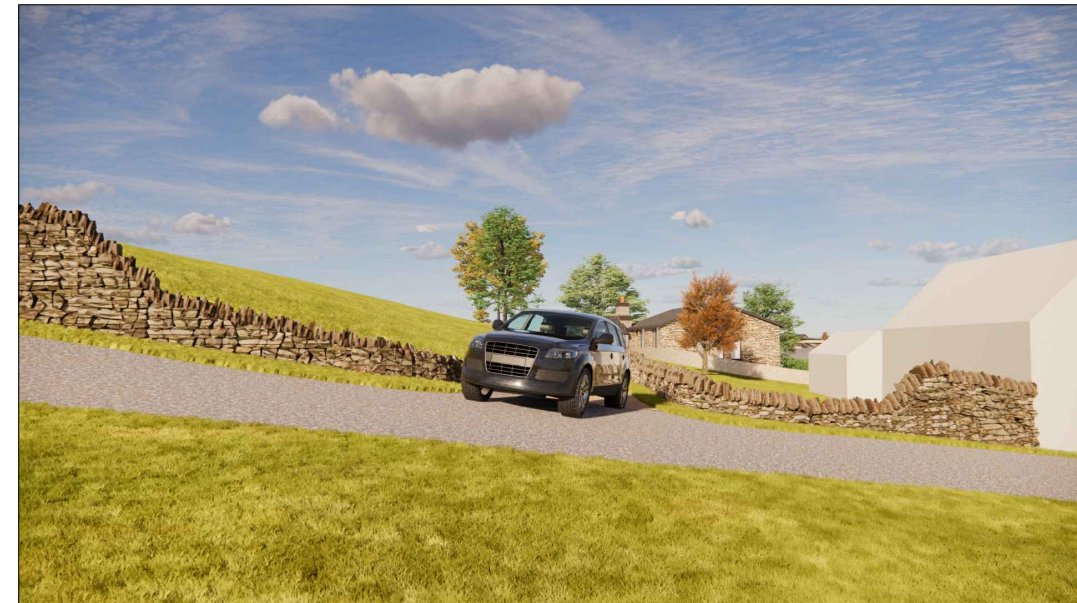

PROPOSED WALL

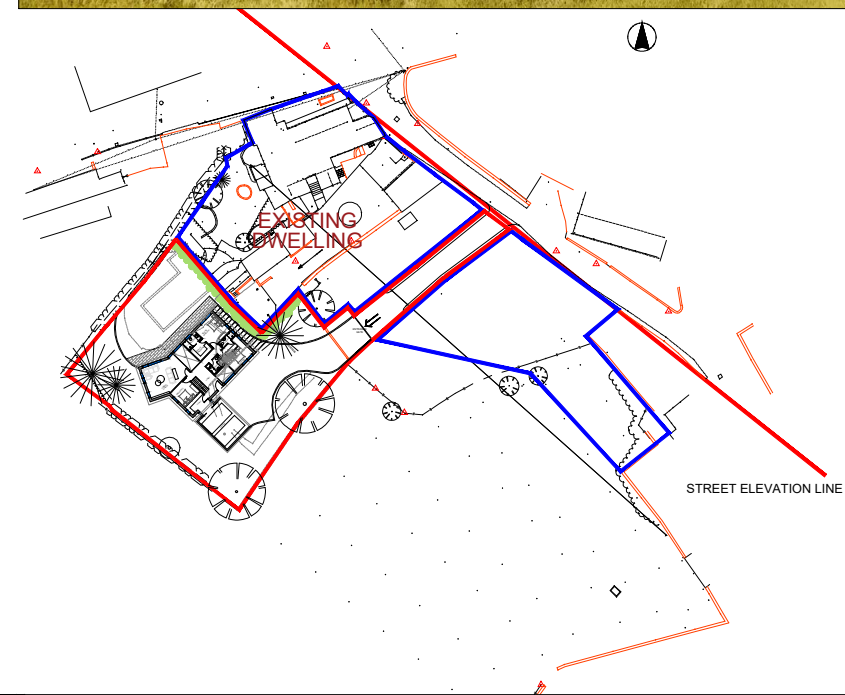

SCALE 1:500

REV	A	First Issue.	HM	18.10.2022
			BY	DATE


HOWARD & SEDDON A.R.I.B.A.
 CHARTERED ARCHITECTS
 64 WASHWAY ROAD
 SALE, CHESHIRE, M33 7RE
 TEL NO. 0161 - 973 8296
 FAX NO. 0161 - 962 3485
 E-MAIL : ADMIN@HOWARDANDEDSON.CO.UK

PROJECT	PROPOSED NEW DWELLING CHAPEL BROW 44/48 TOWN LANE CHARLESWORTH. SK13 5HQ	TITLE	PROPOSED VISIBILITY SPLAY AND WALL VISUALS	DRAWN	HM	DRG No.	14,647/
CLIENT	MR PAUL DUFFY			DATE	18.10.2022		32
				SCALE	1:500 (A3)	AMENDMENT	A