


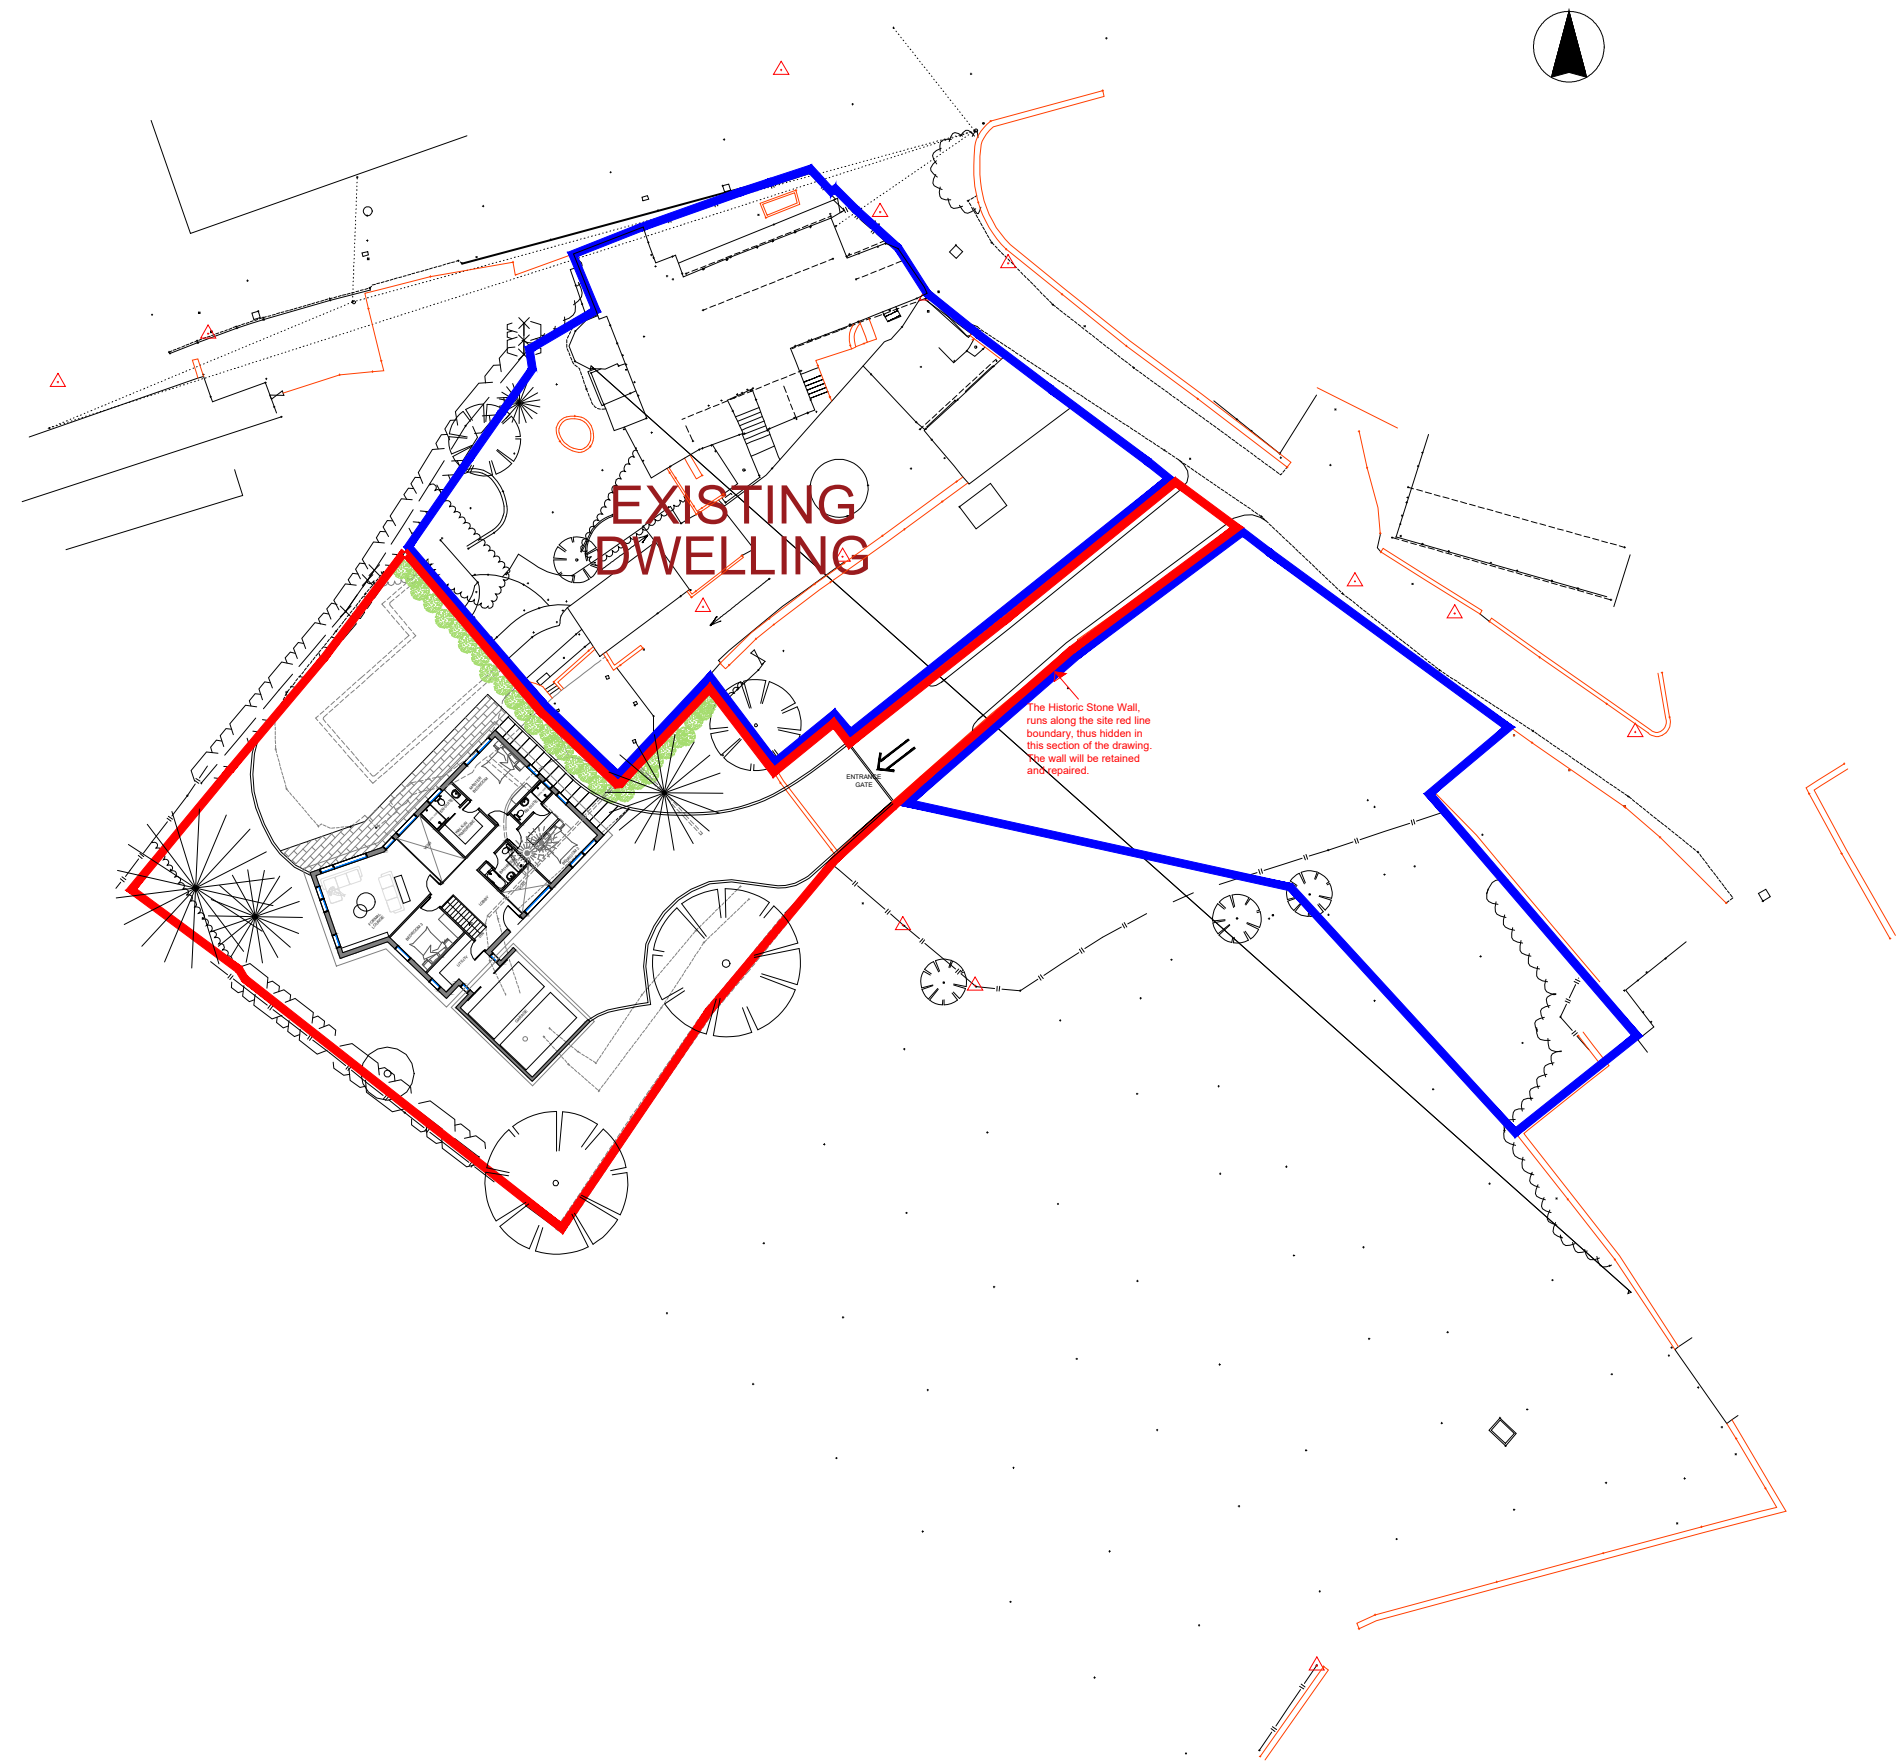

REV	DESCRIPTION	BY	DATE
B	Note on Historic Boundary	HM	19.10.2022
A	First Issue.	HM	17.10.2022



HOWARD & SEDDON A.R.I.B.A.
CHARTERED ARCHITECTS
64 WASHWAY ROAD
SALE, CHESHIRE, M33 7RE
TEL NO. 0161 - 973 8296
FAX NO. 0161 - 962 3485
E-MAIL : ADMIN@HOWARDANDEDSDON.CO.UK

PROJECT	PROPOSED NEW DWELLING CHAPEL BROW 44/48 TOWN LANE CHARLESWORTH. SK13 5HQ
CLIENT	MR PAUL DUFFY

TITLE
PROPOSED BLOCK PLAN

DRAWN HM	DRG No. 14,647/
DATE 17.10.2022	22
SCALE 1:500 (A3)	AMENDMENT B