
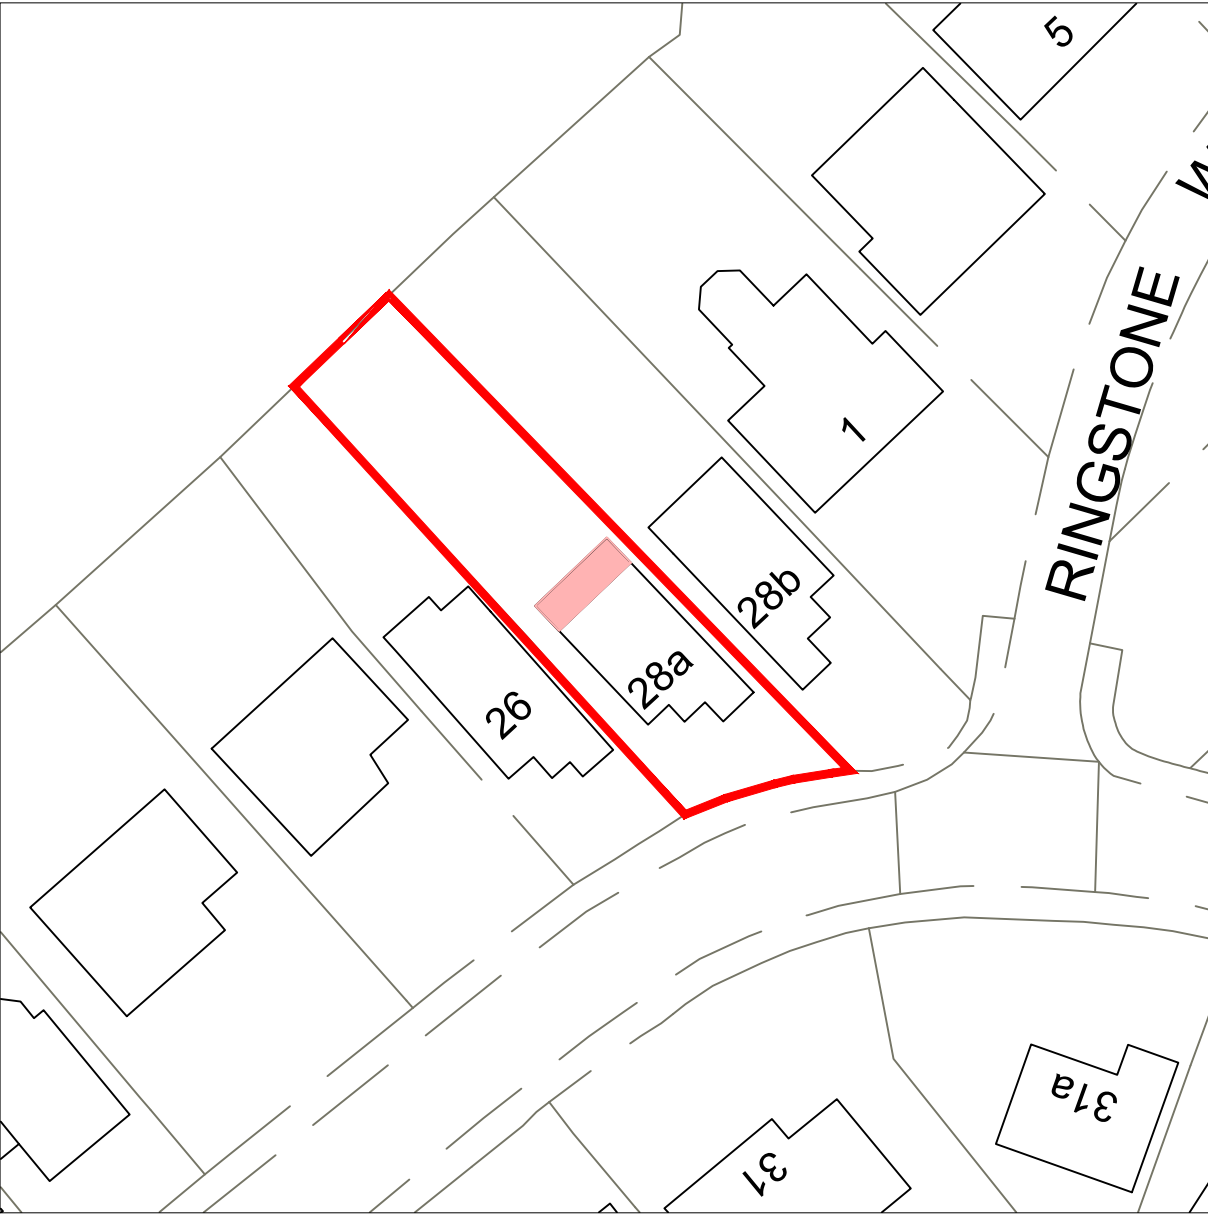


- Site boundary
- Area of proposal

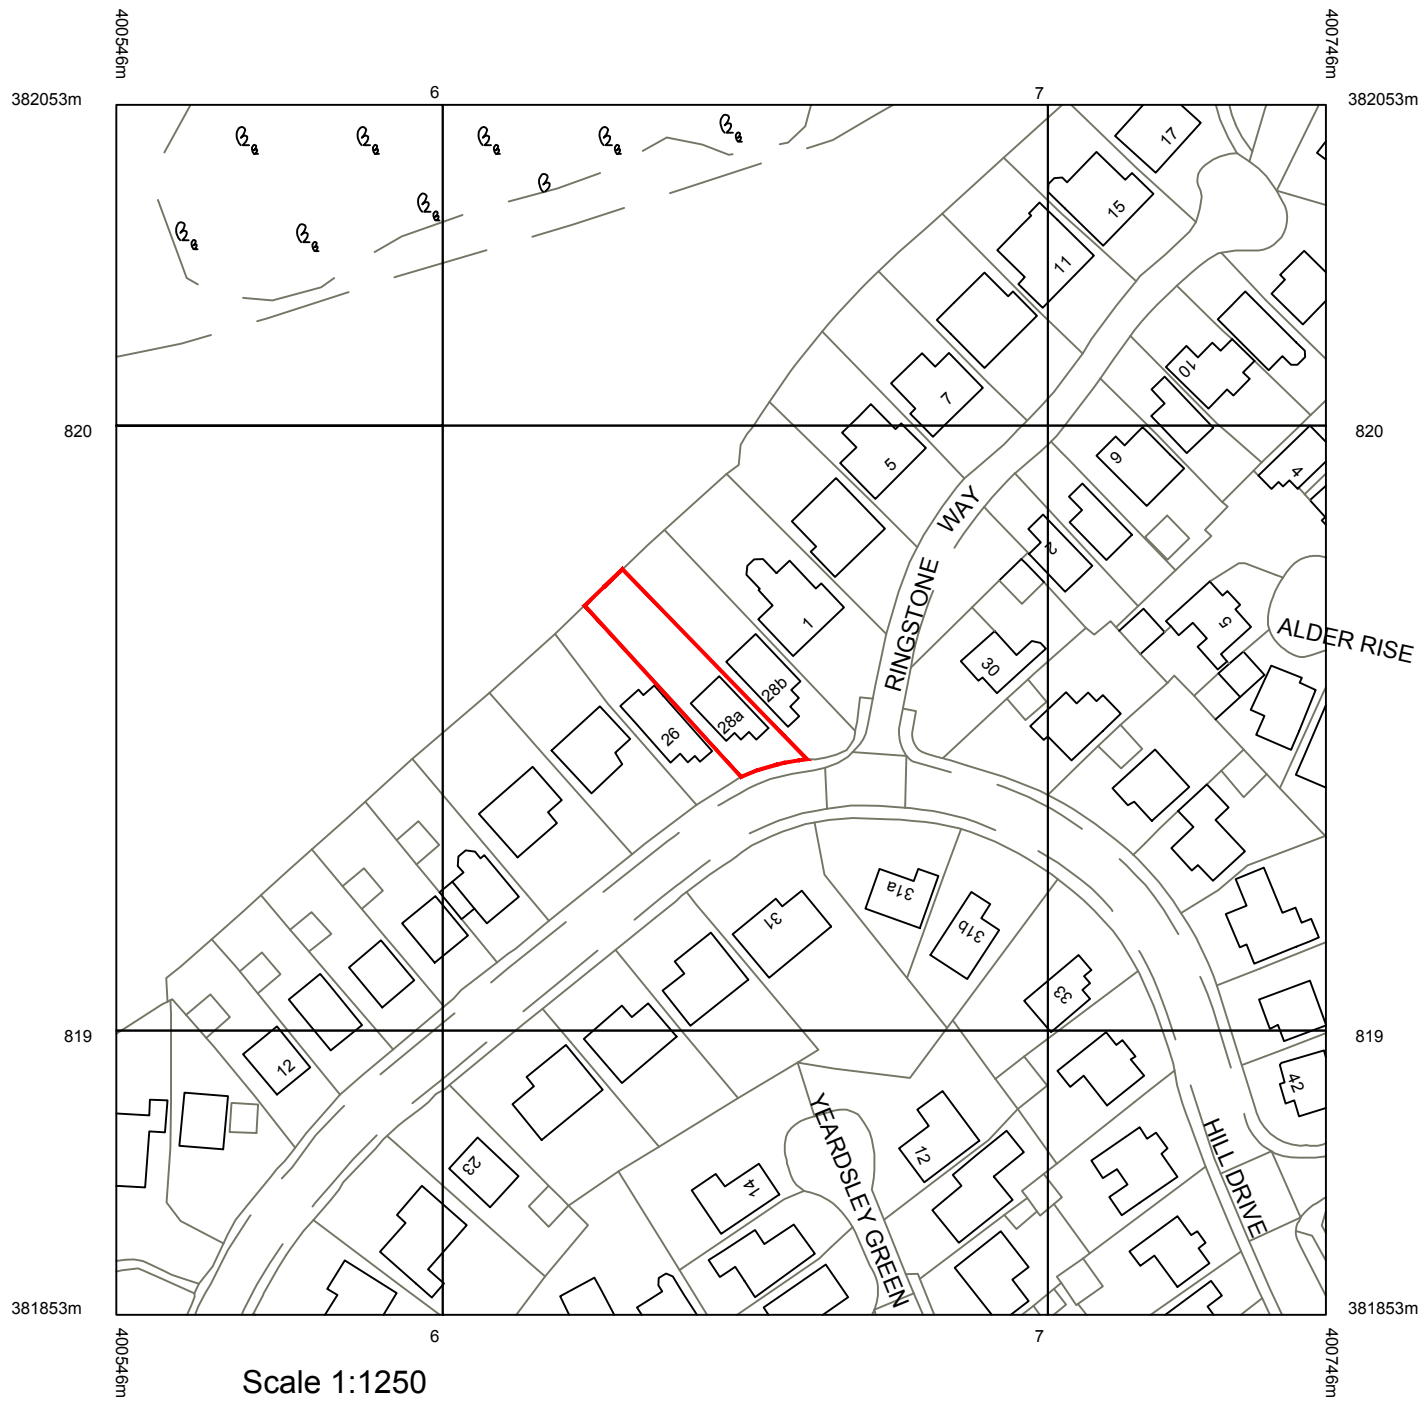

Client:

Mrs Jenny Scott Smith
28A Hill Drive, Whaley Bridge, Derbyshire,
SK23 7BH

Project:

Proposed single storey rear extension & garage conversion

Title:

Location Plan

Scale: 1:1250 & 1:500 @ A3

Drawn: C.K.	Date: November 2022
Project no.: 3167	Drawing no.: 3167-006

PLANMART LIMITED
9, GEORGE STREET, GLOSSOP,
DERBYSHIRE SK13 8AY.
TEL: 01457 863153