


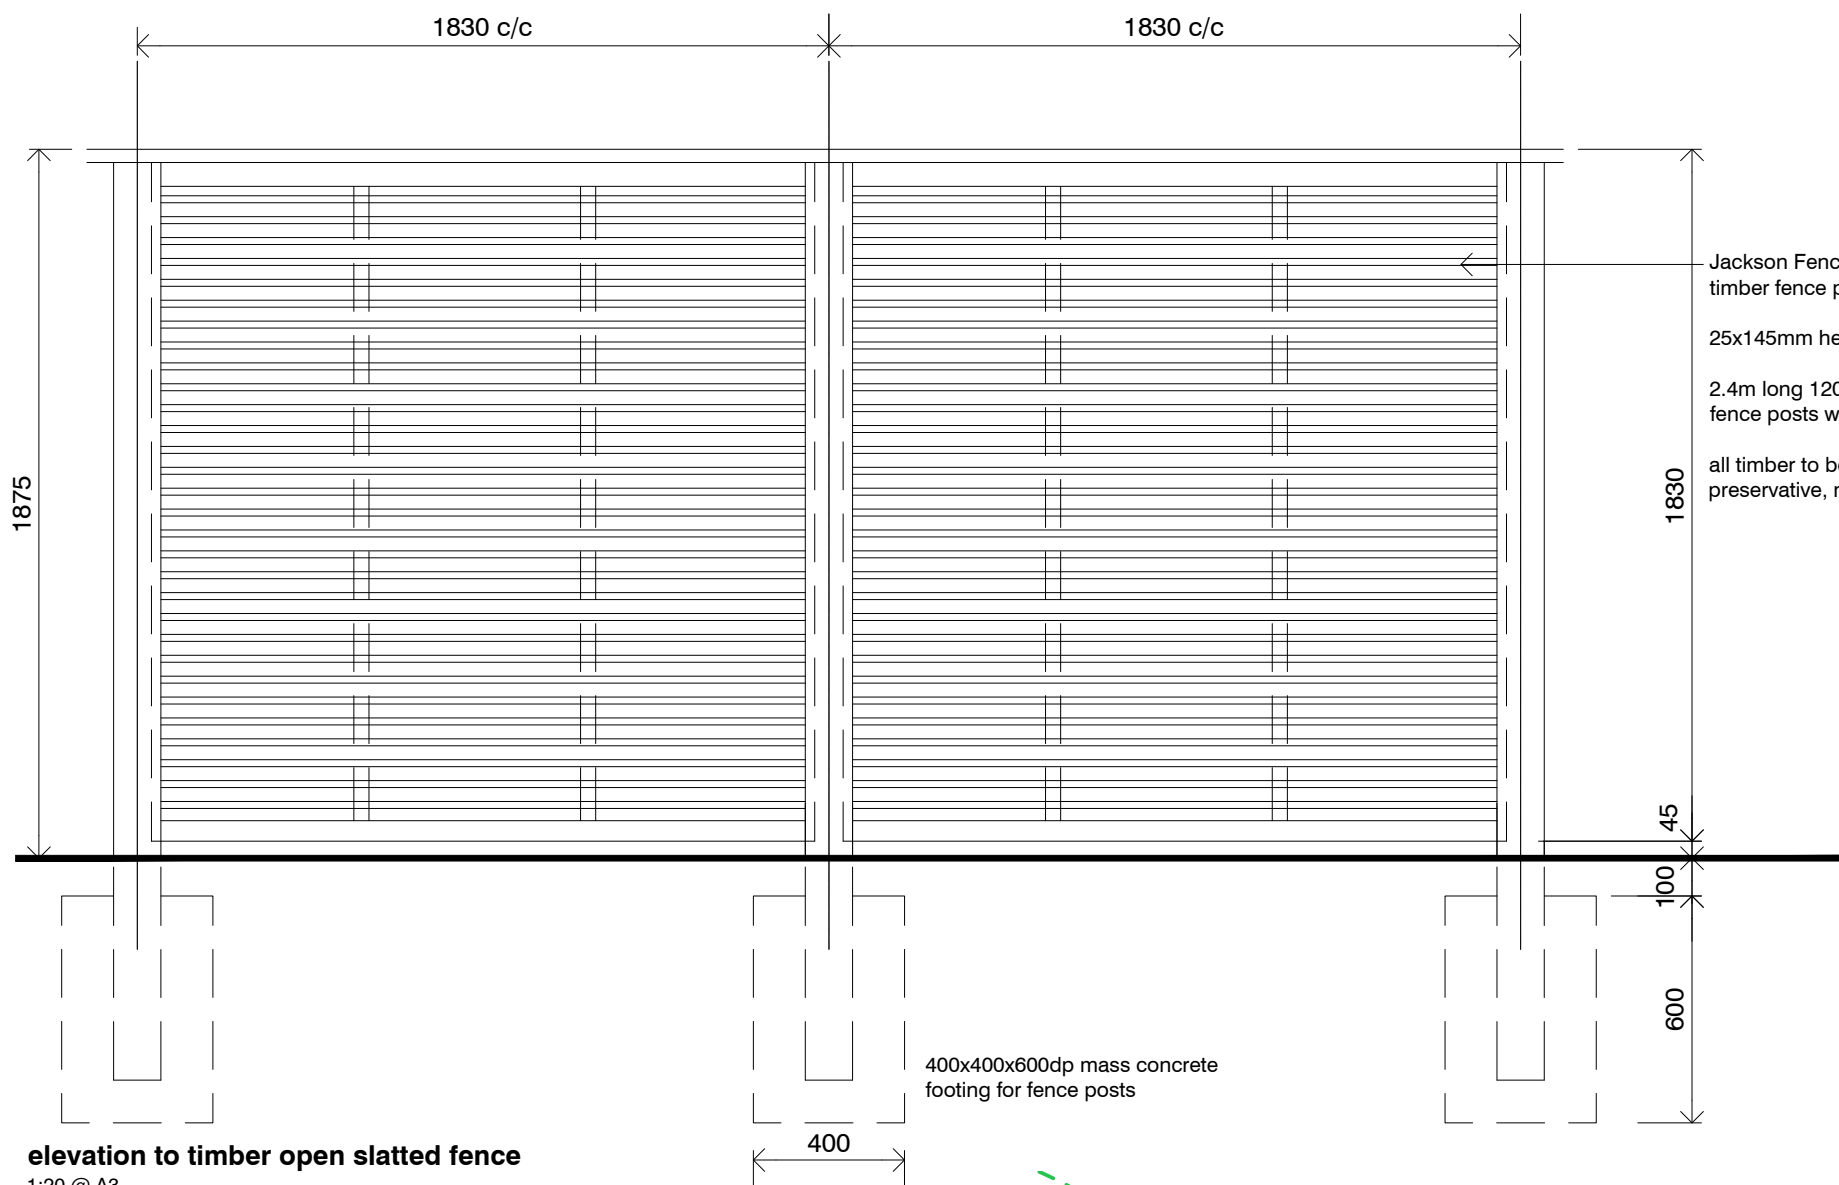


elevation to timber open slatted fence

1:20 @ A3

new fence to be erected to form enclosed bin store area, location and layout as indicated on drawing no. **059/AL(9)02**




image showing typical fence panel

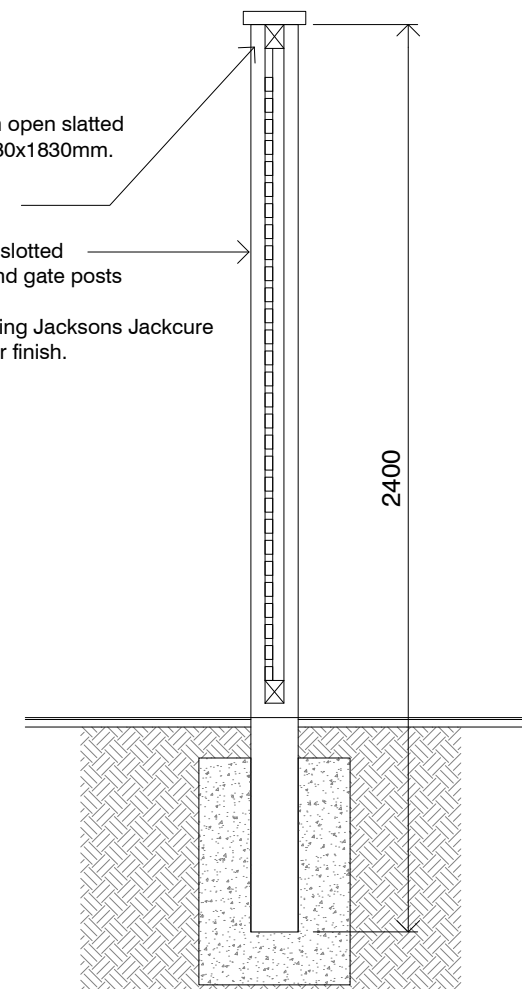

section through timber open slatted fence


1:20 @ A3

rev.	date	details	drawn
A	15.11.22	enclosure setting out updated	sh
rev.	date	details	drawn
B	13.12.22	fence elevation drafting adjusted	sh

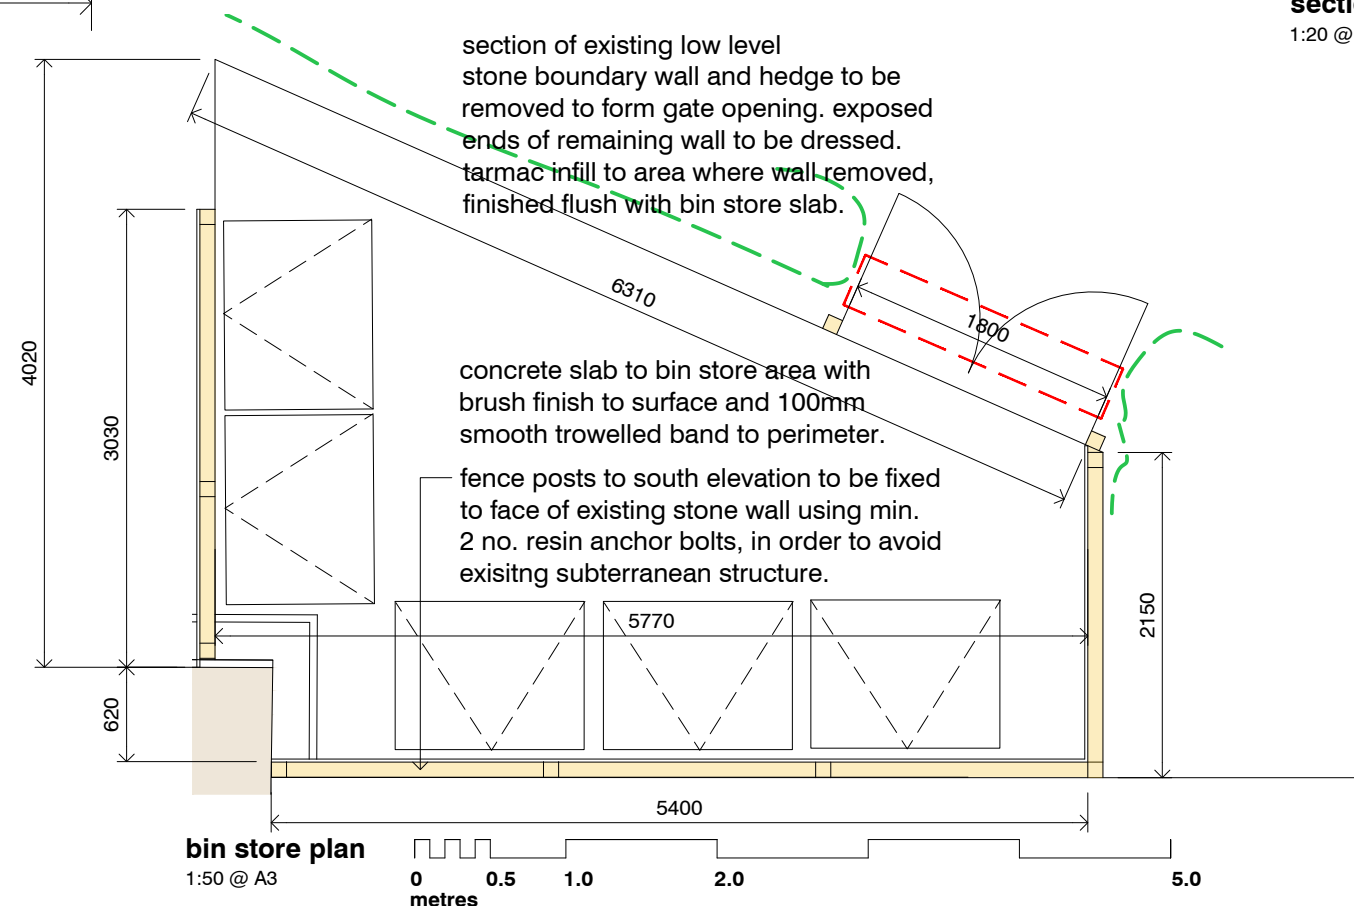

bin store plan

1:50 @ A3

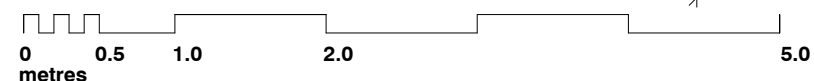

SHD
scott hammond design
architecture + design
The Hive, 1069 Argyle Street, Glasgow G3 8LZ
07938 531868
mail@hammondsgn.co.uk

client	BCHTS Ltd
project	Refurbishment of George Mansions St John's Road, Buxton
drawing	Bin store fence detail as proposed
scale	1:20, 1:50
date	November 2022
status	information

job no.	SHD059	drawing no.	AL(9)10	revision	B
---------	--------	-------------	---------	----------	---