


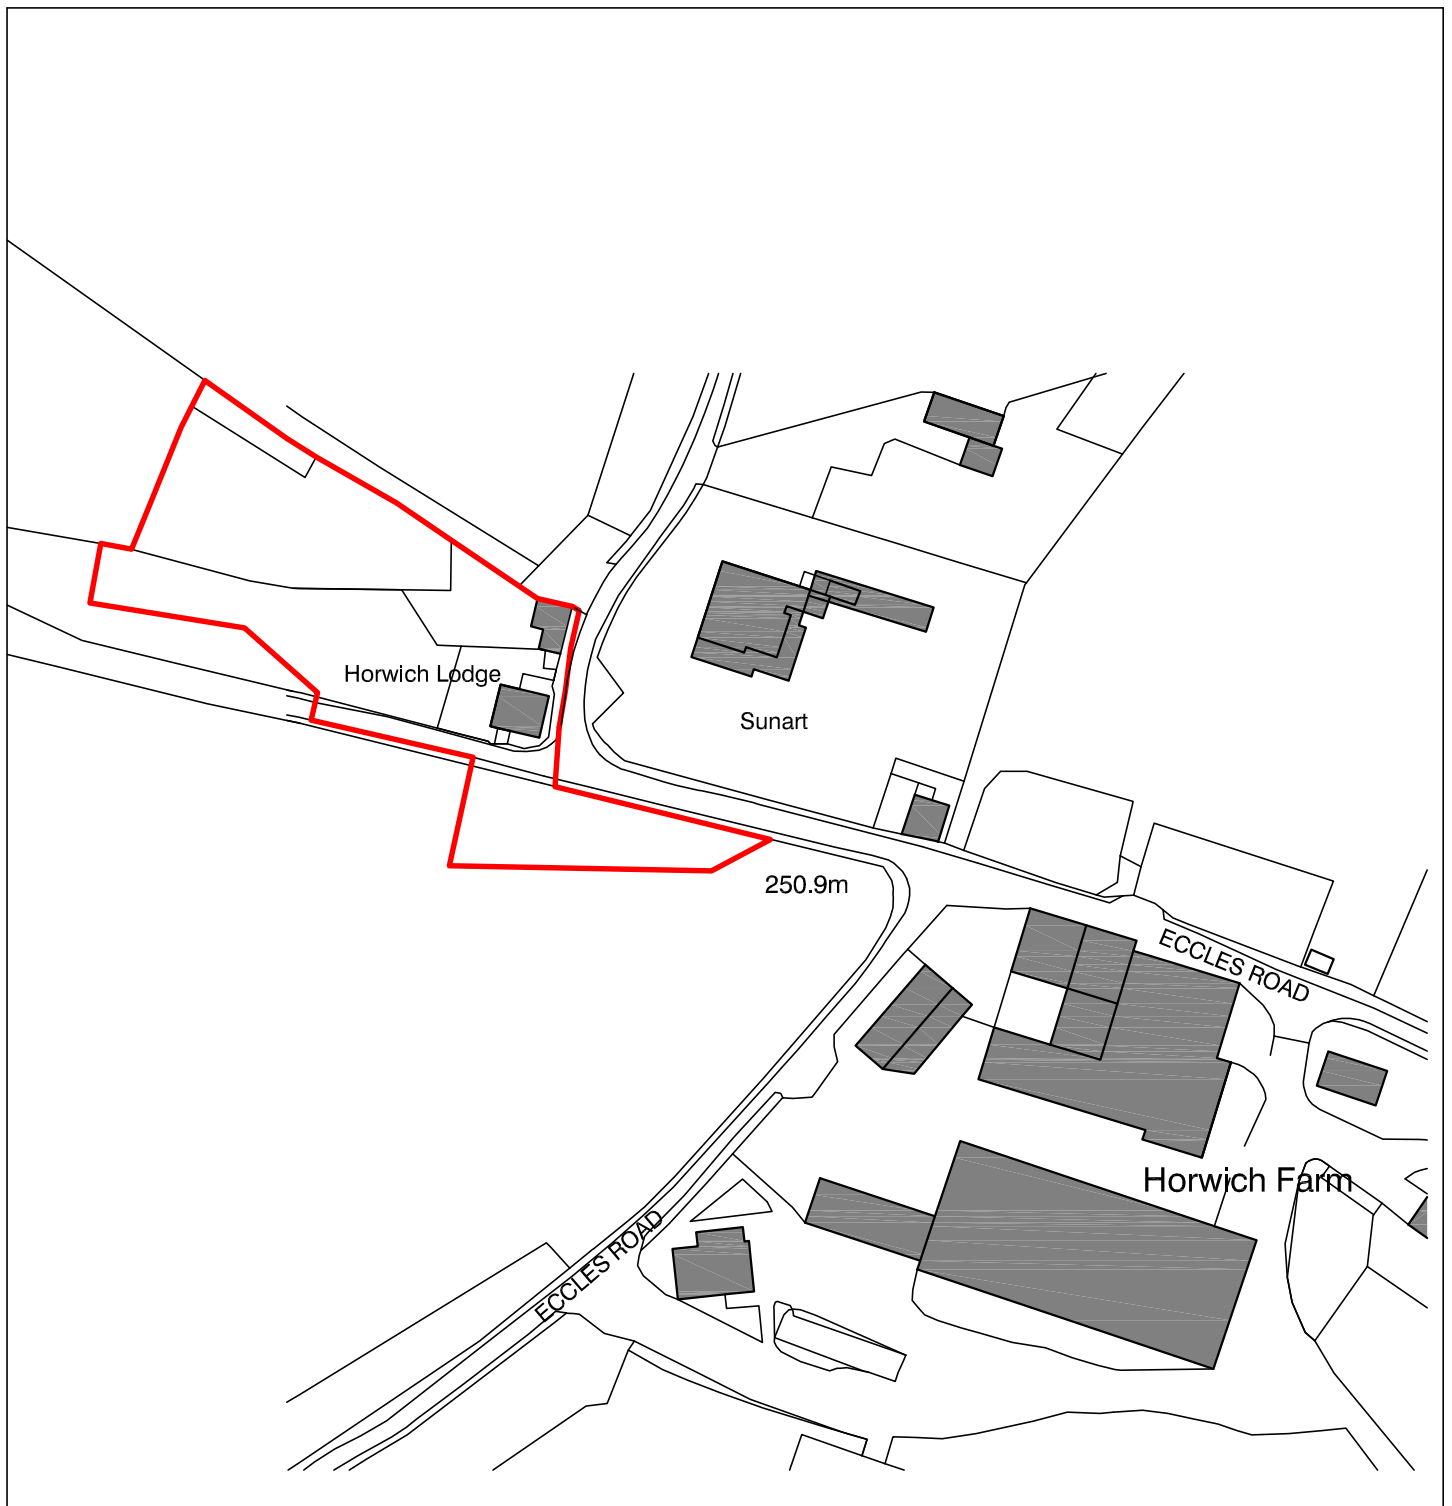

HIGH PEAK ARCHITECTS LTD

2nd Floor, Wharf House, Wharf Road, Whaley Bridge, High Peak, Derbys SK23 7AD
Tel: 01663 719717 Website: highpeakarch.com Email: hpa@highpeakarch.com

Rear Extension and Conversion

Horwich Lodge, Whaley Bridge

Location Plan

1811.PL01

Scale: 1:1250@ A4

Date: December 2022

Rev: