


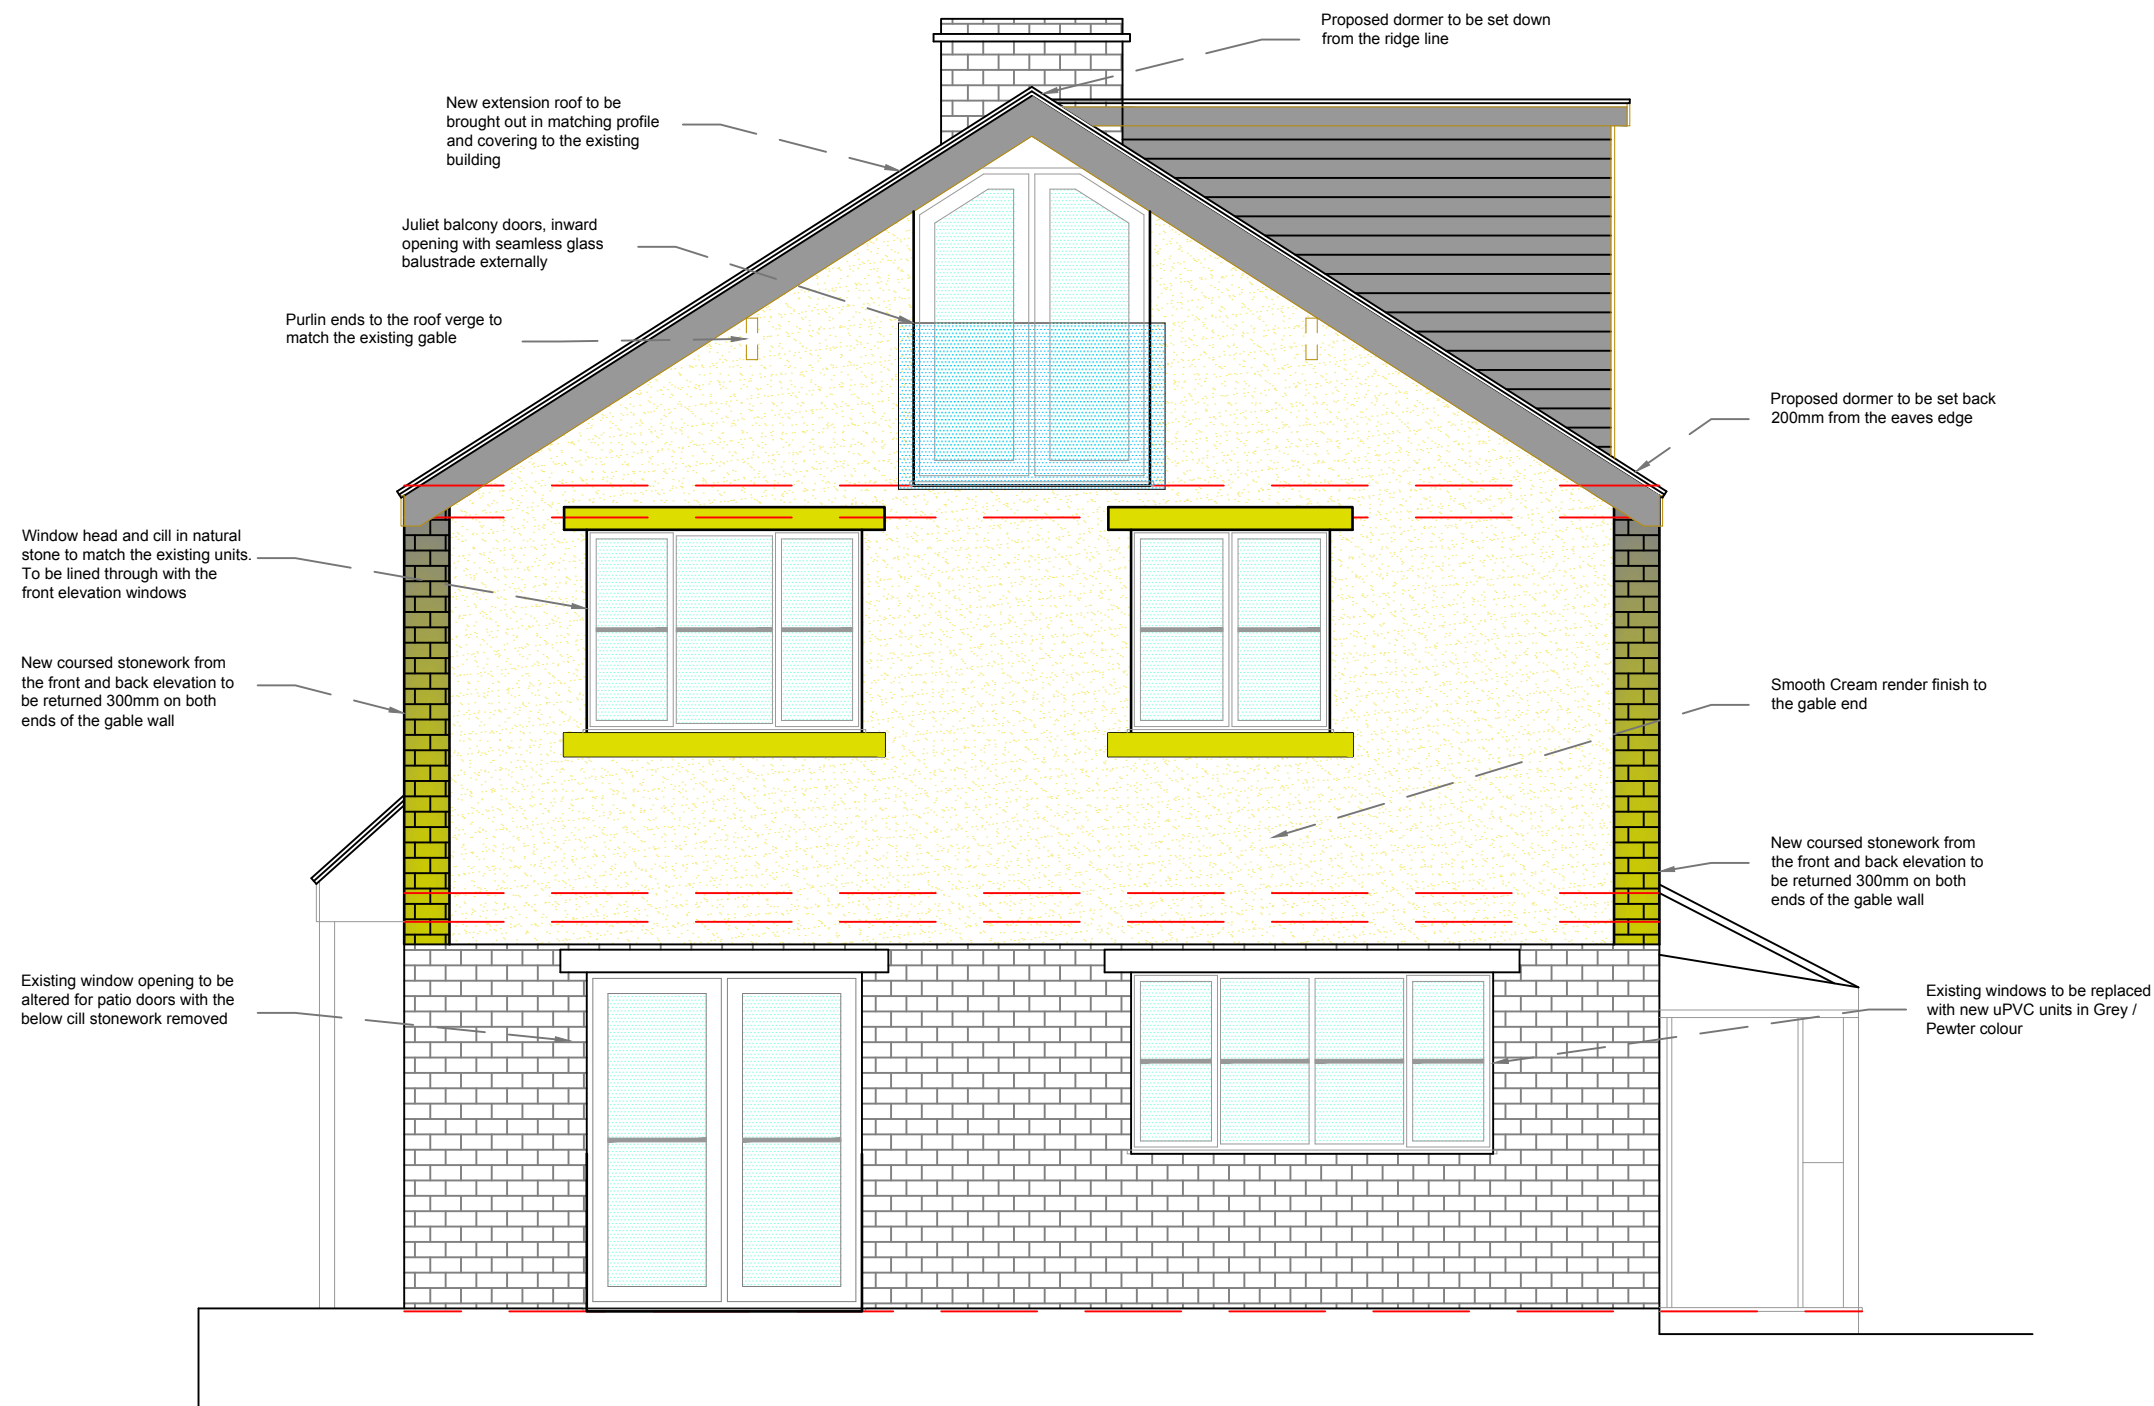

PROPOSED SIDE ELEVATION

Elevation Materials Legend - House

- New Stonework
Natural Coursed to match the existing
- Existing Stonework
Natural course
- New Roof Covering
Colour - Stone
Type - Natural Stone to match the existing
- Existing Stone Tiles
- New Render
Colour - Cream
Type - Smooth finish
- New Dormer Cladding
Colour - Grey / Pewter
Type - Composite, Woodgrain finish

New windows and doors to be Grey / Pewter uPVC
Fascia Boards to be Grey / Pewter to match the windows & doors
Rainwater and exposed waste Goods to be uPVC
Round profile
Colour Black