


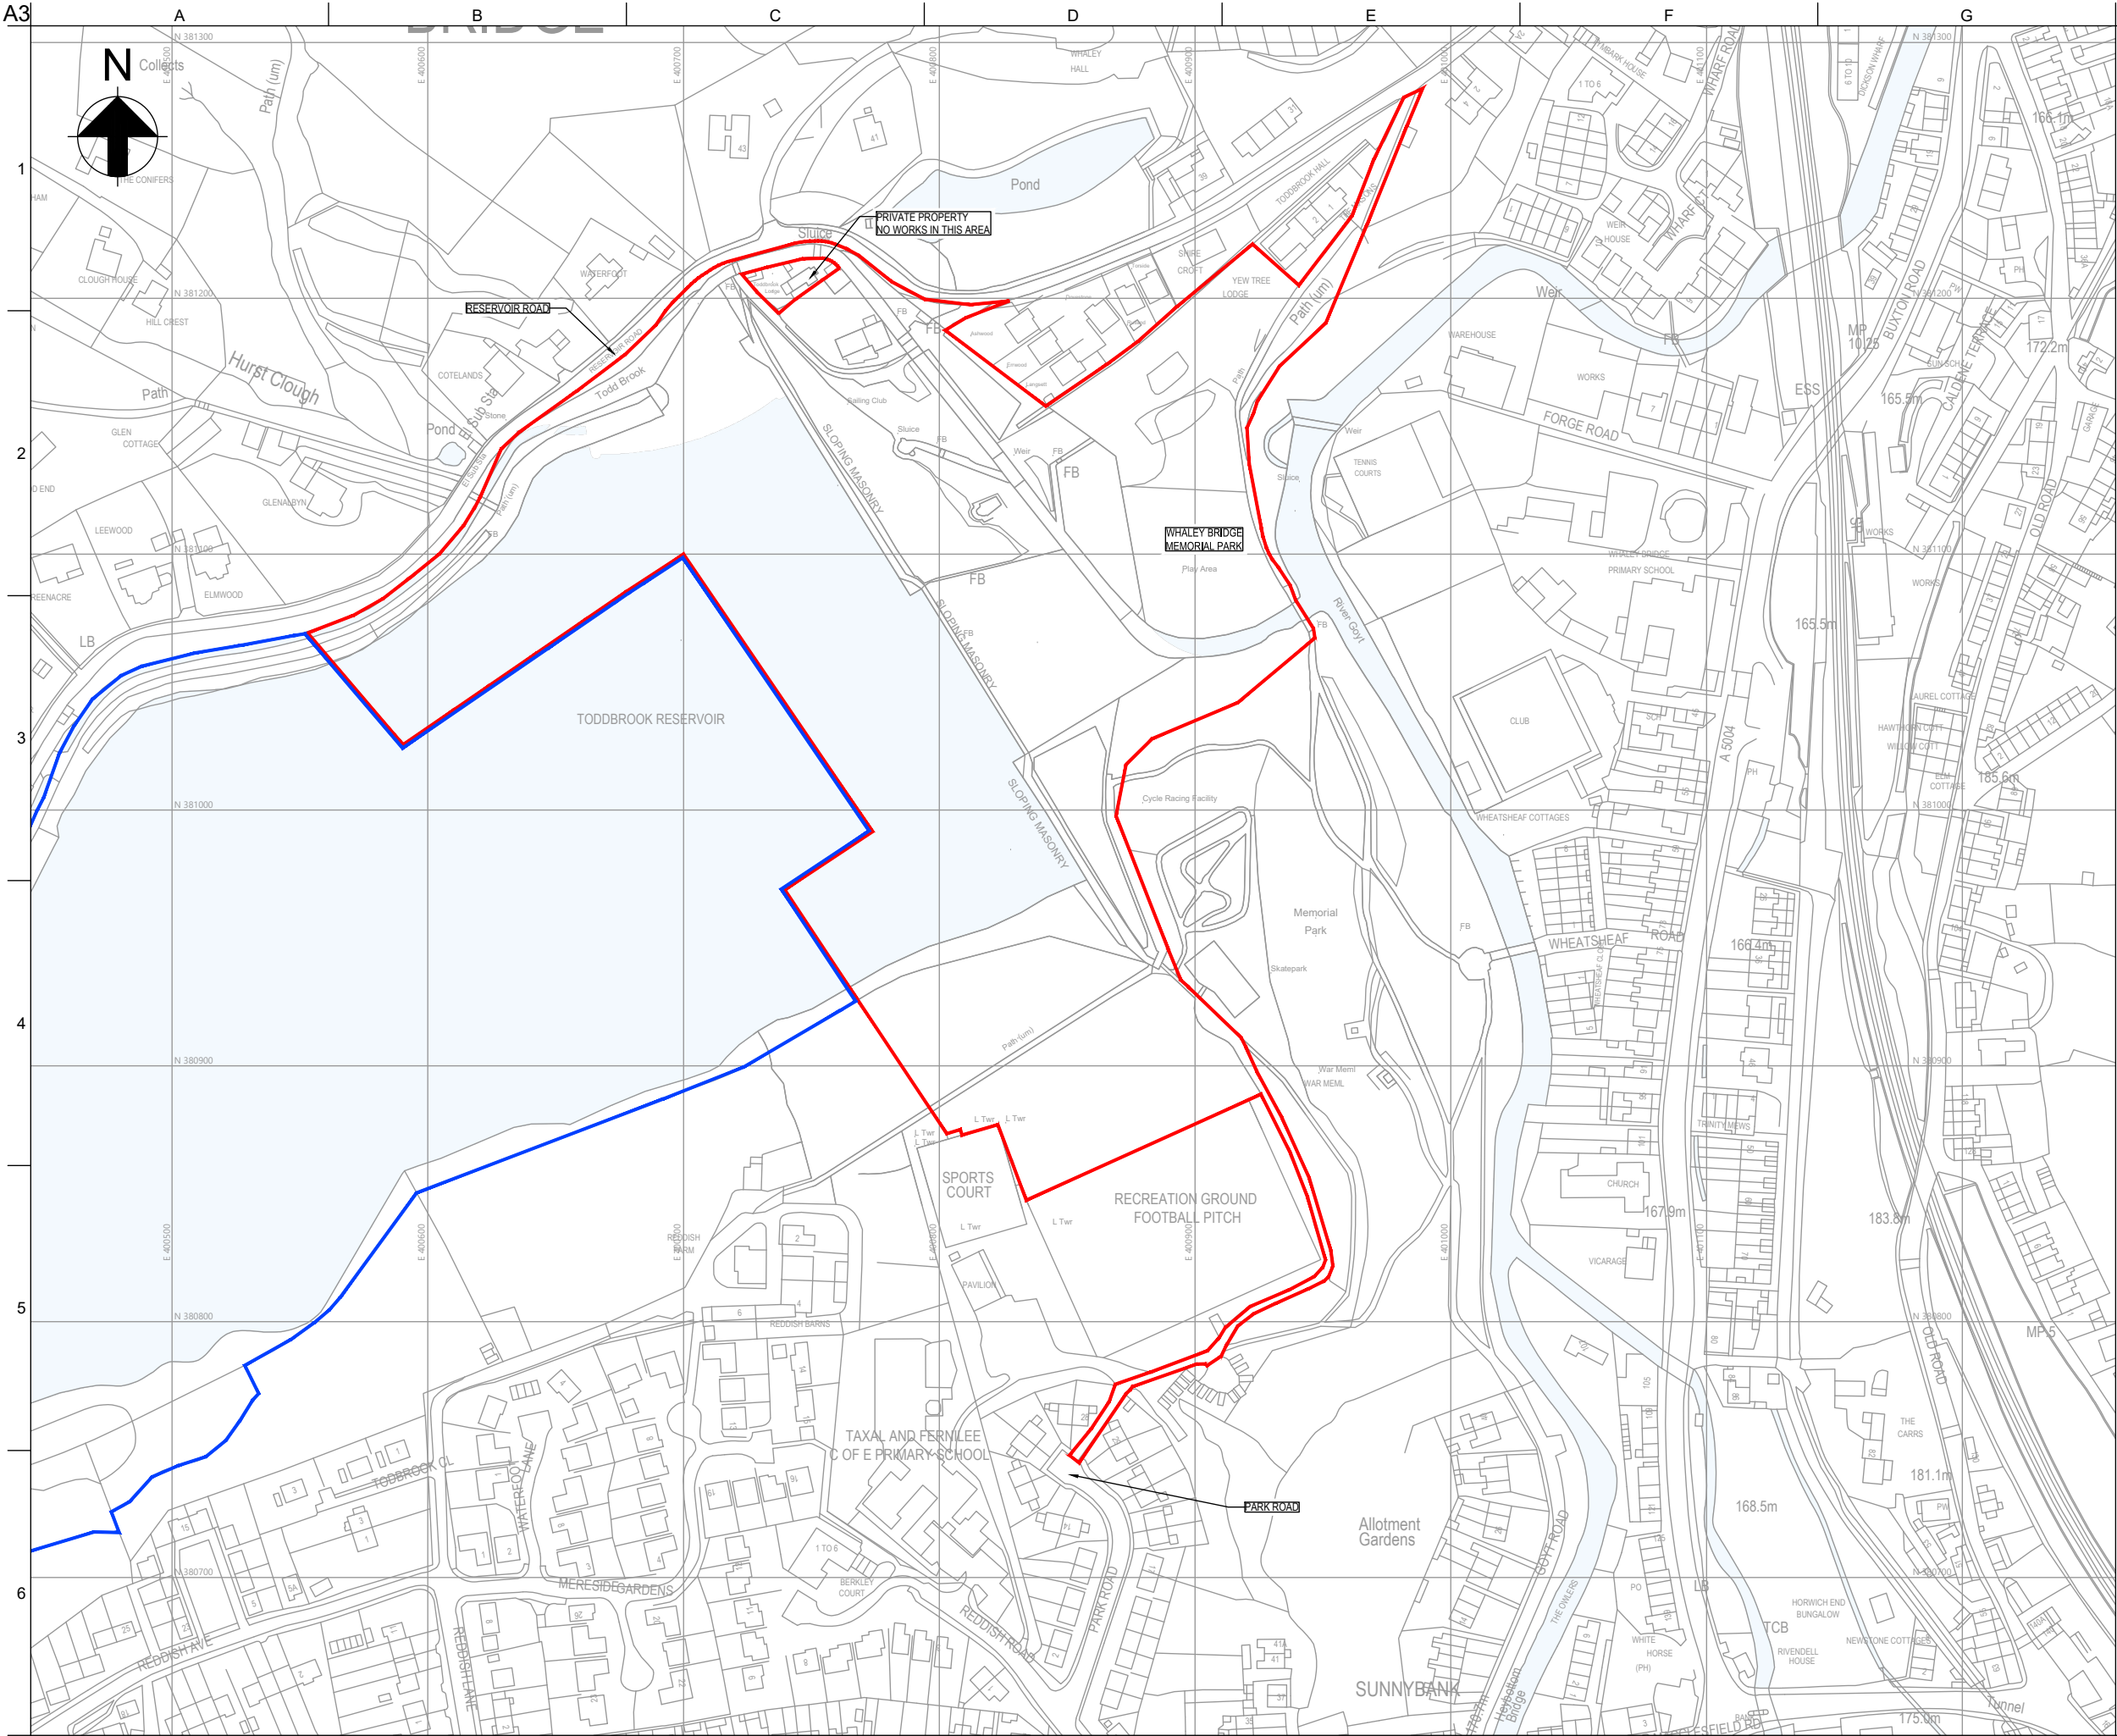

GENERAL NOTES:

1. EASTINGS / NORTHINGS ARE TO ORDNANCE SURVEY NATIONAL GRID.

LEGEND:

— PLANNING APPLICATION BOUNDARY

— CANAL & RIVER TRUST LAND OWNERSHIP ADJACENT TO THE APPLICATION SITE

0 10 20 30 40 50 100 Metres

Scale 1:2500

P3	30/09/21	JAH	VS	AP
ISSUED FOR PLANNING				
P2	10/09/21	JAH	VS	DN
ISSUED FOR PLANNING				
P1	20/08/21	JAH	AM	DN
ISSUED FOR PLANNING				
Issue	Date	By	Chkd	Appd

ARUP

Admiral House, Rose Wharf,
76 East Street, Leeds, LS9 8EE
Tel +44(0)113 242 8498 Fax +44(0)113 242 8573
www.arup.com

Client



Canal & River Trust
Making life better by water

Job Title

RESTORING TODDBROOK RESERVOIR

Drawing Title

SITE LOCATION PLAN

Scale at A3 1:2500

Discipline CIVIL

Drawing Status ISSUED FOR PLANNING

Job No 277087-00	Issue P3
------------------	----------

Drawing No P11742-ARP-YL-001-001-DR-Z-5000