



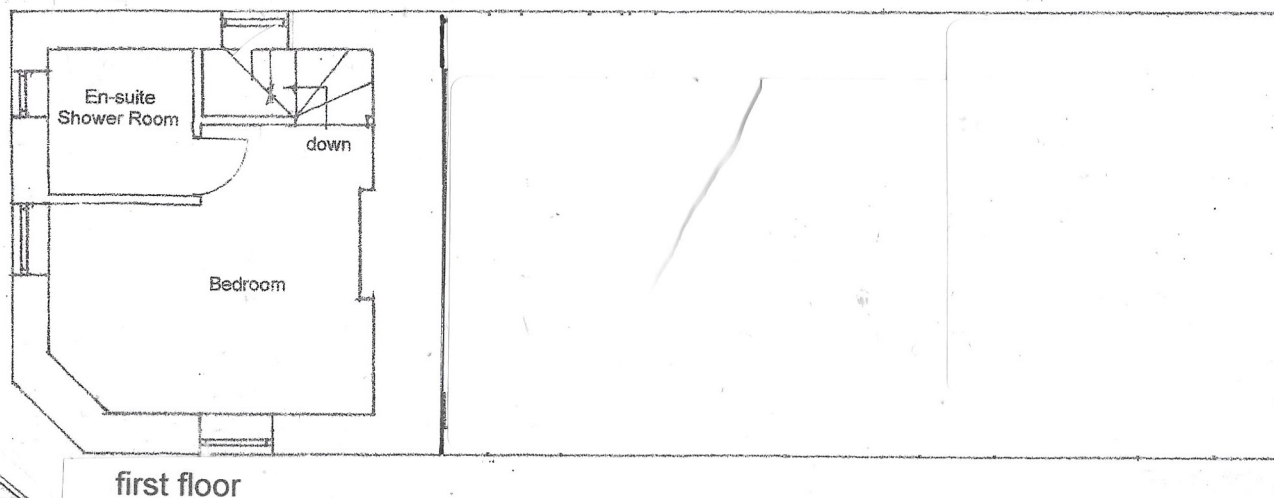

PLANS AS PROPOSED

Scale: 1/100

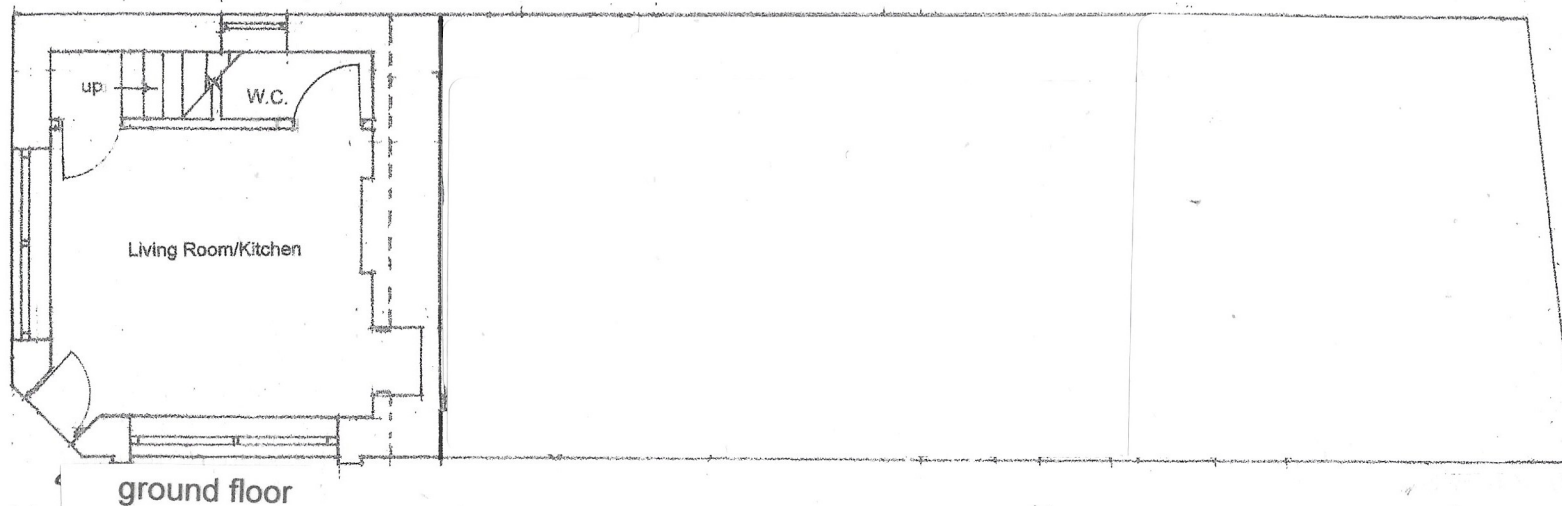