



EXISTING ELEVATIONS 1:100

NORTH

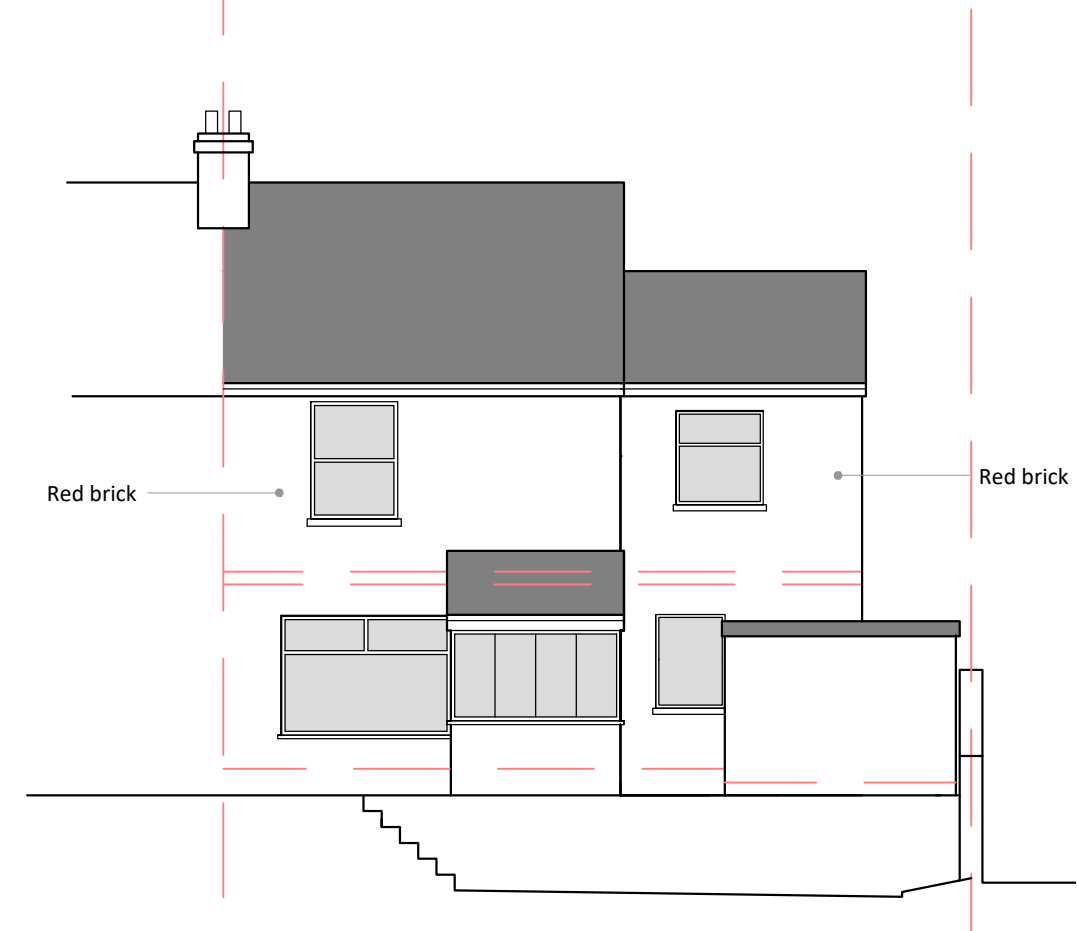


EAST

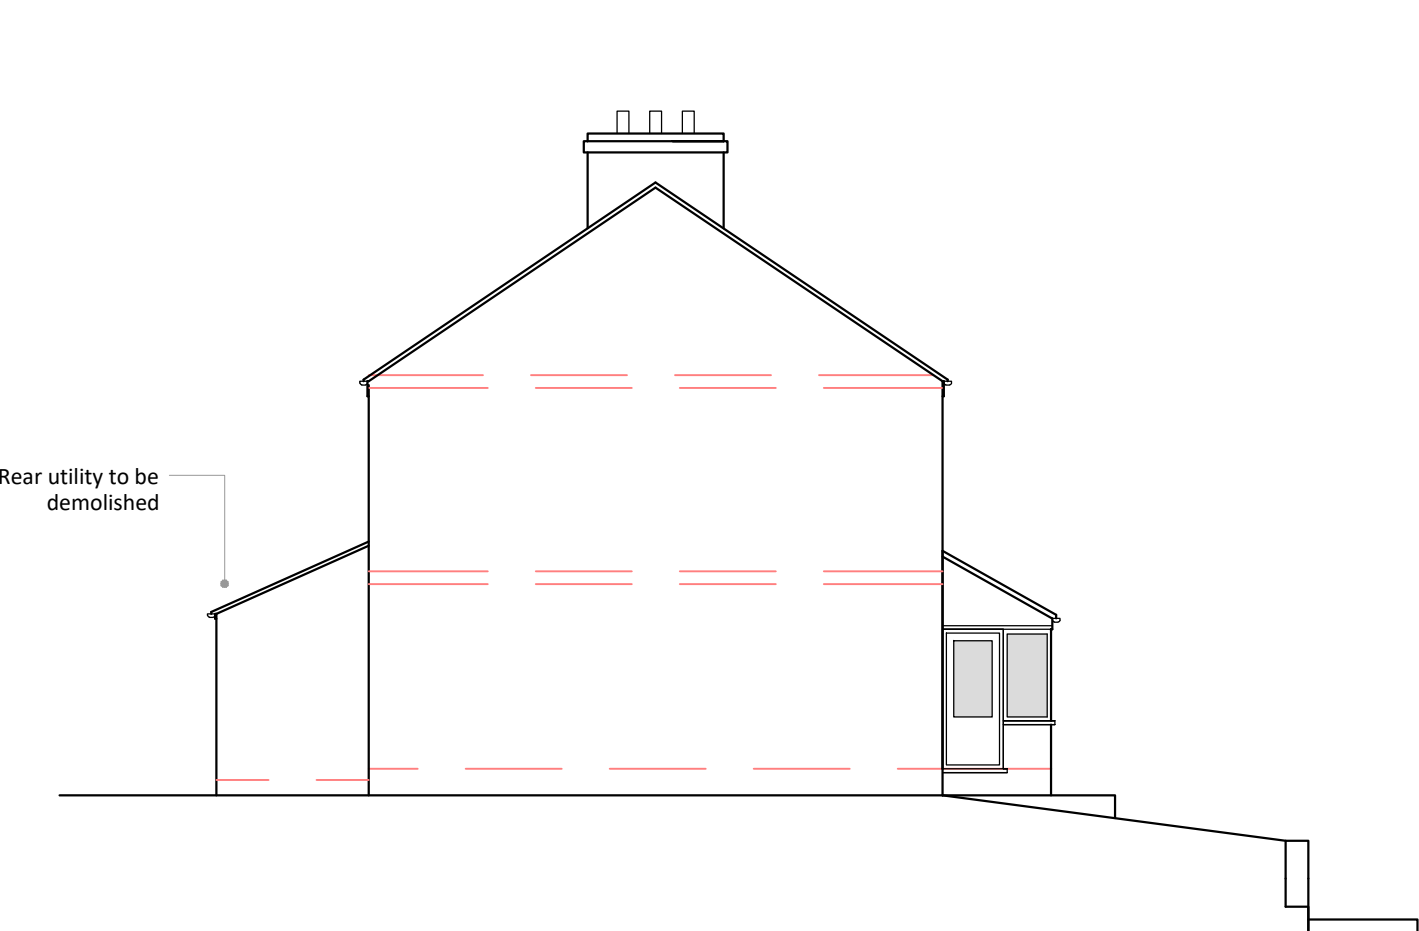

SOUTH



WEST

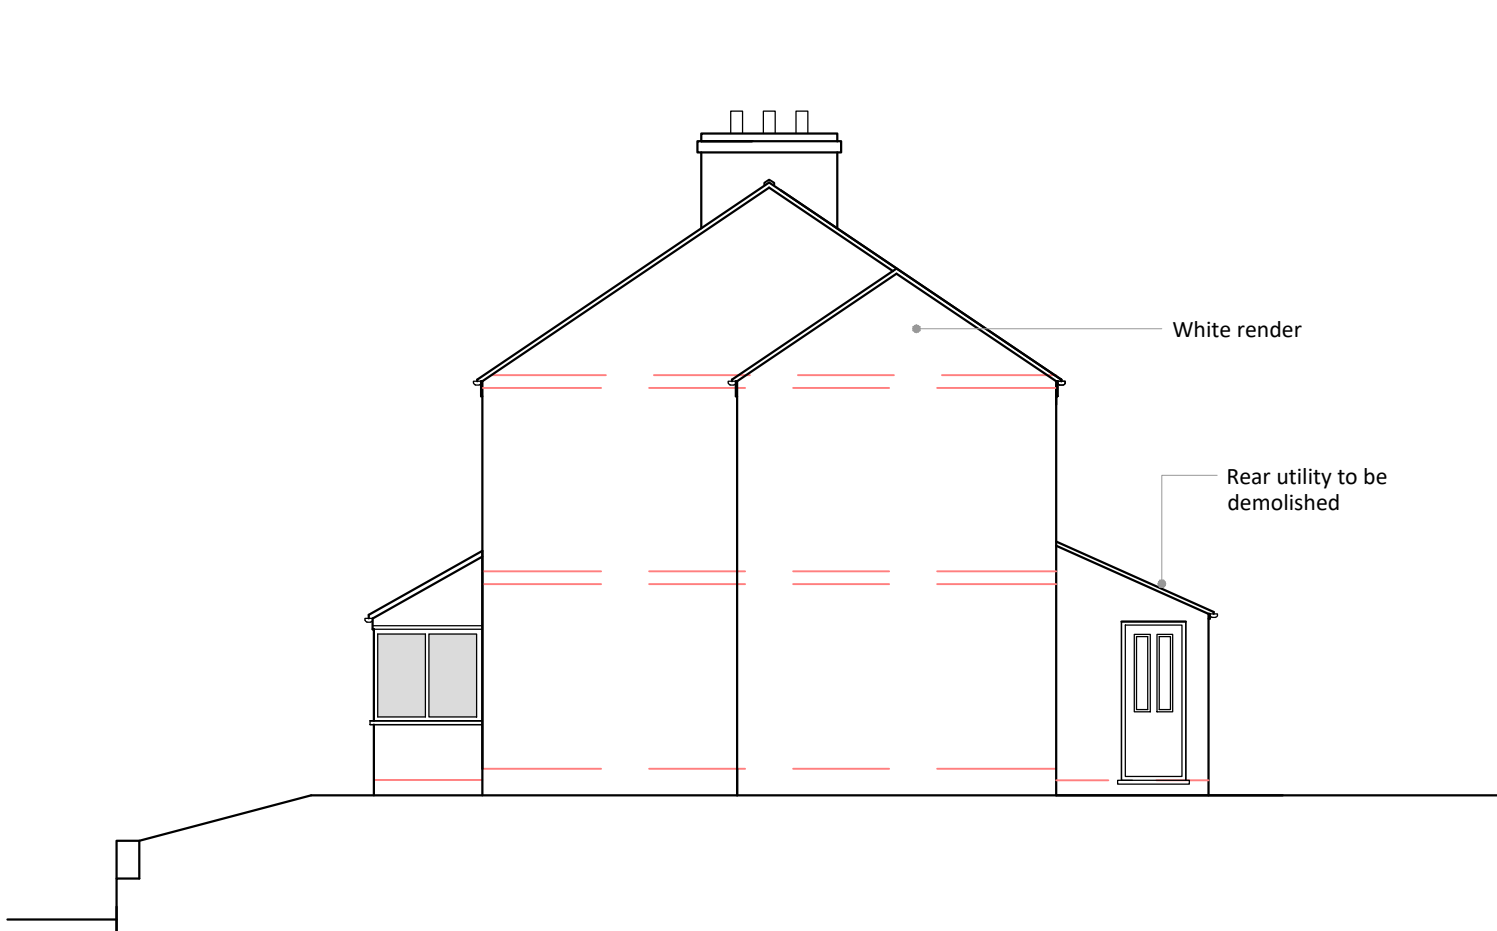


PROPOSED ELEVATIONS 1:100

NORTH




EAST

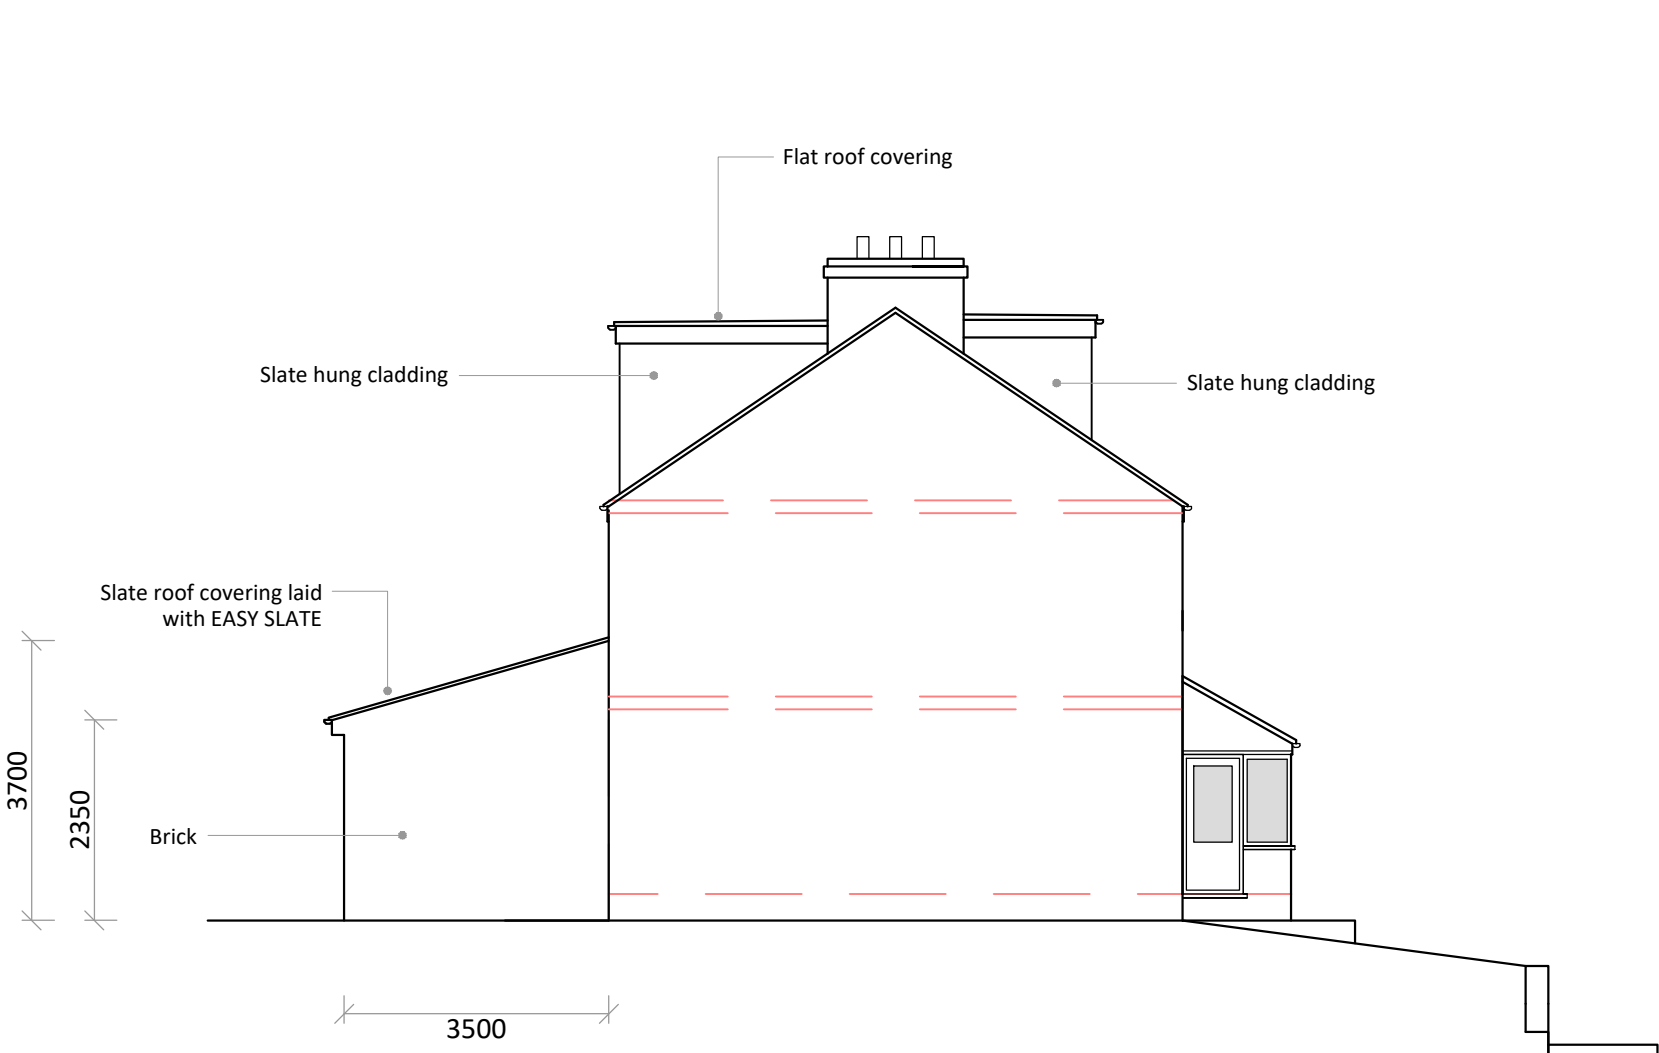

SOUTH



WEST

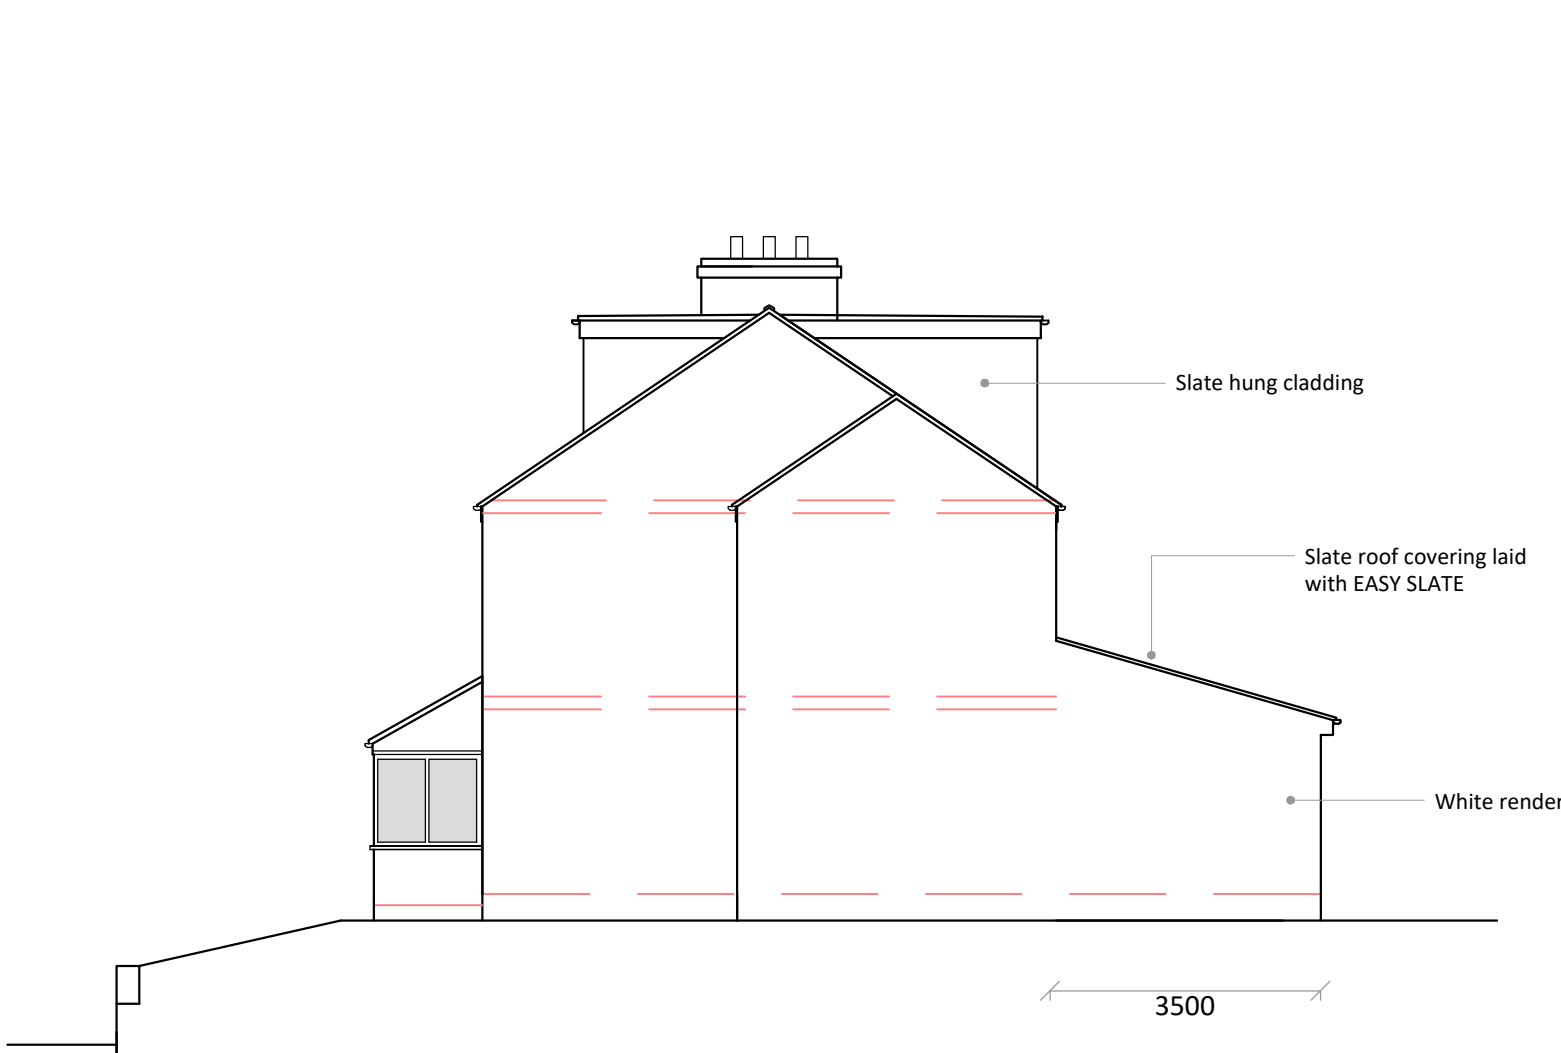

LOCATION PLAN 1:1250



SITE PLAN 1:200



BUILDING REGULATION DRAWINGS

150 Buxton Road
Whaley Bridge
High Peak
SK23 7JF

FRONT & REAR DORMERS AND SINGLE
STOREY REAR EXTENSION

Revision Date

Drawing Ref
150BR/BR/01

Date
1st September 2022

PLANS ARE TO BE READ IN CONJUNCTION WITH STRUCTURAL ENGINEERS DETAILS. IT IS THE RESPONSIBILITY OF THE CONTRACTOR TO CHECK ALL MEASUREMENTS ON SITE PRIOR TO WORK COMMENCING. IT IS THE RESPONSIBILITY OF THE OWNER TO ENSURE ALL ASPECTS OF THE PARTY WALL ETC ACT 1996 ARE MET. PLEASE CONTACT PLAN DRAWER IF ANY ON SITE AMENDMENTS ARE TO BE MADE.



18 Eccles Road
Chapel en le Frith
High Peak
SK23 9RG

07912 845 210

info@plansanddesign.co.uk

