



EXISTING PLANS 1:100


GROUND FLOOR

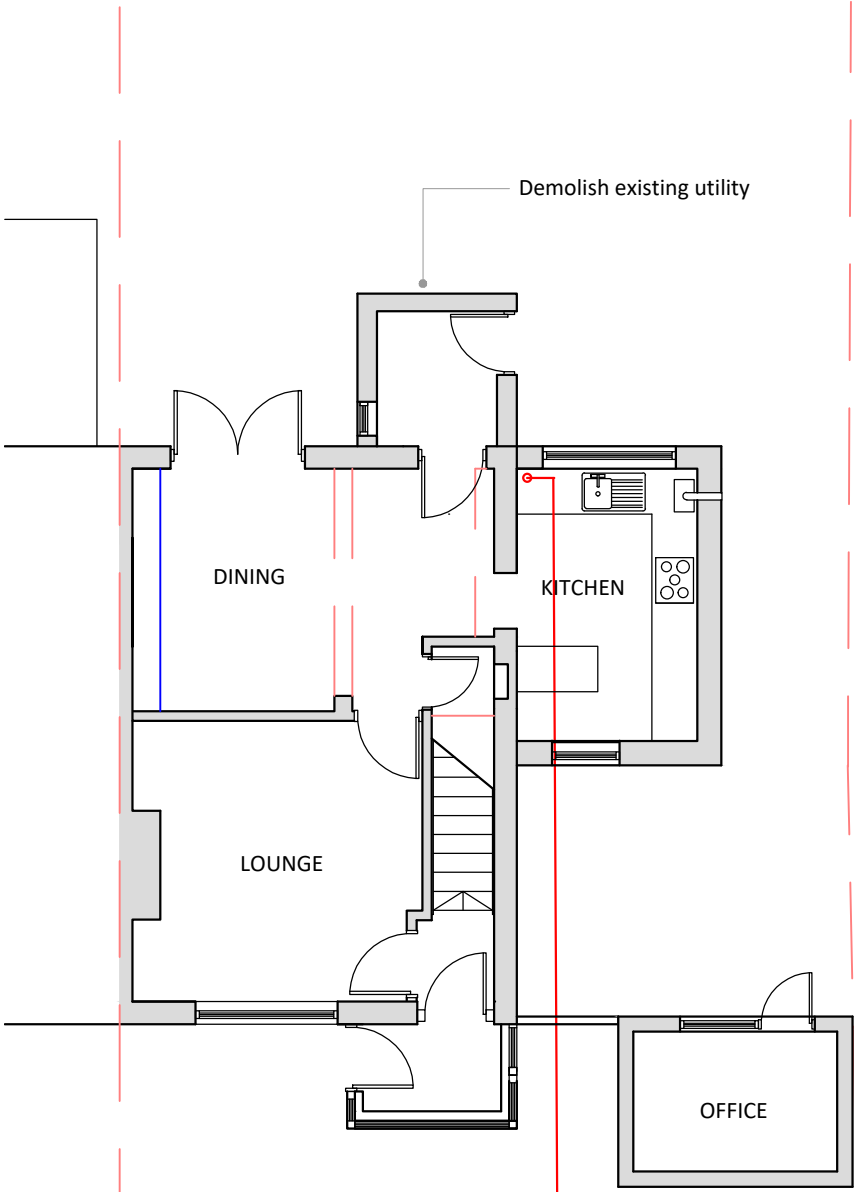


FIRST FLOOR

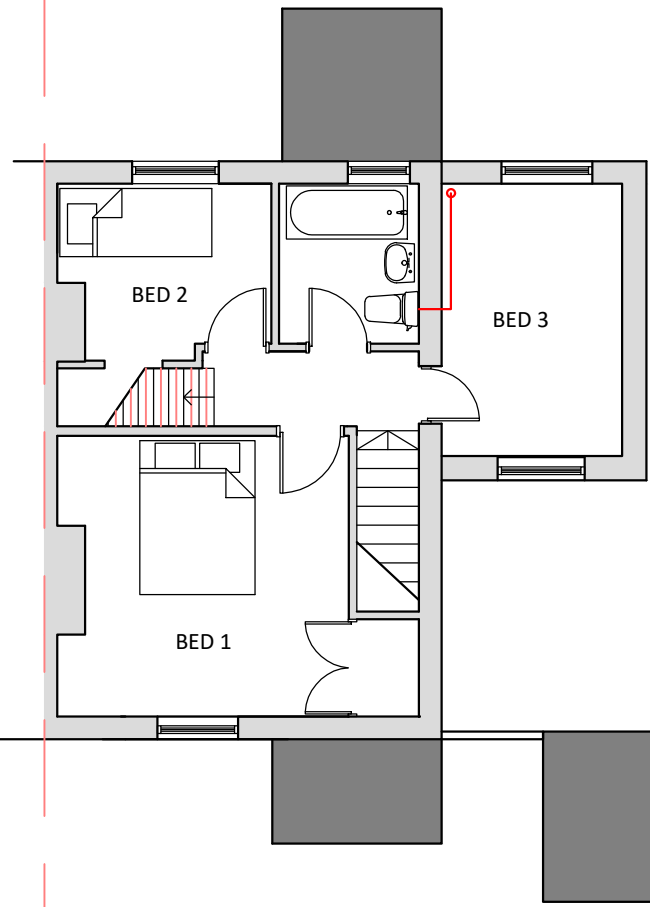

SECOND FLOOR

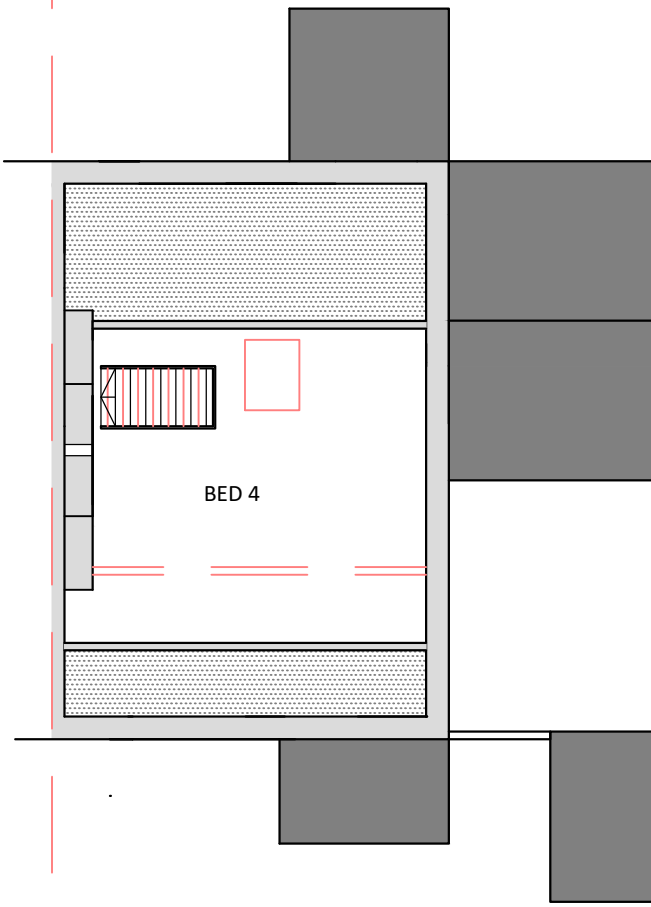


ROOF PLAN

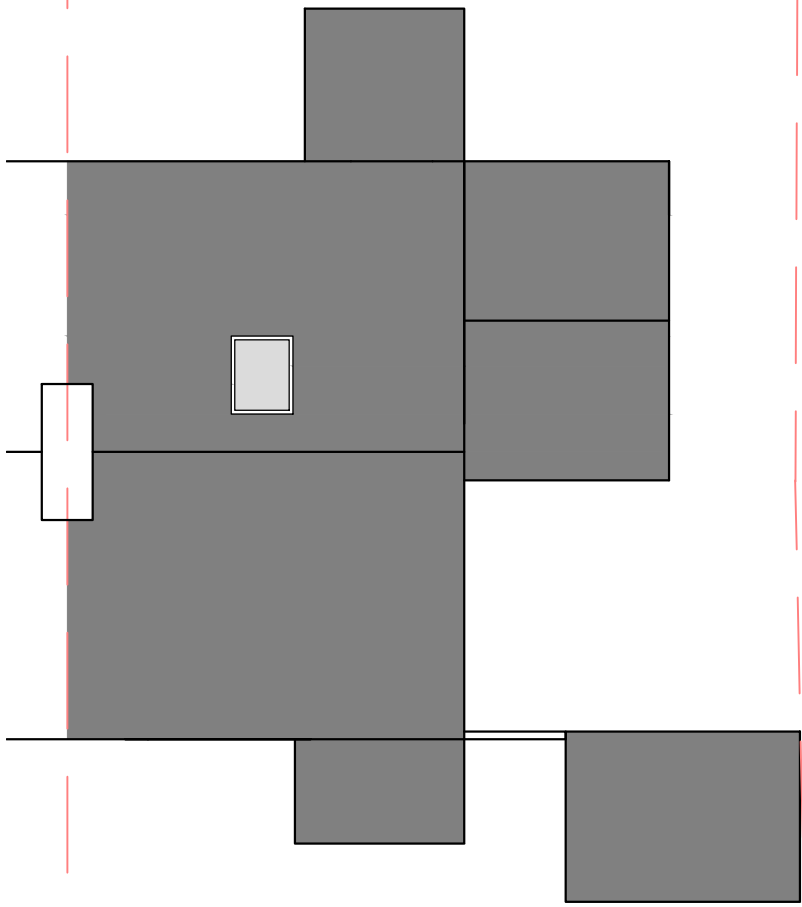


PROPOSED PLANS 1:100

ROOF PLAN

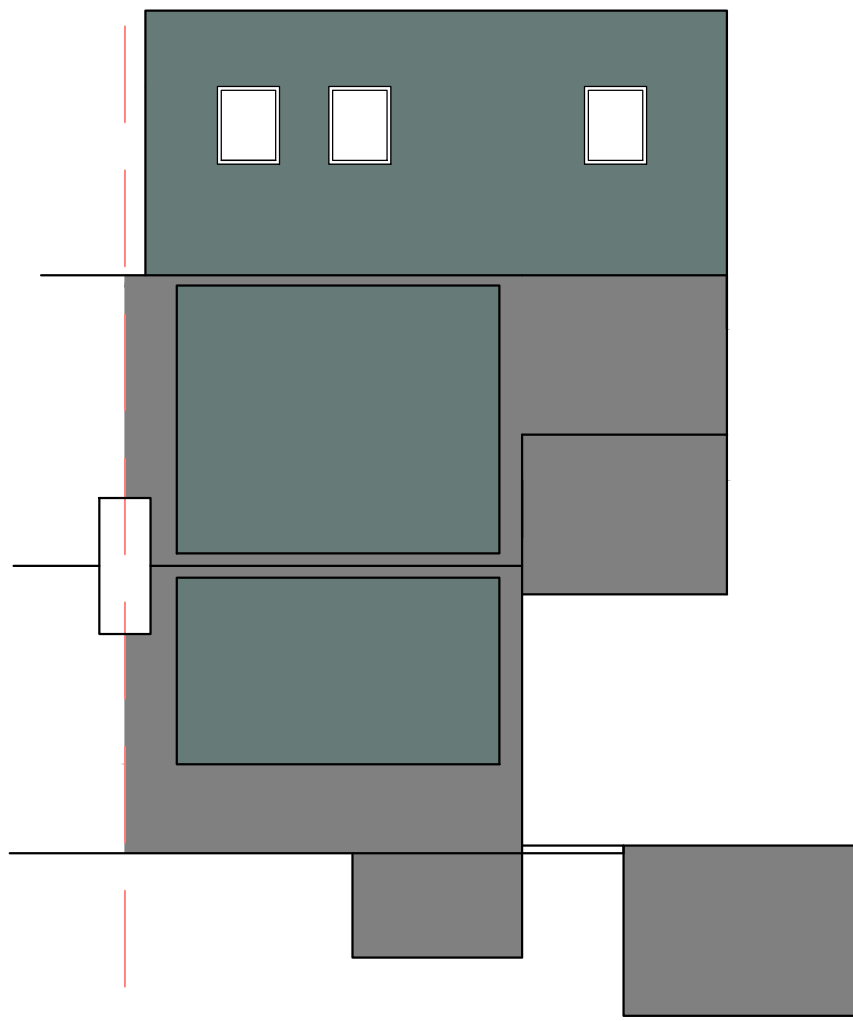


PROPOSED PLANS 1:50



GROUND FLOOR

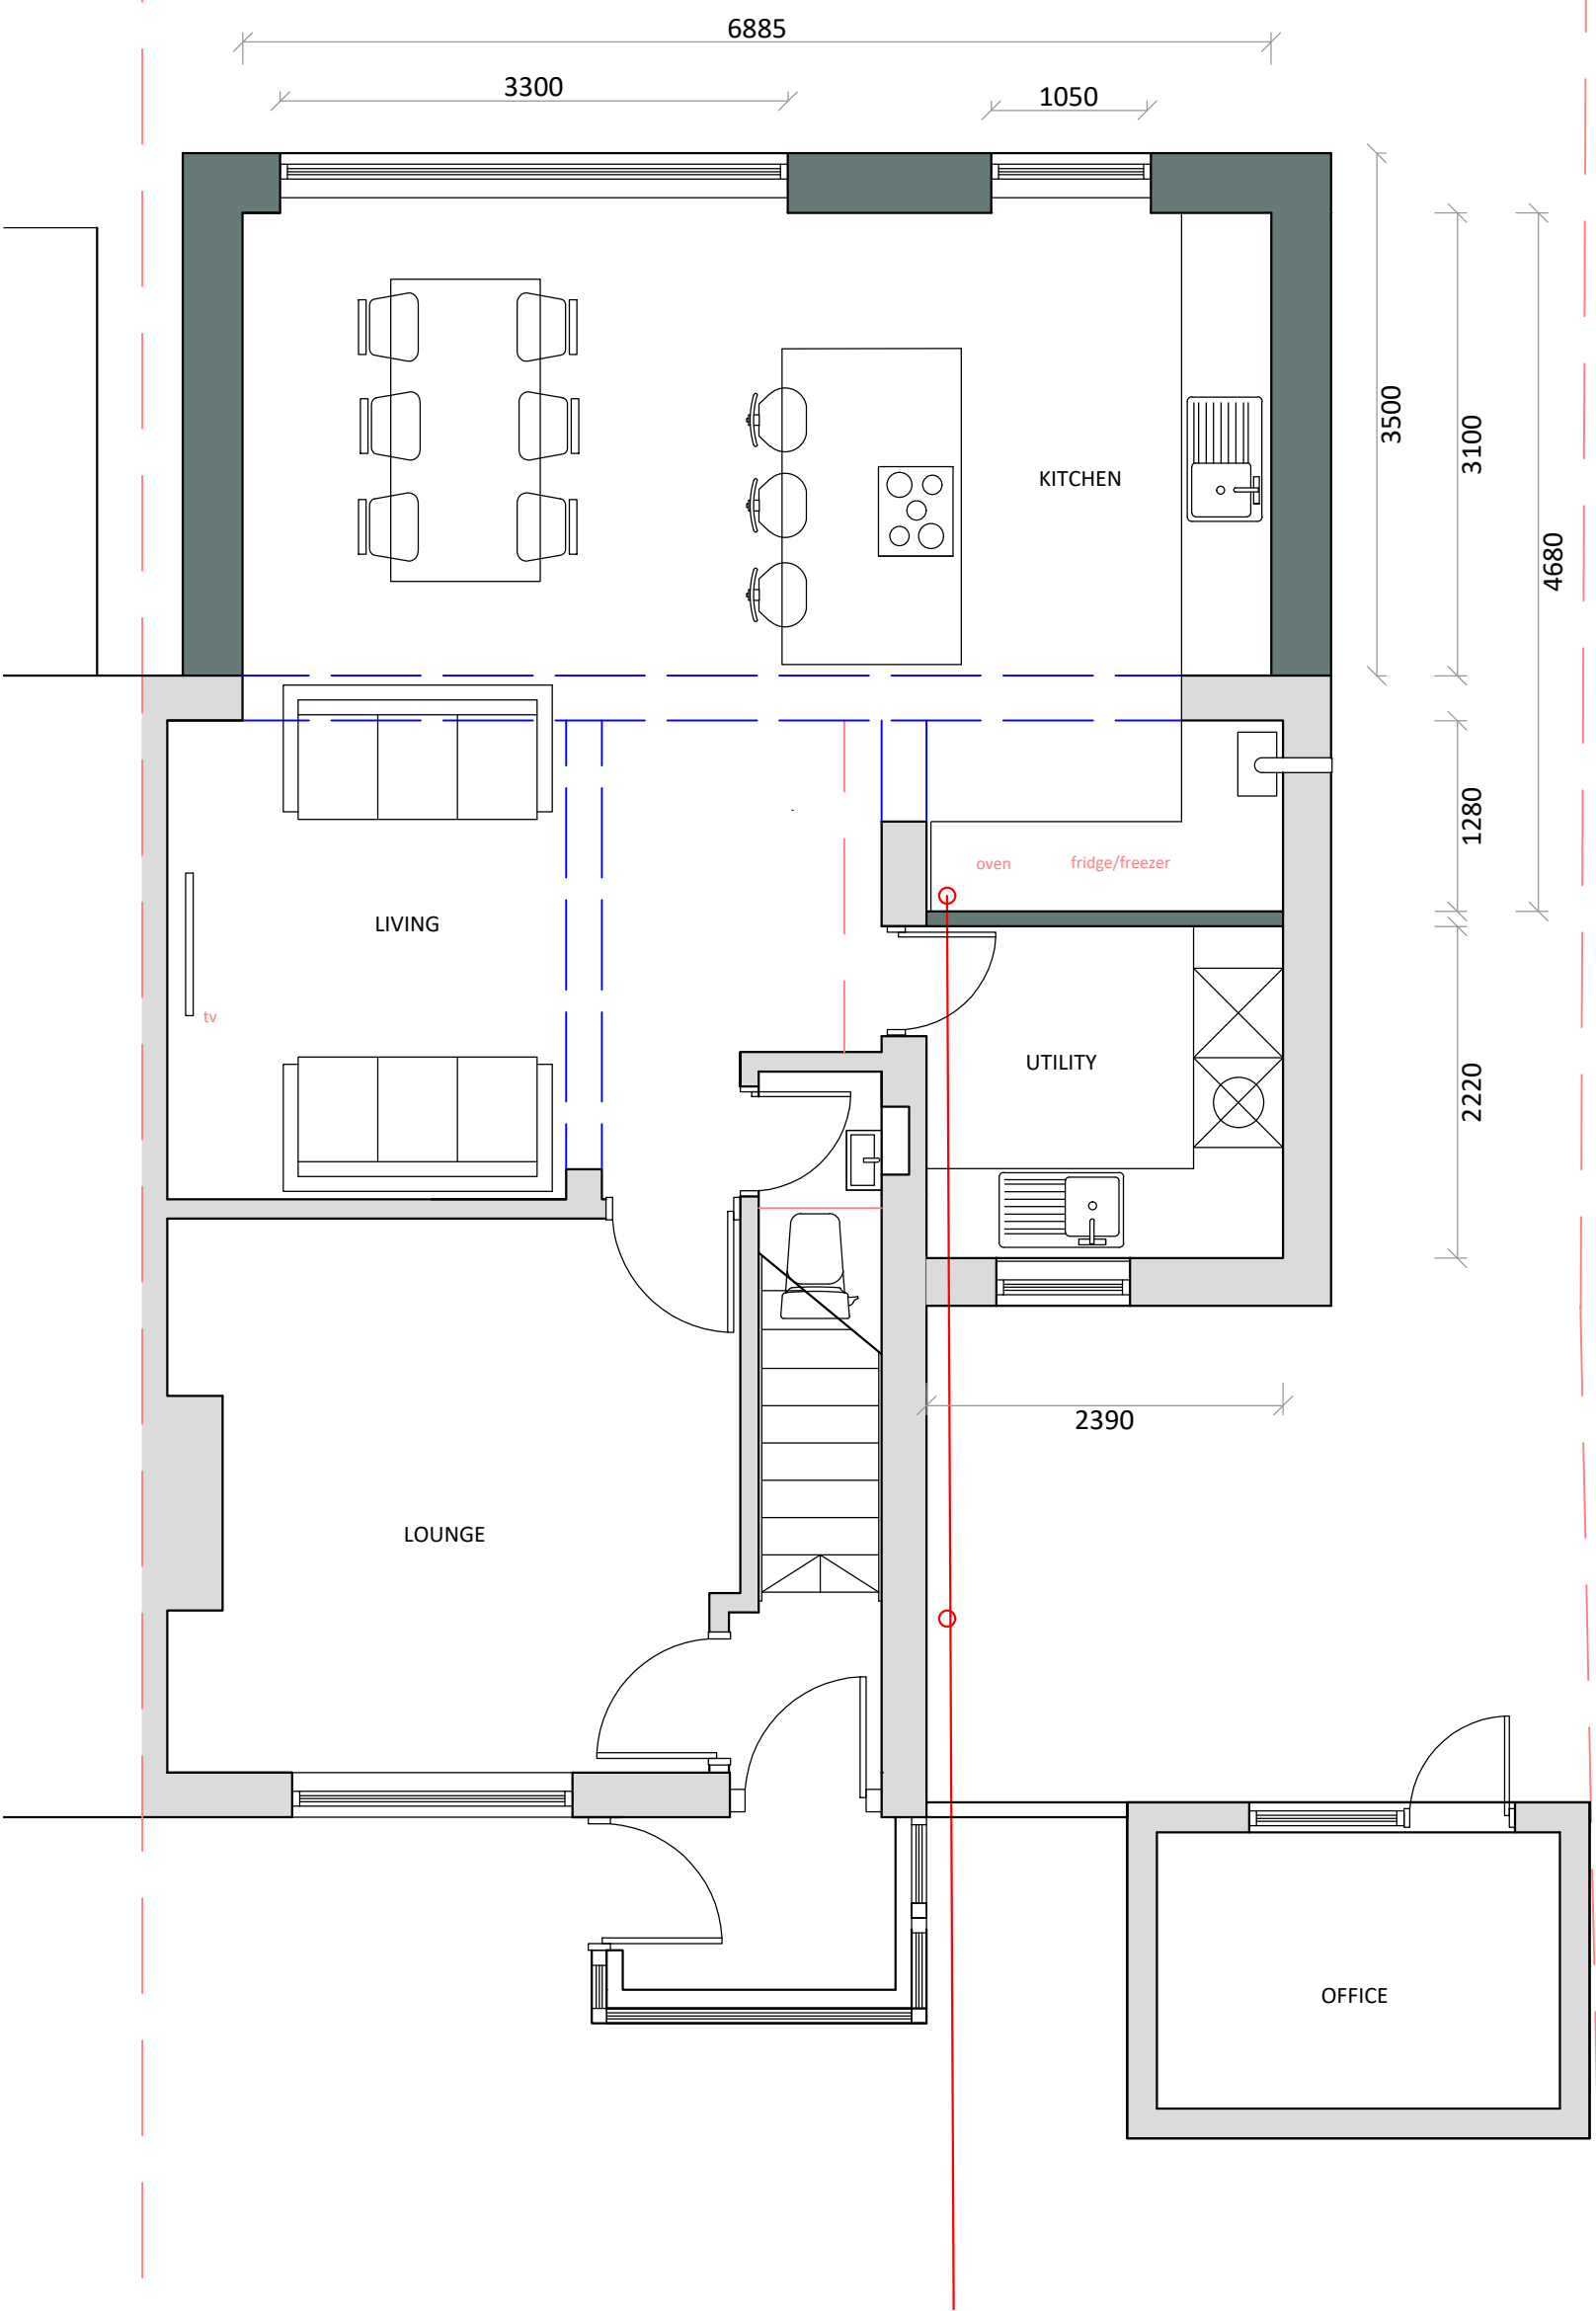

FIRST FLOOR

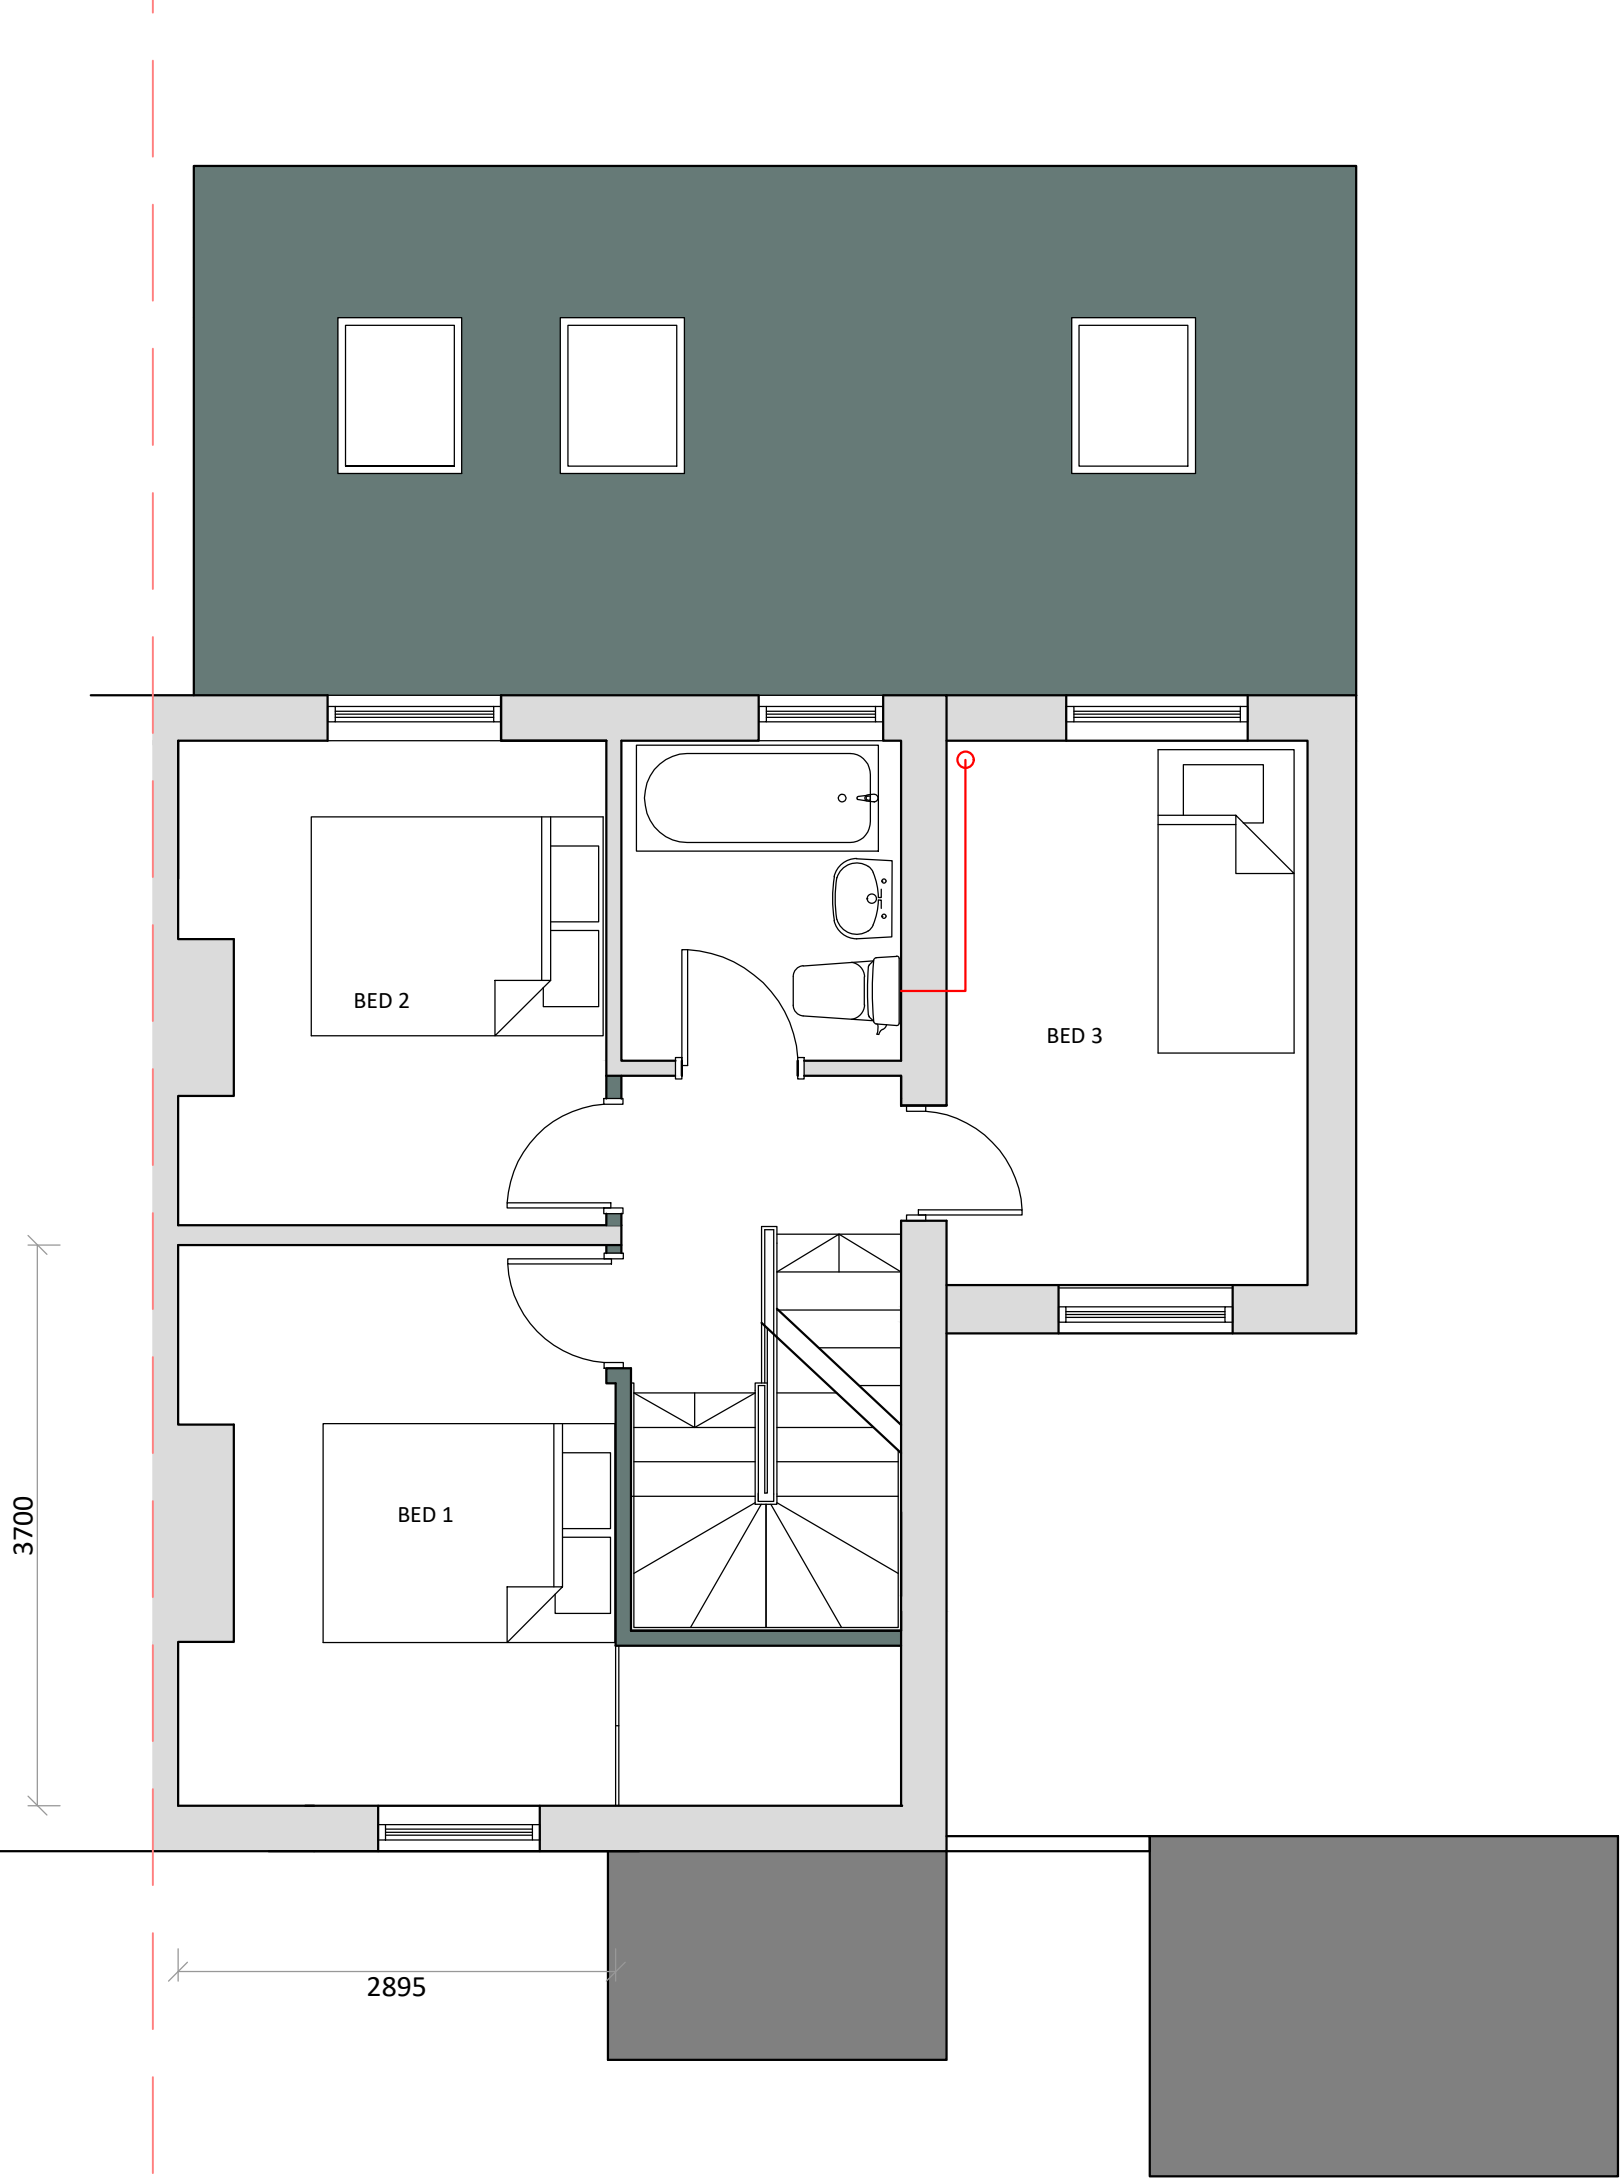

SECOND FLOOR

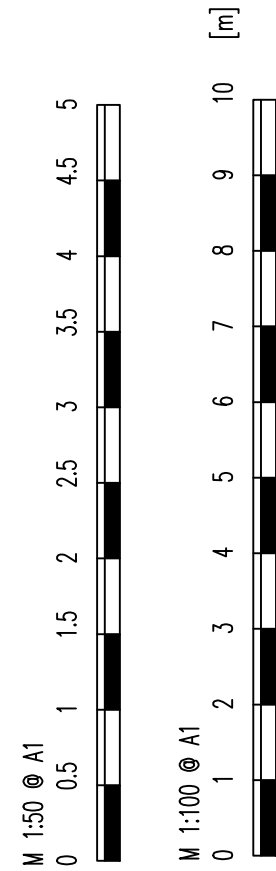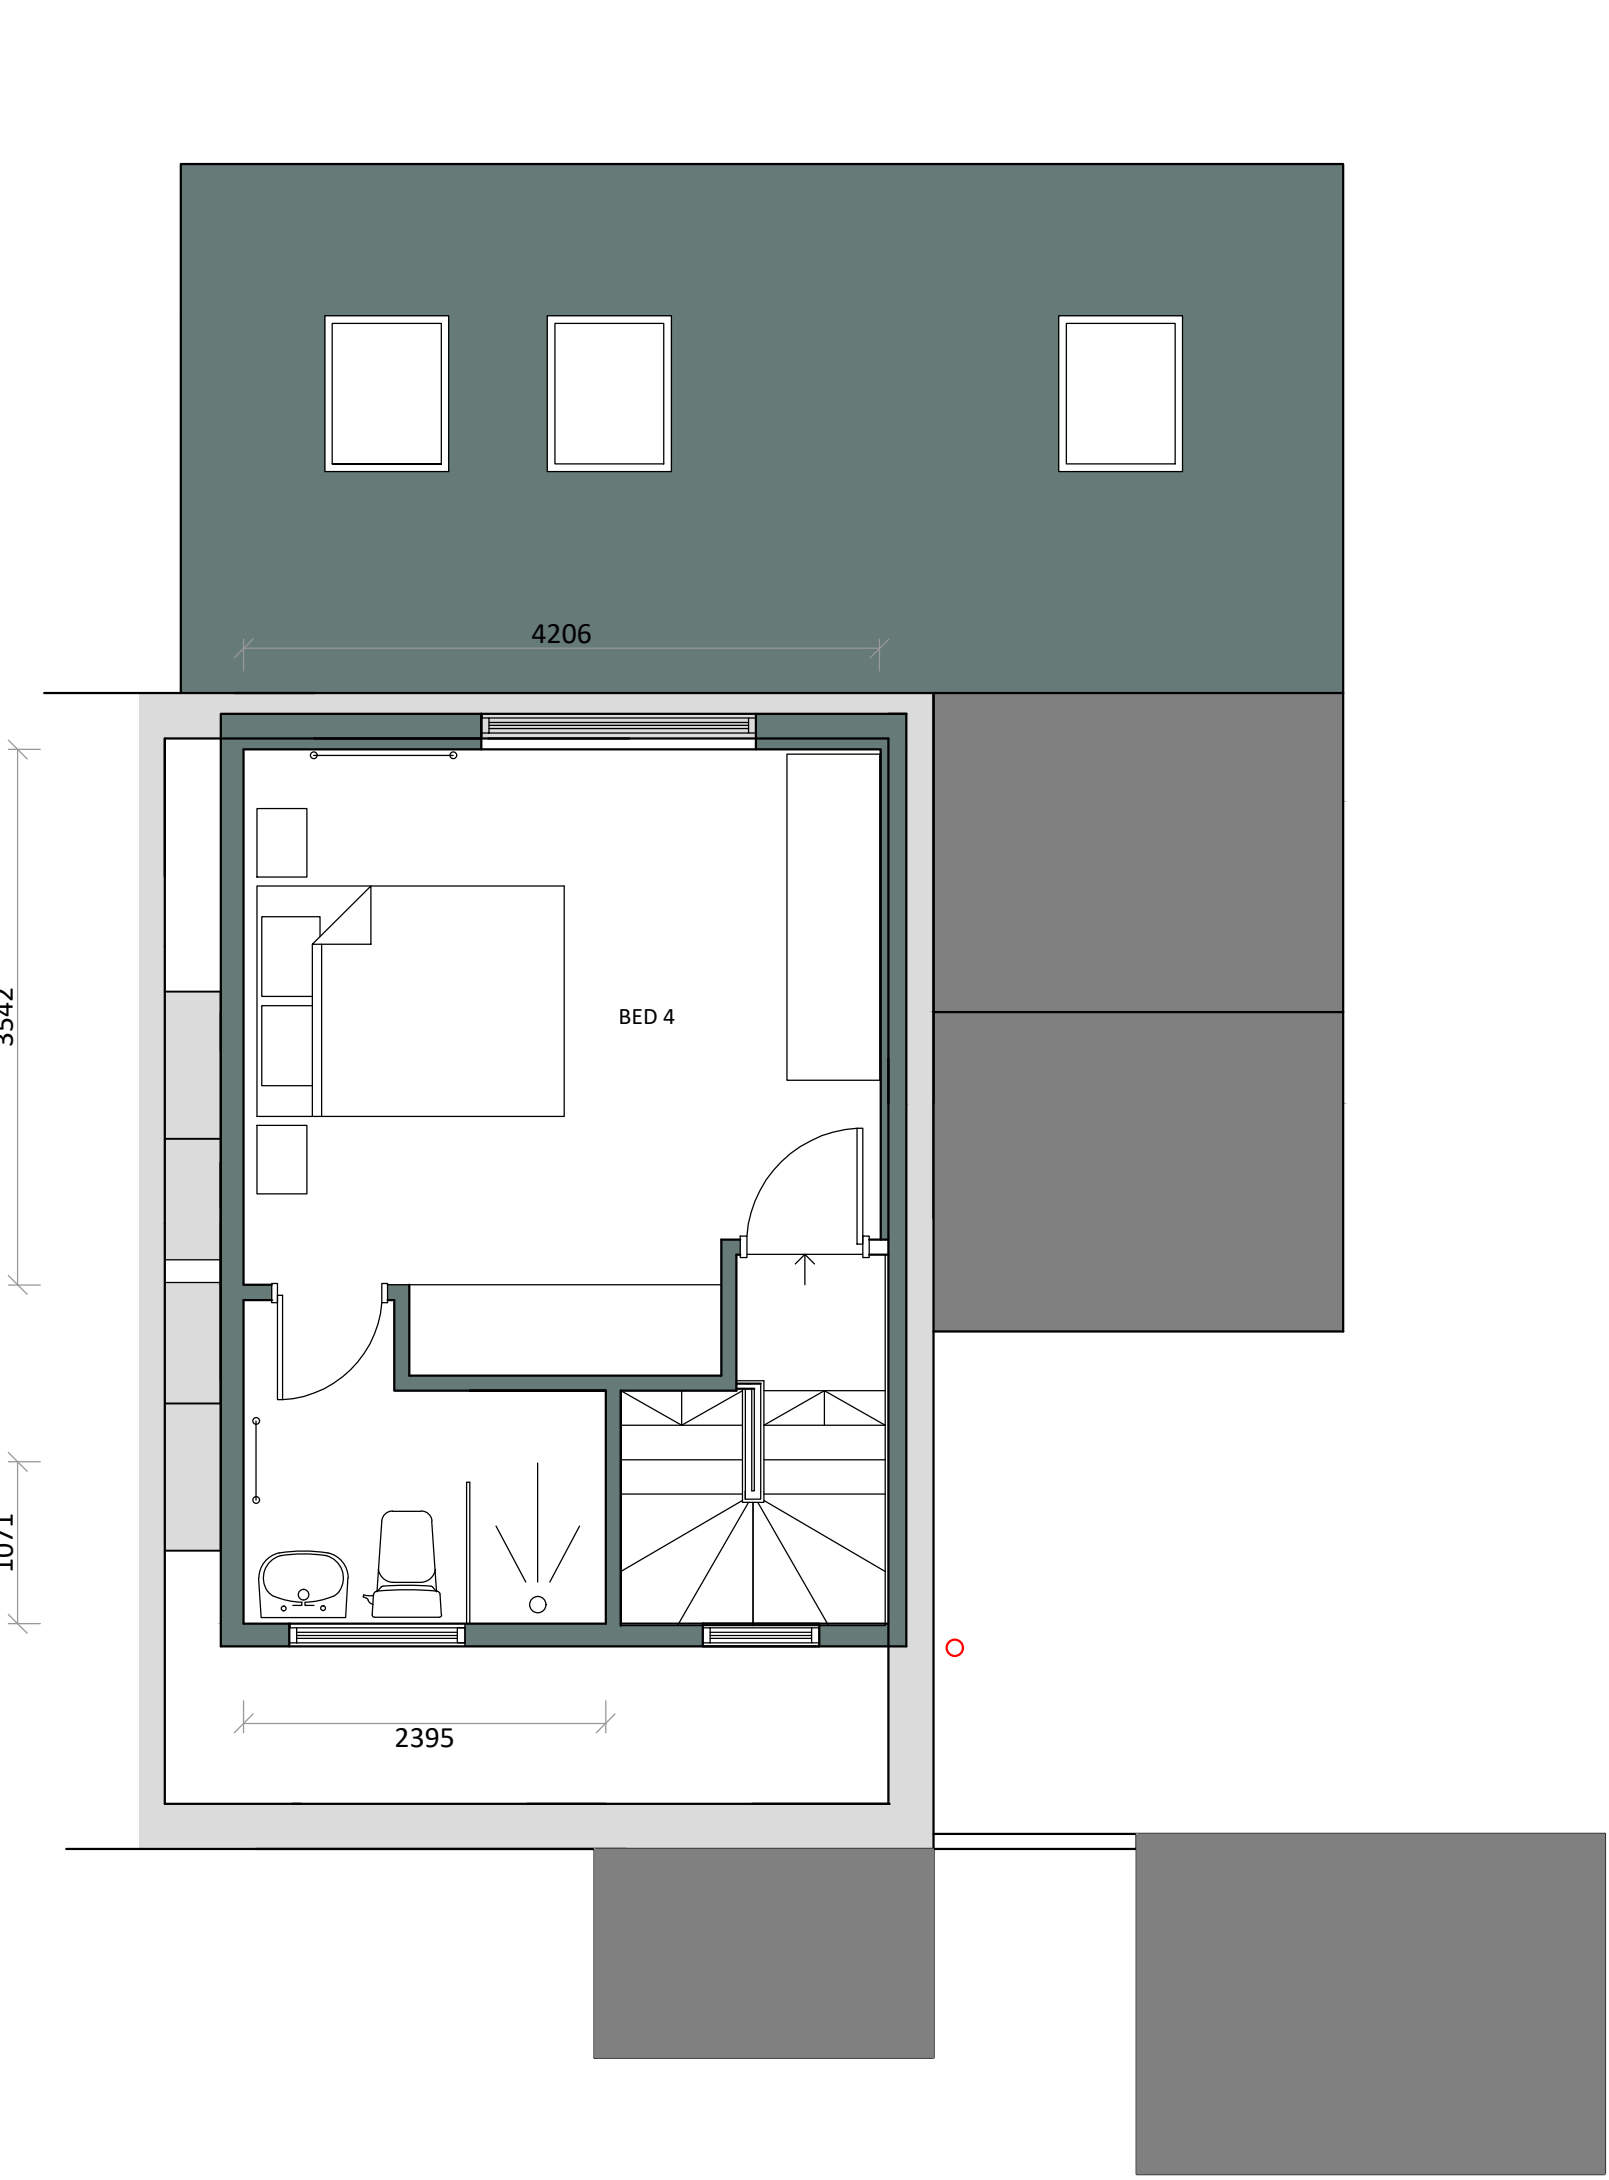

BUILDING REGULATION DRAWINGS

150 Buxton Road
Whaley Bridge
High Peak
SK23 7JF

Front & Rear Dormer and Single Storey
Rear Extension

Revision	Date
A - Open plan kitchen/living	30/09/2022

Drawing Ref	Date
120BR/BR/02/A	1st September 2022

PLANS ARE TO BE READ IN CONJUNCTION WITH STRUCTURAL ENGINEERS DETAILS. IT IS THE RESPONSIBILITY OF THE CONTRACTOR TO CHECK ALL MEASUREMENTS ON SITE PRIOR TO WORK COMMENCING. IT IS THE RESPONSIBILITY OF THE OWNER TO ENSURE ALL ASPECTS OF THE PARTY WALL ETC ACT 1996 ARE MET. PLEASE CONTACT PLAN DRAWER IF ANY ON SITE AMENDMENTS ARE TO BE MADE.



18 Eccles Road
Chapel en le Frith
High Peak
SK23 9RG

07912 845 210

info@plansanddesign.co.uk