



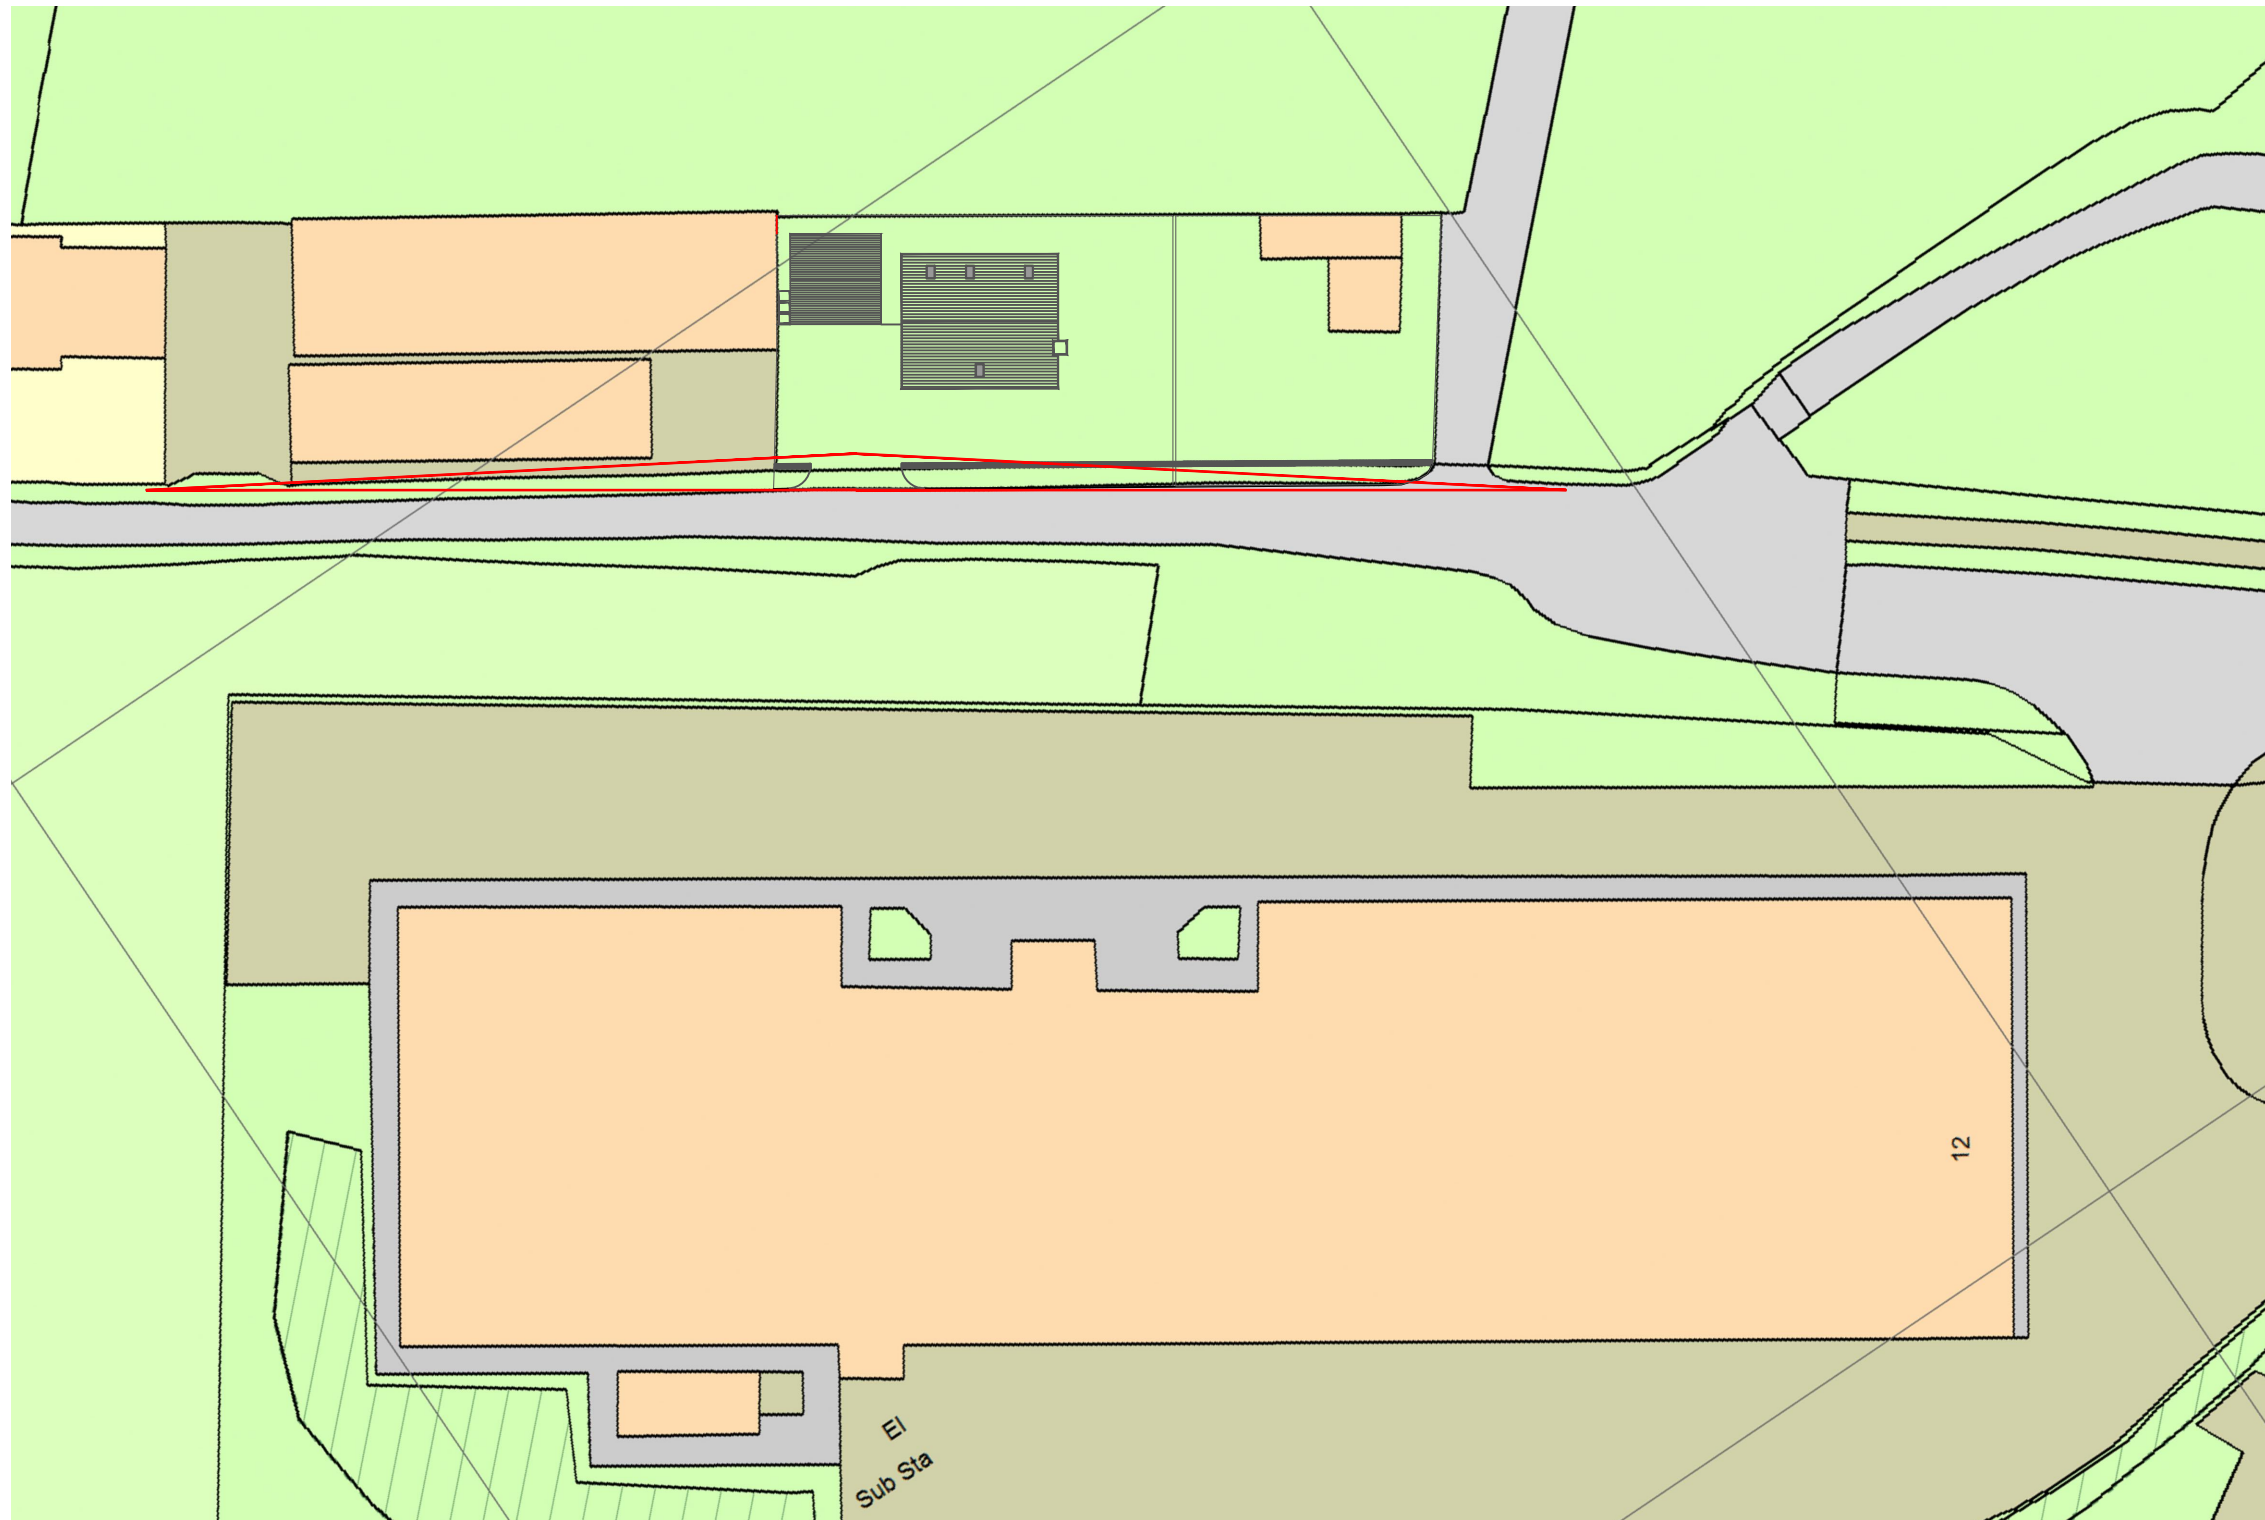

THE RED LINE SHOWS THE REQUIRED VISIBILITY SPLAY OF 2.4x47M IN EACH DIRECTION. TO ALLOW FOR THIS THE EXISTING BOUNDARY WALL IS TO BE MAINTAINED AT A HEIGHT OF NO MORE THAN 1M WITH ALL HEDGE PLANTING SET BACK SO THAT THE REQUIRED SITE LINE IS MAINTAINED

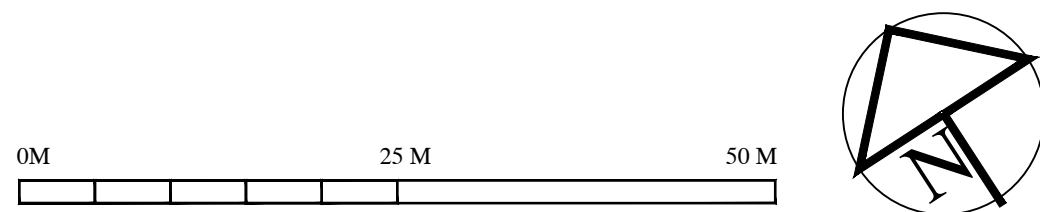

VISIBILITY PLAN 1:500 NEW DWELLING, DALE LANE, BUXTON

HIGHWAYS 01
DALE LANE, BUXTON