



EXISTING DRY STONE WALL RETAINED TO REAR AS BOUNDARY

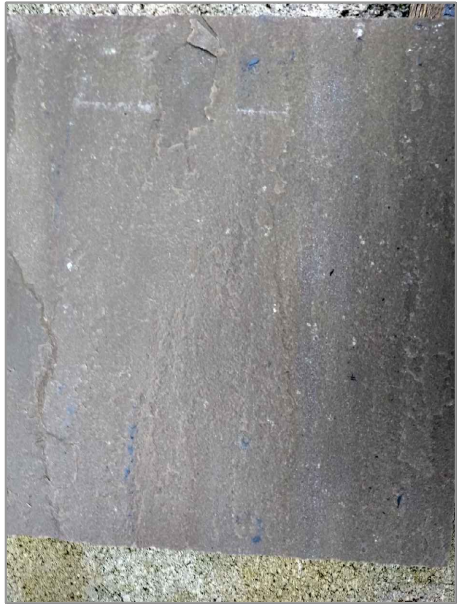

INDIAN STONE PAVING TO REAR PATIO AREA

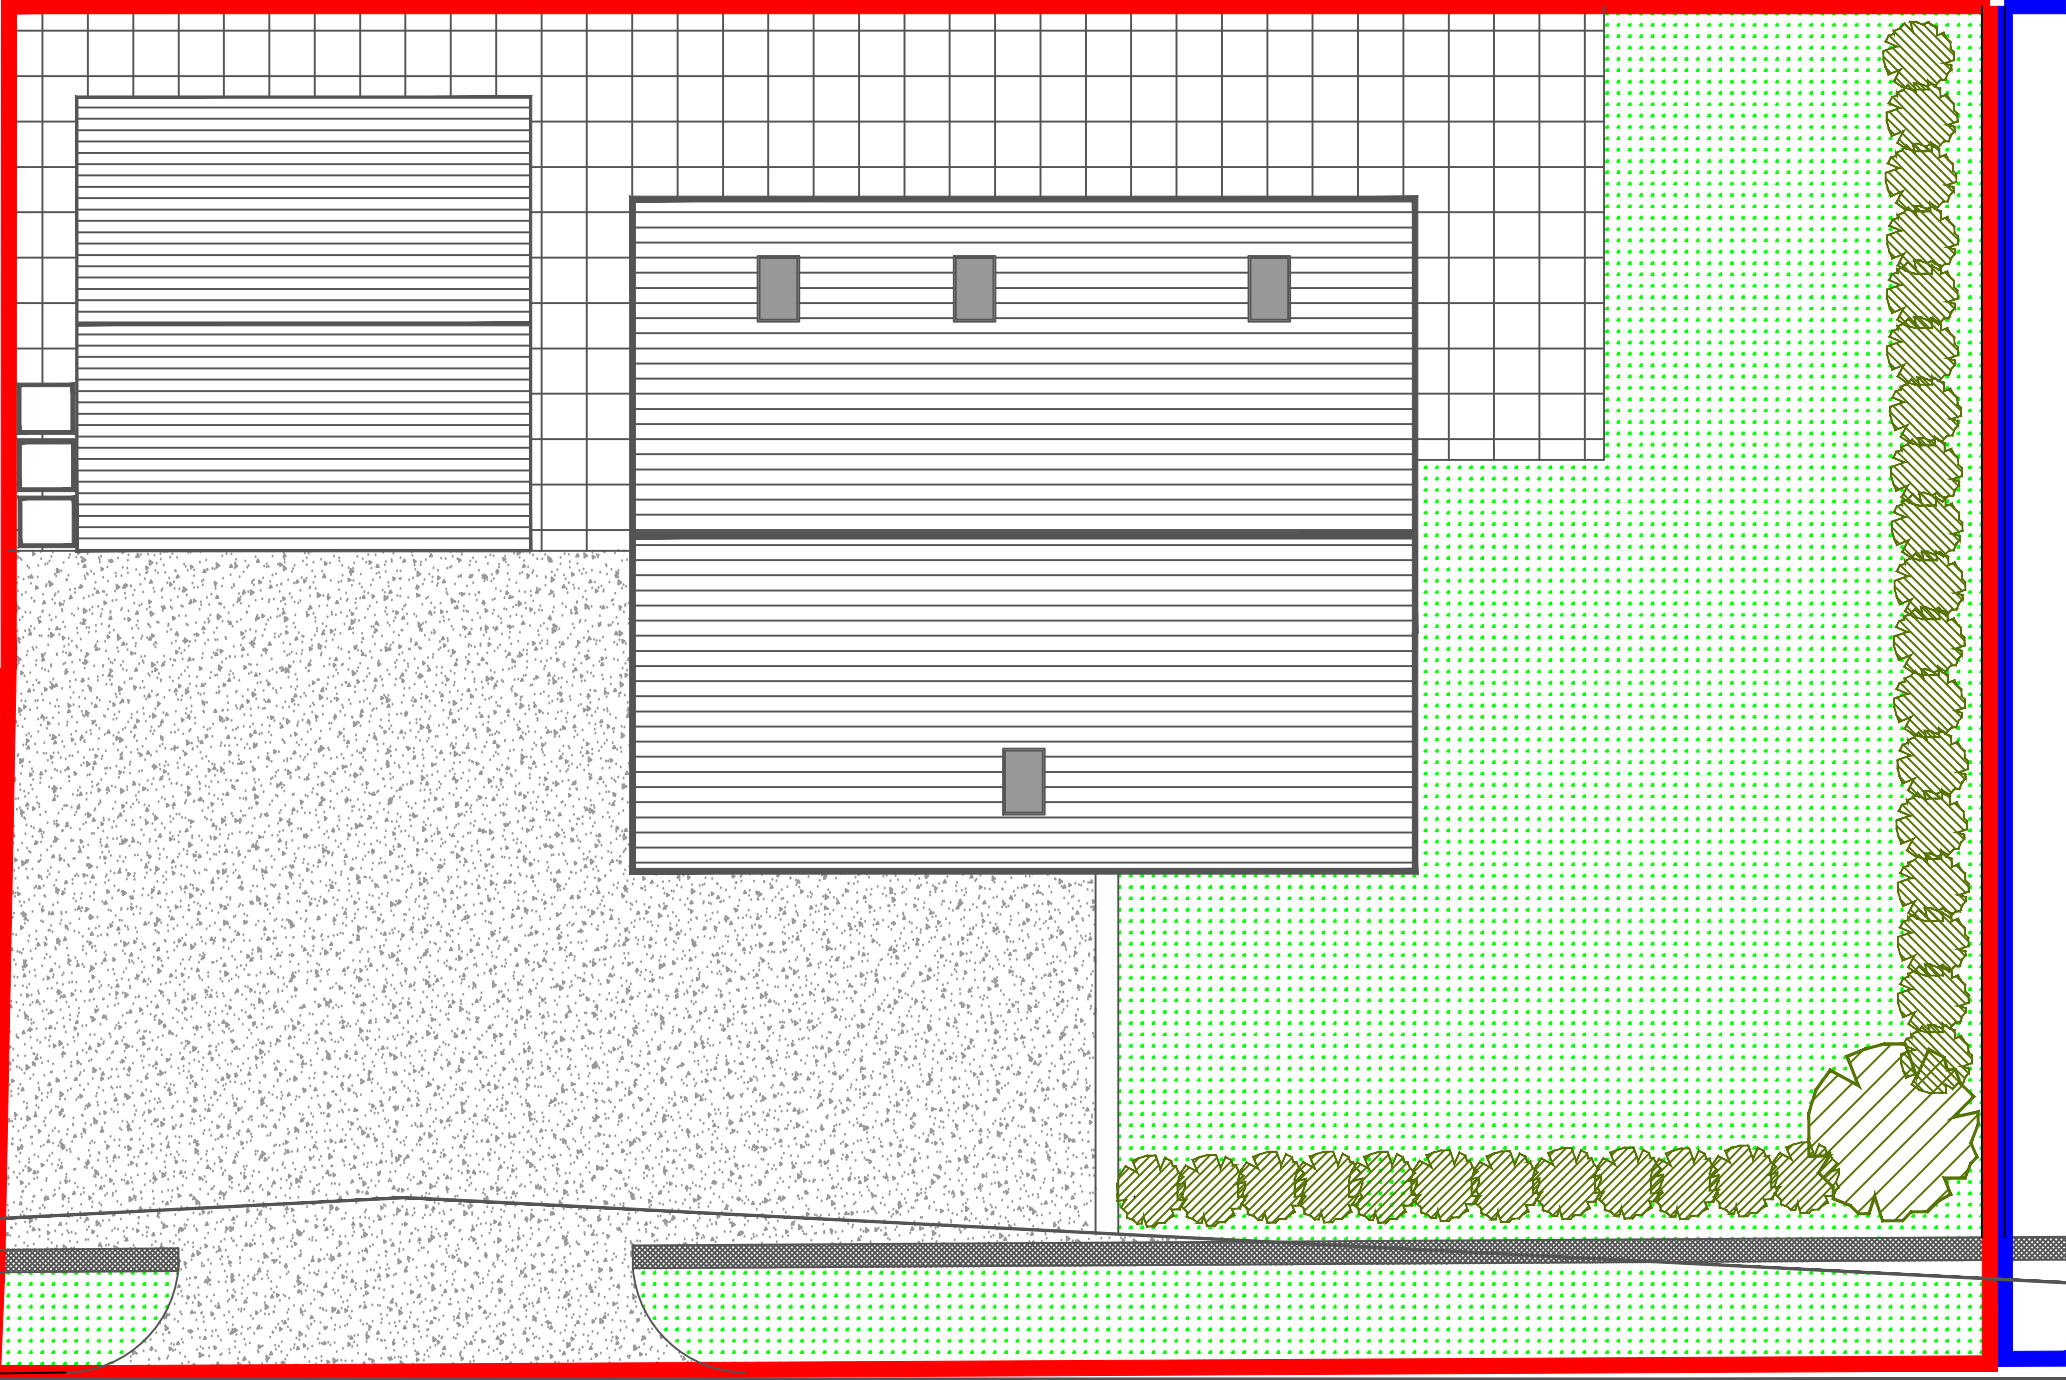

TREE TO FRONT – HIMALAYAN BIRCH TREE PLANTED AT HEIGHT OF 5-6FT




BINS TO BE STORED TO SIDE OF GARAGE AS SHOWN ON PLAN. BINS TO BE MOVED TO DRIVE FRONT ON COLLECTION

EXISTING LIMESTONE WALL TO BOUNDARY IS TO BE RETAINED WITH LAUREL HEDGE PLANTED TO FRONT AND SIDE BOUNDARY –PLANTED AT HEIGHT OF 3FT ON SITE ALL PLANTING IS SET BACK TO MAINTAIN ALL SITE LINES – MAX HEIGHT OF 1000mm



DRIVE AND TURNING HEAD WITHIN THE PLOT ARE TO TARMACADAM FINISH

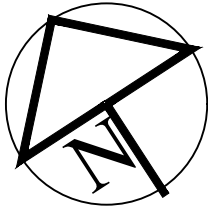

0M 1M 2M 3M

BOUNDARY TREATMENT AND LANDSCAPE PLAN 1:100 NEW DWELLING, DALE LANE, BUXTON

LANDSCAPE 01
DALE LANE, BUXTON