



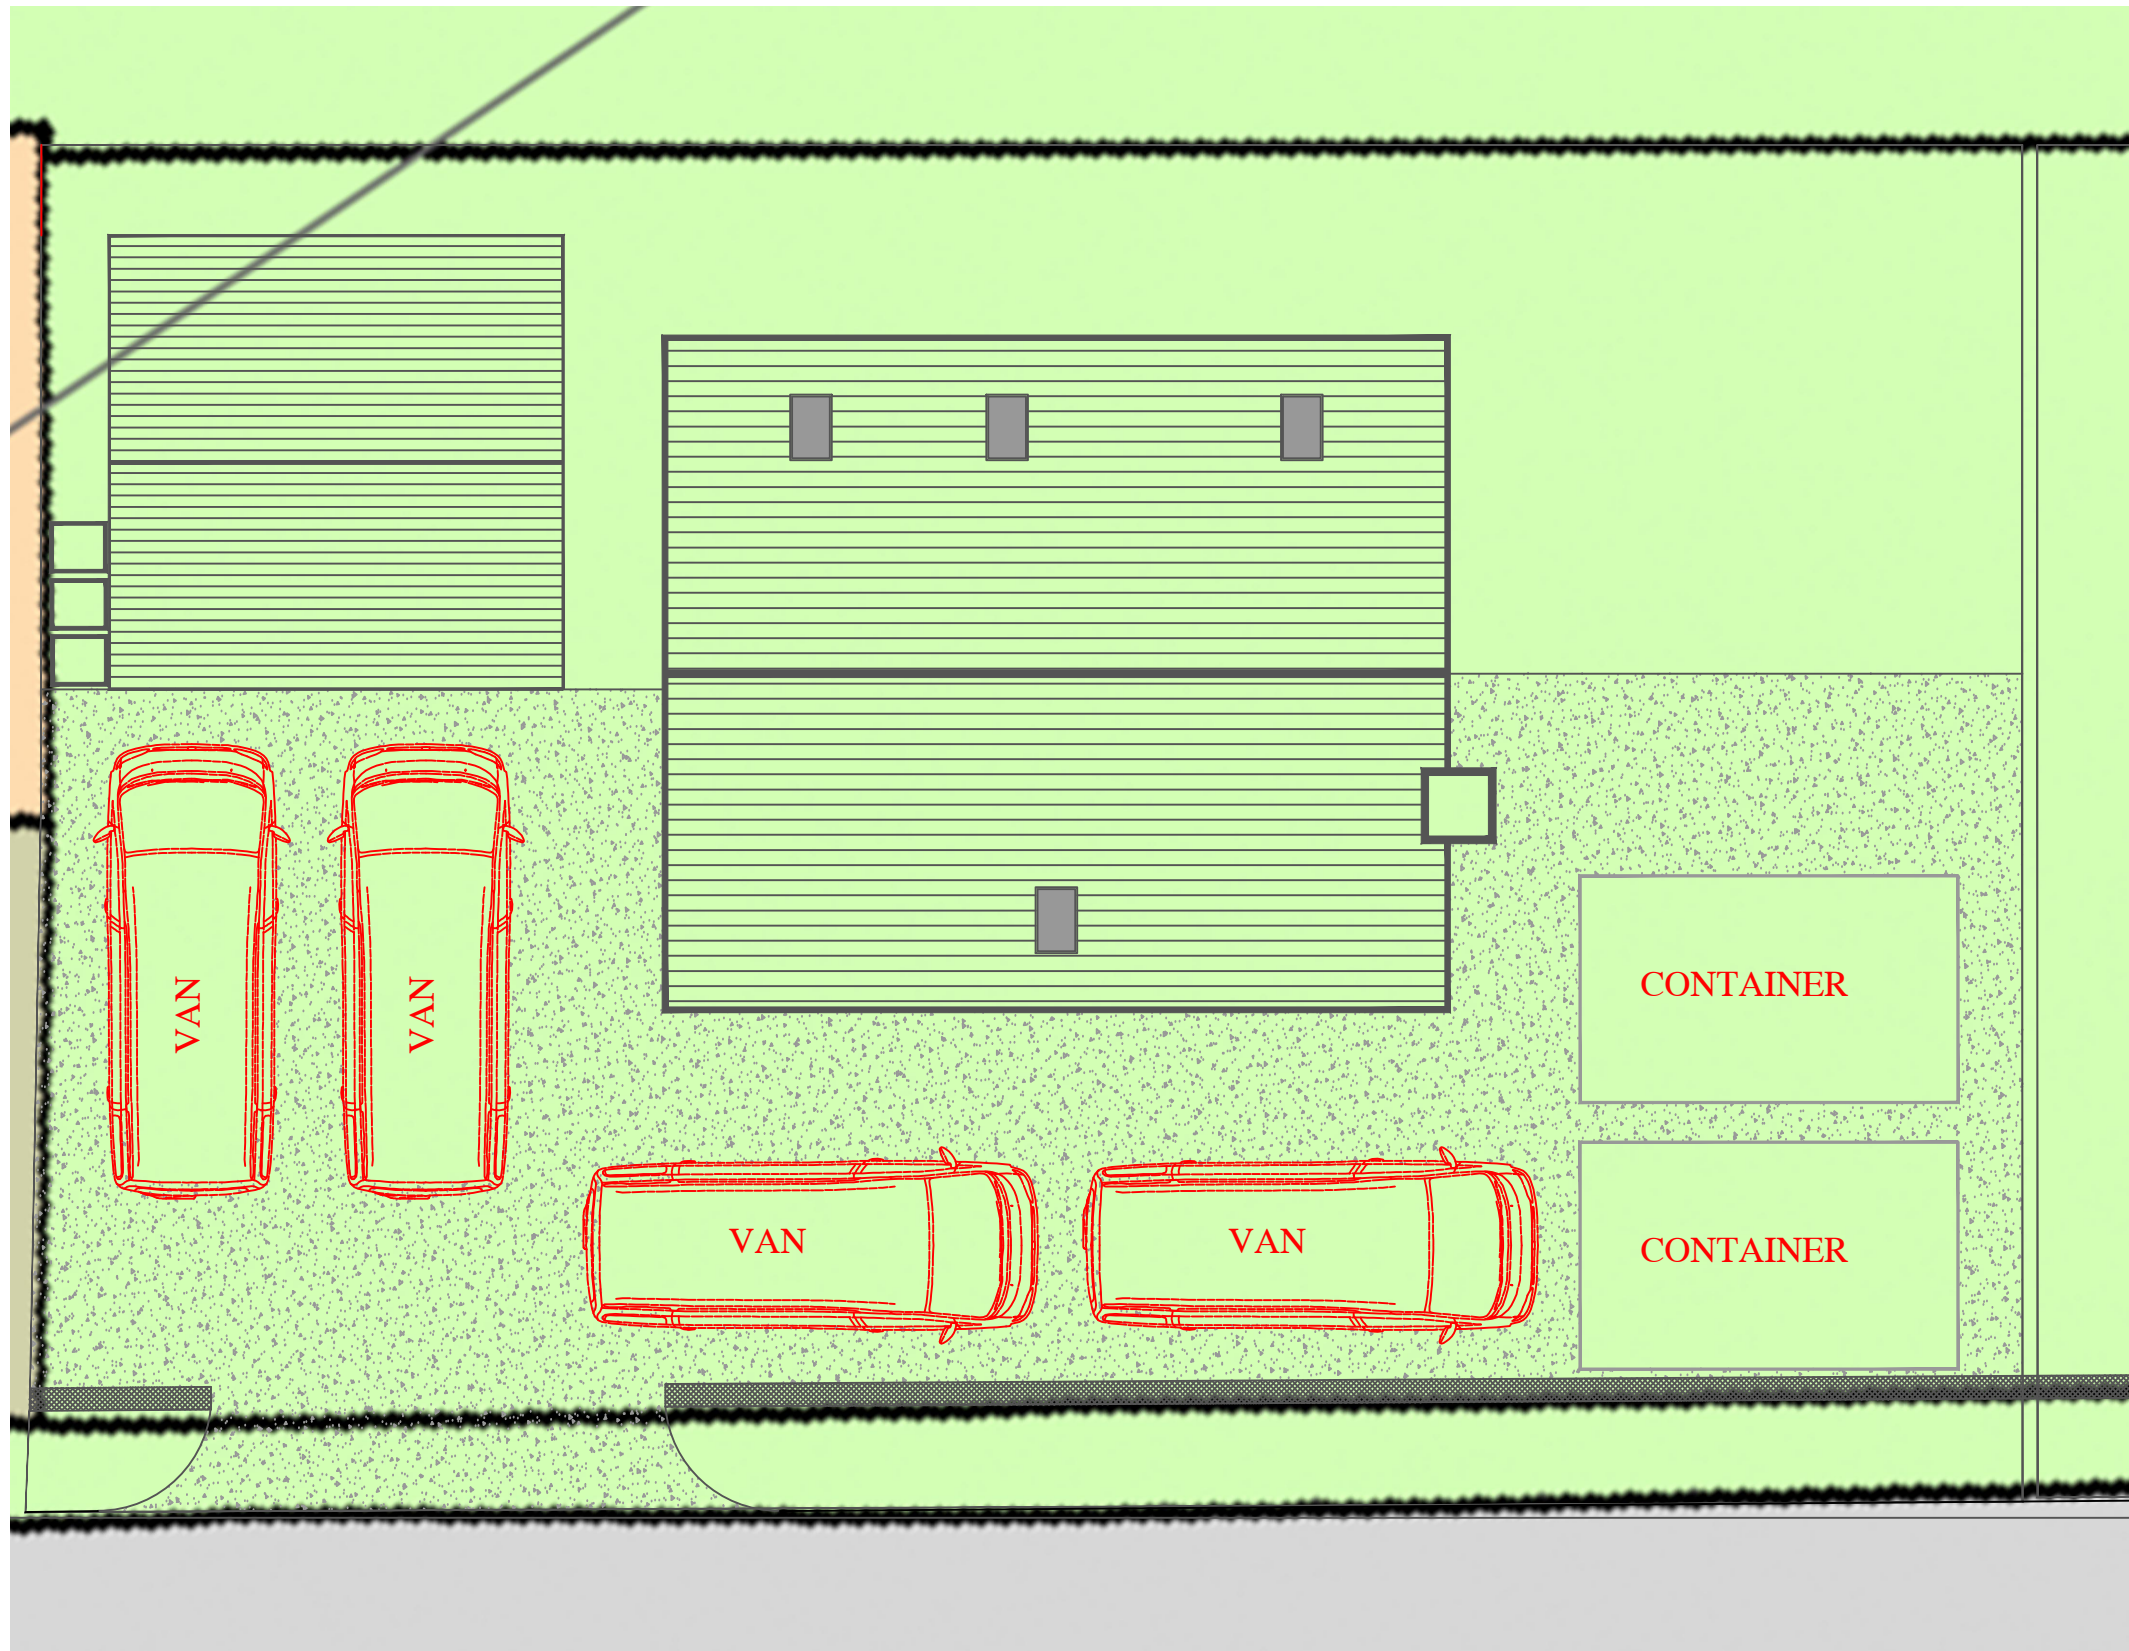

DURING CONSTRUCTION THE FRONT PART OF THE SITE IS TO HAVE A hardcore base put down to allow for the minimum of 4 van spaces and 2 storage containers for materials.

THE SITE IS TO BE SECURED WITH HERAS FENCING TO THE BOUNDARY DURING CONSTRUCTION

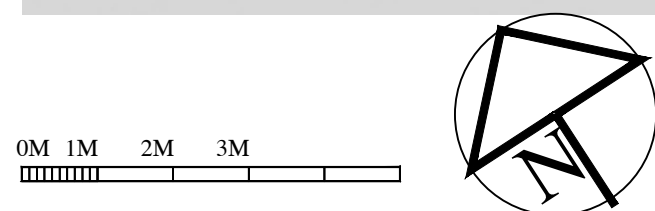

SITE STORAGE AND COMPOUND PLAN 1:100 NEW DWELLING, DALE LANE, BUXTON

STORAGE 01

DALE LANE, BUXTON