


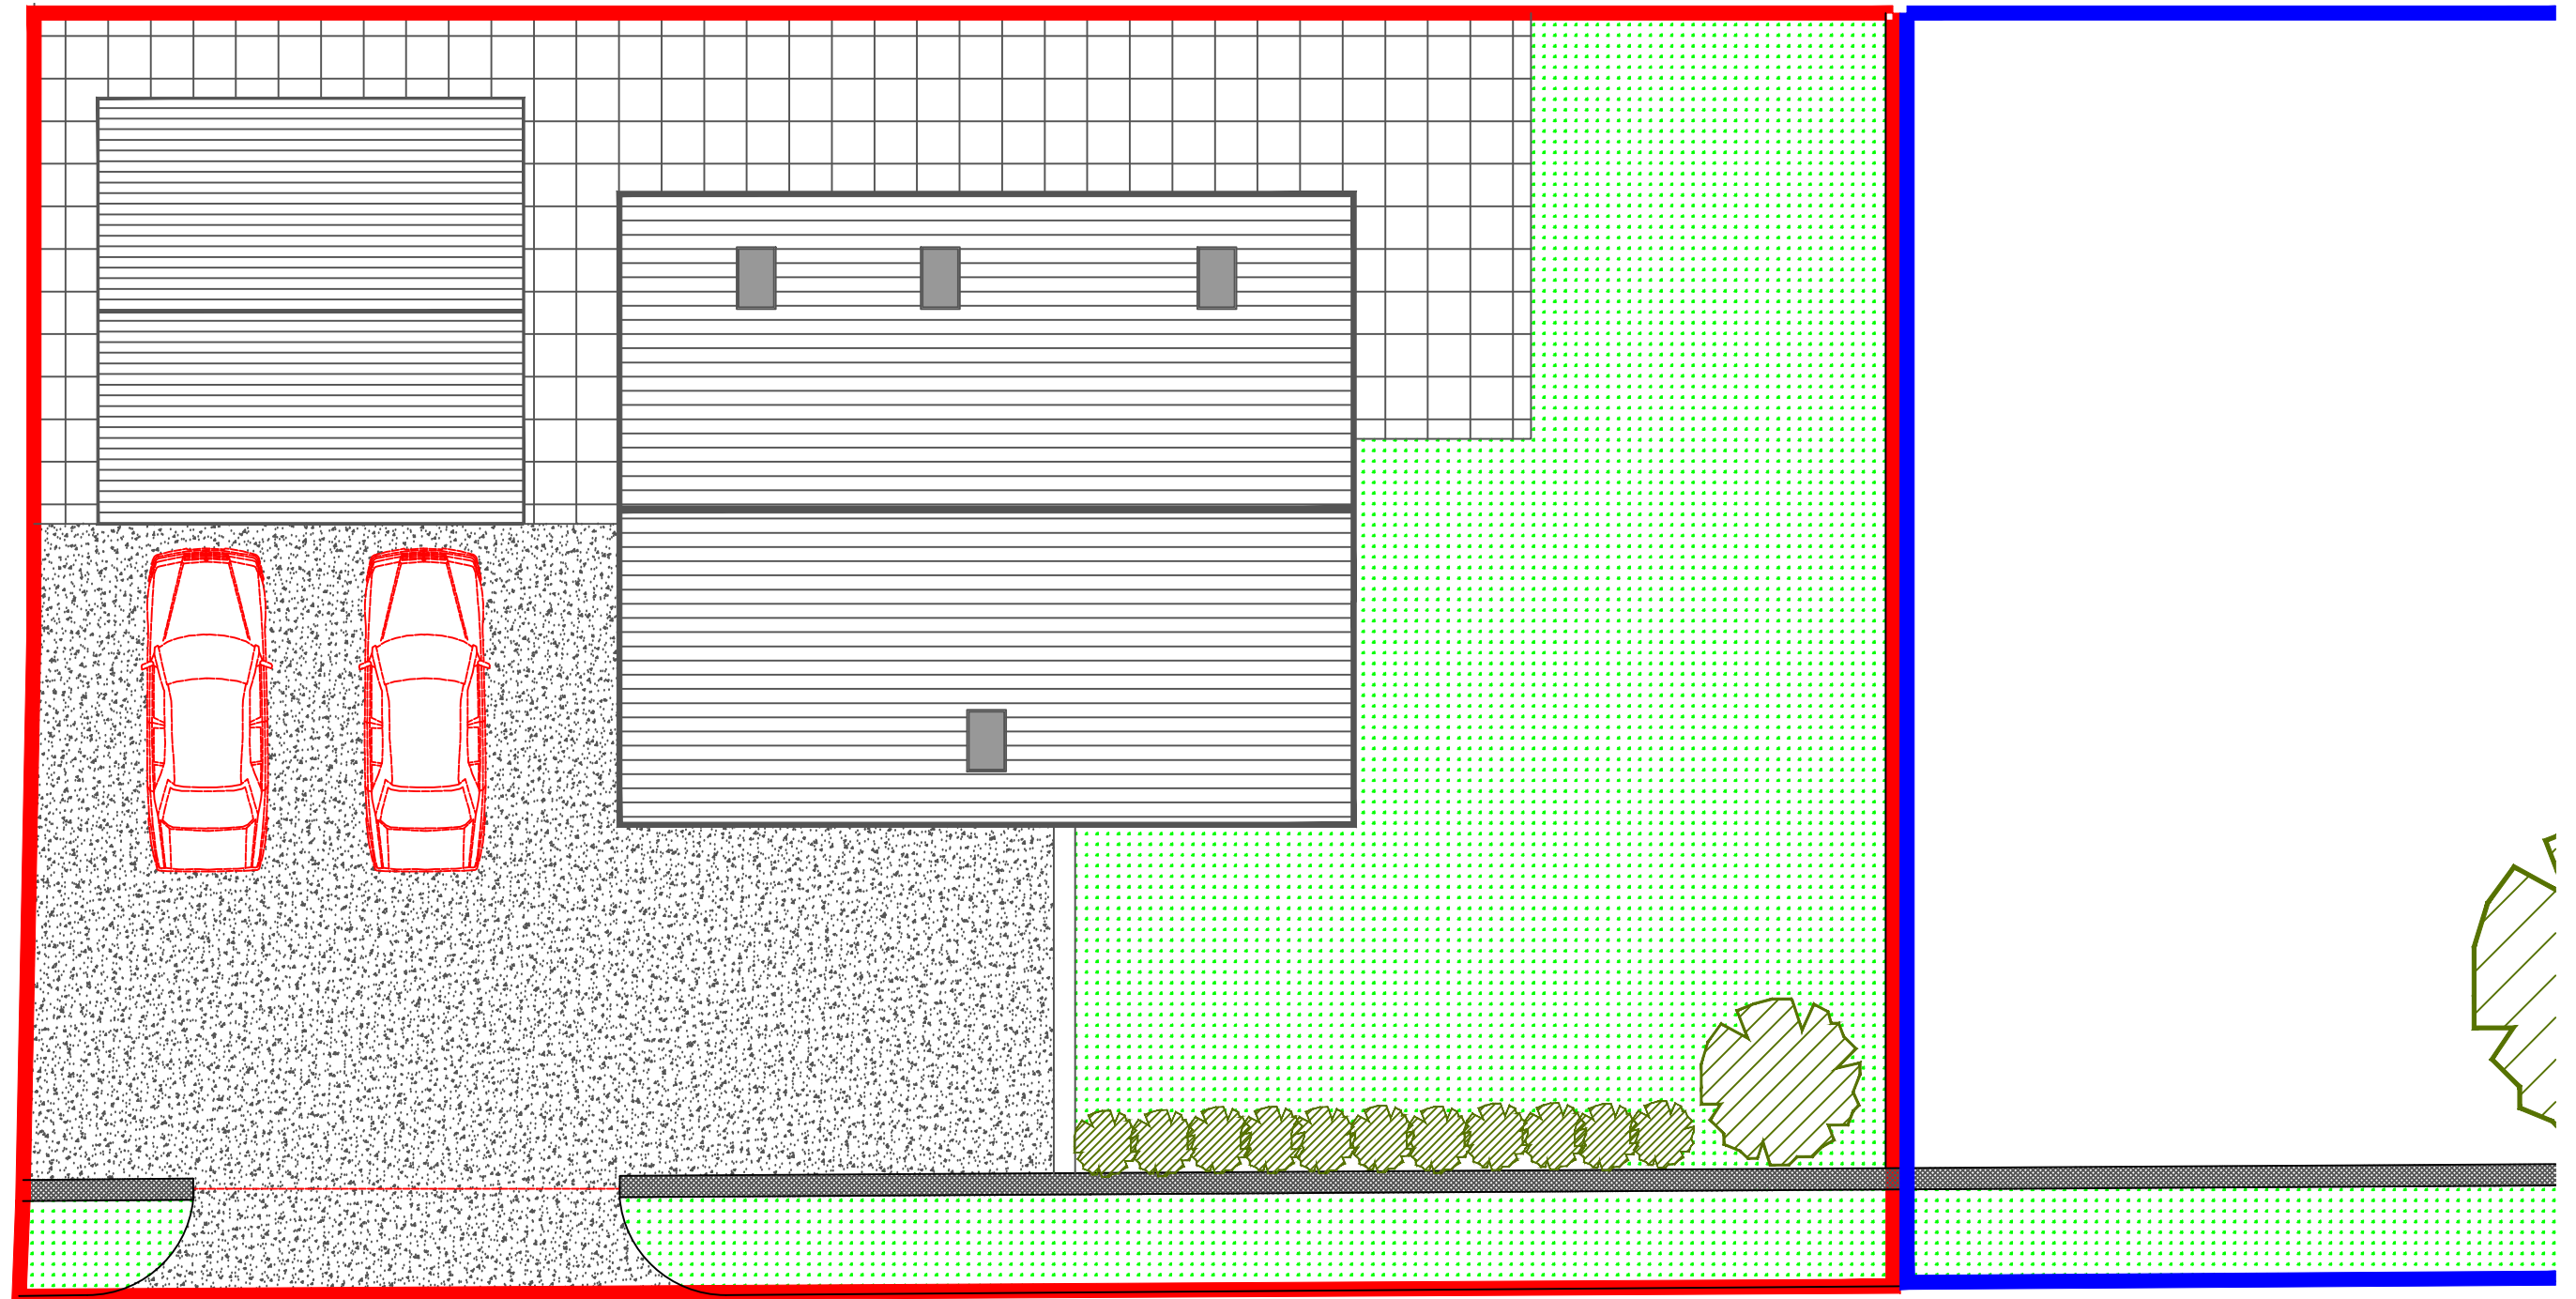

DALE LANE

0M 1M 2M 3M

PROPOSED BLOCK PLAN 1:100

NEW DWELLING, DALE LANE, BUXTON

BLOCK PLAN 01

DALE LANE, BUXTON