


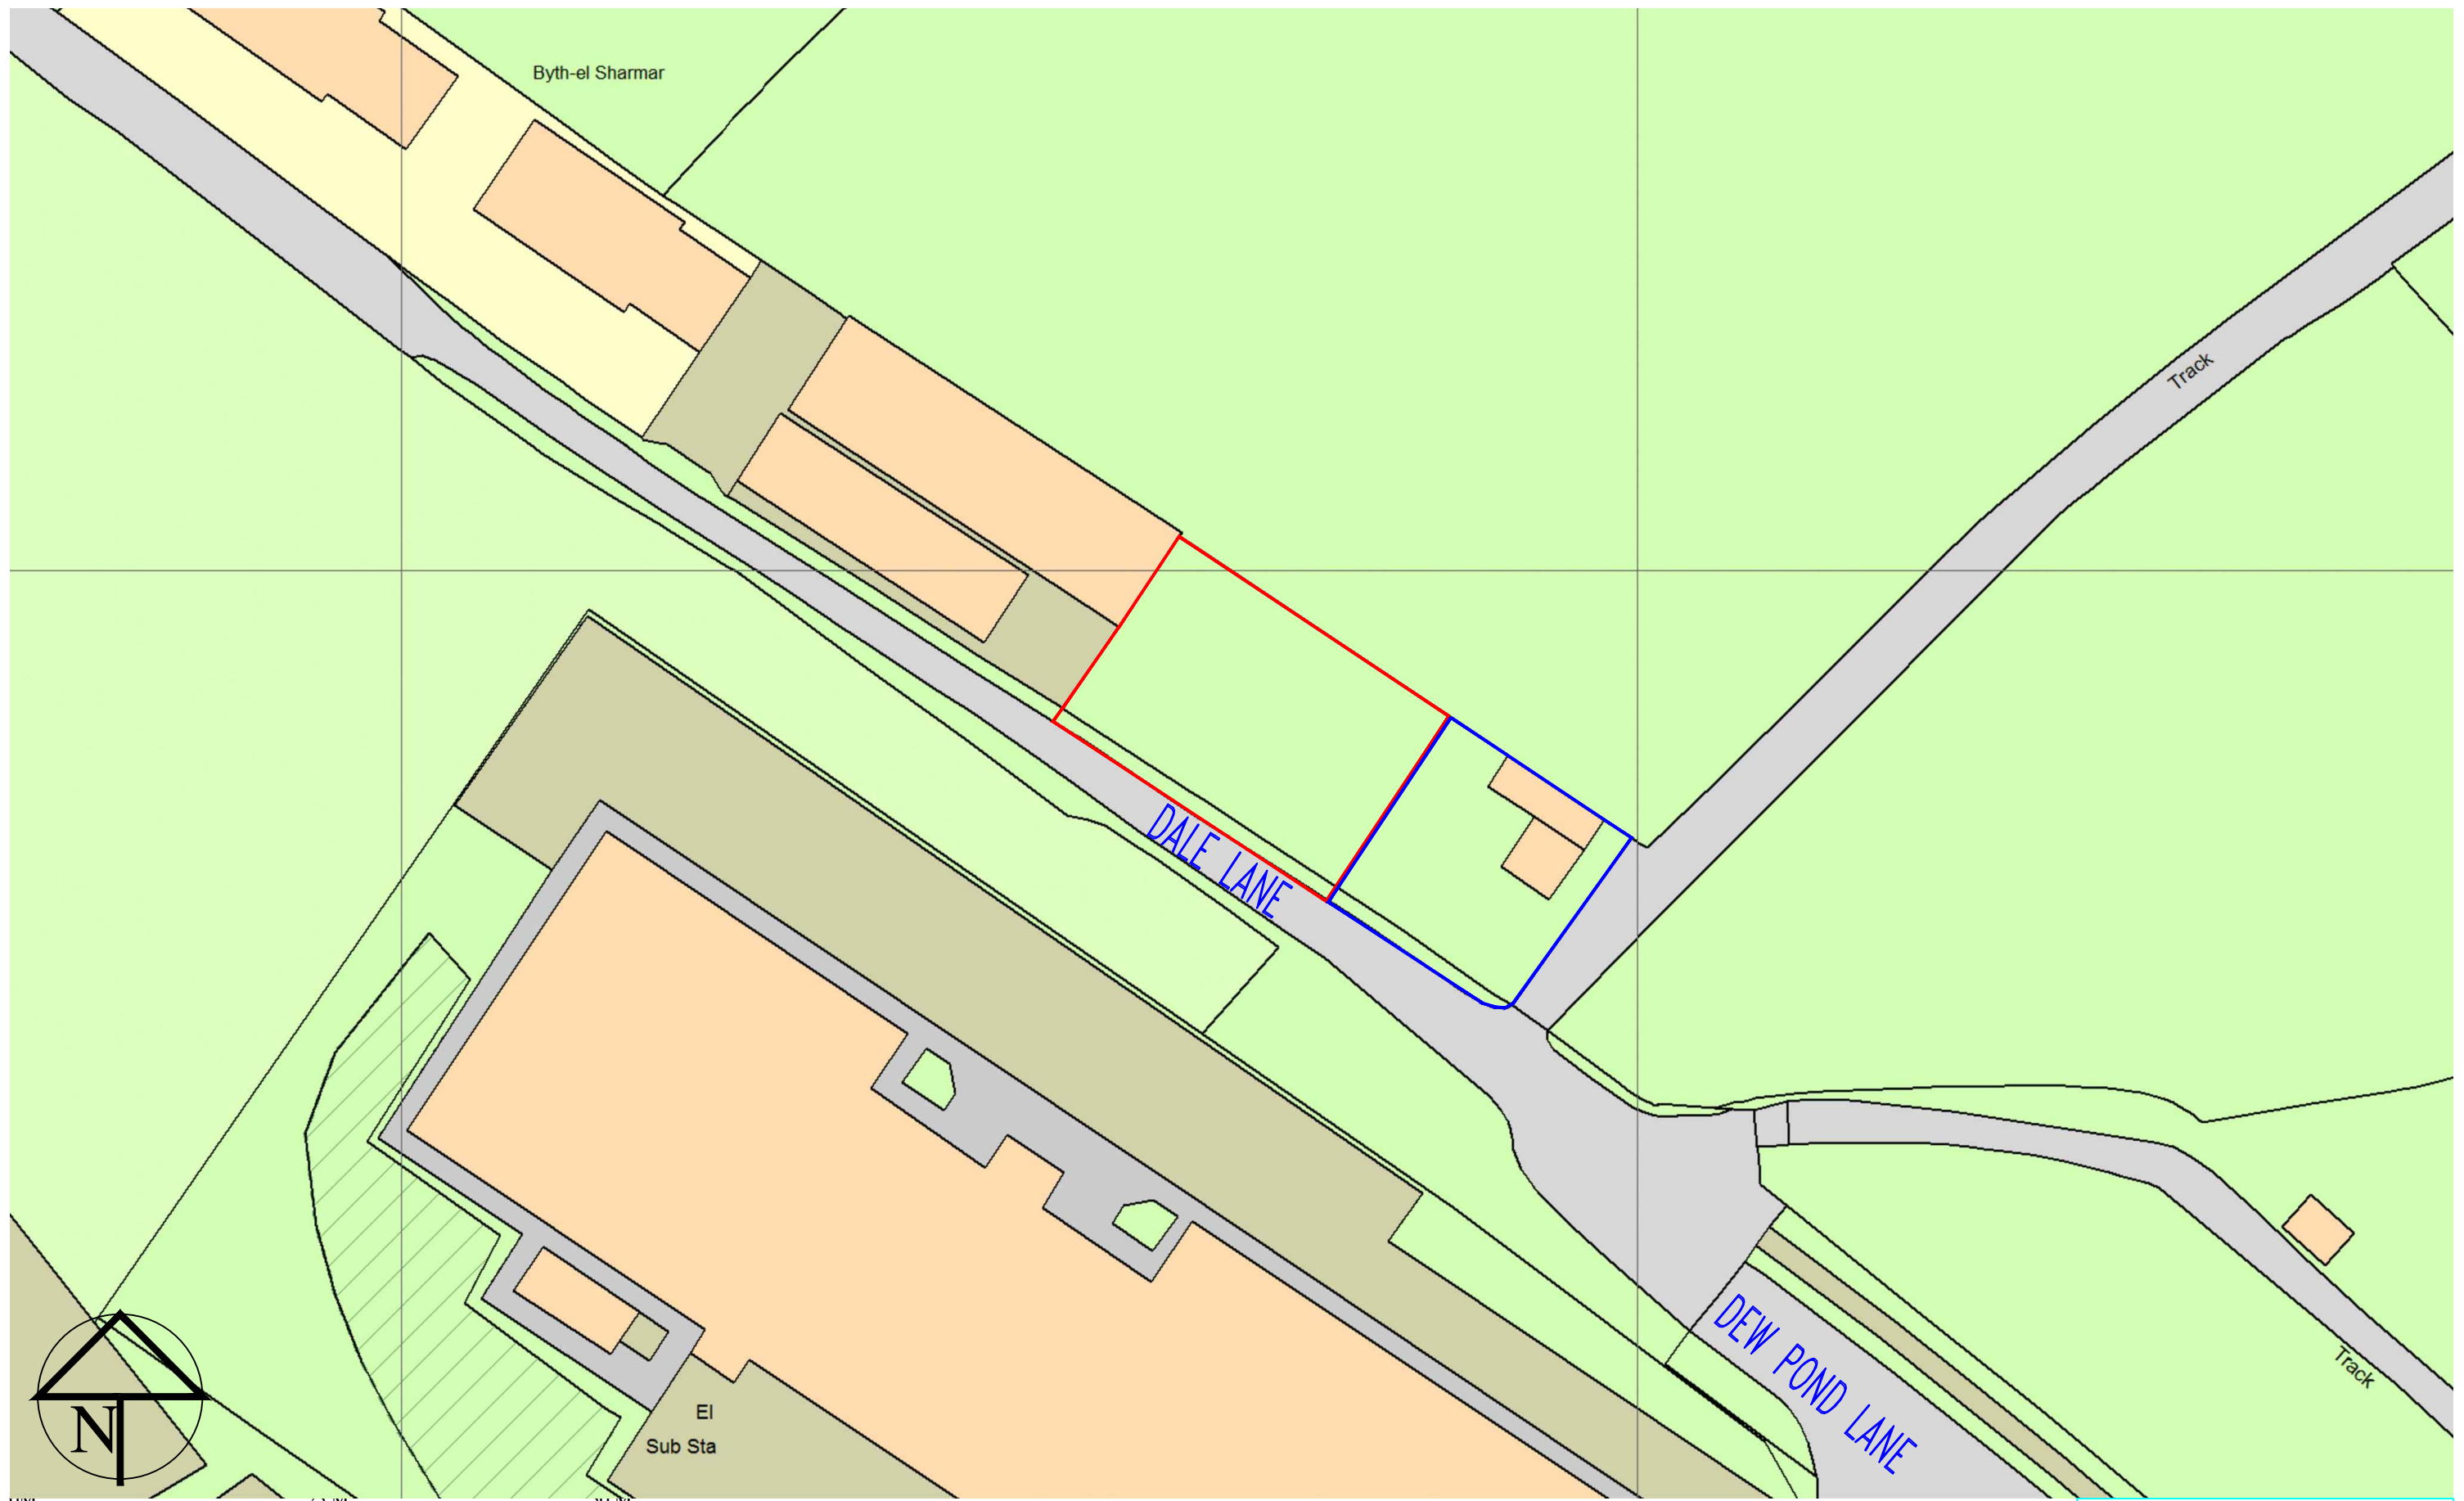

SITE LOCATION PLAN 1:500

NEW DWELLING, DALE LANE, BUXTON

SITE 02A

DALE LANE, BUXTON