
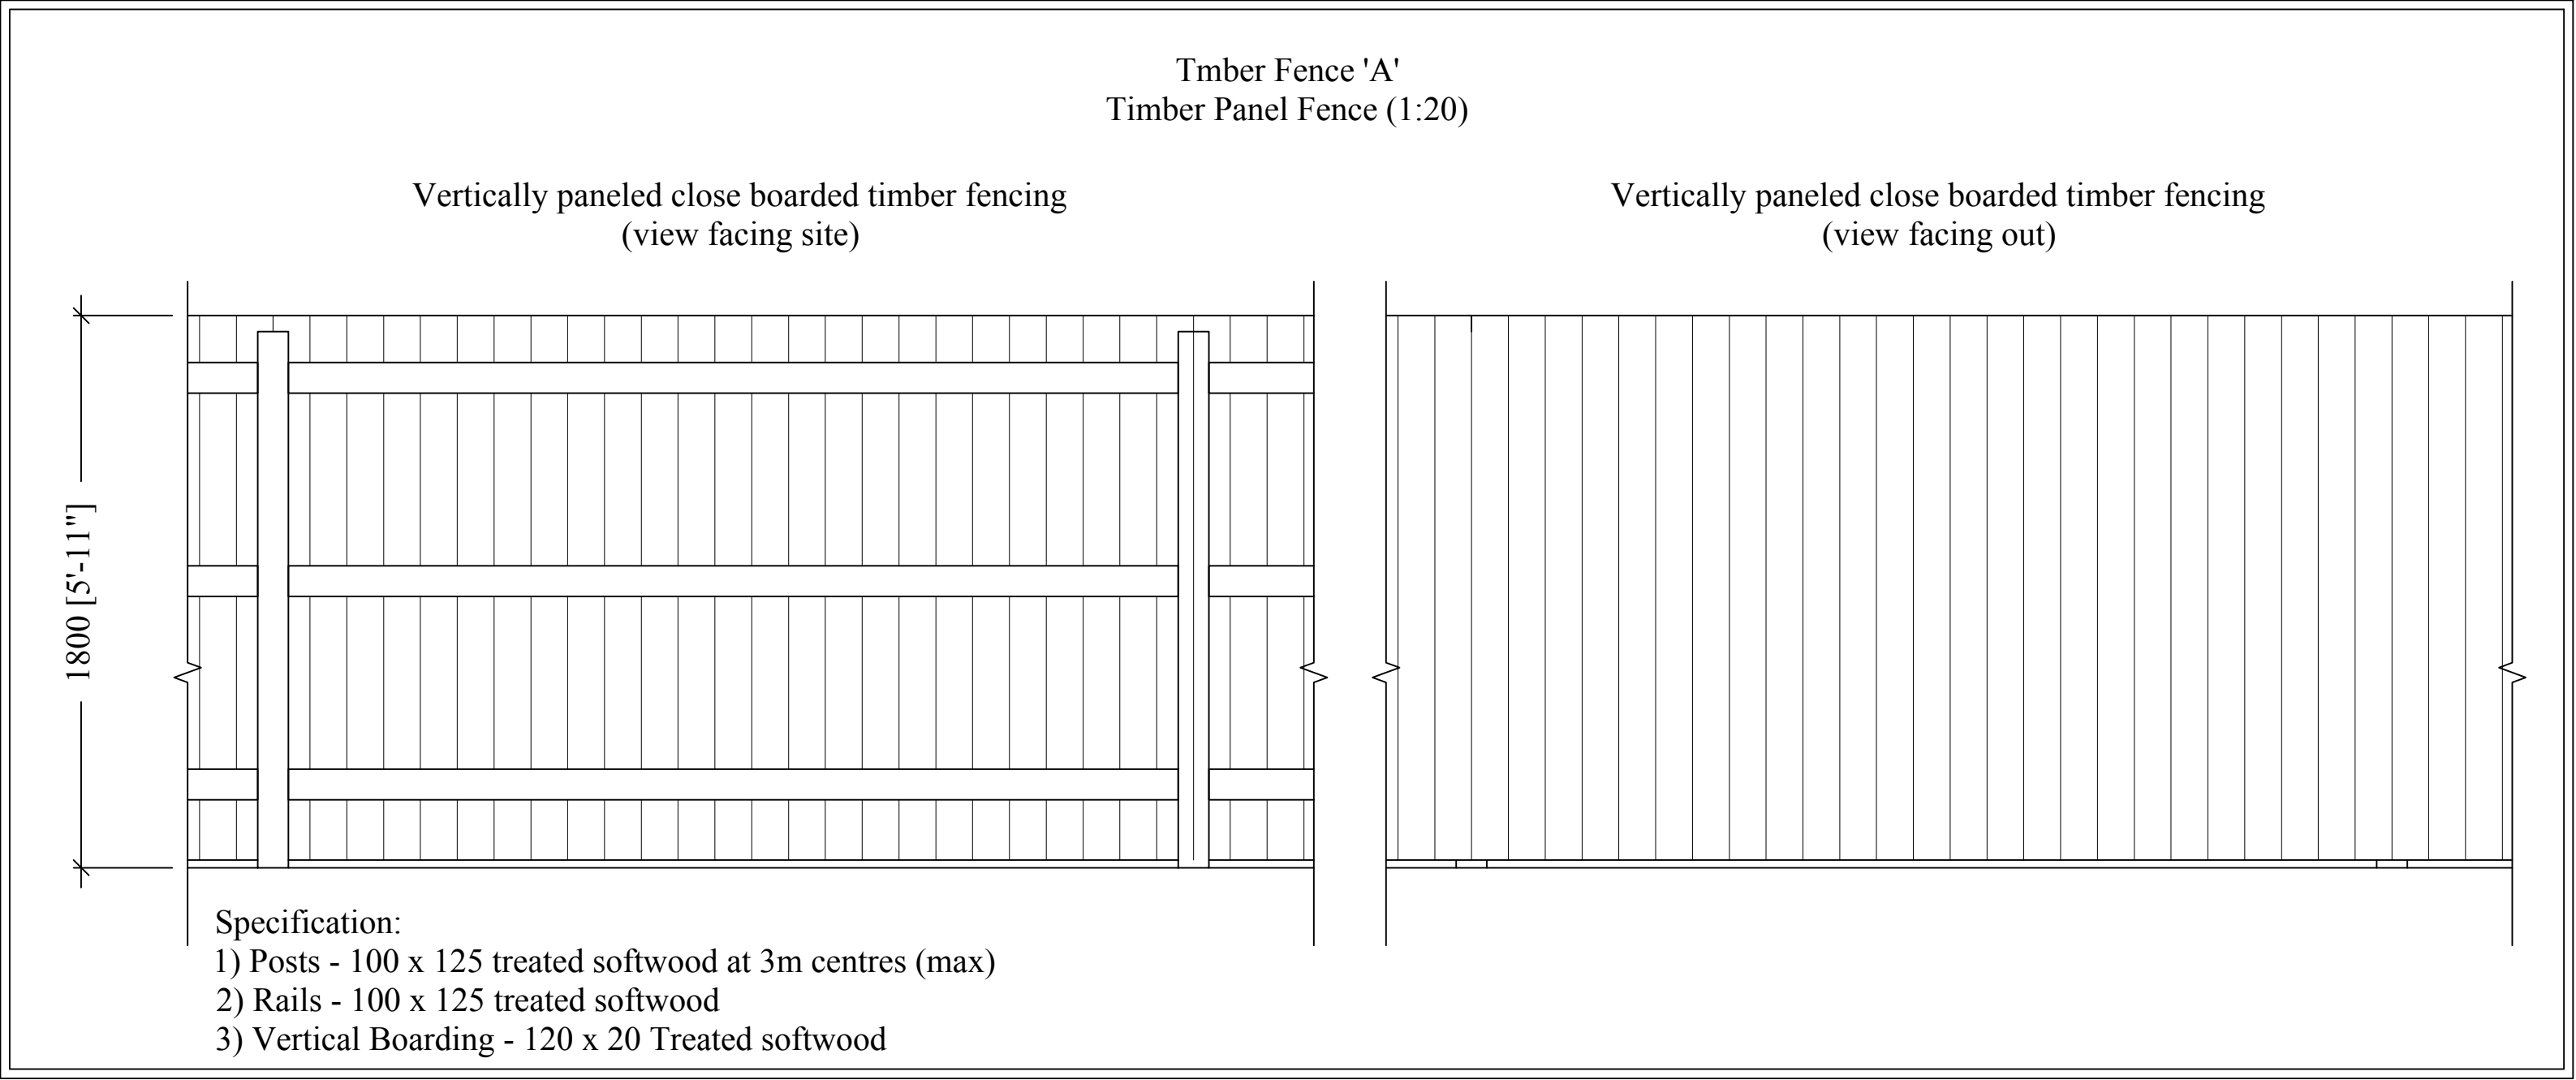
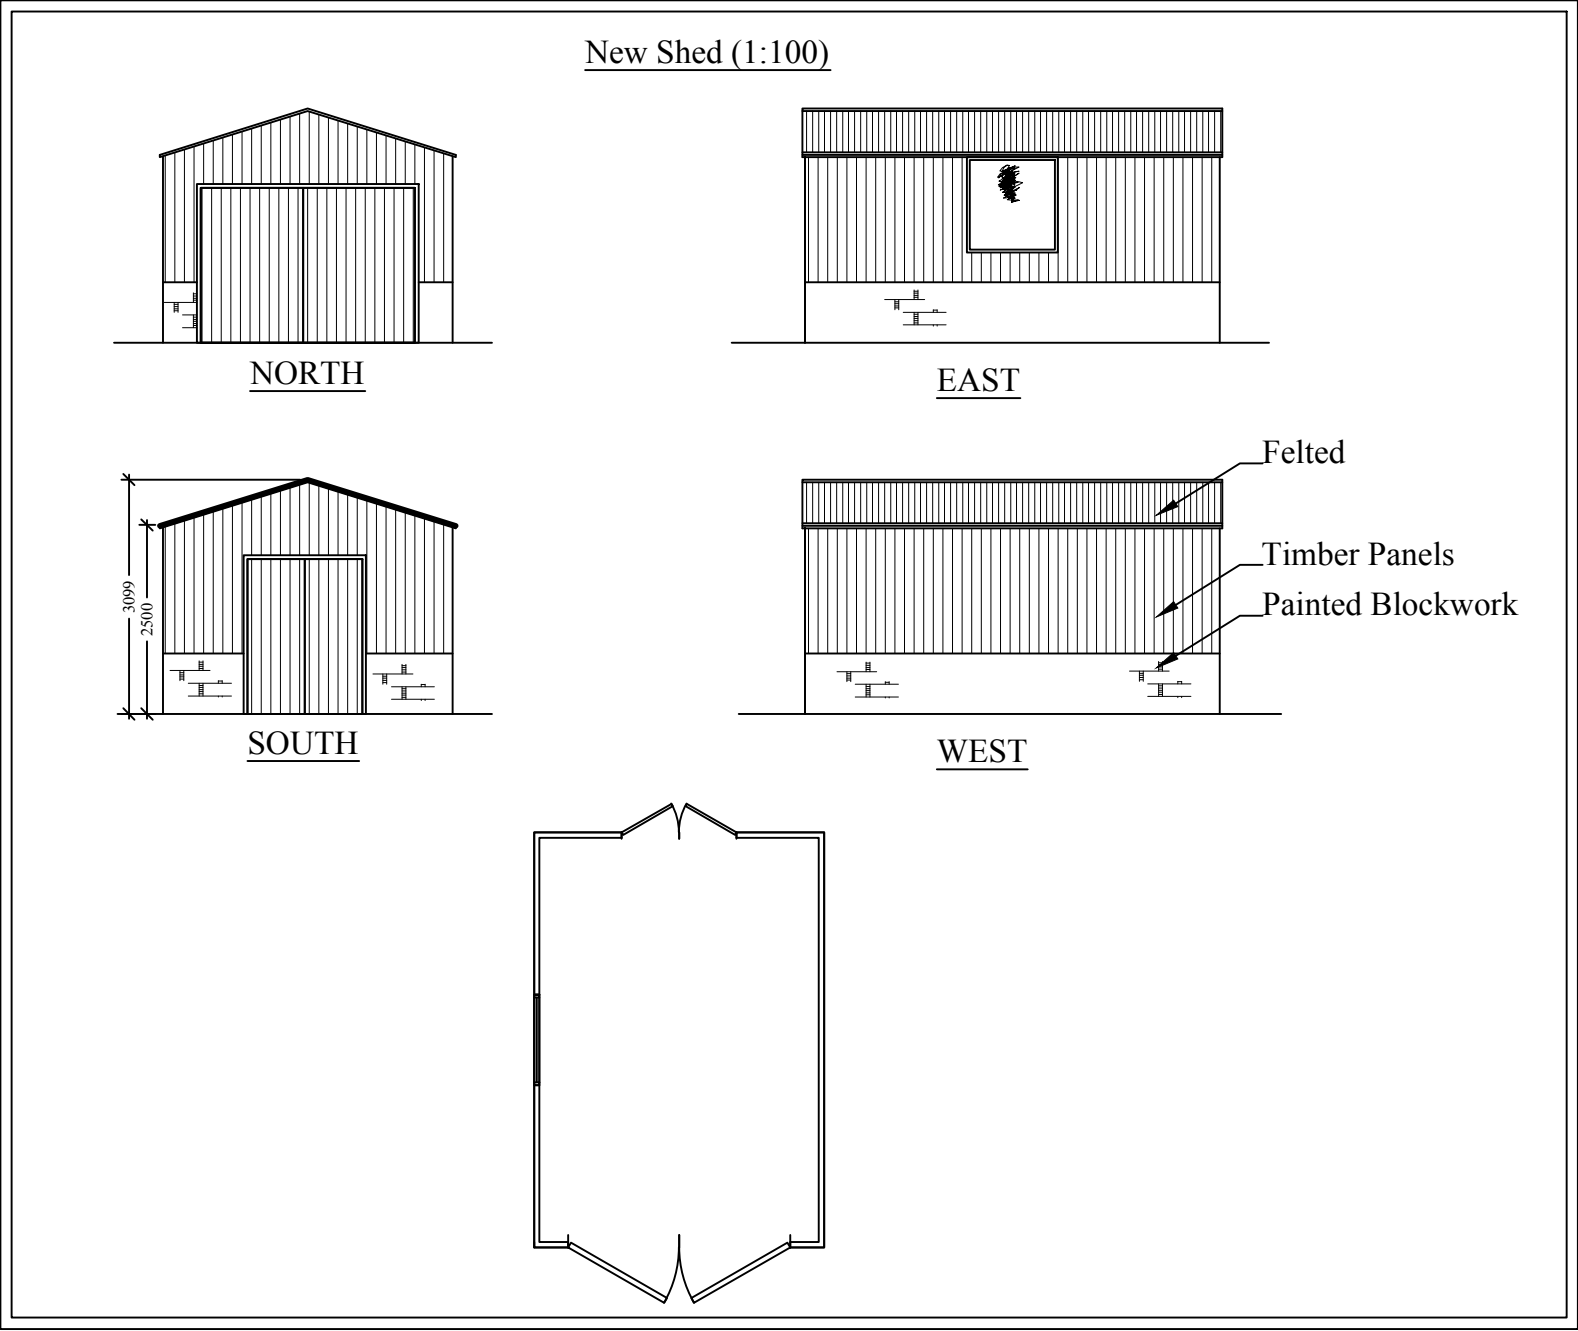
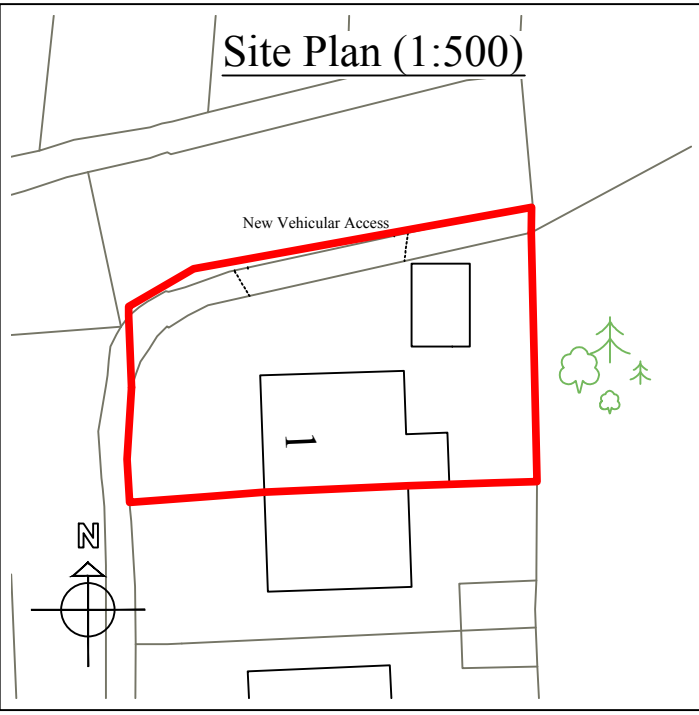
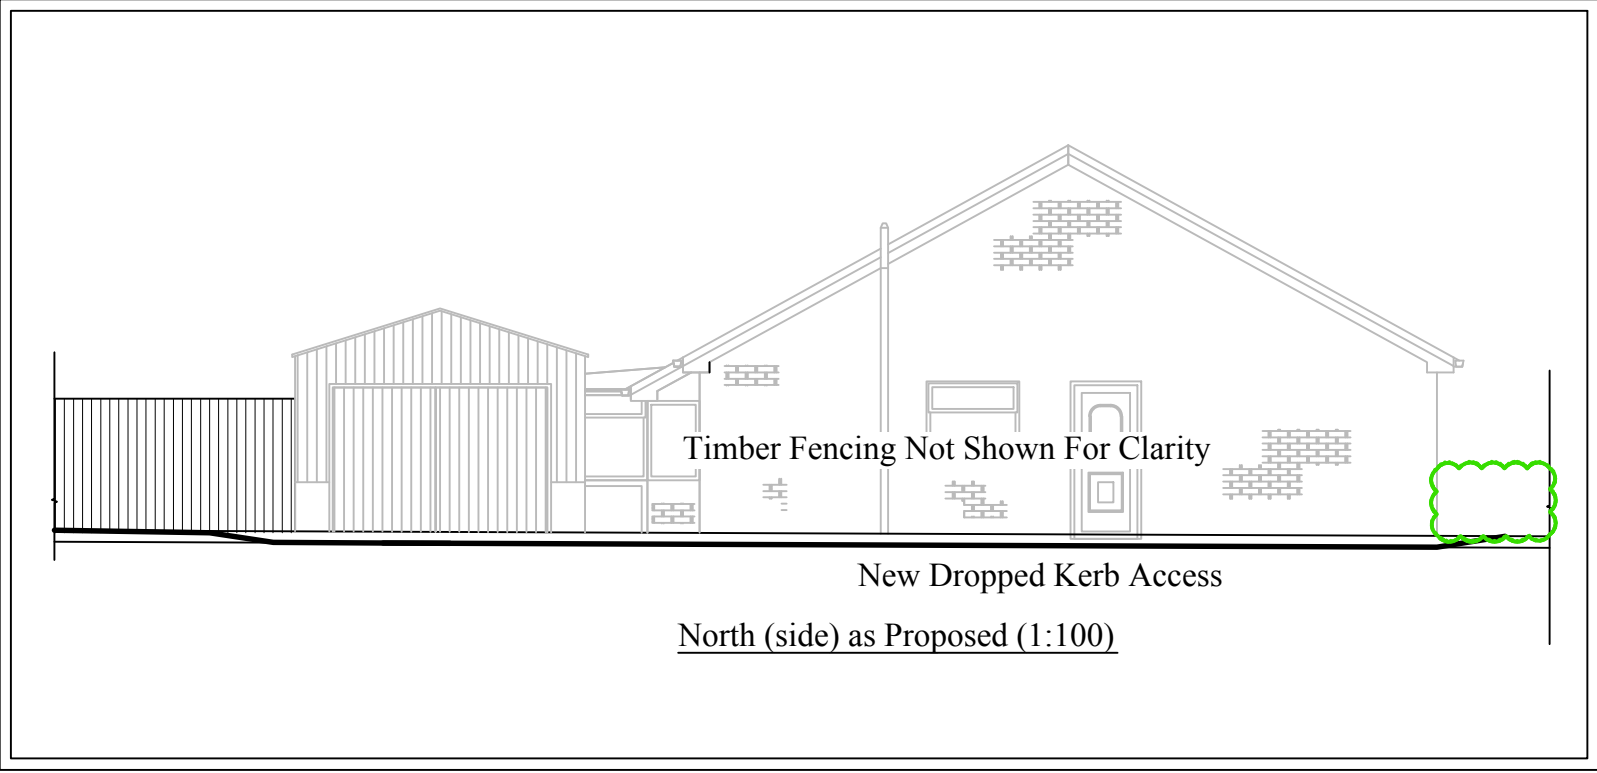


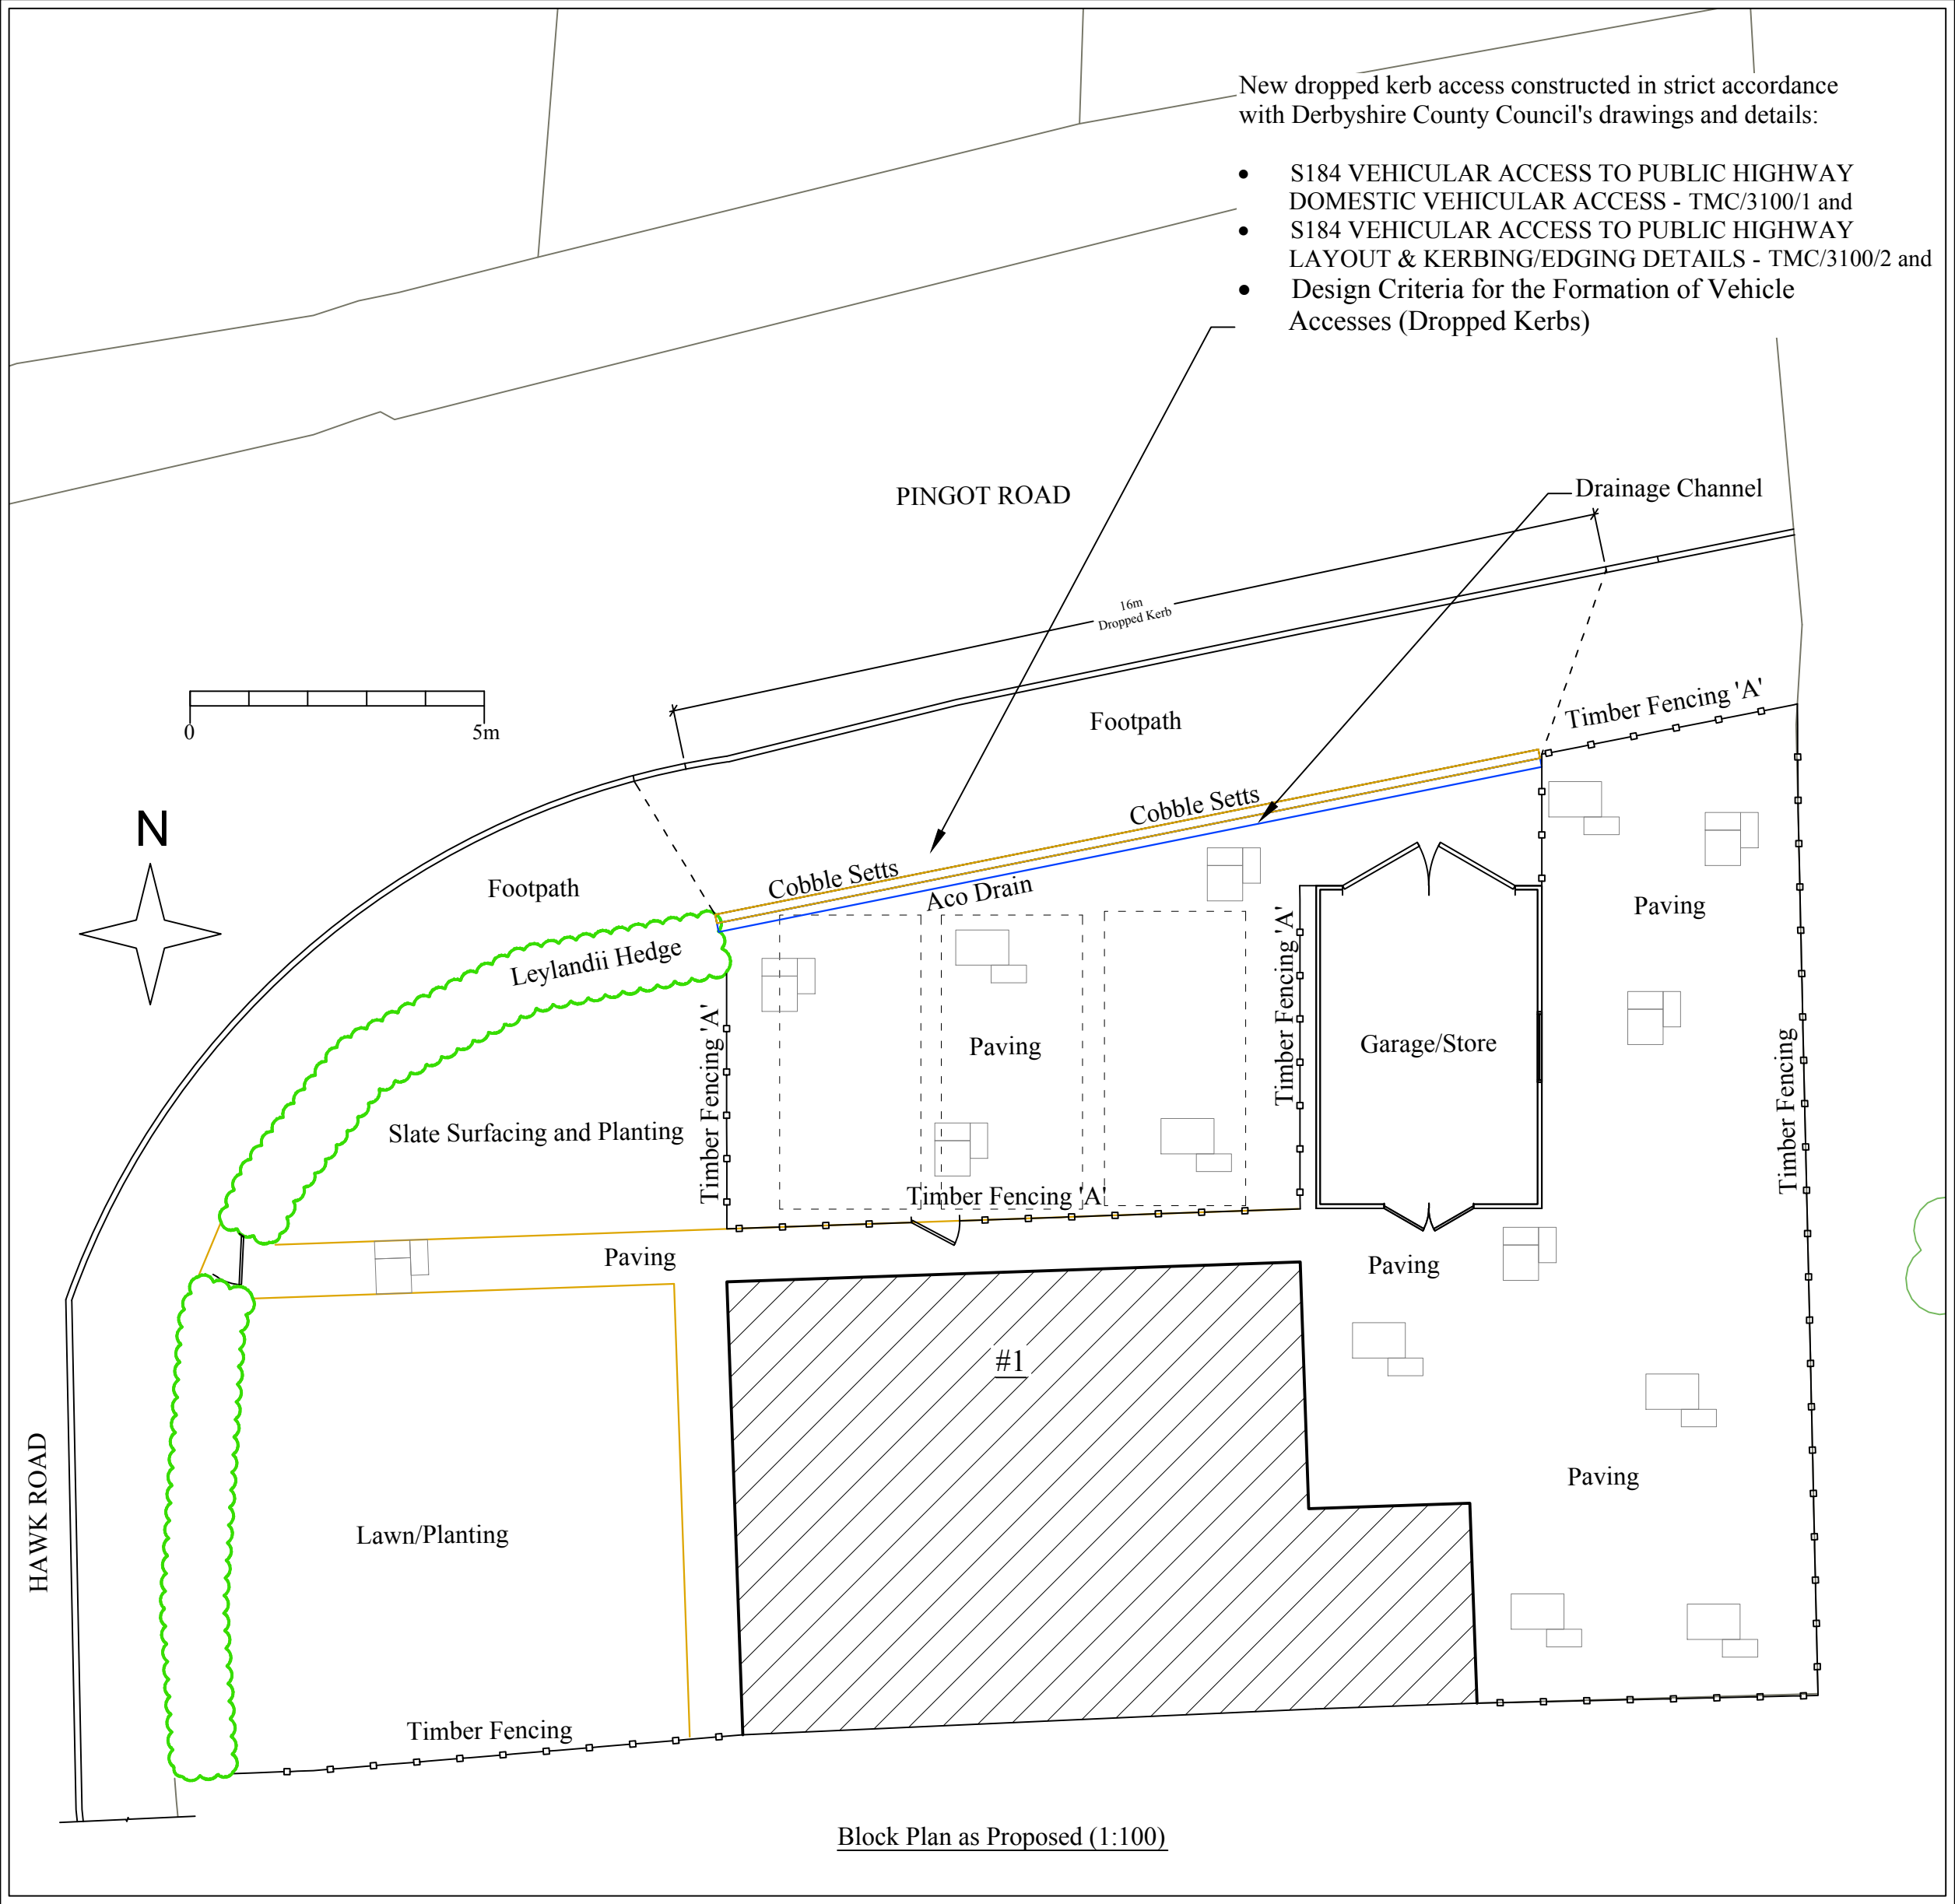

Planning

This drawing is the Copyright of SJ Design Limited.
All documents must be checked on site.
All materials and workmanship are to be in accordance with prevailing British Standards, Codes of Practice, Building Regulations, manufacturers and installation recommendations and all to the complete satisfaction of SJ Design Limited.

SJ
DESIGN LTD

Building Design & Surveying Consultants
The Old Co-Op Building, Church Street,
Hayfield, High Peak SK23 2JE
Tel: 01663 742903 Fax: 01663 751247
Mobile: 07984 007 087 Email: info@sjdesign.net
www.sjdesign.net

Client: Mark Farlam
Job Title: New Dropped Kerb Access at 1 Hawk Road New Mills High Peak SK22 4JJ

Drawing Title: Proposed Plans

Scale: 1:100; @A1 unless marked
Date: November 2022 Drawn by: SJ

Drawing No.	Rev.
301	