




PROPOSED FARMHOUSE SIDE (SOUTHERN) ELEVATION
(Scale 1:50)



PROPOSED FARMHOUSE REAR (EASTERN) ELEVATION
(Scale 1:50)

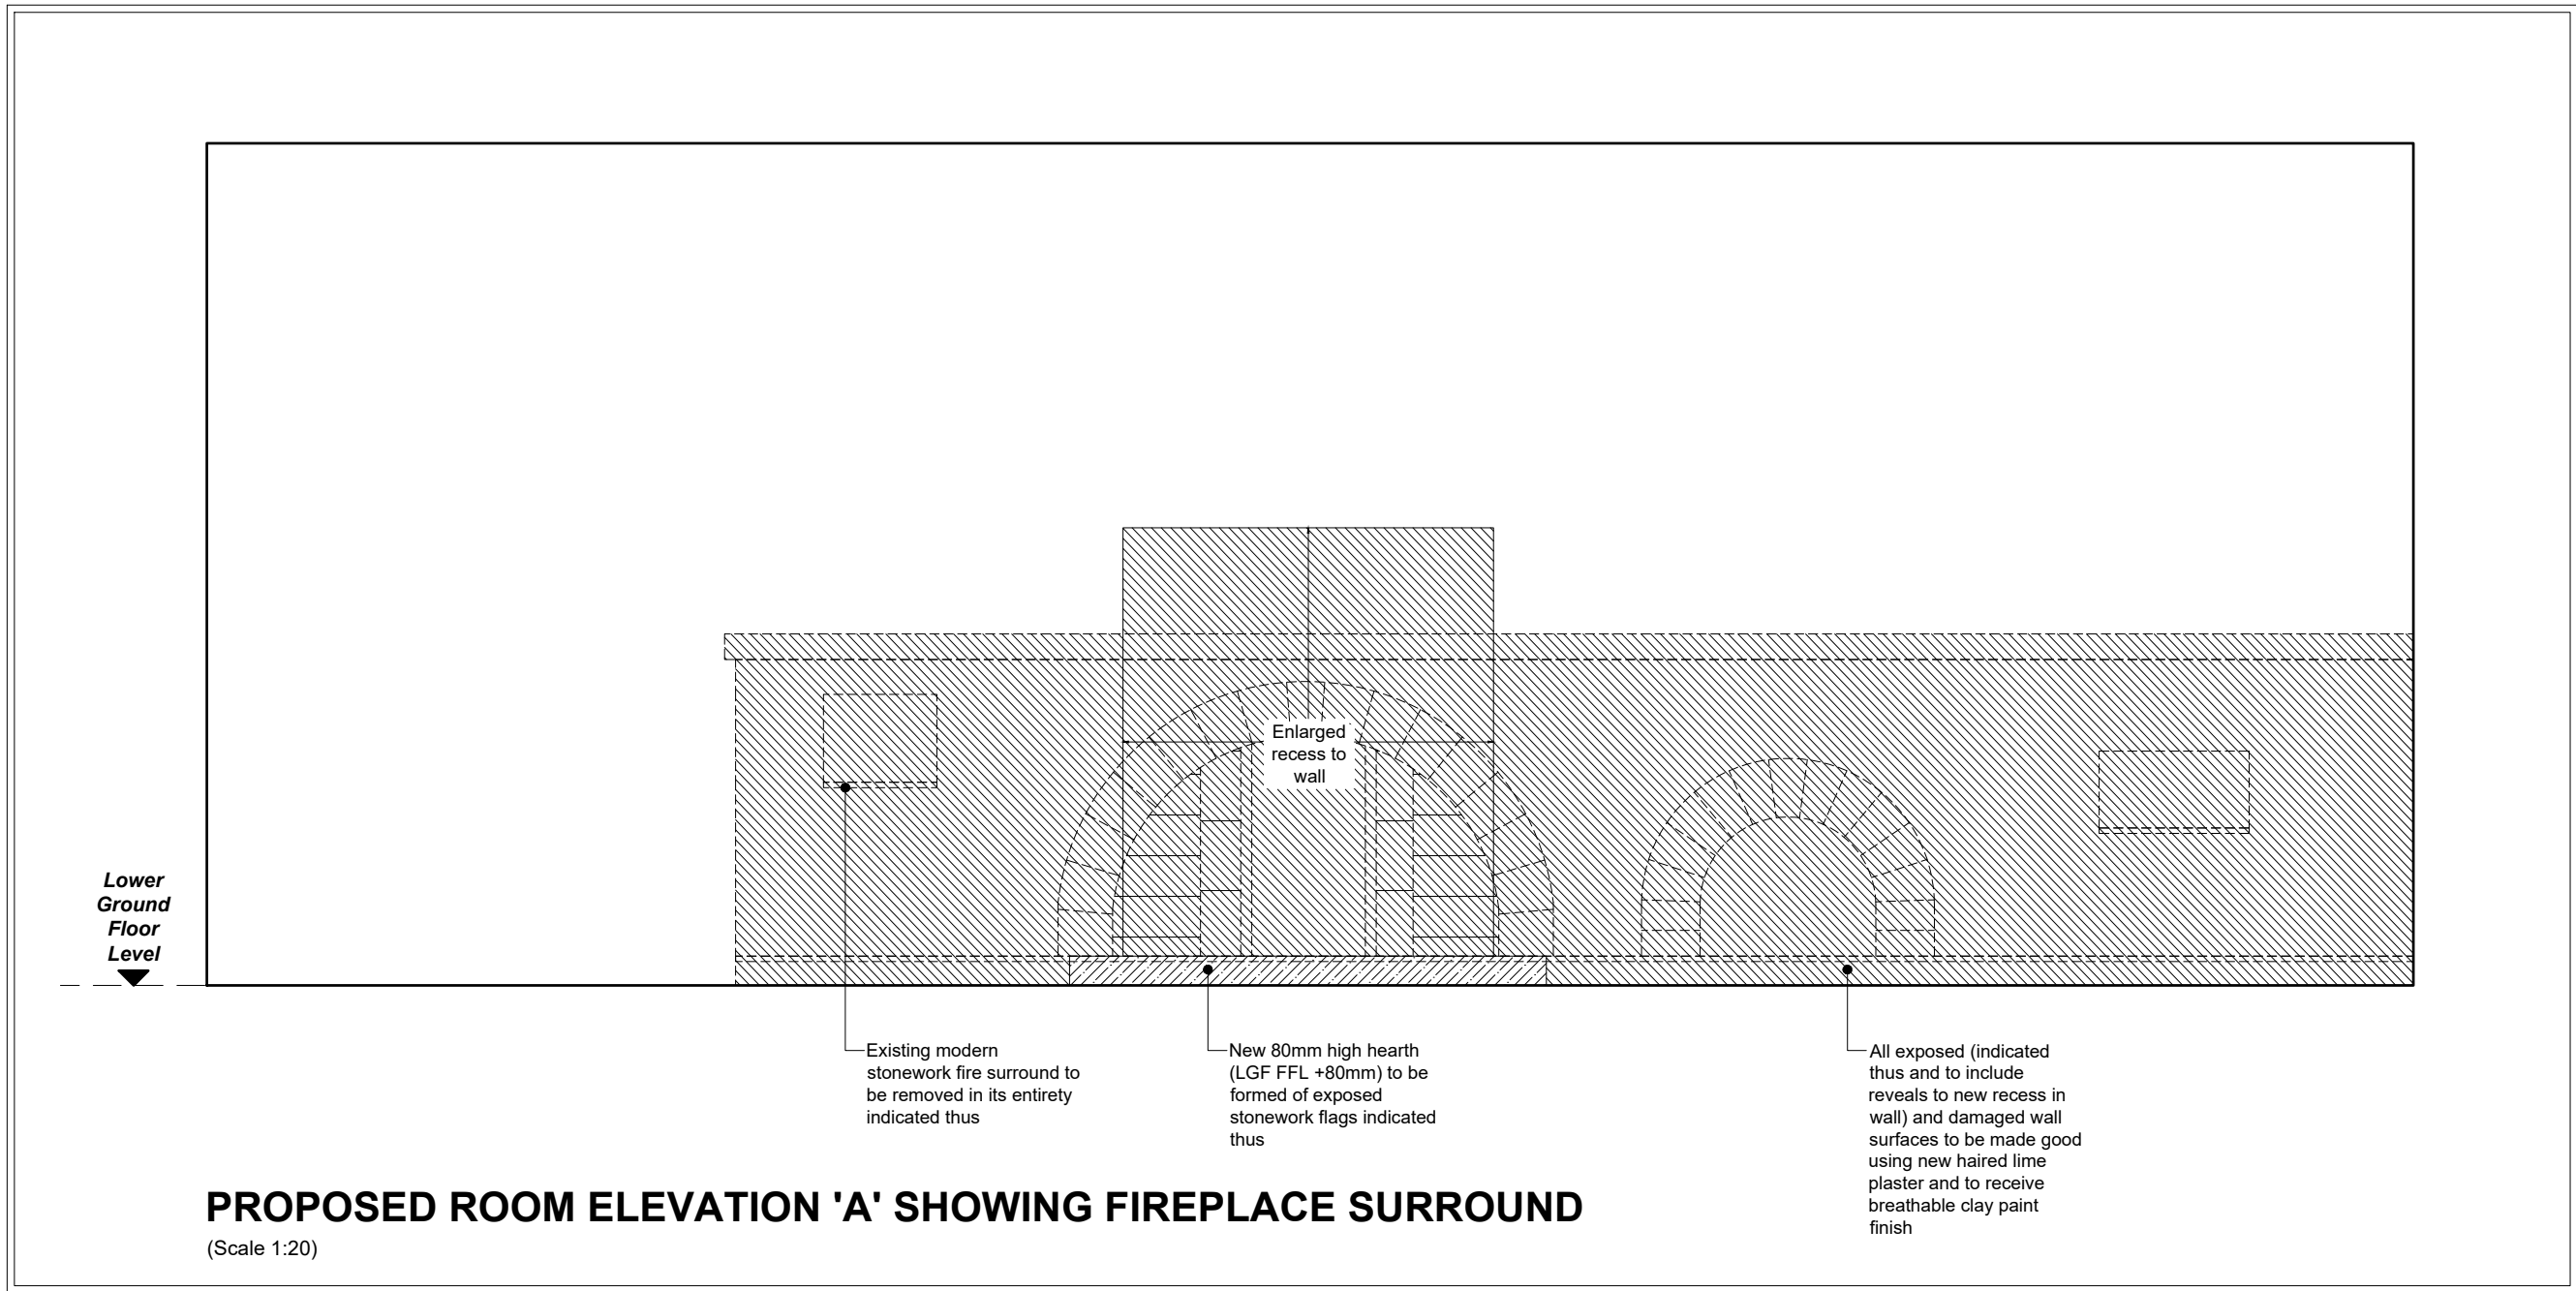

PROPOSED ROOM ELEVATION 'A' SHOWING FIREPLACE SURROUND
(Scale 1:20)

NOTES
All dimensions are to be checked on site and any discrepancies referred to the designer prior to proceeding. All levels are to be confirmed on site prior to proceeding with the work. All discrepancies between information shown on the drawing and the information shown on the specification are to be referred to the designer prior to proceeding with the works. All component sizes and references to be checked prior to the ordering of materials. Positions of existing drain runs and associated installations to be confirmed prior to proceeding and drains checked as necessary. All relevant boundary positions to be checked prior to proceeding. Any on site design changes must be reported to the designer and agreed with the relevant authority prior to proceeding. Levels shown are related to an arbitrary datum and therefore not related to ordnance datum.

A	20.12.22	Amended following client review
Revision	Date	Details

GRUNDY ARCHITECTURE BY DESIGN
RAGGRUNDY ARCHITECTURAL SERVICES LIMITED
30 PARK ROAD, HADFIELD, GAINSBOROUGH, DERBYSHIRE, SK17 2AH
TEL: 0773 581 862
EMAIL: GRUNDY@GAINSBOROUGHARCHITECTS.COM

Project: Proposed Alterations at:
Little Padfield Farm
Glossop
Derbyshire
SK13 1ER

Client: Katie Hodgson

Drawing Title: FARMHOUSE
PROPOSED ELEVATIONS

Drawn by: R.G. Date: 1st December 2022
Drawing No.: 2245.04 Scale: As shown @ A1
Revision: A

0 1 2 3 4 5 6
metres (for 1:50 original)

0 0.5 1 2 3
metres (for 1:20 original)