
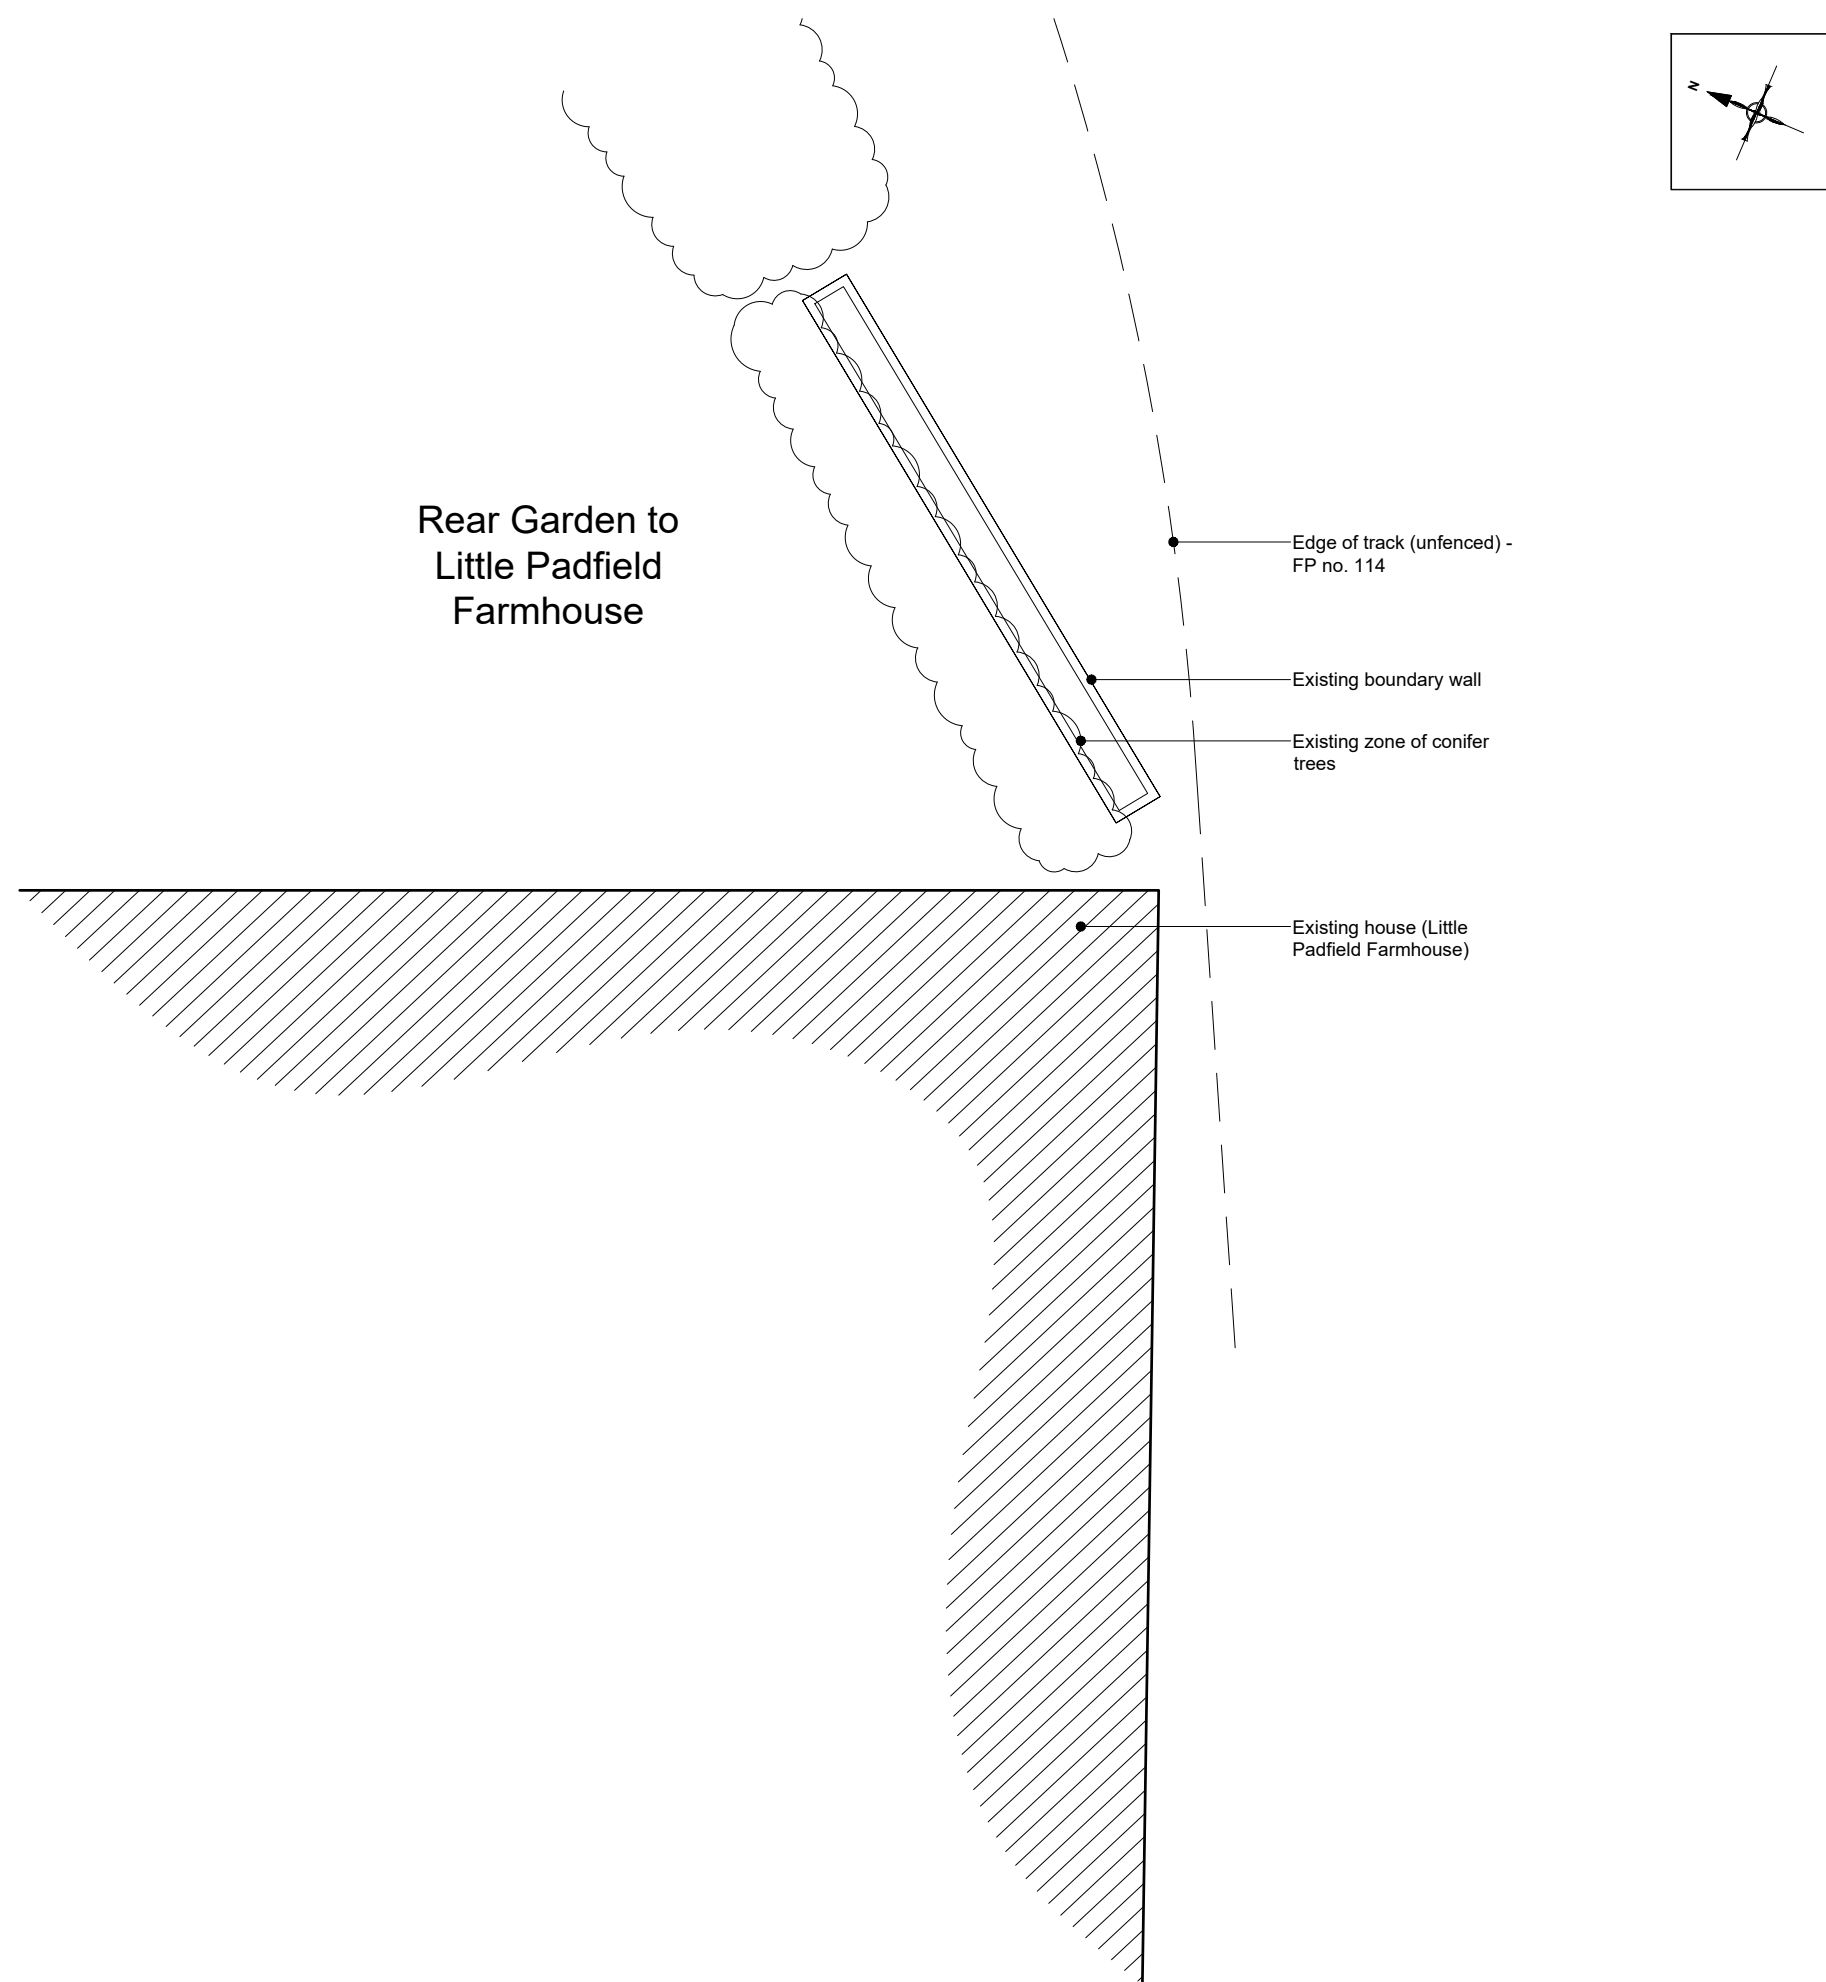
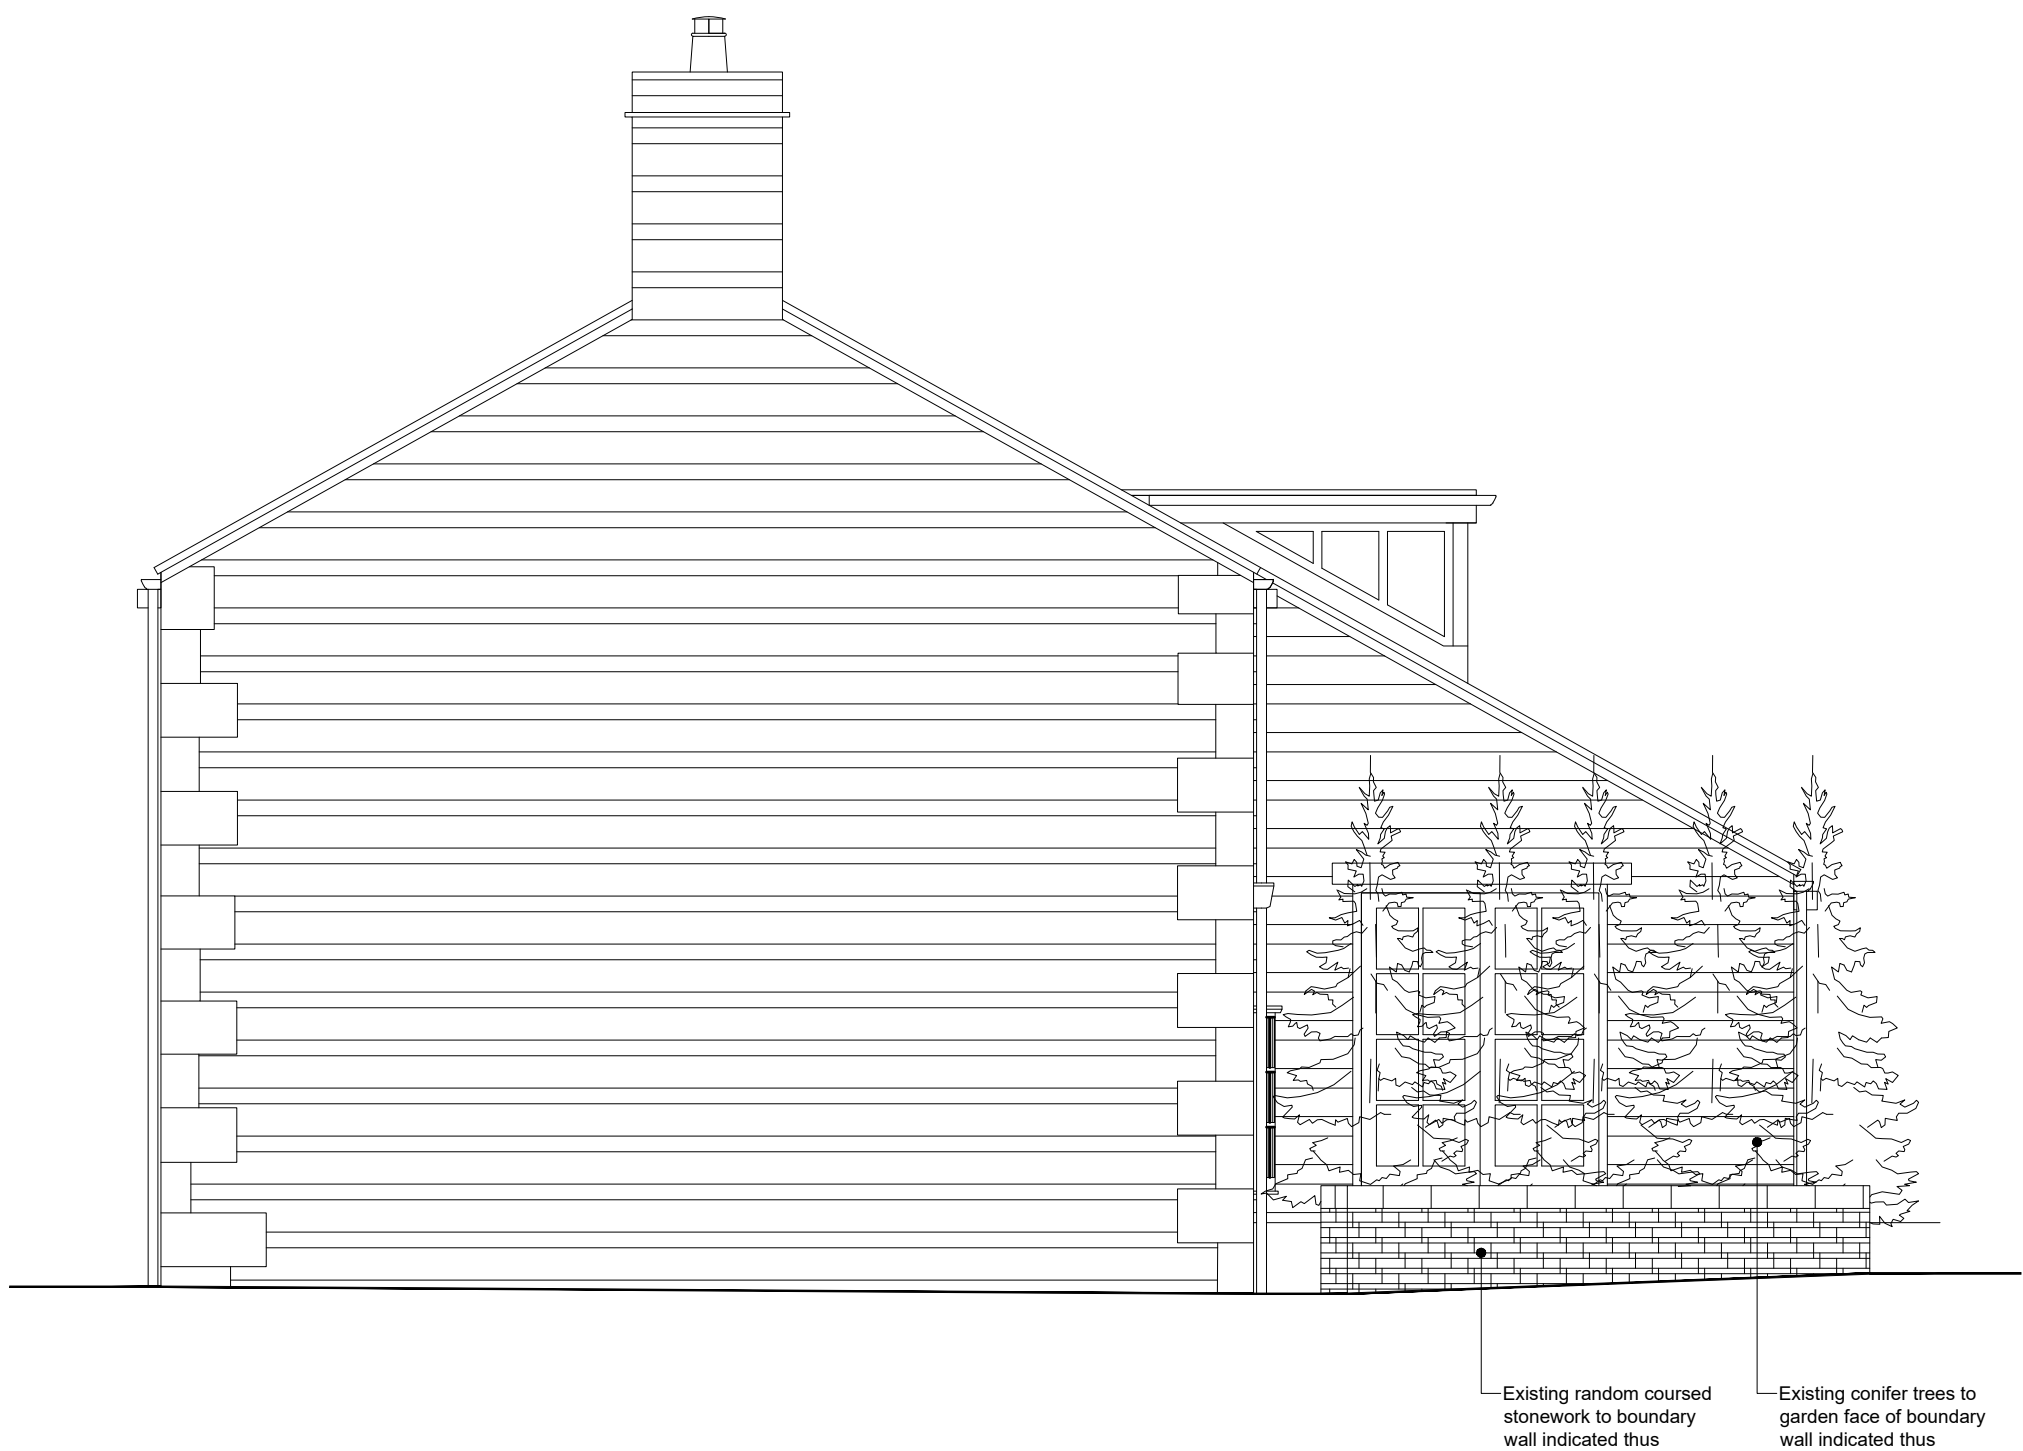


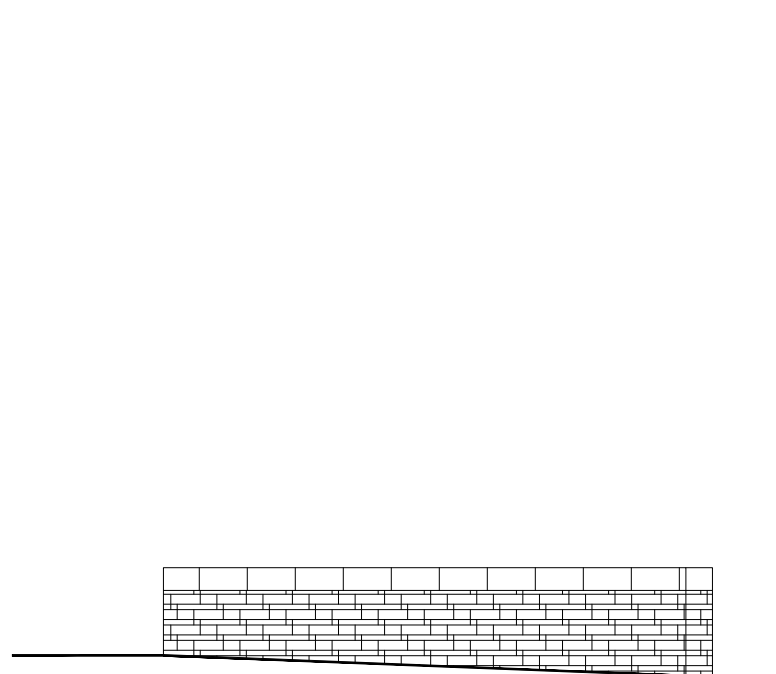

EXISTING PLAN OF BOUNDARY WALL

EXISTING BOUNDARY WALL  
SOUTHERN ELEVATIONEXISTING BOUNDARY WALL  
NORTHERN ELEVATION

## NOTES

All dimensions are to be checked on site and any discrepancies referred to the designer prior to proceeding. All levels are to be confirmed on site prior to proceeding with the work. All discrepancies between information shown on the drawing and the information shown on the specification are to be referred to the designer prior to proceeding with the works. All component sizes and references to be checked prior to the ordering of materials. Positions of existing drain runs and associated installations to be confirmed prior to proceeding and drains checked as necessary. All relevant boundary positions to be checked prior to proceeding. Any on site design changes must be reported to the designer and agreed with the relevant authority prior to proceeding. Levels shown are related to an arbitrary datum and therefore not related to ordnance datum.

| Revision | Date | Details |
|----------|------|---------|
|----------|------|---------|

**GRUNDY**  
ARCHITECTURE BY DESIGN  
22 PARK ROAD, HADFIELD, GLOSCEP, DERBYSHIRE, SK13 2AH  
TEL: 0773 581 862  
EMAIL: GRUNDY@GOSCEPARCHITECTS.CO.UK

R.A.GRUNDY ARCHITECTURAL SERVICES LIMITED  
22 PARK ROAD, HADFIELD, GLOSCEP, DERBYSHIRE, SK13 2AH  
TEL: 0773 581 862  
EMAIL: GRUNDY@GOSCEPARCHITECTS.CO.UK

Project: Proposed Alterations at:  
Little Padfield Farm  
Little Padfield  
Glossop  
Derbyshire  
SK13 1ER

Client: Katie Hodgson

Drawing Title: BOUNDARY WALL  
EXISTING PLAN & ELEVATIONS

Drawn by: R.G.

Date: 1st December 2022

Drawing No.: 2245.11

Scale: 1:50 @ A1

Revision:

0 1 2 3 4 5 6  
metres (for 1:50 original)