
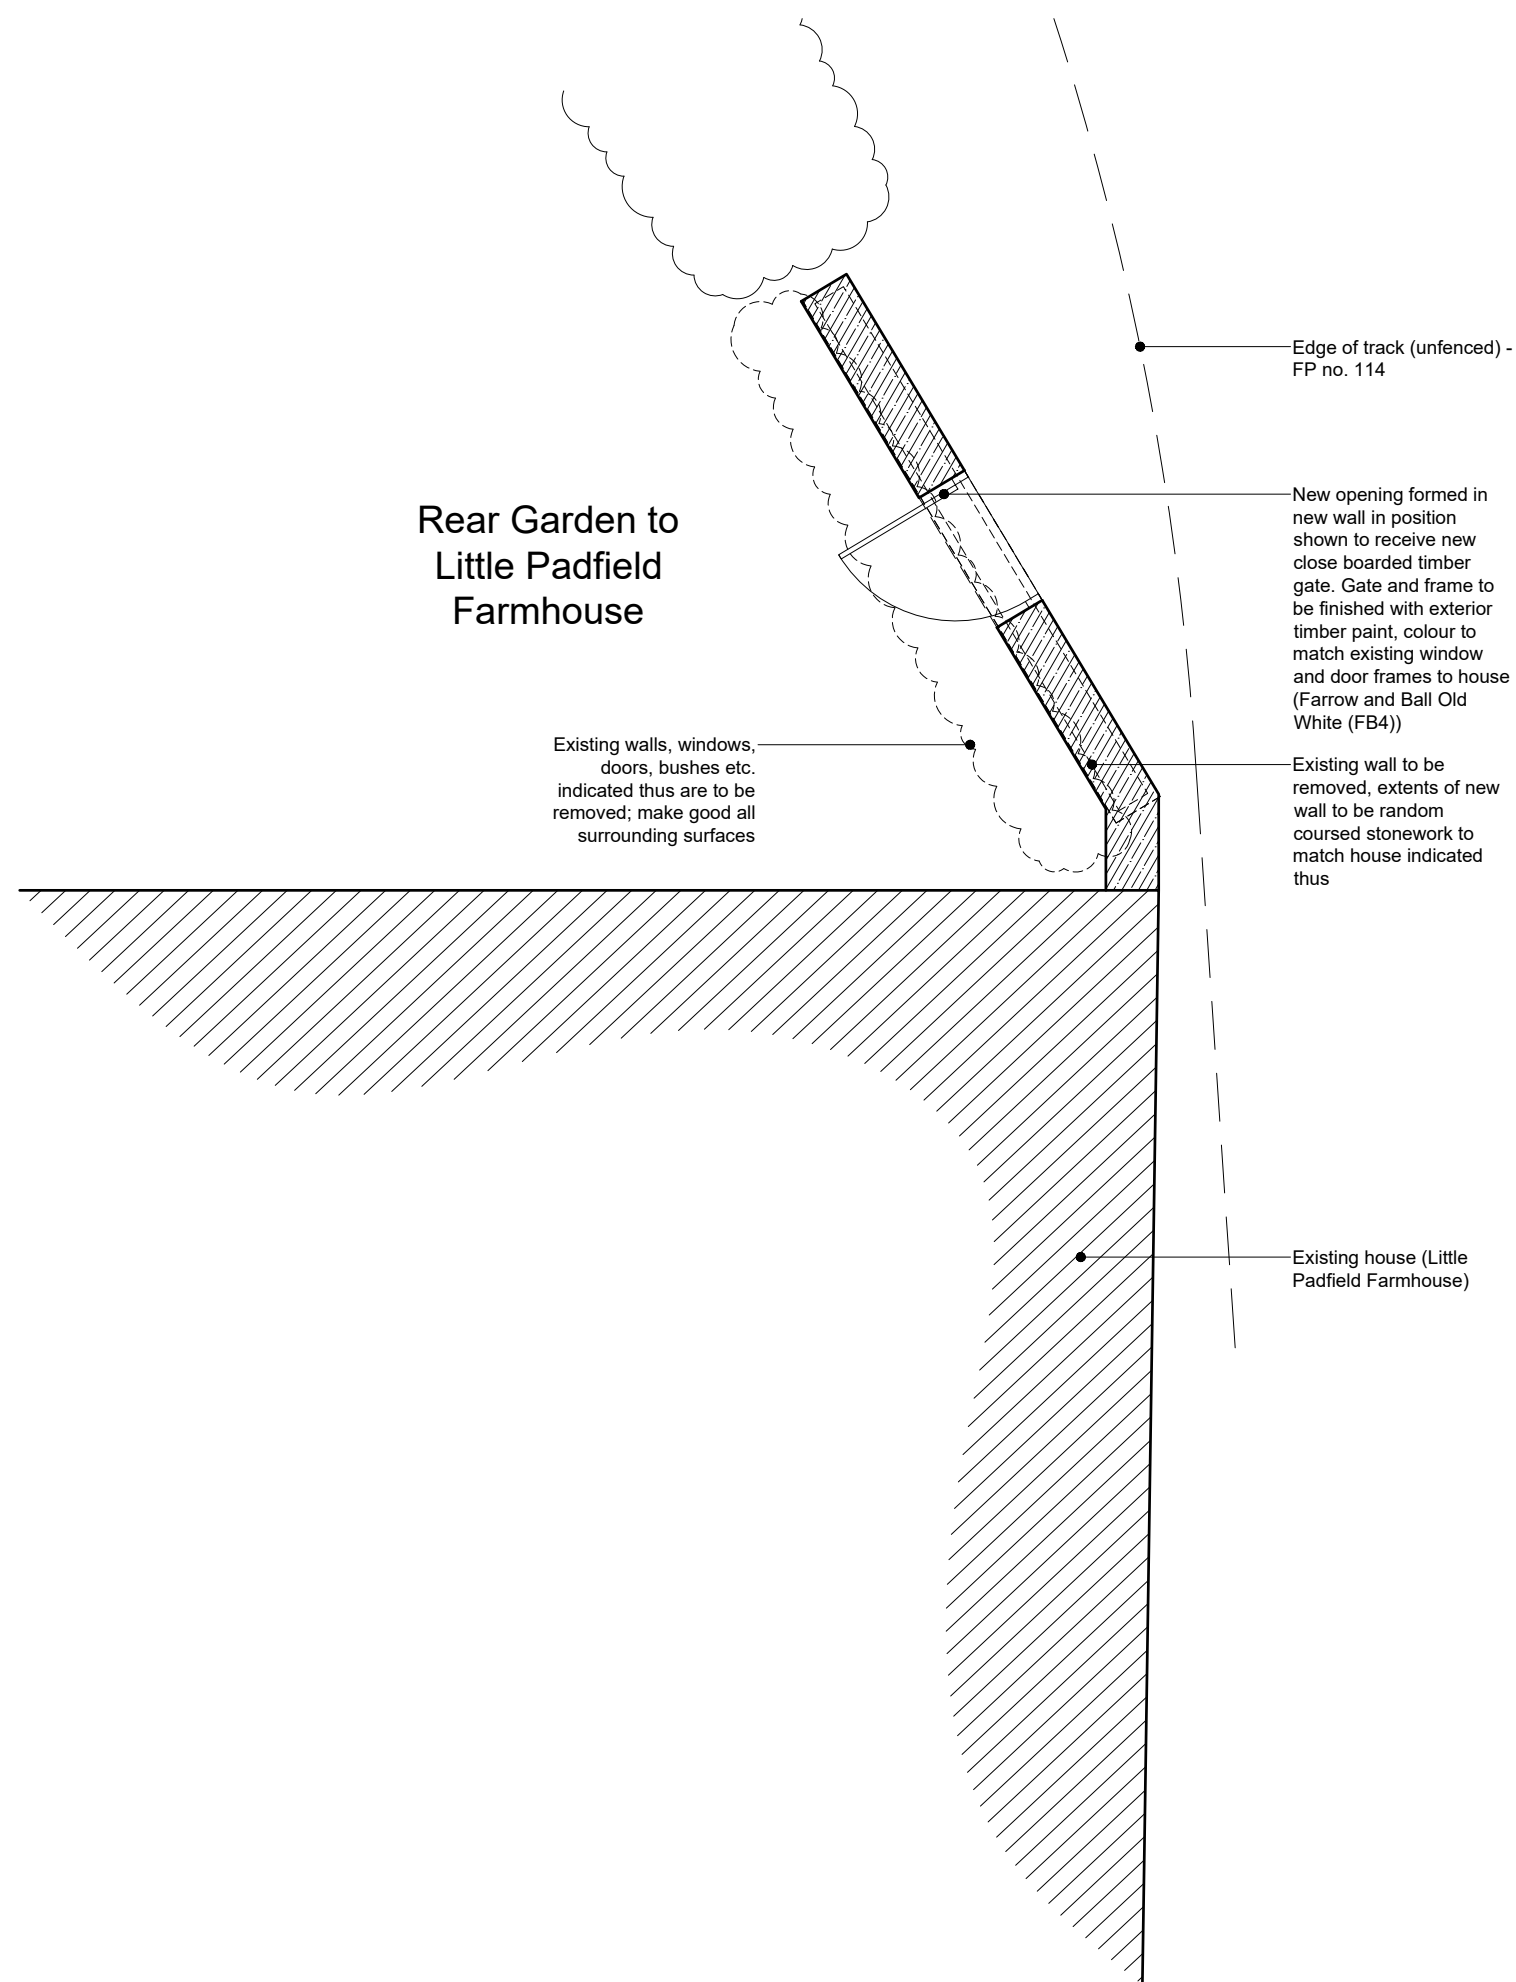
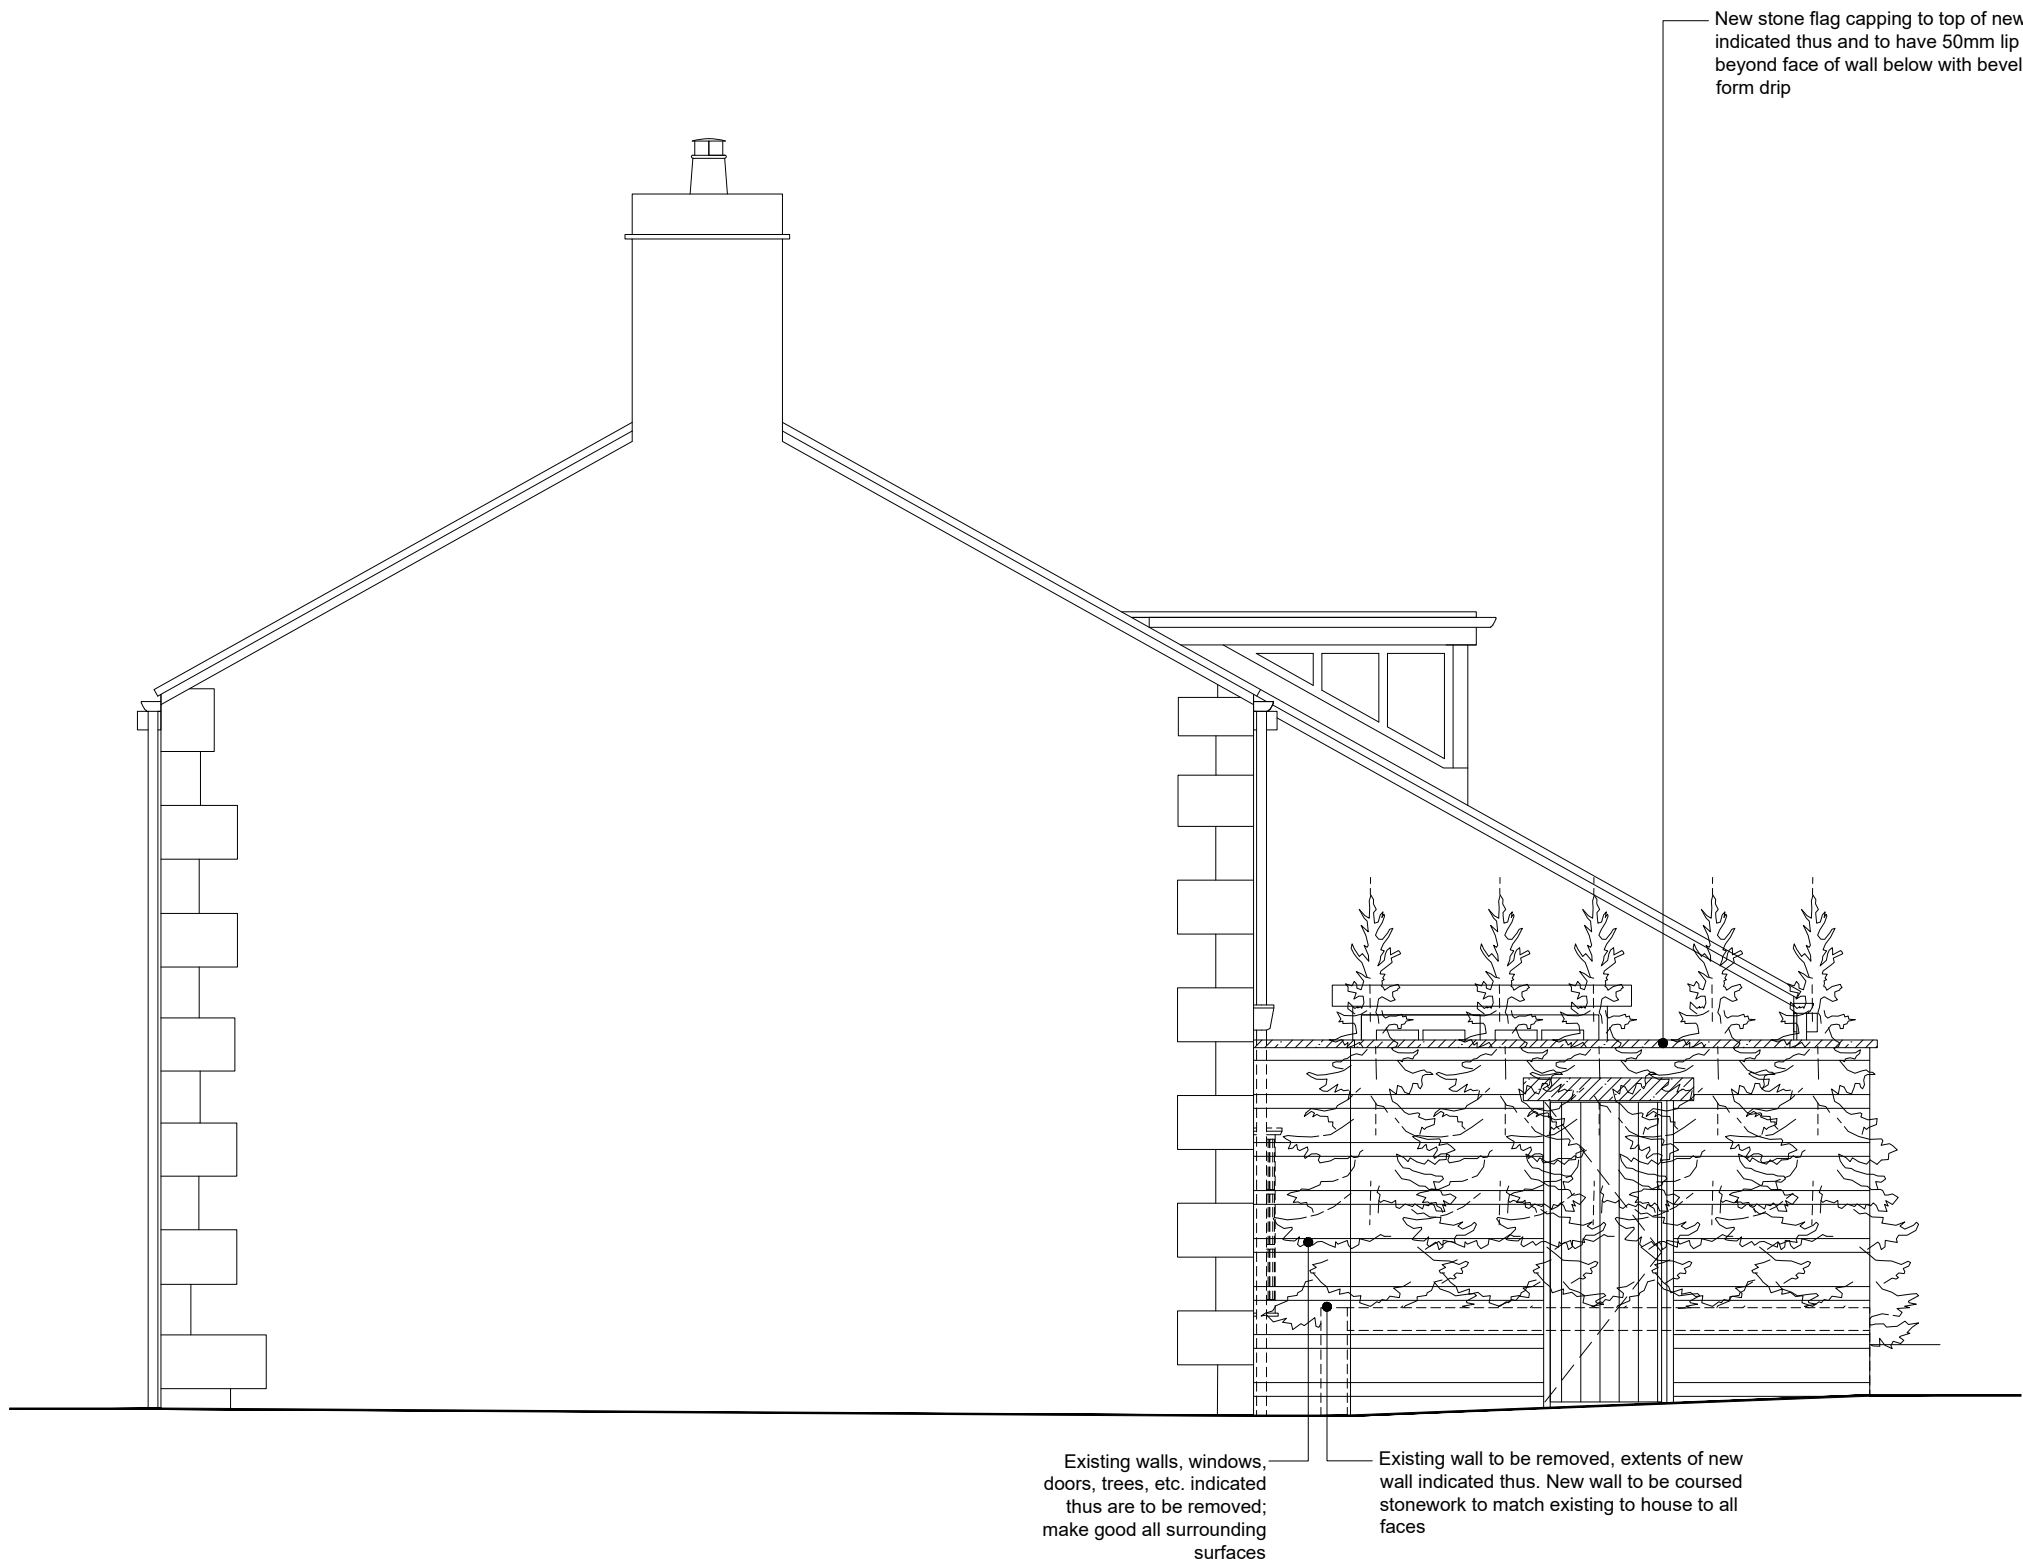


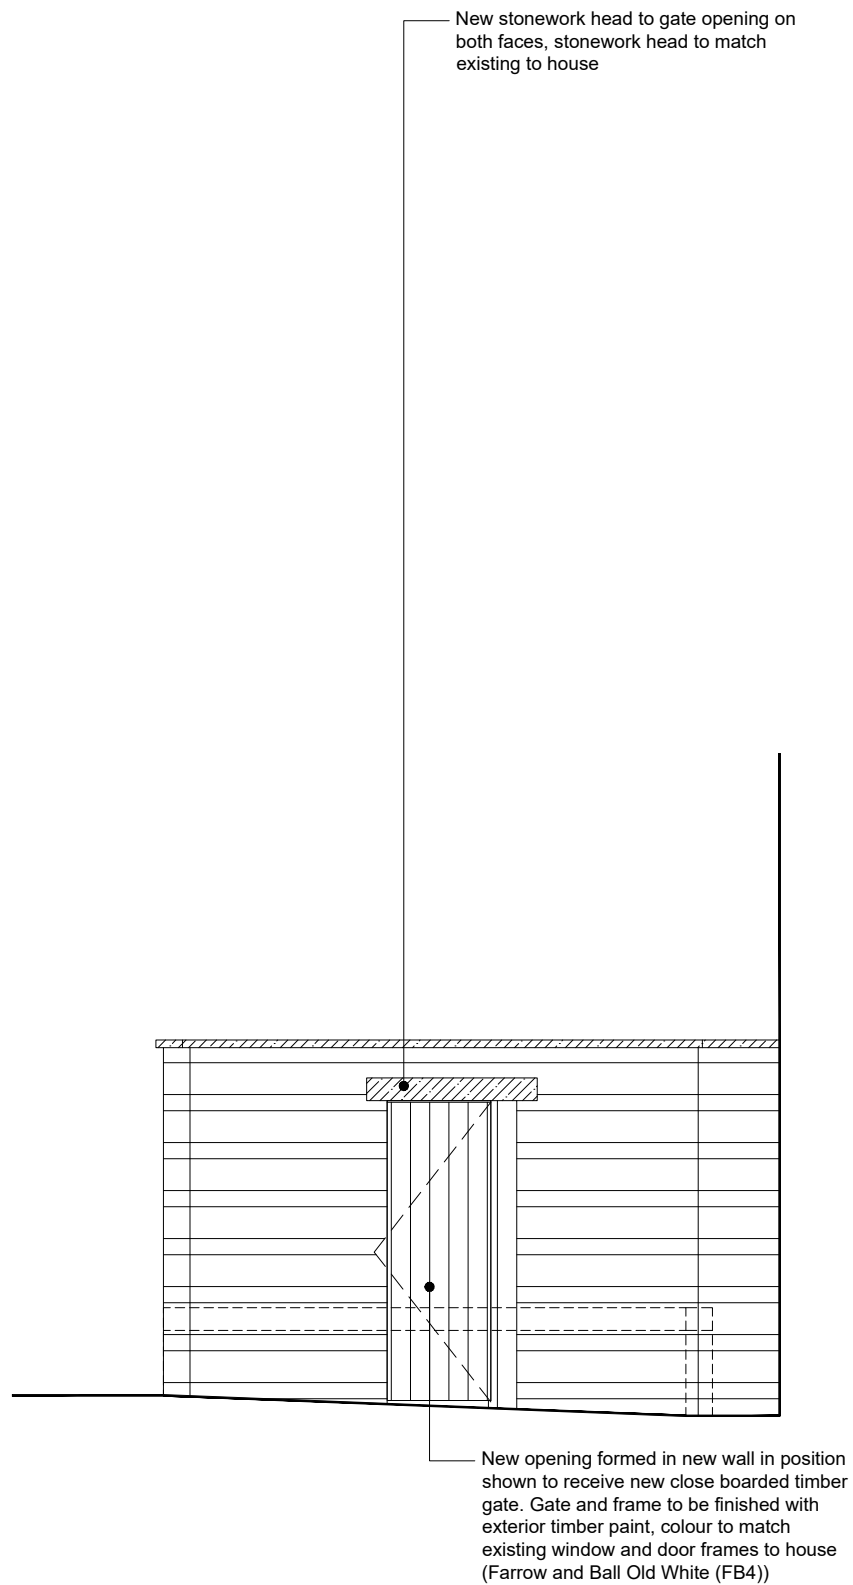

PROPOSED PLAN OF BOUNDARY WALL

PROPOSED BOUNDARY WALL
SOUTHERN ELEVATIONPROPOSED BOUNDARY WALL
NORTHERN ELEVATION

NOTES

All dimensions are to be checked on site and any discrepancies referred to the designer prior to proceeding. All levels are to be confirmed on site prior to proceeding with the work. All discrepancies between information shown on the drawing and the information shown on the specification are to be referred to the designer prior to proceeding with the works. All component sizes and references to be checked prior to the ordering of materials. Positions of existing drain runs and associated installations to be confirmed prior to proceeding and drains checked as necessary. All relevant boundary positions to be checked prior to proceeding. Any on site design changes must be reported to the designer and agreed with the relevant authority prior to proceeding. Levels shown are related to an arbitrary datum and therefore not related to ordnance datum.

A 20.12.22 Amended following client review

Revision Date Details

GRUNDY ARCHITECTURE BY DESIGN
RAGRUNDY ARCHITECTURAL SERVICES LIMITED
30 PARK ROAD, HADFIELD, GOSNOLD, DERBYSHIRE SK13 2AH
TEL: 0773 581 862
EMAIL: GRUNDY@GOSNOLDARCH.COM

Project: Proposed Alterations at:
Little Padfield Farm
Little Padfield
Glossop
Derbyshire
SK13 1ER

Client: Katie Hodgson
Drawing Title: BOUNDARY WALL
PROPOSED PLAN & ELEVATIONS

Drawn by: R.G. Date: 1st December 2022
Drawing No.: 2245.12 Scale: 1:50 @ A1
Revision: A

0 1 2 3 4 5 6
metres (for 1:50 original)