


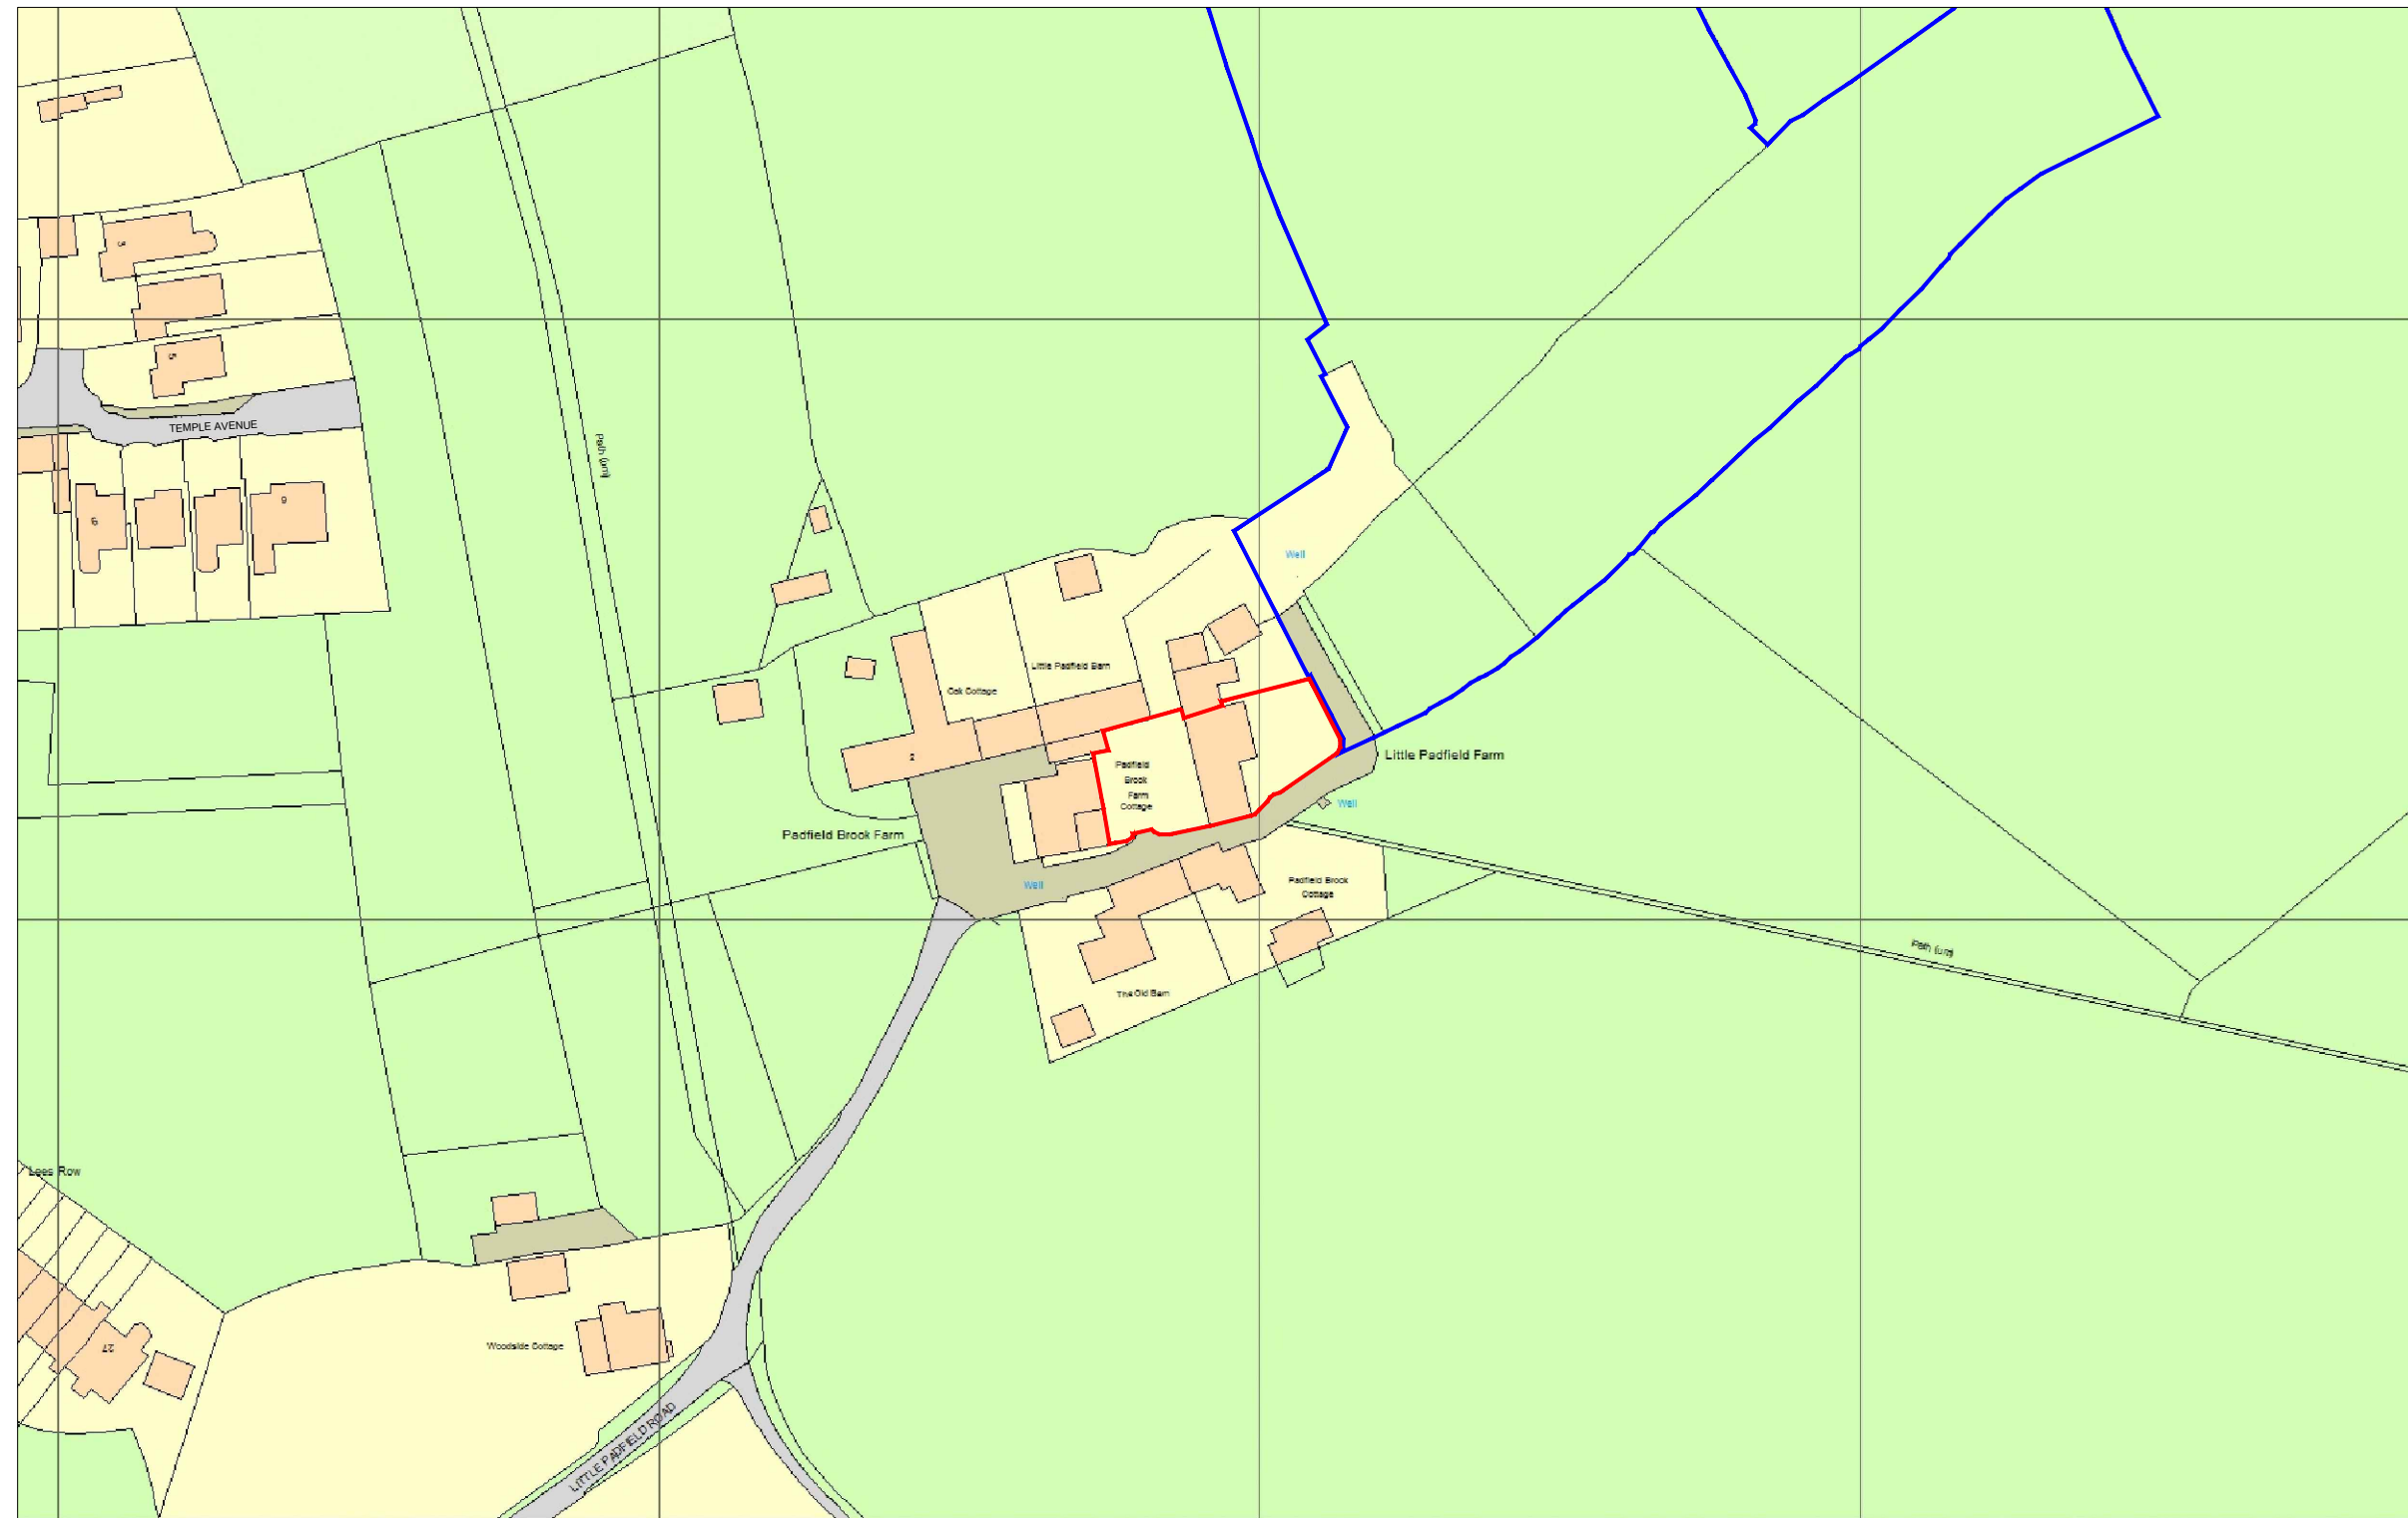

Little Padfield Farm, Little Padfield
Existing Site Location Plan
Scale 1:1250

