





Roof: Blue Slate
Walls: Stone
Joinery: Timber Framed

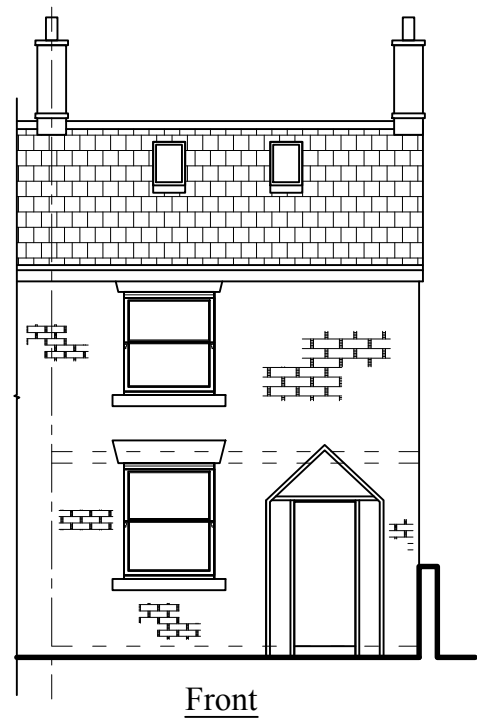


Front

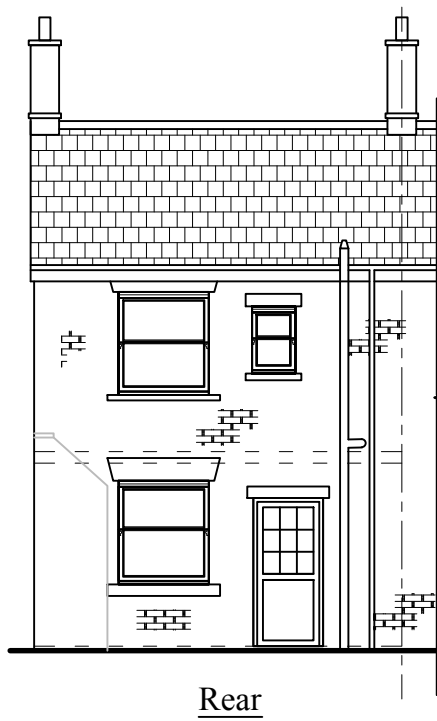



Rear

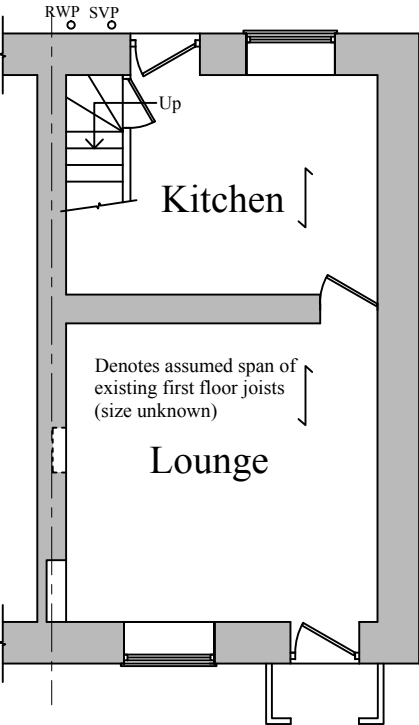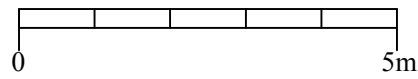

Ground

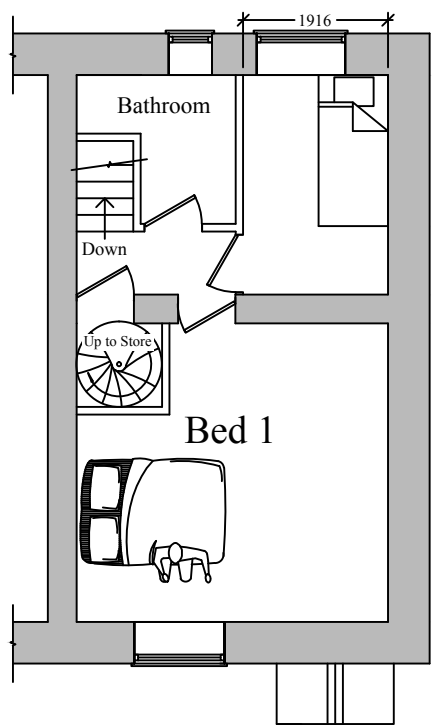

First

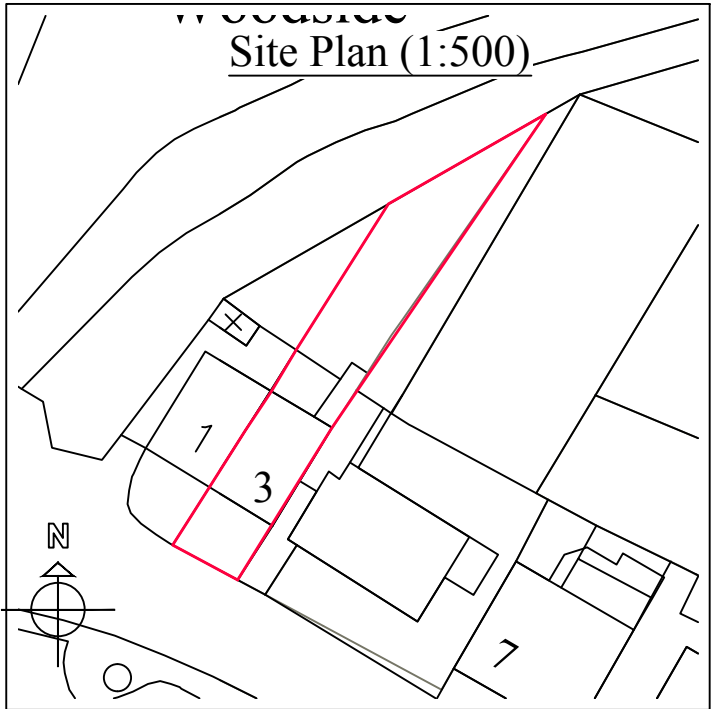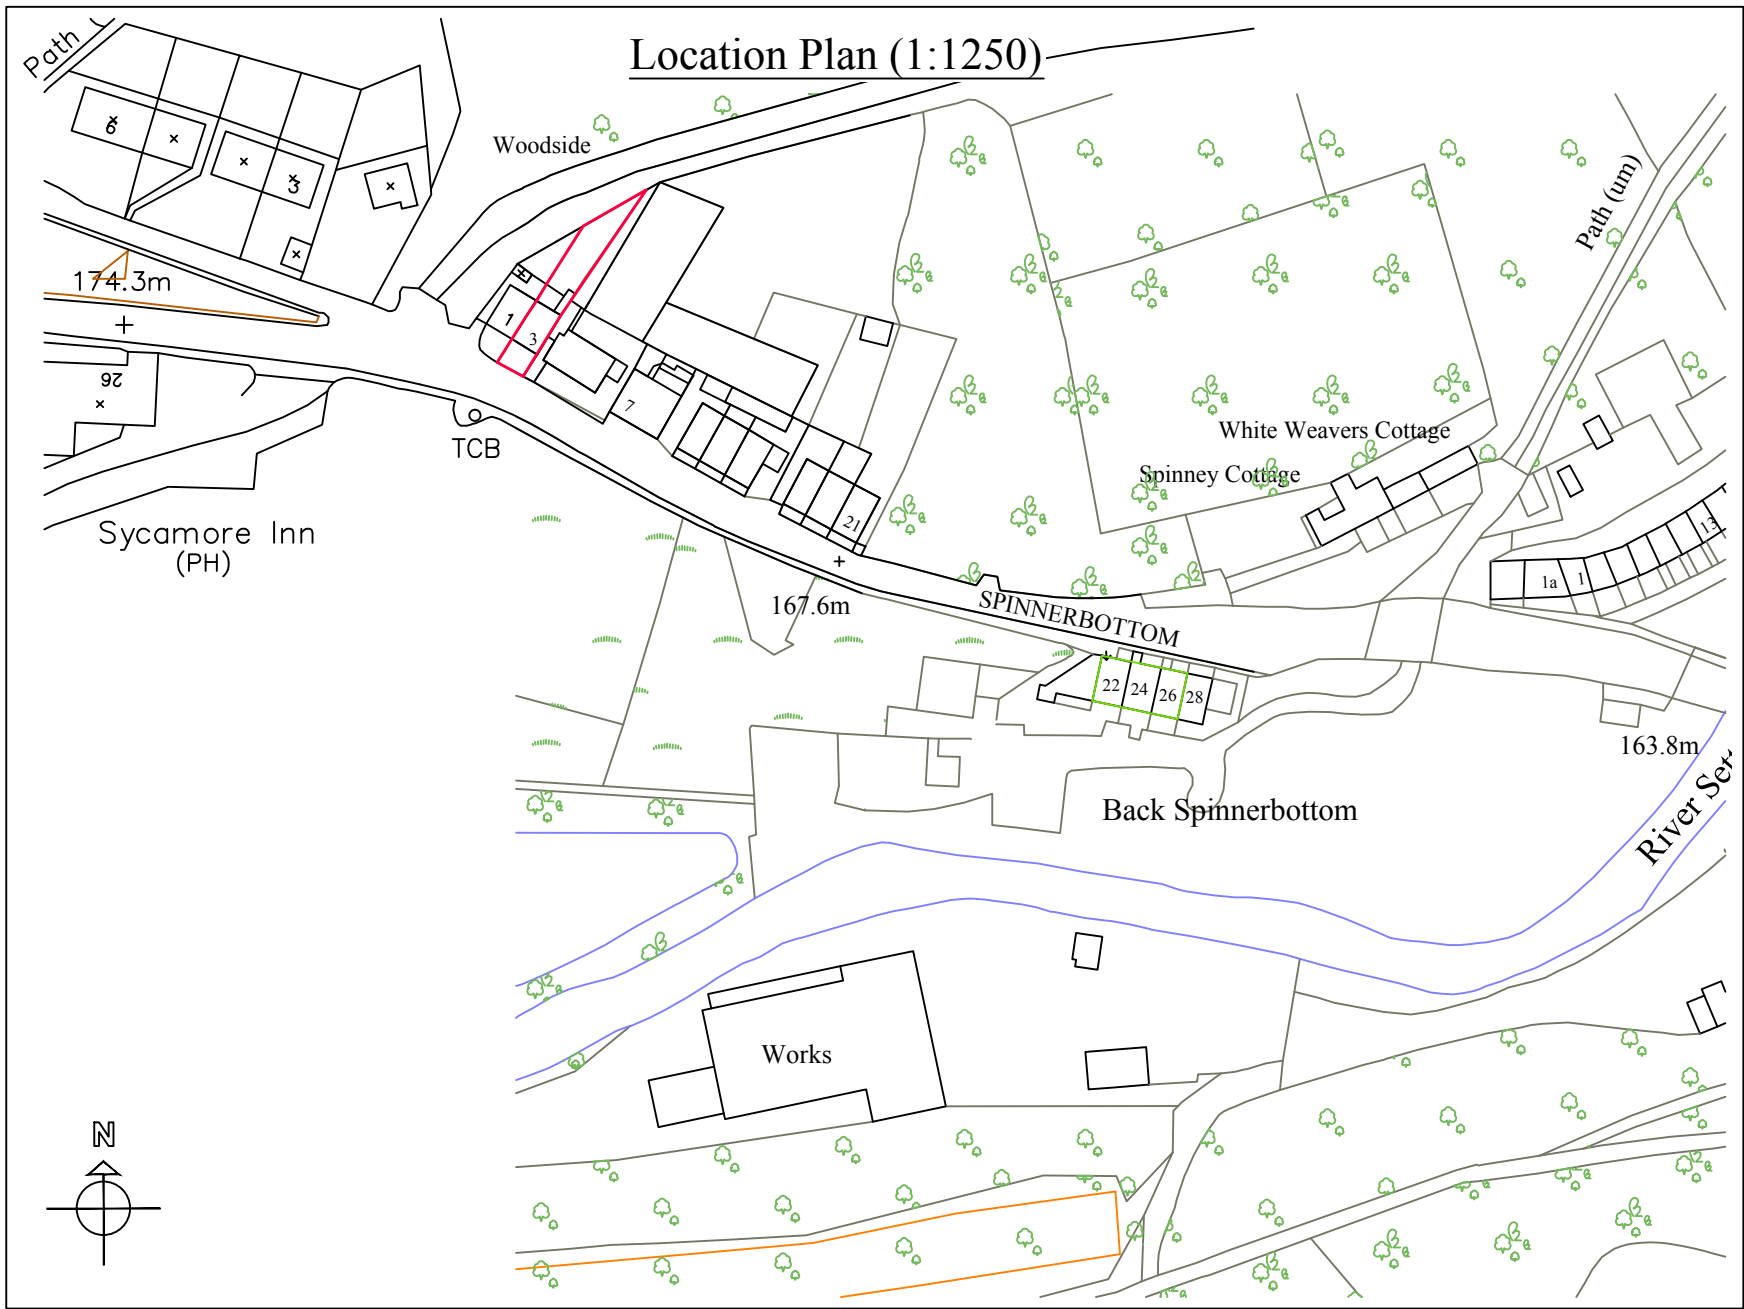

Planning

This drawing is the Copyright of SJ Design Limited.
All dimensions must be checked on site.
All materials and workmanship are to be in accordance with prevailing British Standards, Codes of Practice, Building Regulations, manufacturers and federation recommendations and all to the complete satisfaction of SJ Design Limited.



Building Design & Surveying Consultants
The Old Co-Op Building, Church Street,
Hayfield, High Peak SK22 2JE
Tel:01663 742903 Fax:01663 751247
Mobile: 07984 007 087 Email: info@sjdesign.net
www.sjdesign.net

Client
Jo Sanchez

Job Title
Proposed Internal Alterations at
3 Spinnerbottom
Birch Vale
High Peak
SK22 1AA

Drawing Title
Existing Plans

Scale
1:100; @A2 unless marked

Date
December 2022

Drawn by
SJ

Drawing No. 101	Rev.
--------------------	------