


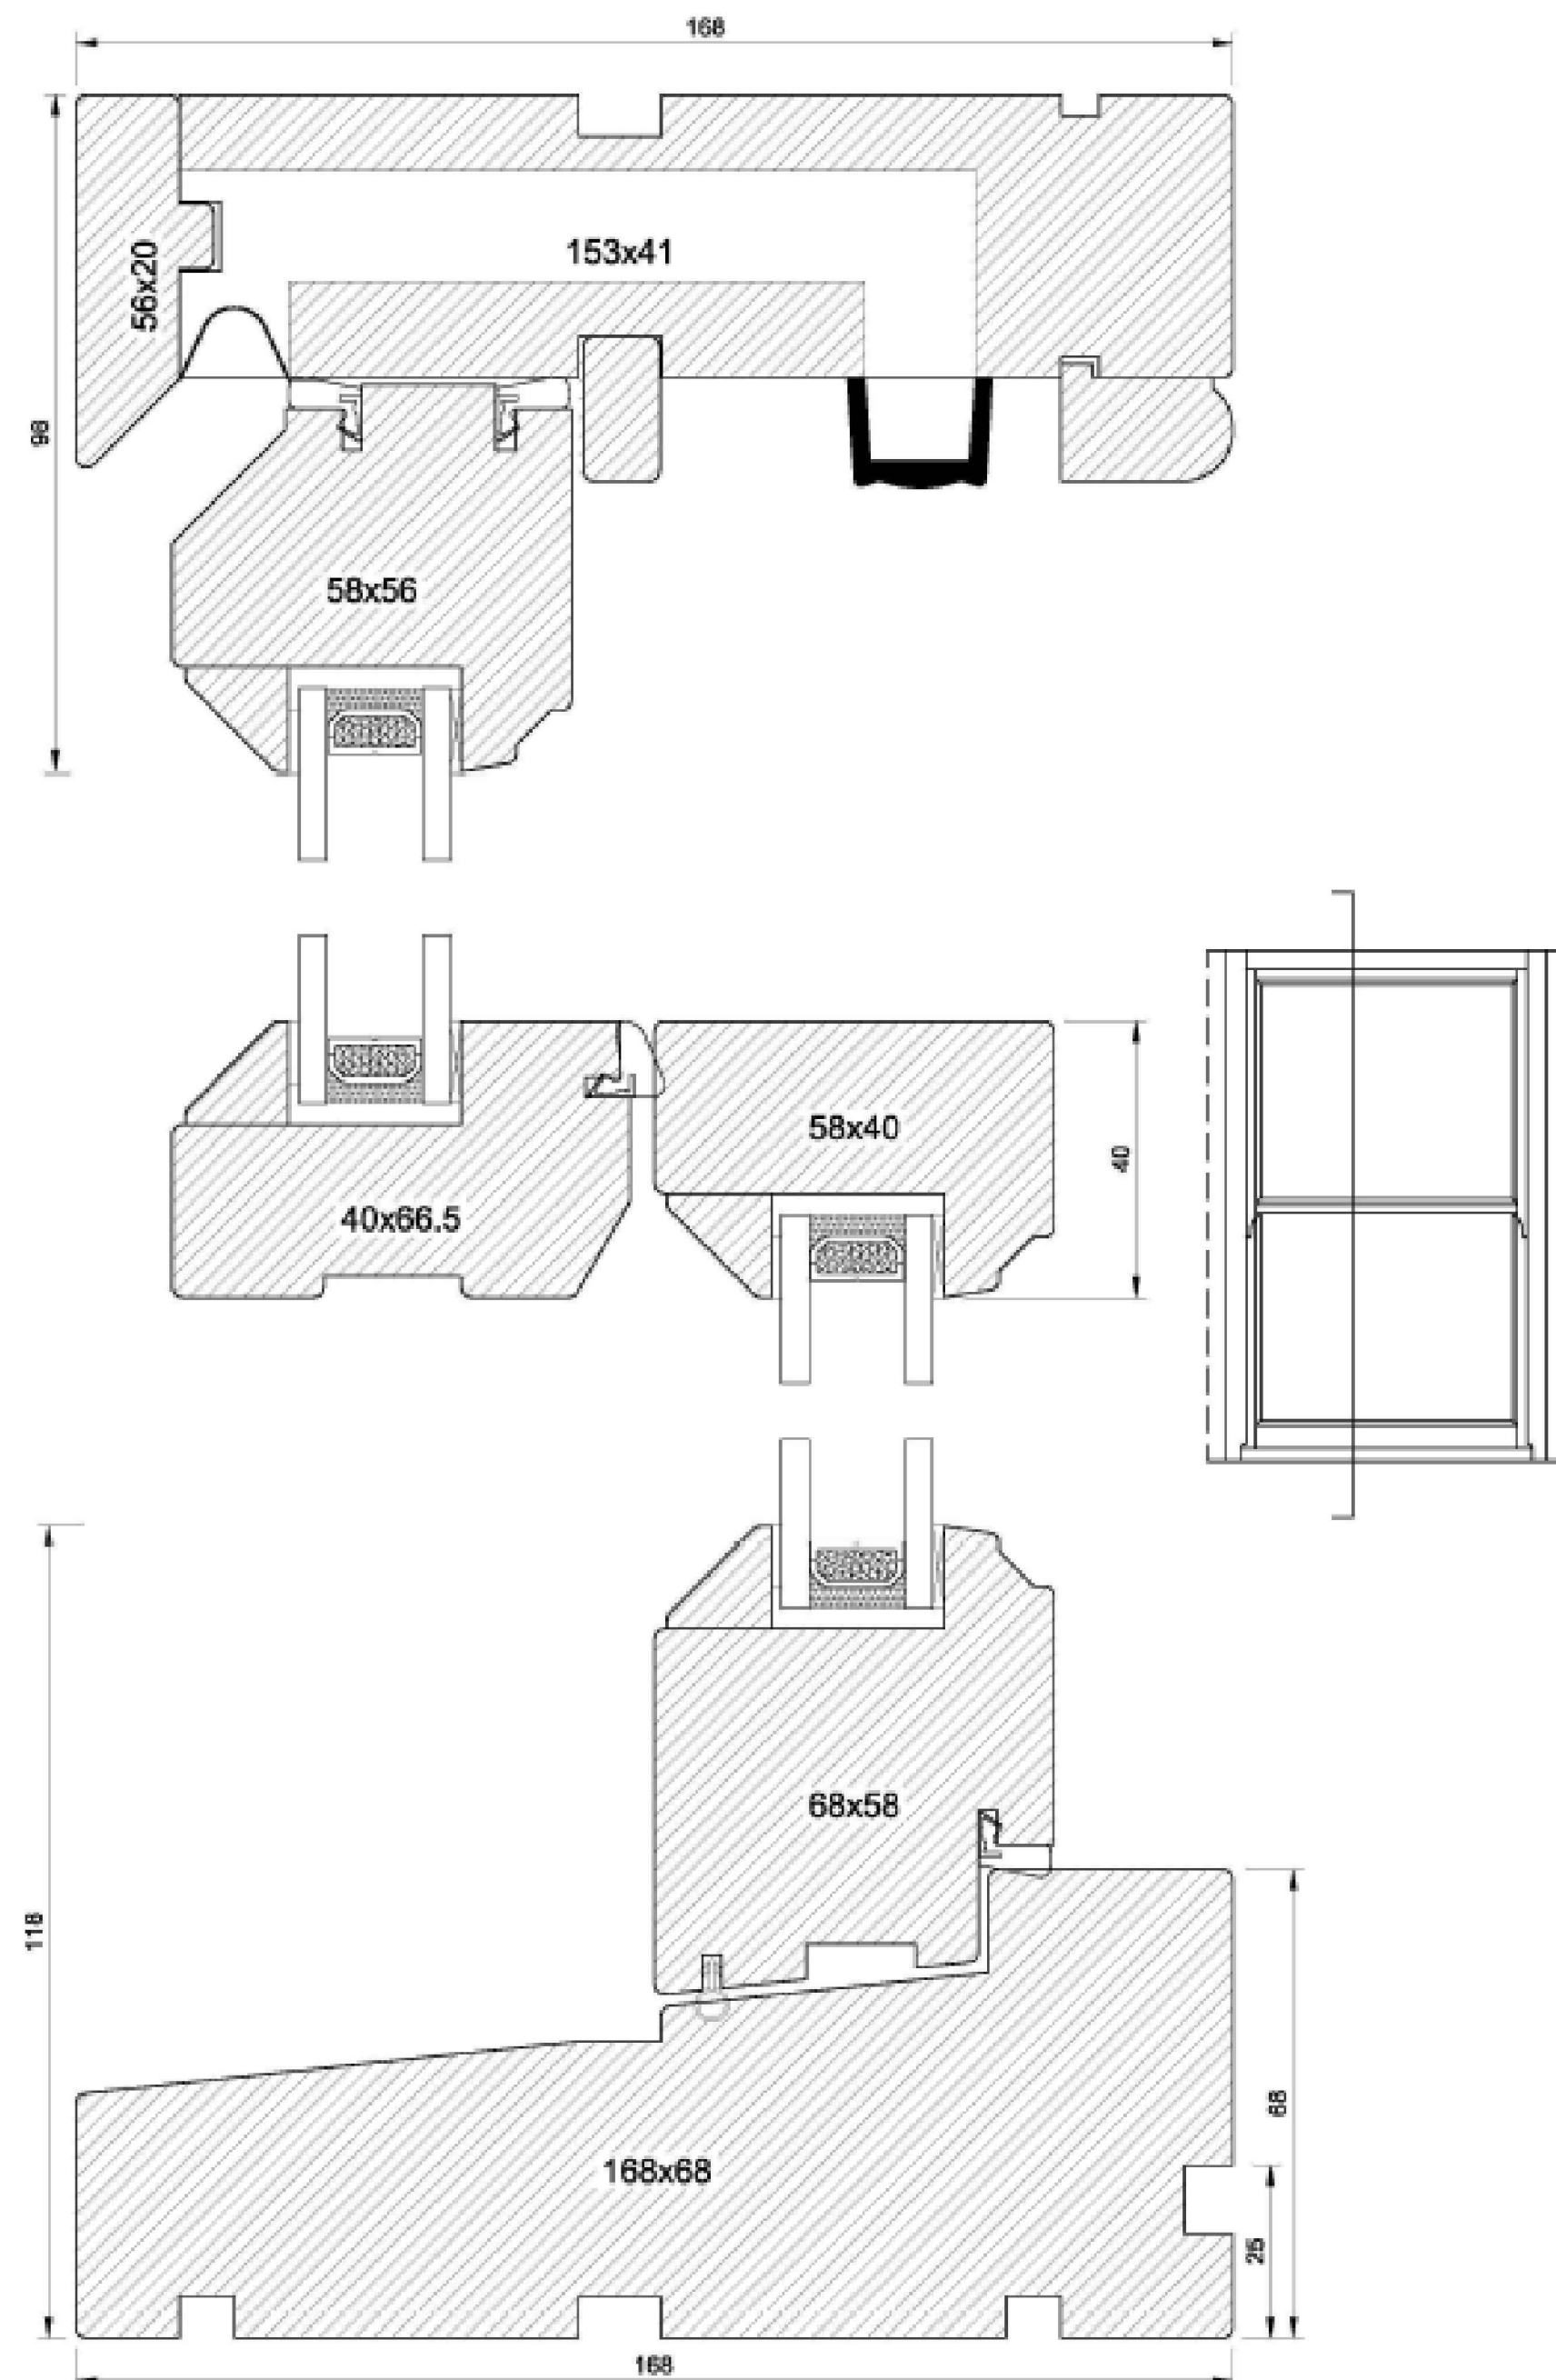


W1 Vertical Section (1:1)

Notes:
1) 4:12:4 double glazed units
2) Hardwood timber frames (colour 'Grey' to match existing frames)


W1 - Window Detail (1:10)

Elevation

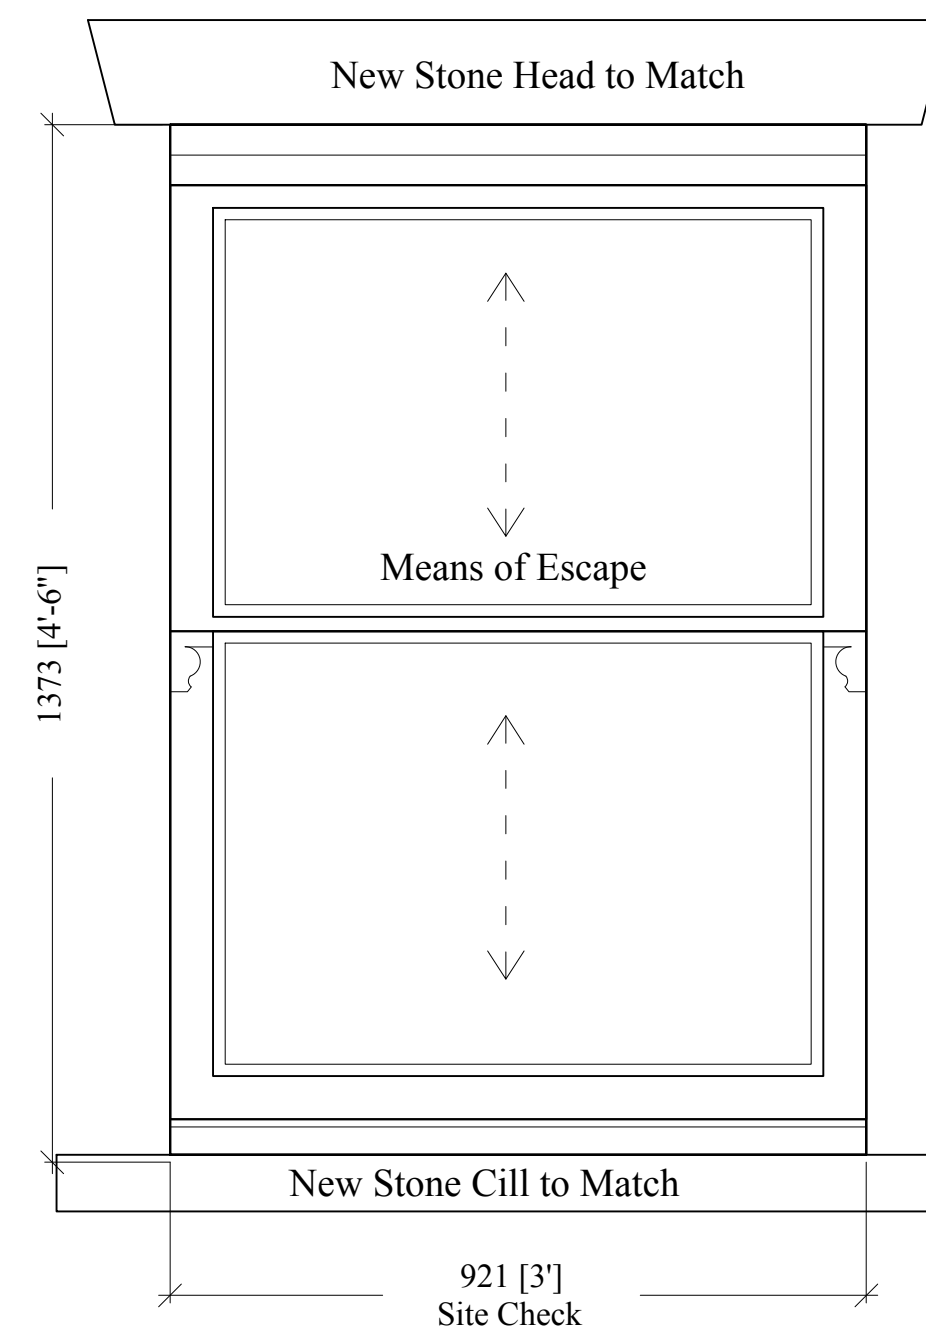

Planning

This drawing is the Copyright of SJ Design Limited.
All dimensions must be checked on site.
All materials and workmanship are to be in accordance with prevailing British Standards, Codes of Practice, Building Regulations, manufacturers and federation recommendations and all to the complete satisfaction of SJ Design Limited.

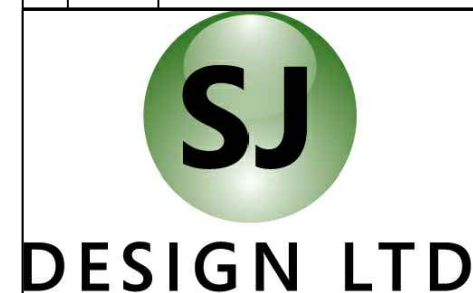

Building Design & Surveying Consultants
The Old Co-Op Building, Church Street,
Hayfield, High Peak SK22 2JE
Tel: 01663 742903 Fax: 01663 751247
Mobile: 07984 007 087 Email: info@sjdesign.net
www.sjdesign.net

Client
Jo Sanchez
Job Title
Proposed Internal Alterations at
3 Spinnerbottom
Birch Vale
High Peak
SK22 1AA

Drawing Title
Window Details

Scale	A2 as marked
Date	December 2022
Drawn by	SJ
Drawing No.	201
Rev.	