


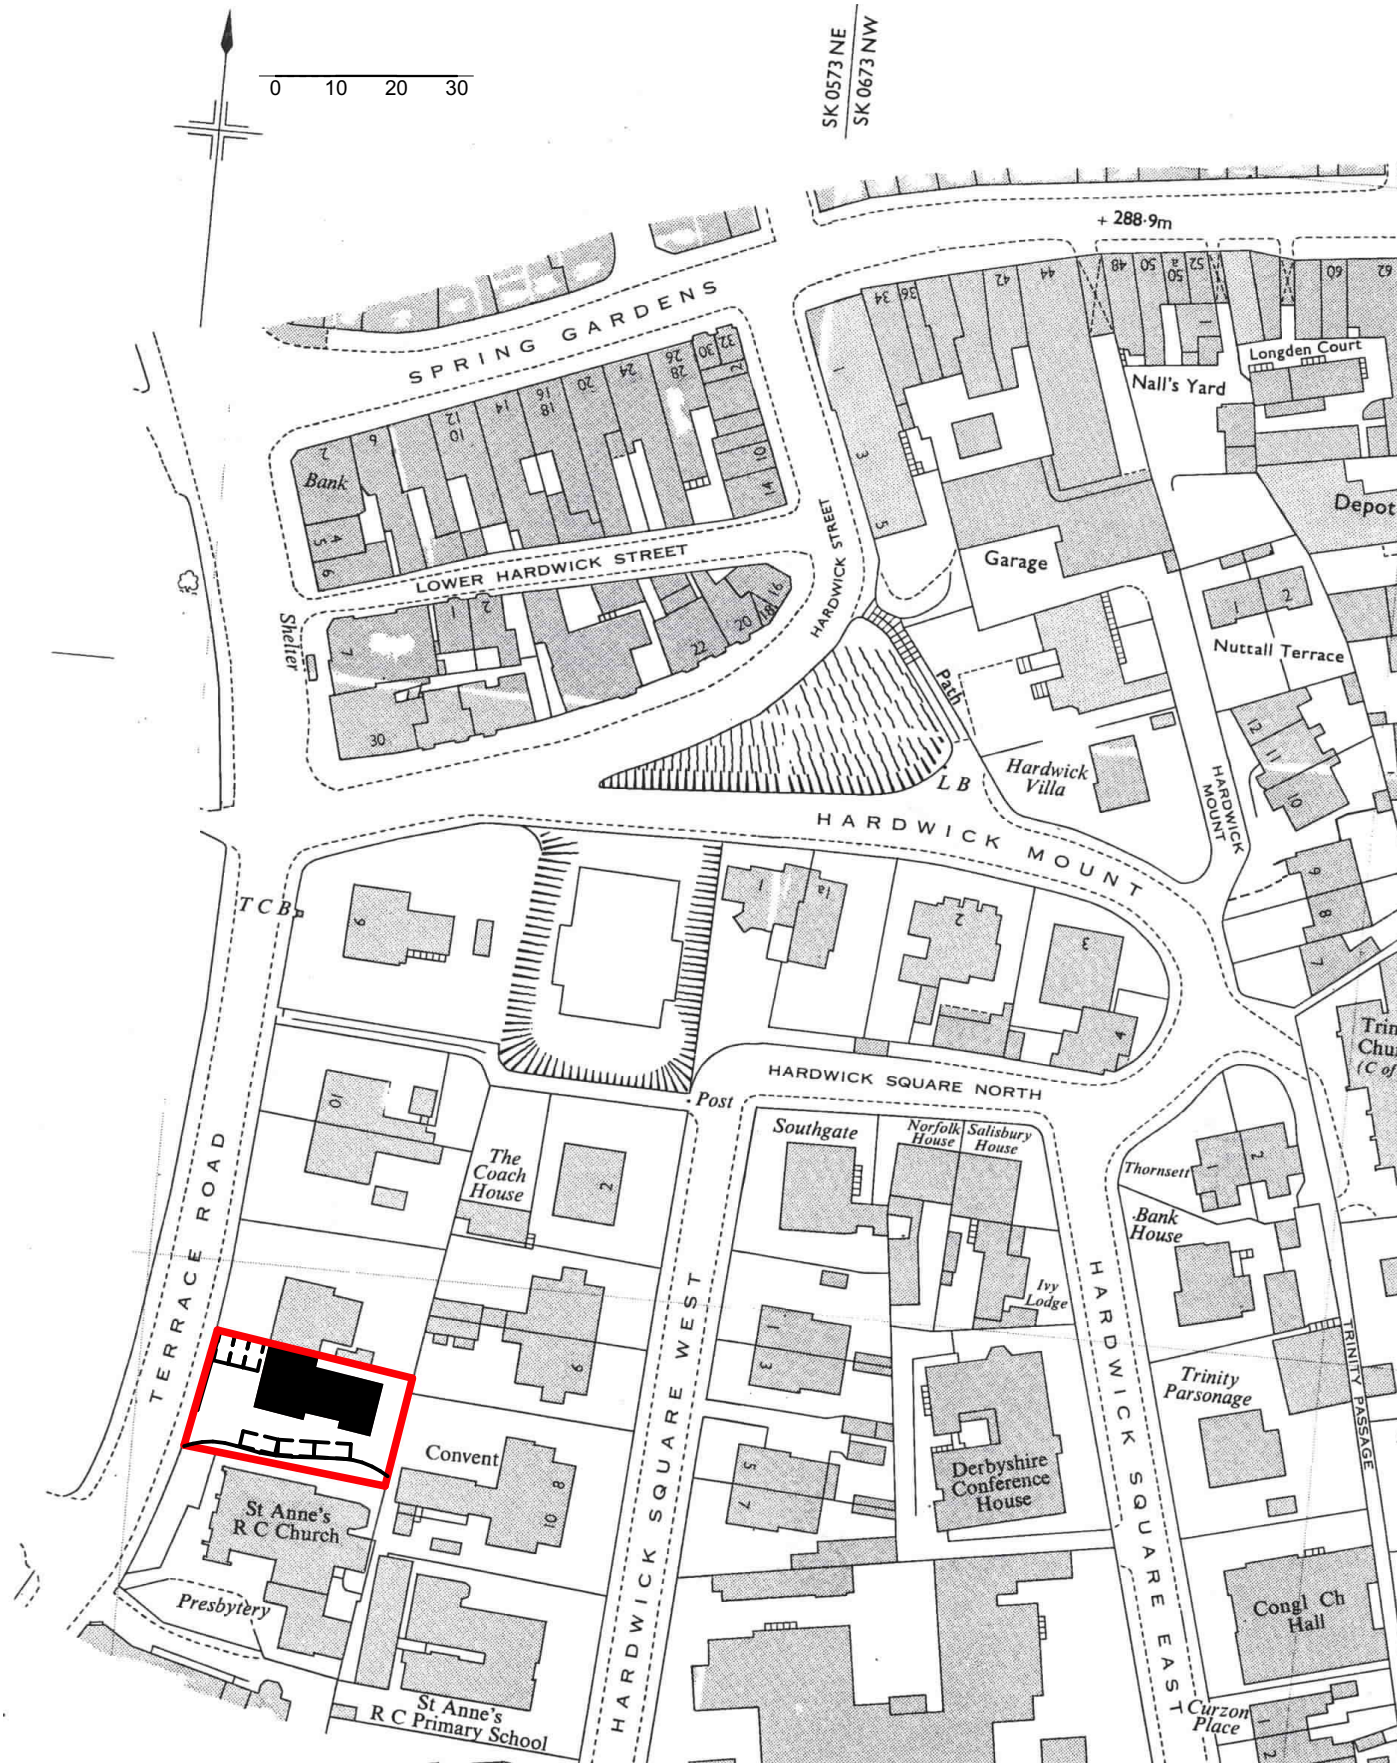

STUDIO ARK (Architect)
 15 MAYWOOD
 113 GRAVEL LANE
 WILMSLOW
 CHESHIRE
 SK9 6LZ
 07846029109
 studio.ark@yahoo.com

© STUDIO ARK (Architect)

Project

Project Name Location Plan

Drawing Number

22-DAS-13TRB-SD-001

Scale @ A4
1:1250

Drawing Status

Date
22/12/2022

Revision

Published on: Thursday, 22 December 2022 at 10:35