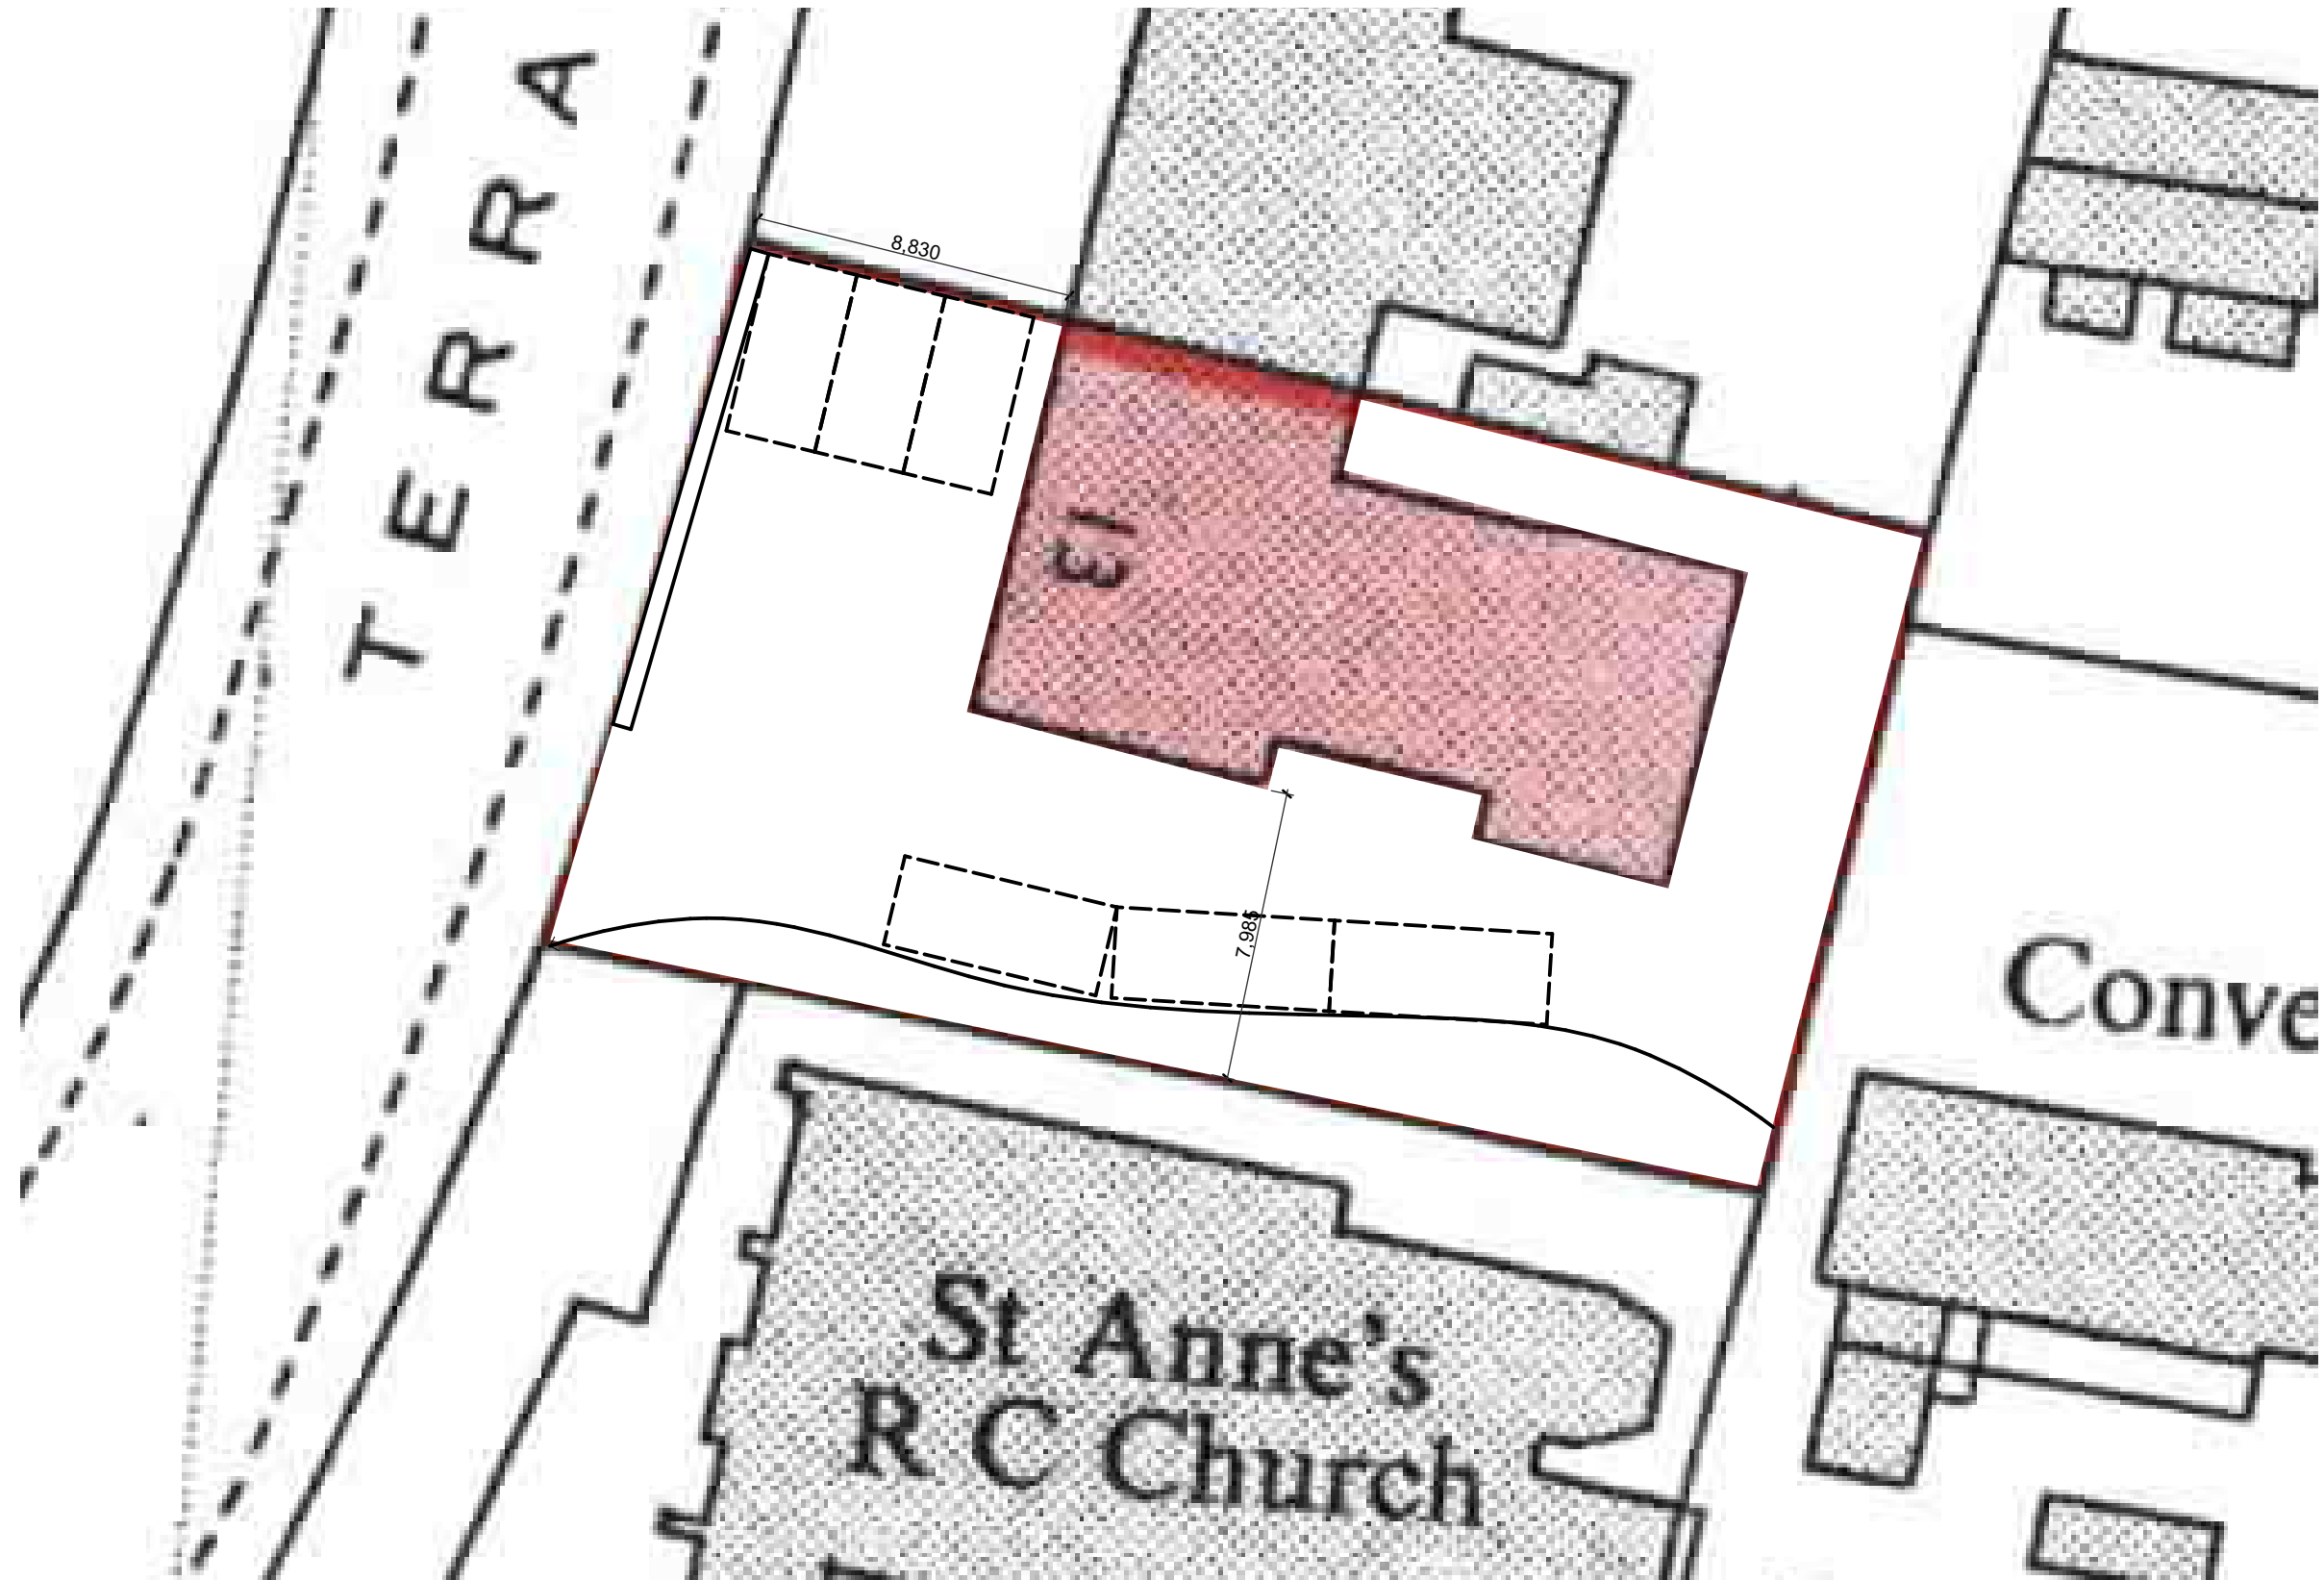


STUDIO ARK (Architect)
 15 MAYWOOD
 113 GRAVEL LANE
 WILMSLOW
 CHESHIRE
 SK9 6LZ
 07846029109
 studio.ark@yahoo.com

© STUDIO ARK (Architect)

Project
**REPLACEMENT OF EXISTING
 TIMBER WINDOWS**
 parking provision

Client
DEAN AL-SENED
 SOMERFORD HOUSE, 13
 TERRACE ROAD, BUXTON

Drawing Number
22-DAS-13TRB-SD-006

Scale @ A3
 1:200

Date
 21/11/2022

Revision

Drawing Status



Published on: Monday, 21 November 2022 at 15:58