


SCOPE

- 1. ALL FASCIA SIGNAGE TO BE REMOVED.
- 2. ATM TO BE REMOVED AND INFILL TO MATCH EXISTING FINISH.
- 3. ALL MARKETING TO BE REMOVED.
- 4. LETTERBOX TO BE SEALED CLOSED.
- 5. REMOVE FRONT FACING BASEPLATE FROM NIGHT SAFE AND INFILL TO MATCH EXISTING FINISH. INTERNAL SECTION OF NIGHT SAFE RETAINED.

Location & Property Strategy

This drawing is the copyright and property of The Royal Bank of Scotland plc. It must not be copied or published without written consent.

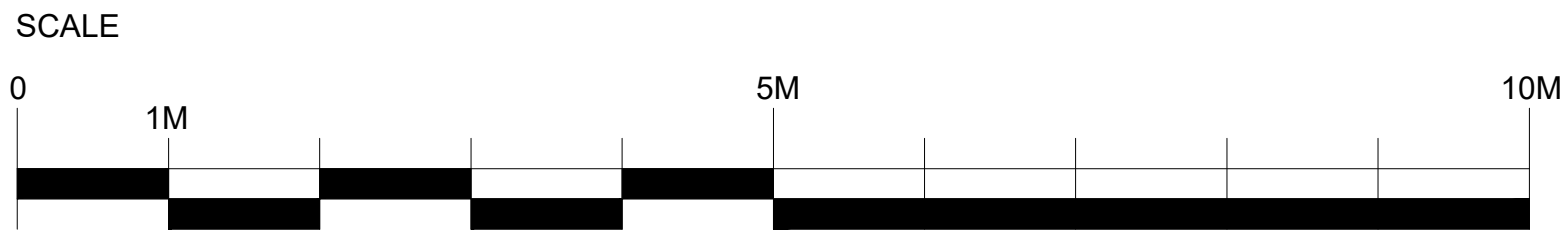

rev & description	A - occupancy	B - desk/desk number	C - ancillary furniture	D - structural	E - elec/mech services	F - cad admin	date



address

BUXTON
2 SPRING GARDENS, BUXTON
DERBYSHIRE
SK17 6DJ

ref no.

sortcode 600418

description

Elevation 1, Spring Gardens
Demolition Layout
Coral 2022

status

Contractor Proposal

IPMS1	sqm
IPMS2	sqm
IPMS3	sqm
scale	brand
1:50 @ A1	
dtn IL	date 06.12.22
rbs drawing number	rev.
600418/P2/E1	-