




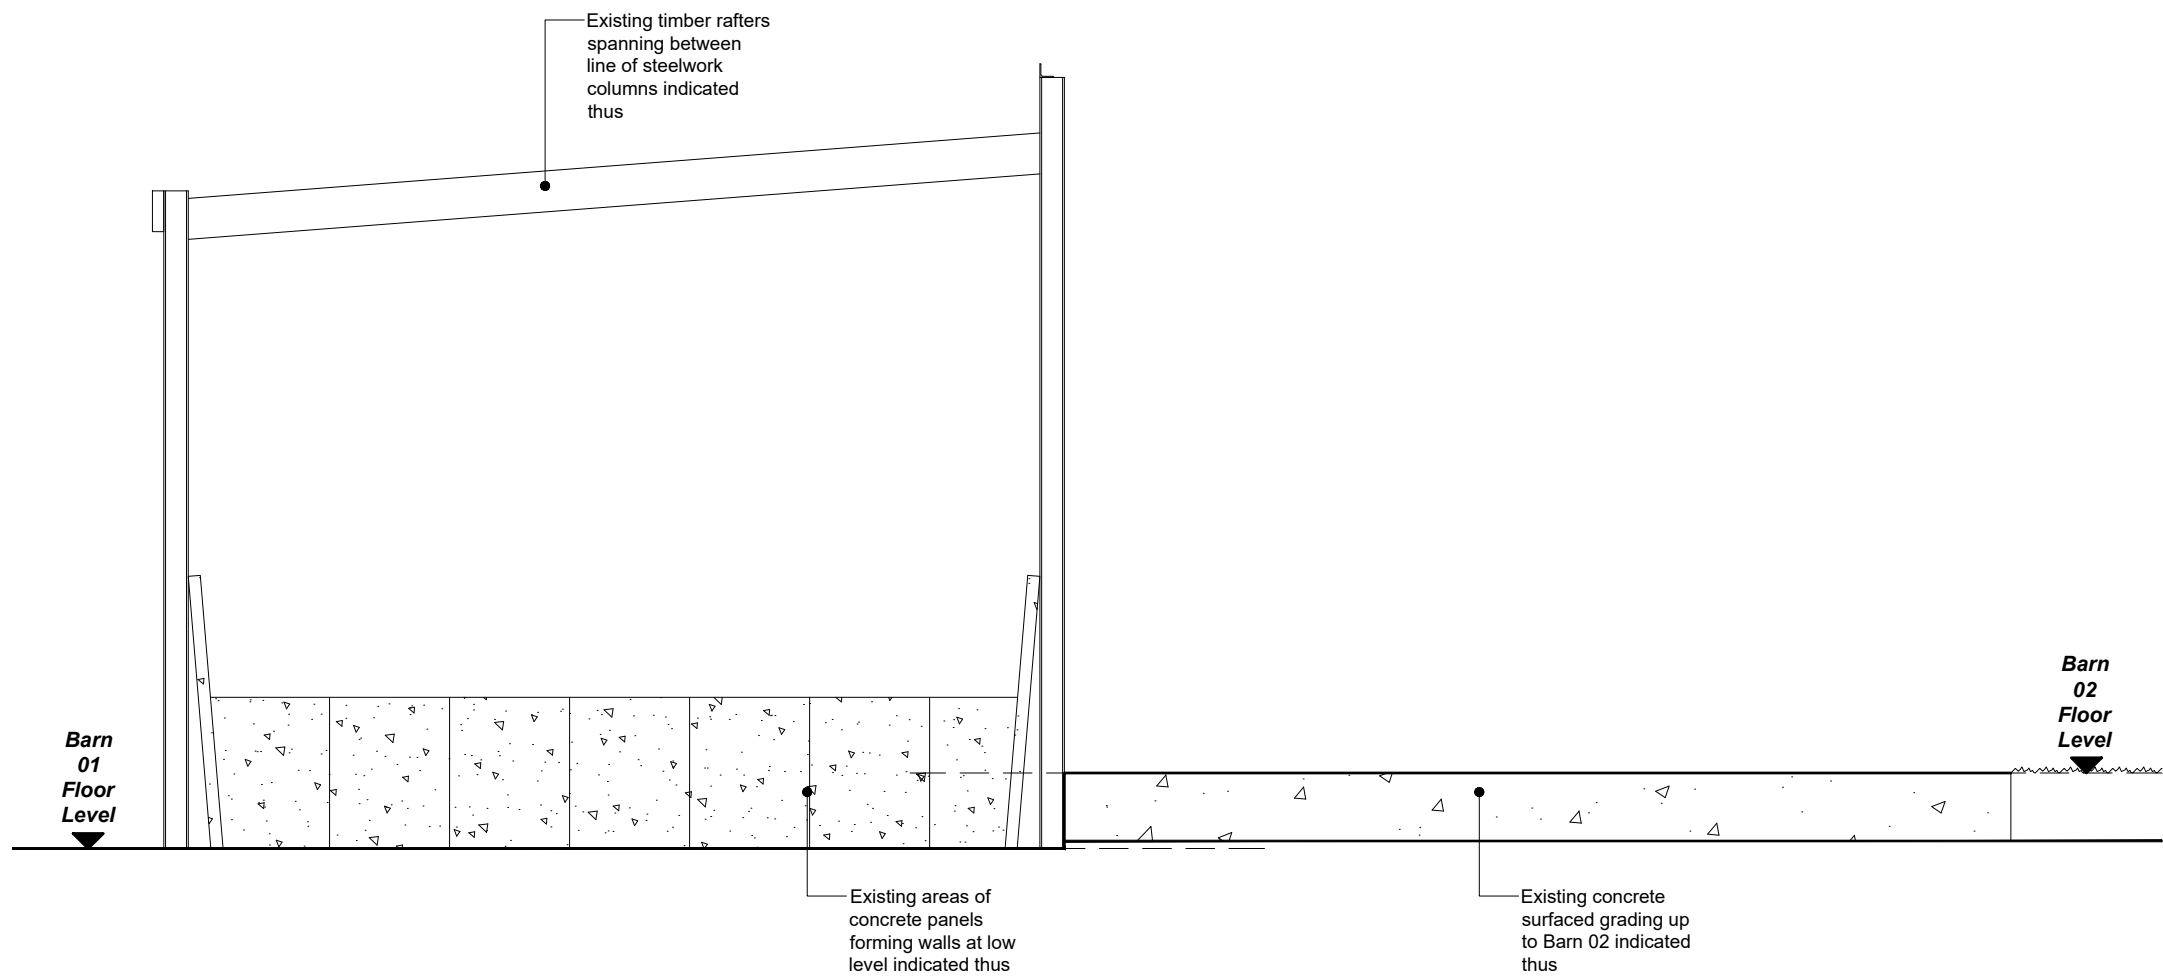


EXISTING BARN 01 AND 02 FRONT (SOUTH EASTERN) ELEVATION

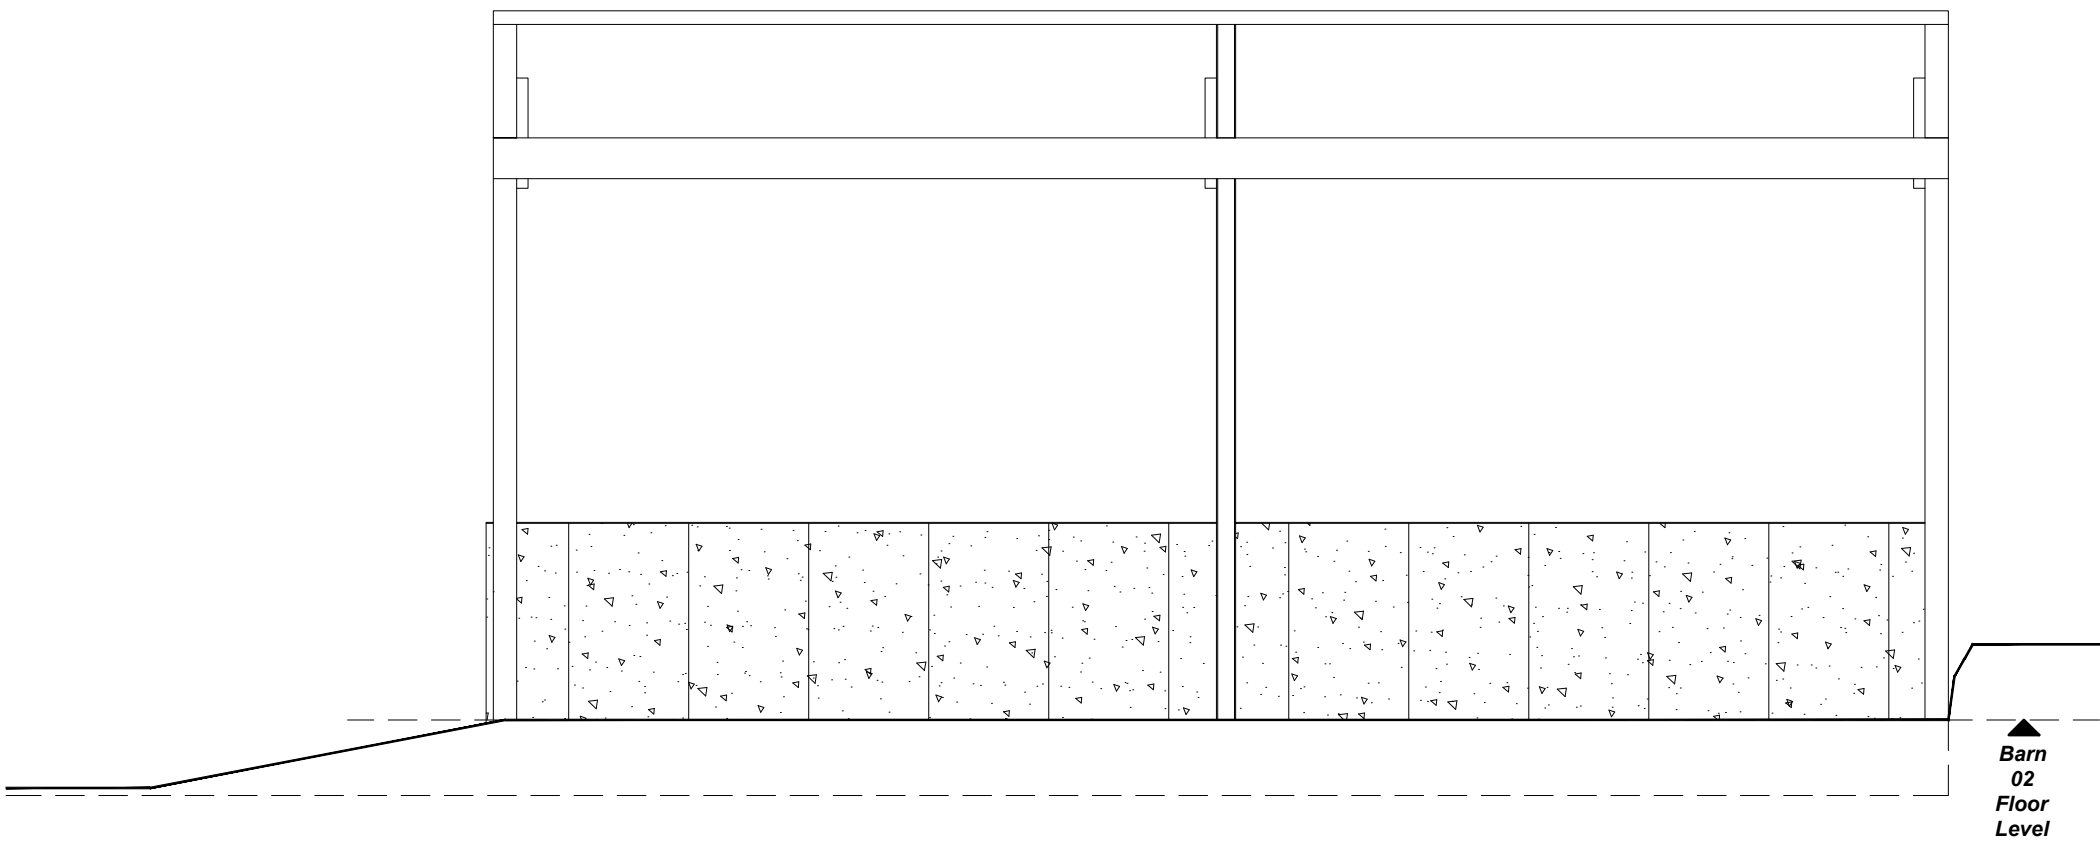

EXISTING BARN 01 AND 02 SIDE (NORTH EASTERN) ELEVATION

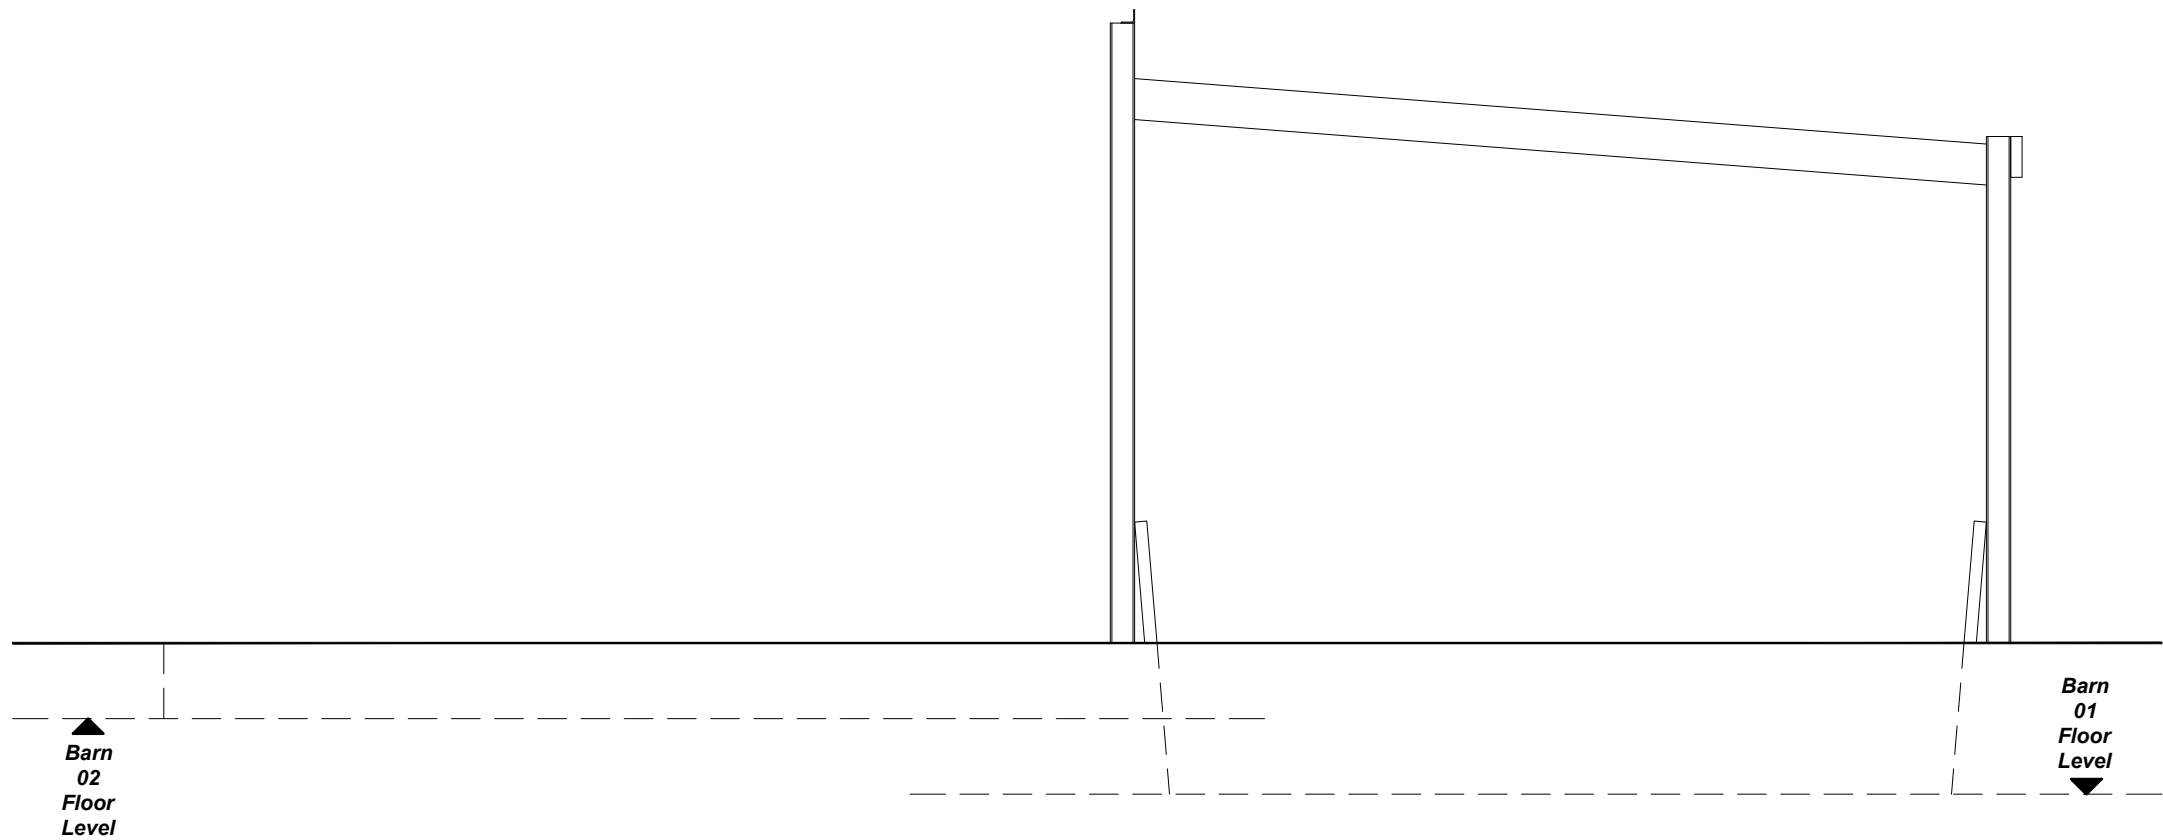

EXISTING BARN 01 AND 02 REAR (NORTH WESTERN) ELEVATION

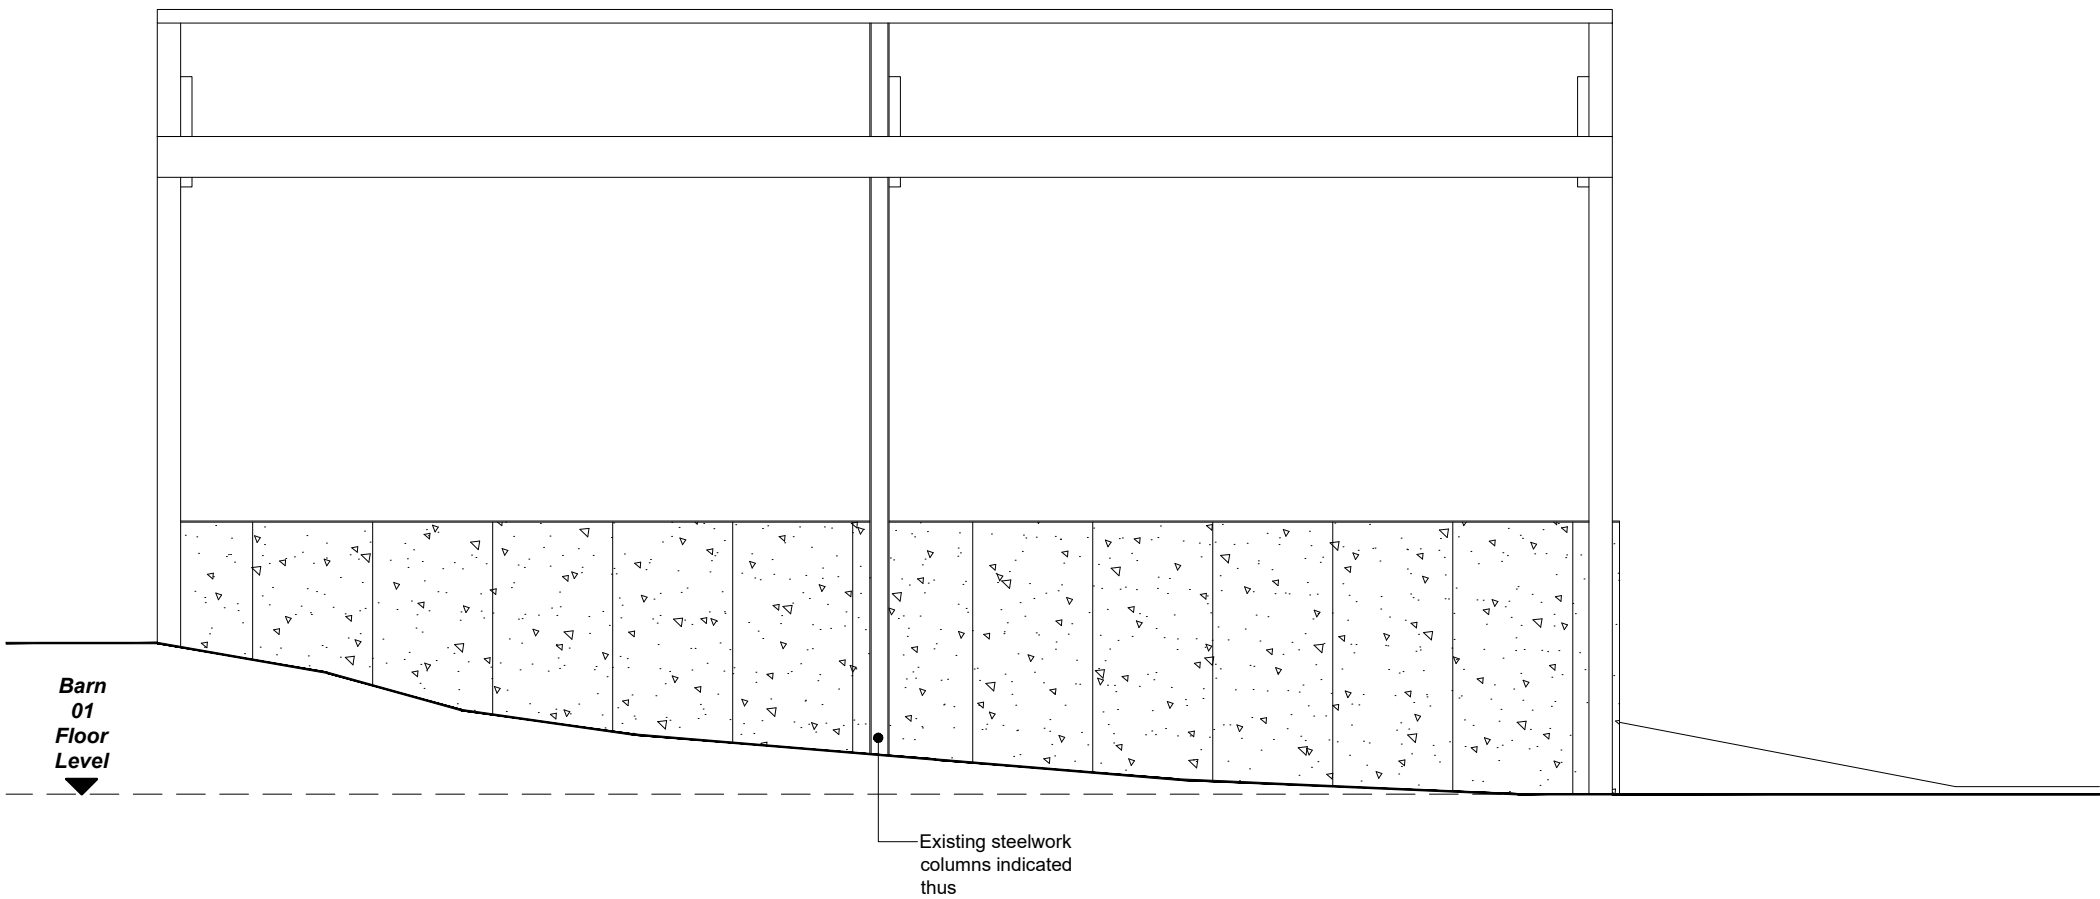

EXISTING BARN 01 AND 02 SIDE (SOUTH WESTERN) ELEVATION

NOTES
All dimensions are to be checked on site and any discrepancies referred to the designer prior to proceeding. All levels are to be confirmed on site prior to proceeding with the work. All discrepancies between information shown on the drawing and the information shown on the specification are to be referred to the designer prior to proceeding with the works. All component sizes and references to be checked prior to the ordering of materials. Positions of existing drain runs and associated installations to be confirmed prior to proceeding and drains checked as necessary. All relevant boundary positions to be checked prior to proceeding. Any on site design changes must be reported to the designer and agreed with the relevant authority prior to proceeding. Levels shown are related to an arbitrary datum and therefore not related to ordnance datum.

Revision	Date	Details
GRUNDY ARCHITECTURE BY DESIGN 2245.22 R.A.GRUNDY ARCHITECTURAL SERVICES LIMITED 30 PARK ROAD, HADFIELD, GLOSCEP, DERBYSHIRE SK13 2AH TEL: 0773 581 862 PROJECT: PROPOSED ALTERATIONS AT: Little Padfield Farm Little Padfield Glossop Derbyshire SK13 1ER CLIENT: Katie Hodgson DRAWING TITLE: AGRICULTURAL BUILDING EXISTING ELEVATIONS DRAWN BY: R.G. DATE: 1st December 2022 DRAWING NO.: 2245.22 SCALE: 1:50 @ A1 REVISION:		

