

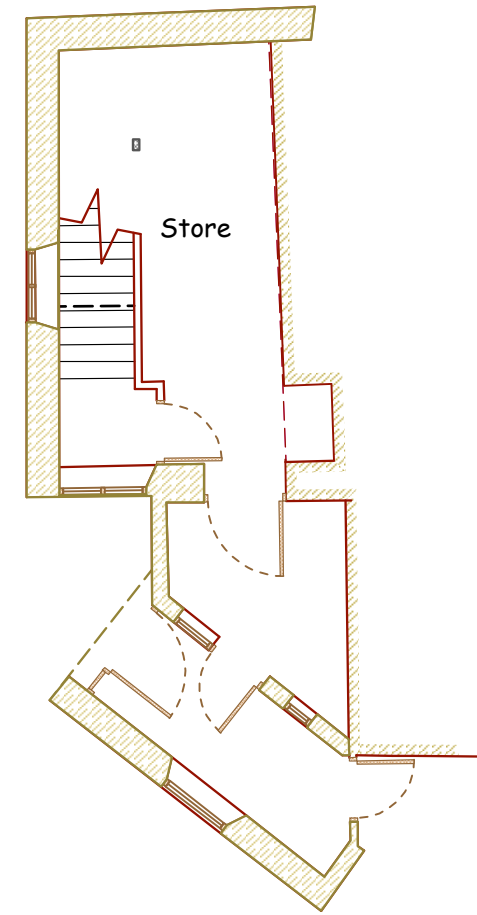


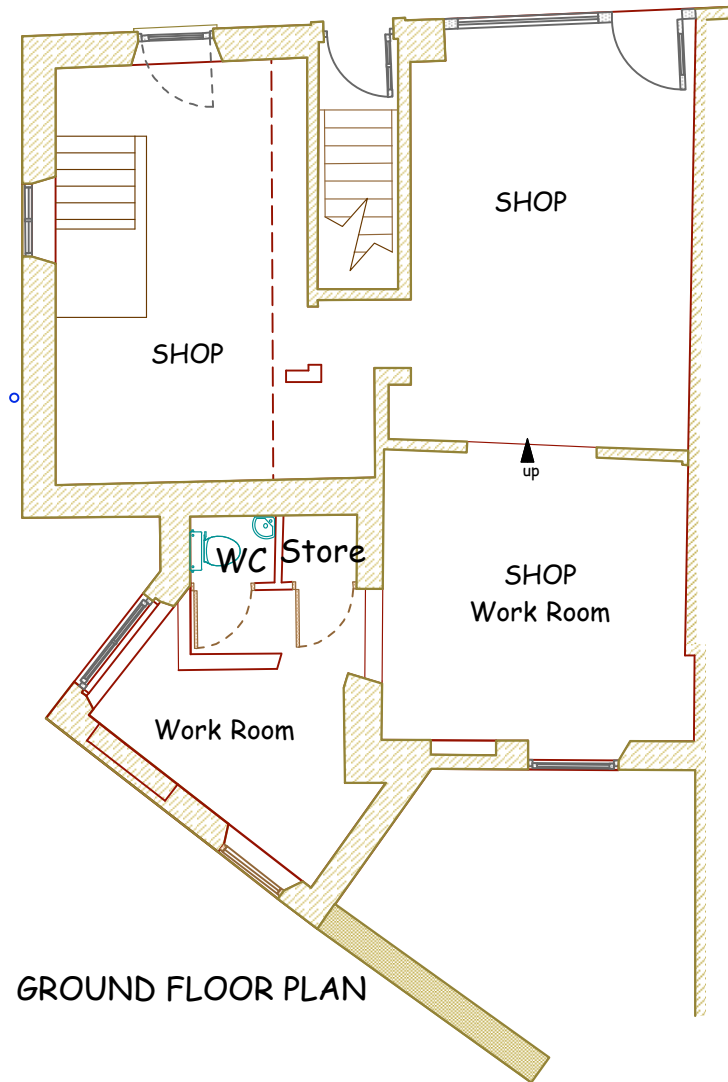

Scale 1:100

-1 0 1 2 3

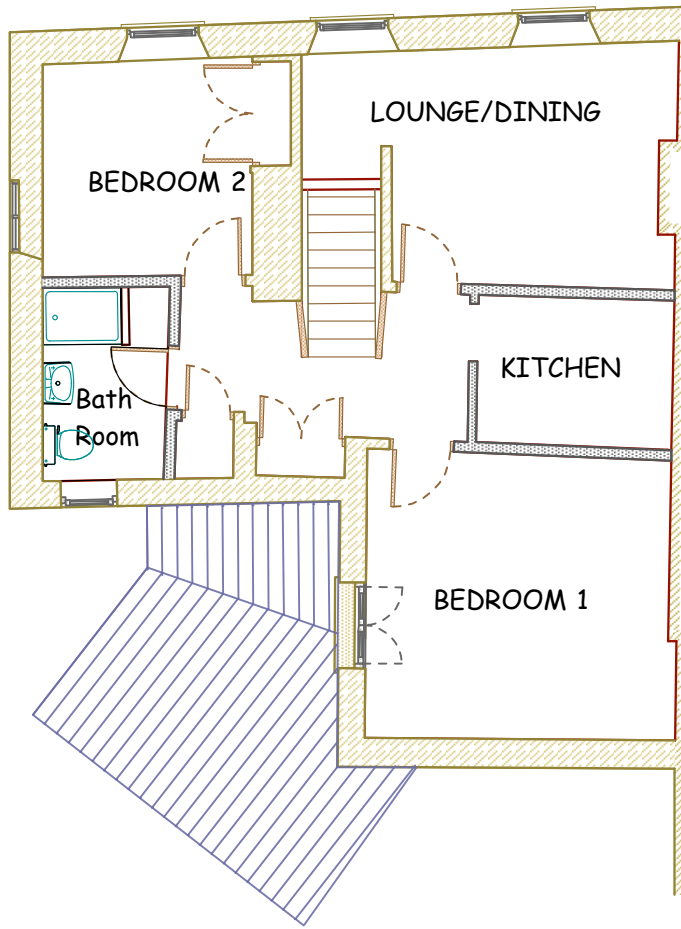

Colin Fox  
Consultant Architect

T: 07802601305  
E: colinfbfox@gmail.com  
A: 13 FernWood, Marple Bridge, Stockport, Cheshire, SK6 5BE

|                                                                                    |                |           |
|------------------------------------------------------------------------------------|----------------|-----------|
| Client: Ms Maureen Crossley                                                        |                |           |
| Job: Proposed Escape stairs to 2a Market Street, Whaley Bridge, High Peak SK23 7LP |                |           |
| Drawing: PLANS AS EXISTING                                                         |                |           |
| Scale: 1:100                                                                       | Date: Dec 2022 | Drawn: CF |
| Job No: CF02                                                                       | Dwg No: 2      | Rev: -    |