


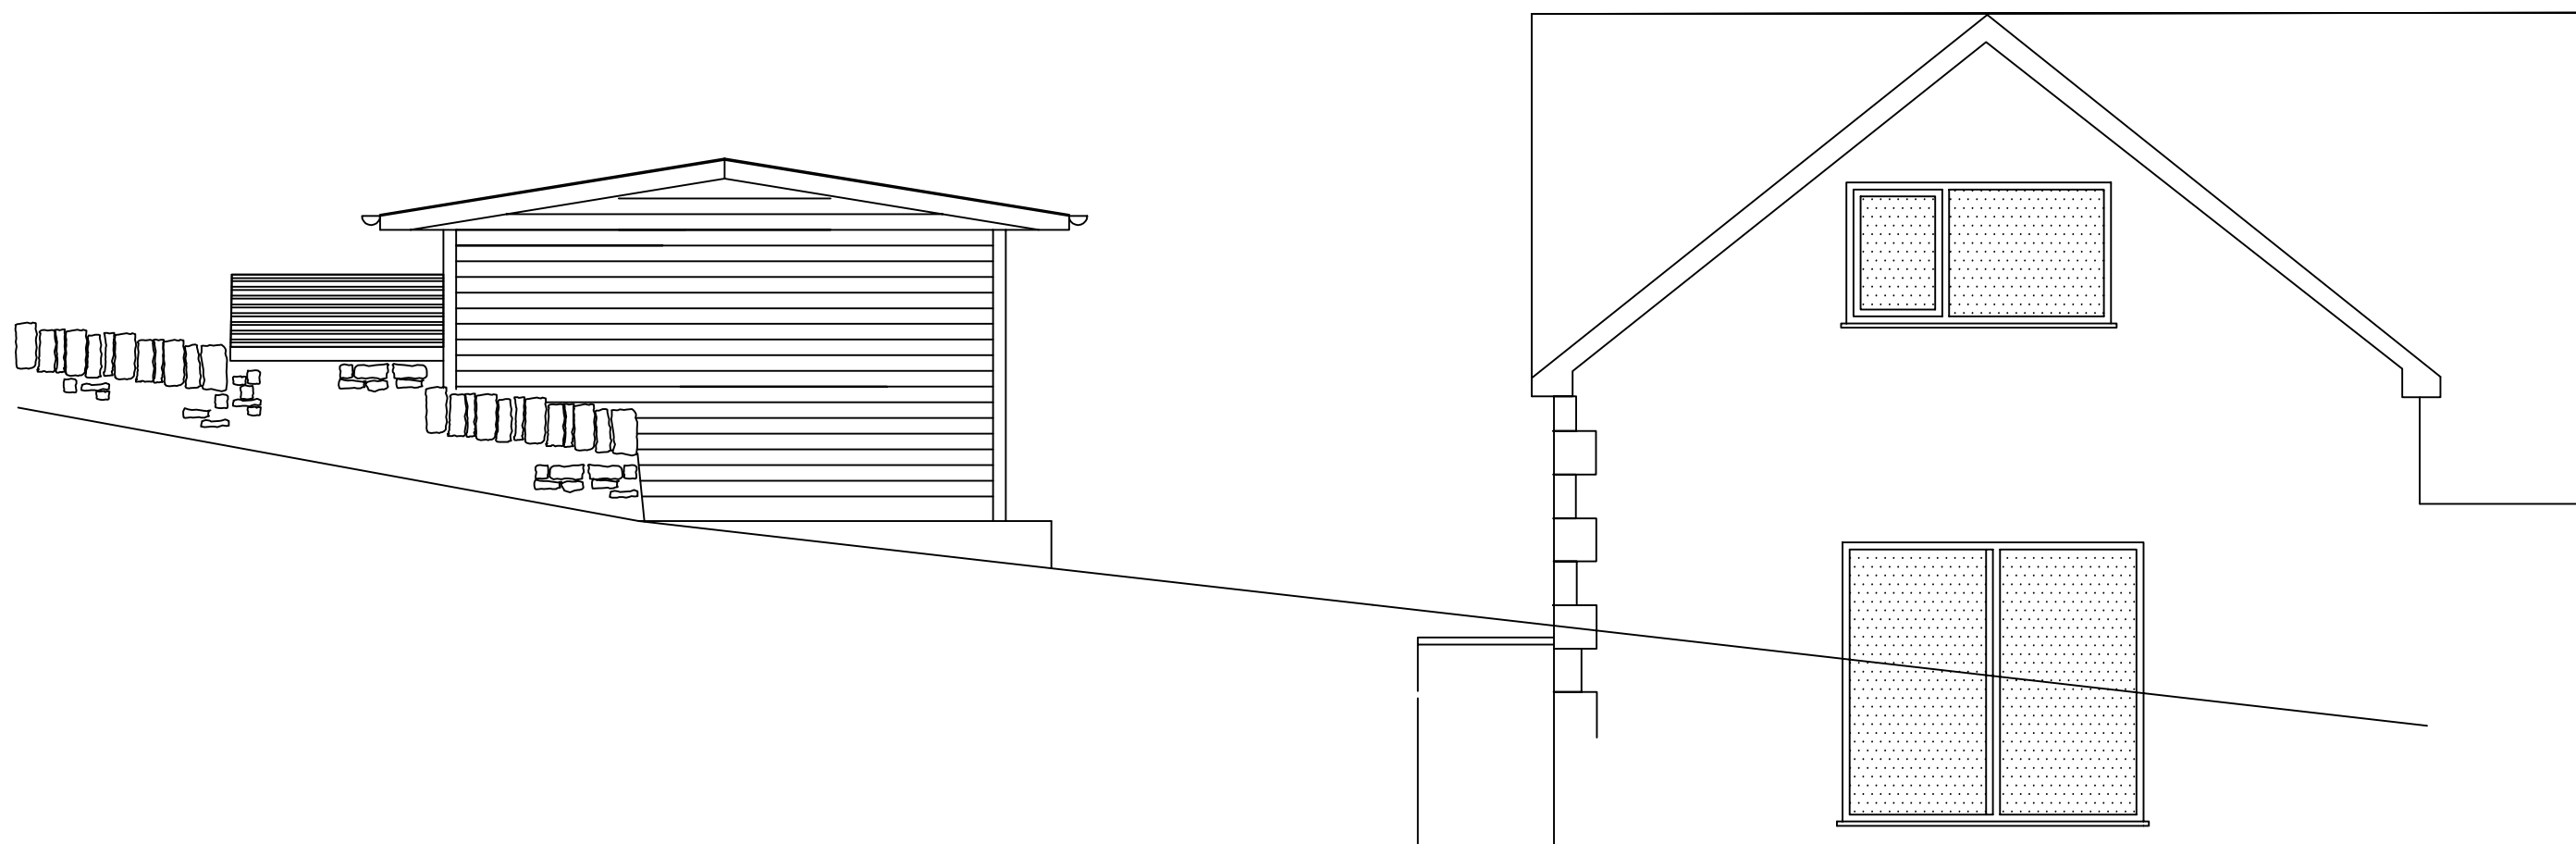

East Elevation

1/50 @A3

Itemref	Quantity	Plan Reference CF/P3			
			East Elevation - Proposed	Date November 2022	
 JANE NEWMAN PLANNING			Valley View, Owlgreave Farm Proposed workshop and store/hobby room and bathroom		
			1/50 scale @ A3		Edition 01