


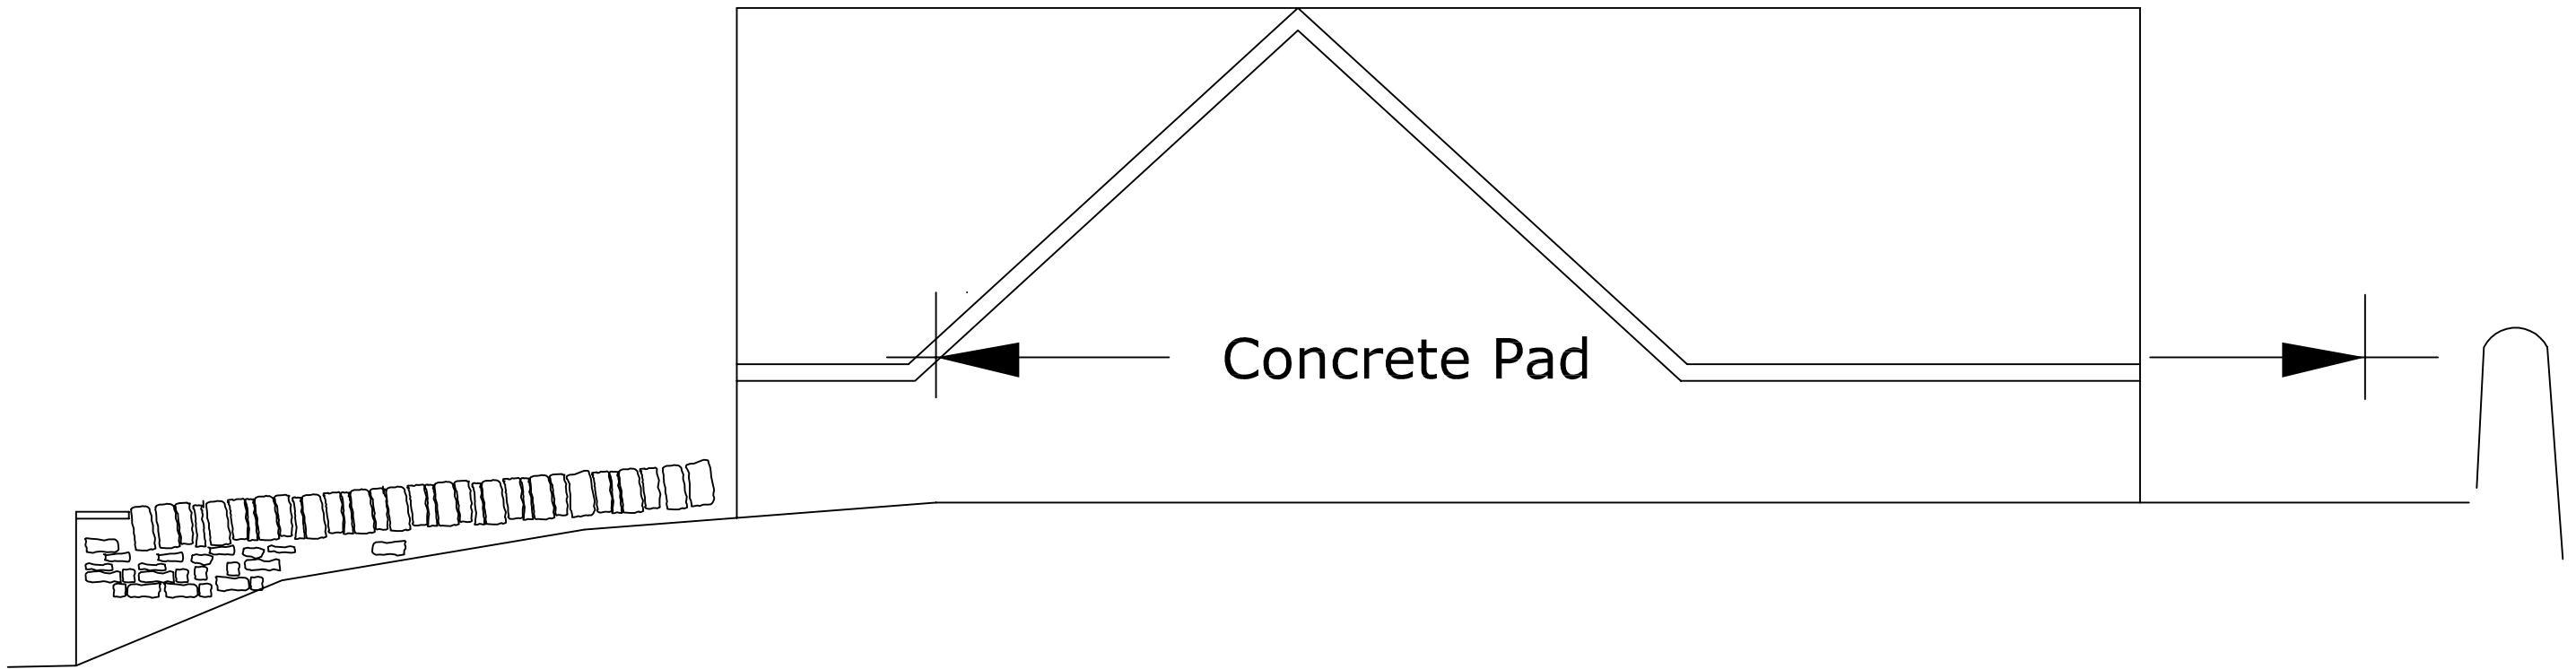

South Elevation

1/50 @A3

Itemref	Quantity	Plan Reference CF/P8			
			South Elevation - Existing	Date November 2022	
			Valley View, Owlgreave Farm Proposed workshop and store/hobby room and bathroom		
			1/50 scale @ A3		Edition 01