




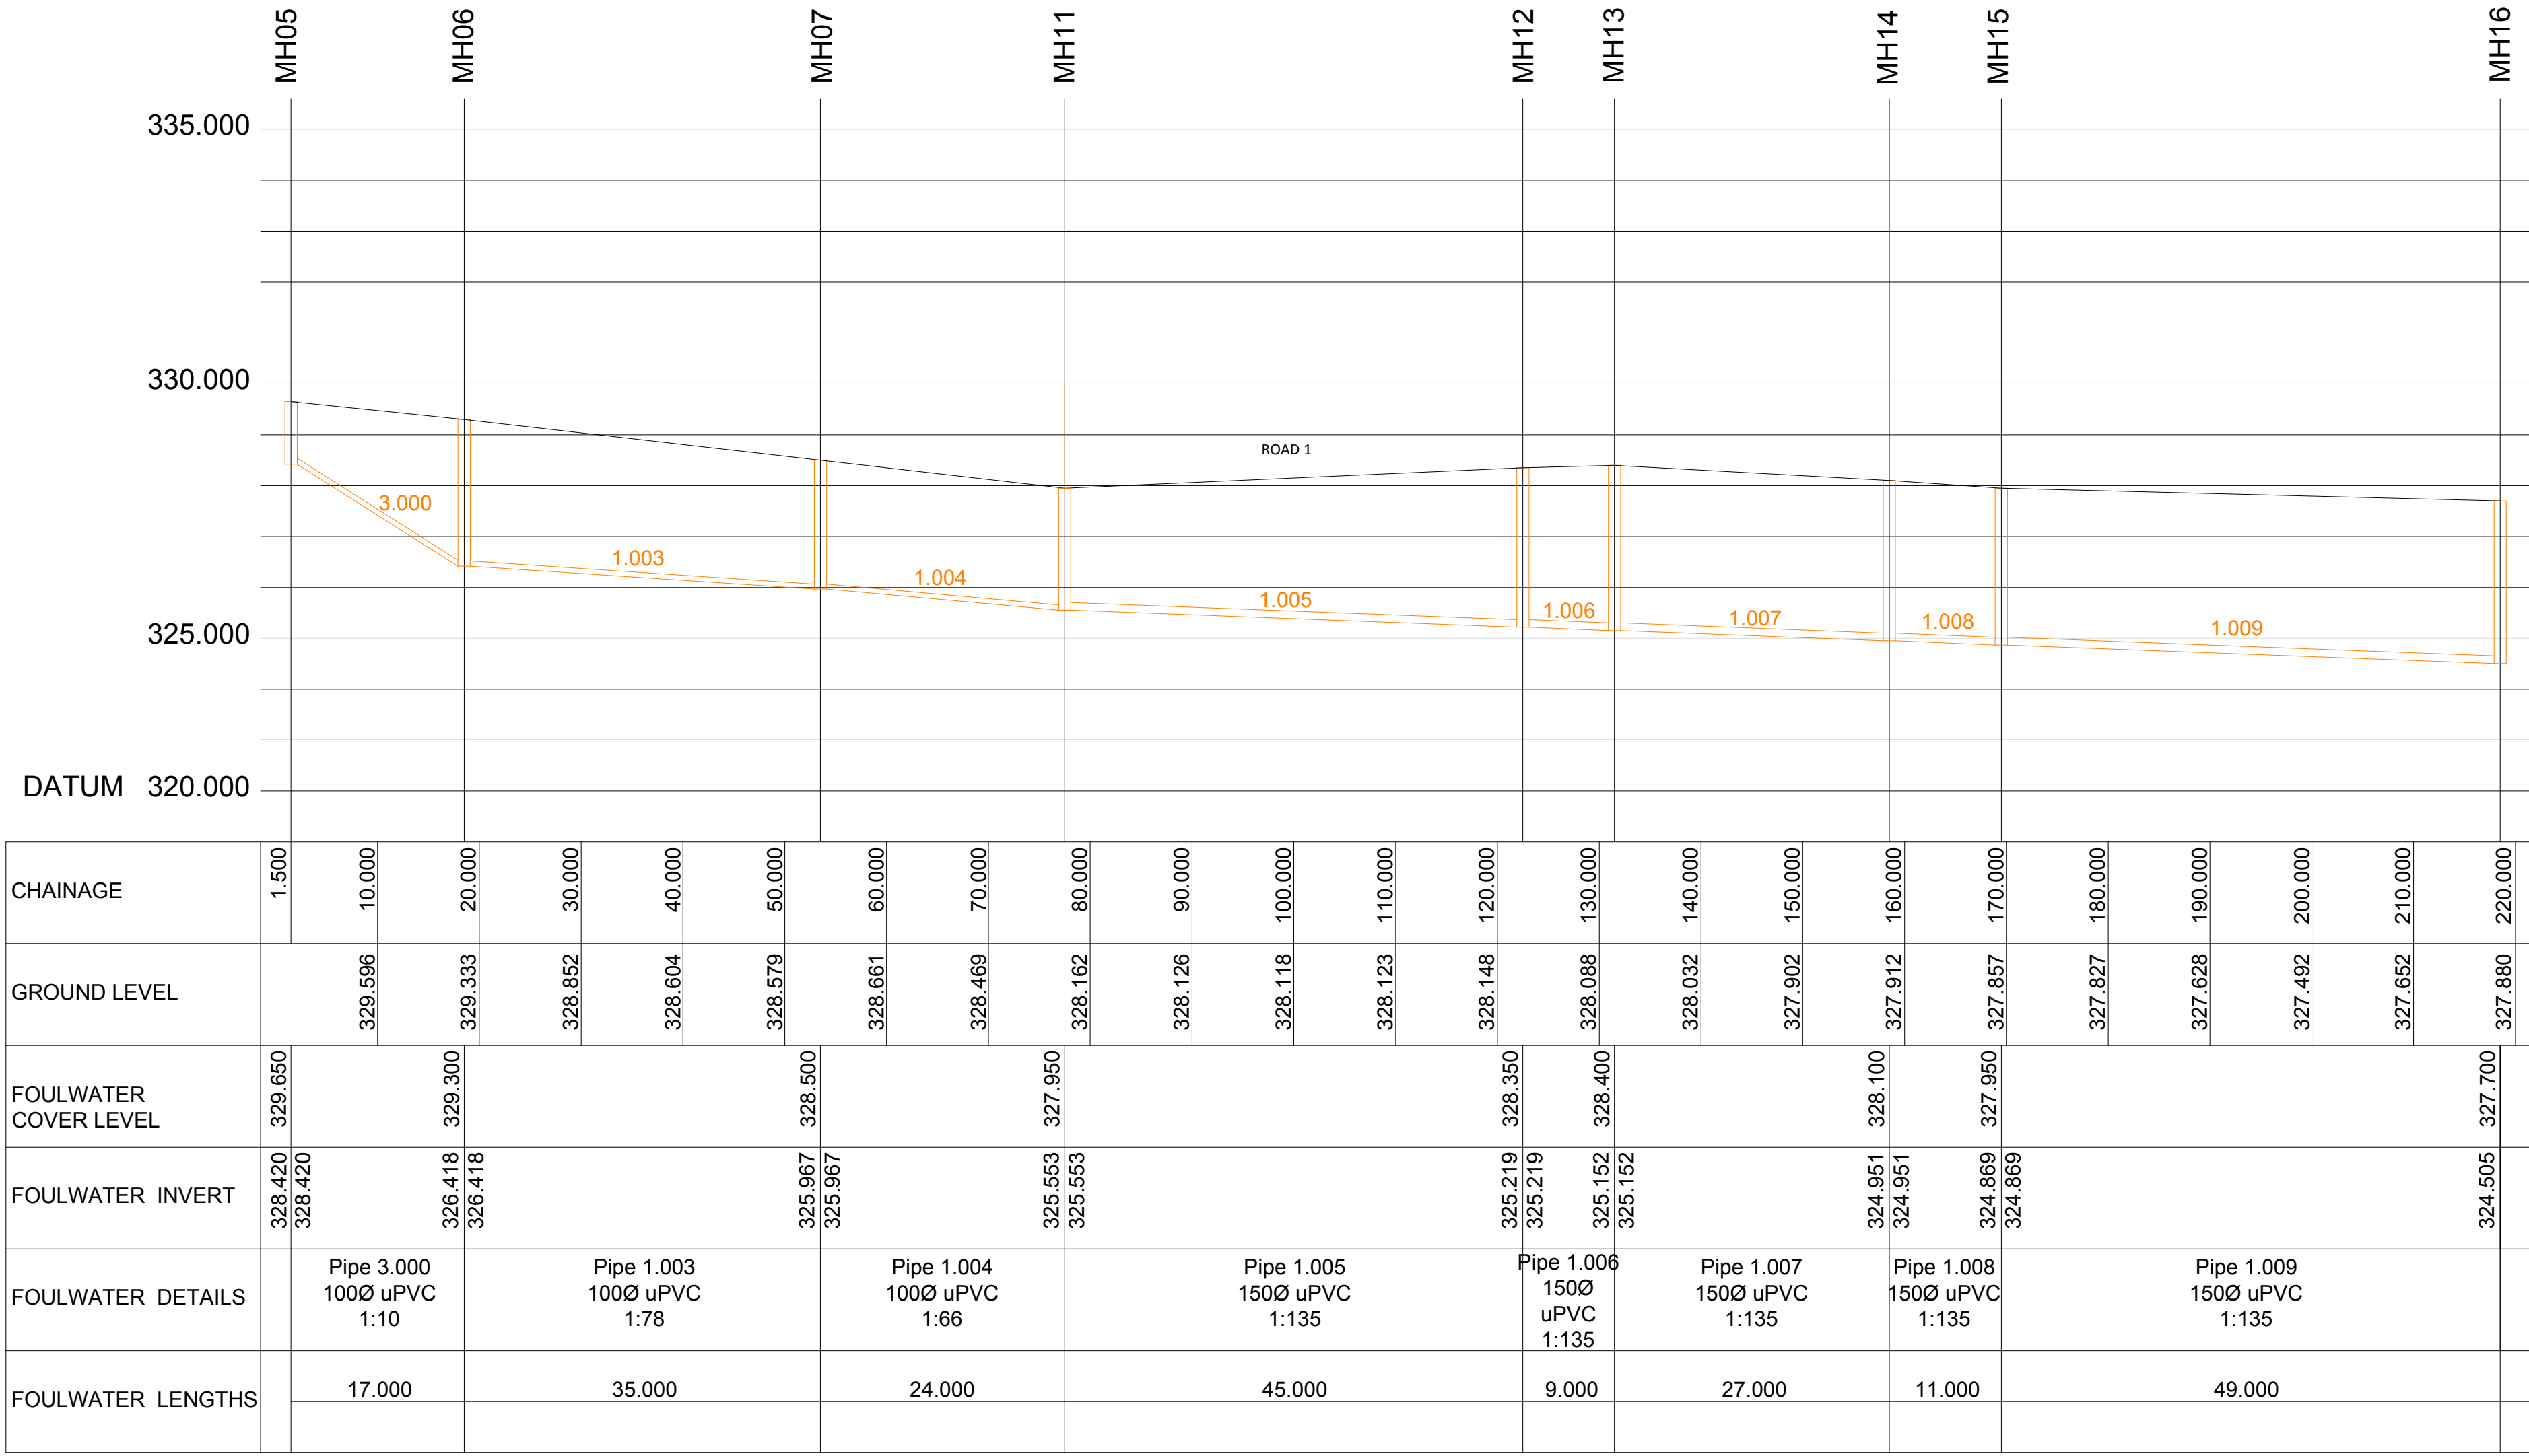


Long Section - Foul Water
Road 1

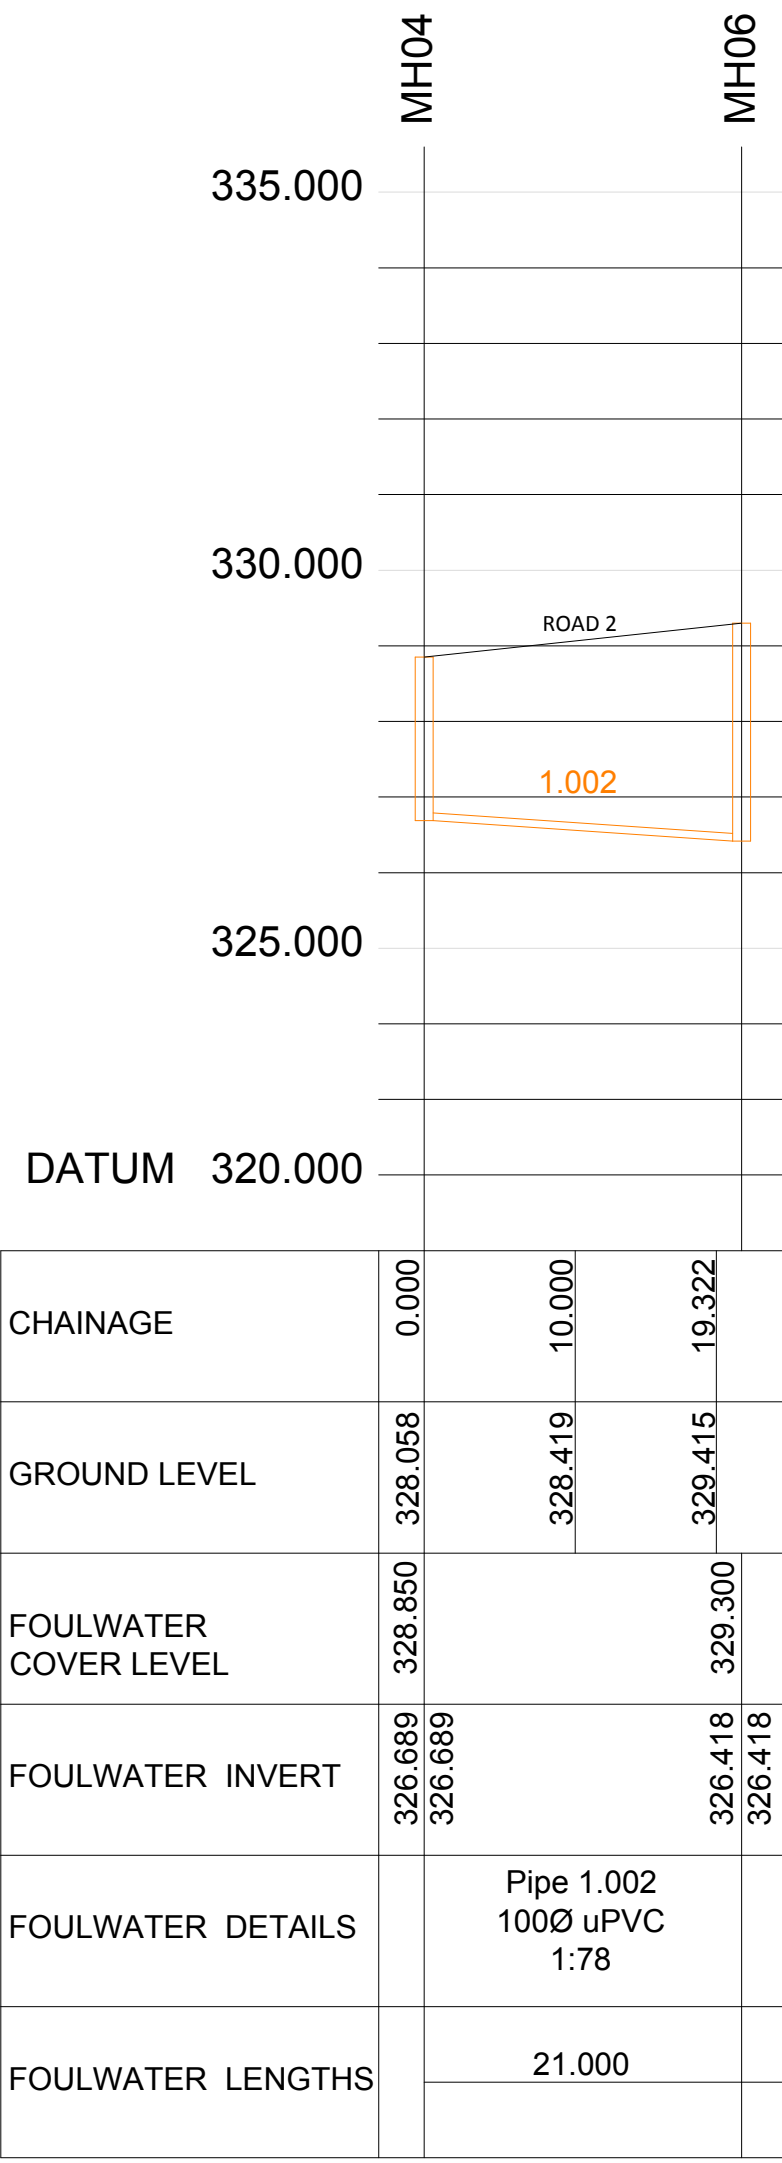


Long Section - Foul Water
Road 2

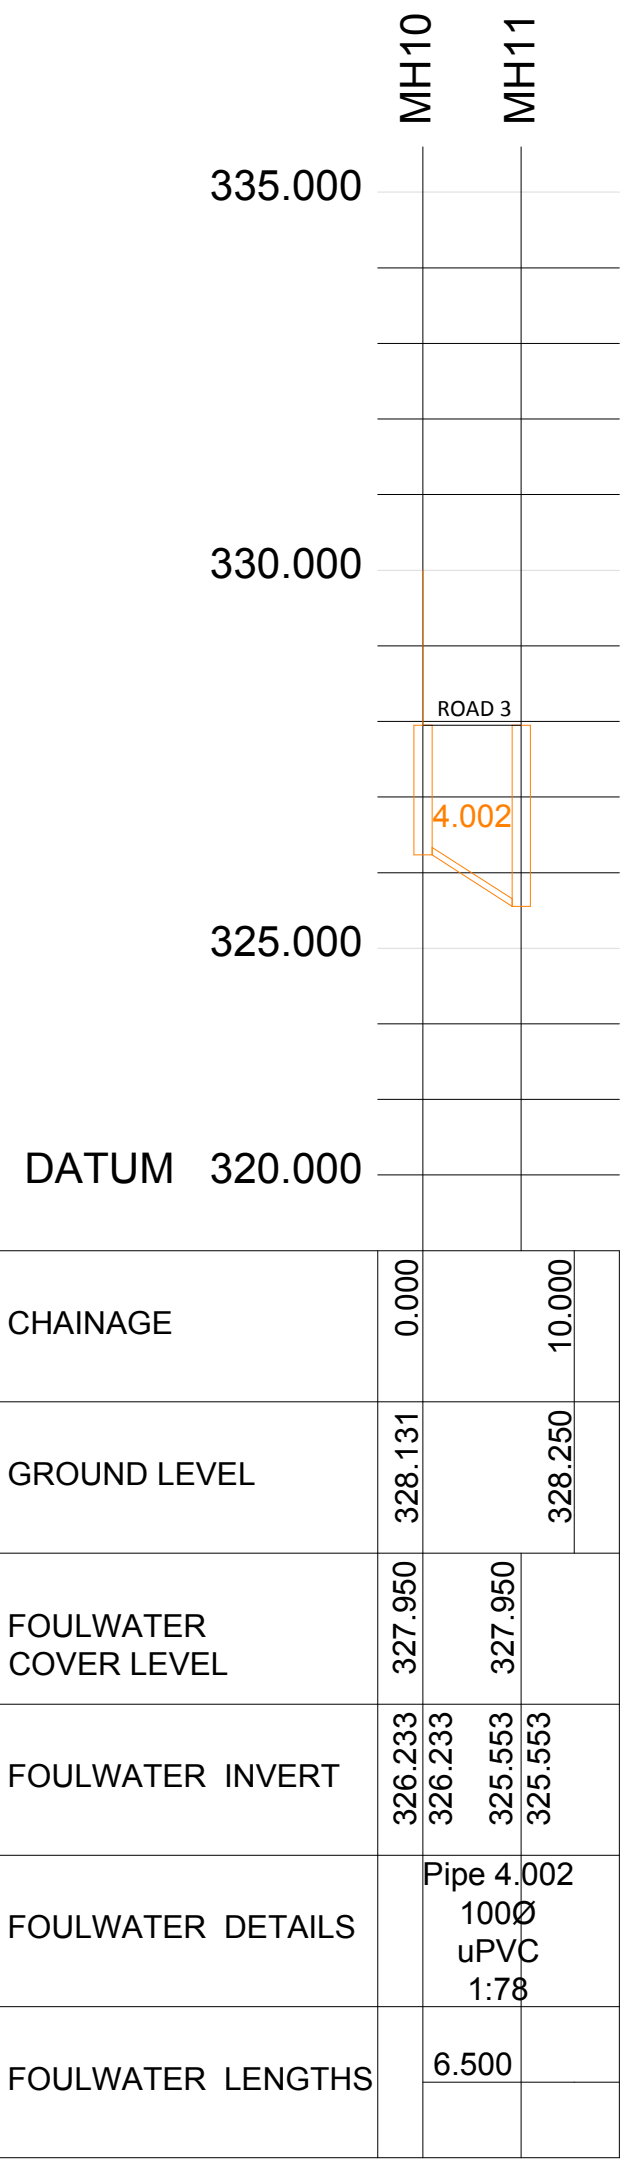


Long Section - Foul Water
Road 3

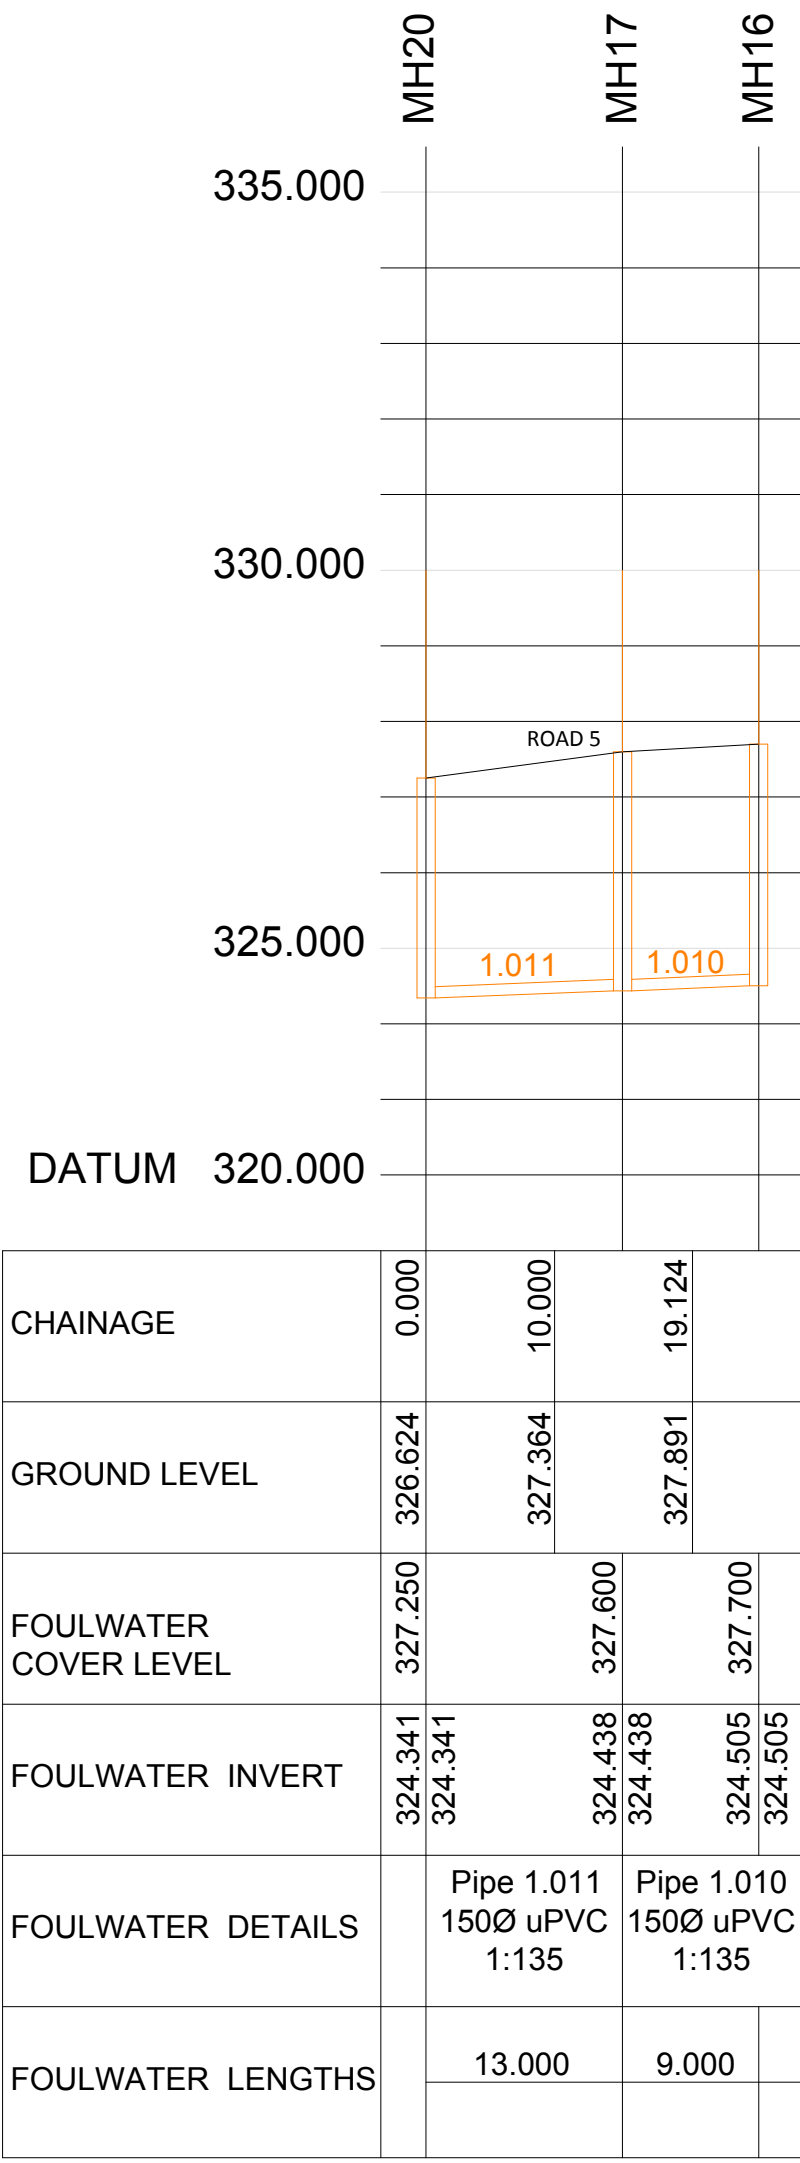


Long Section - Foul Water
Road 5

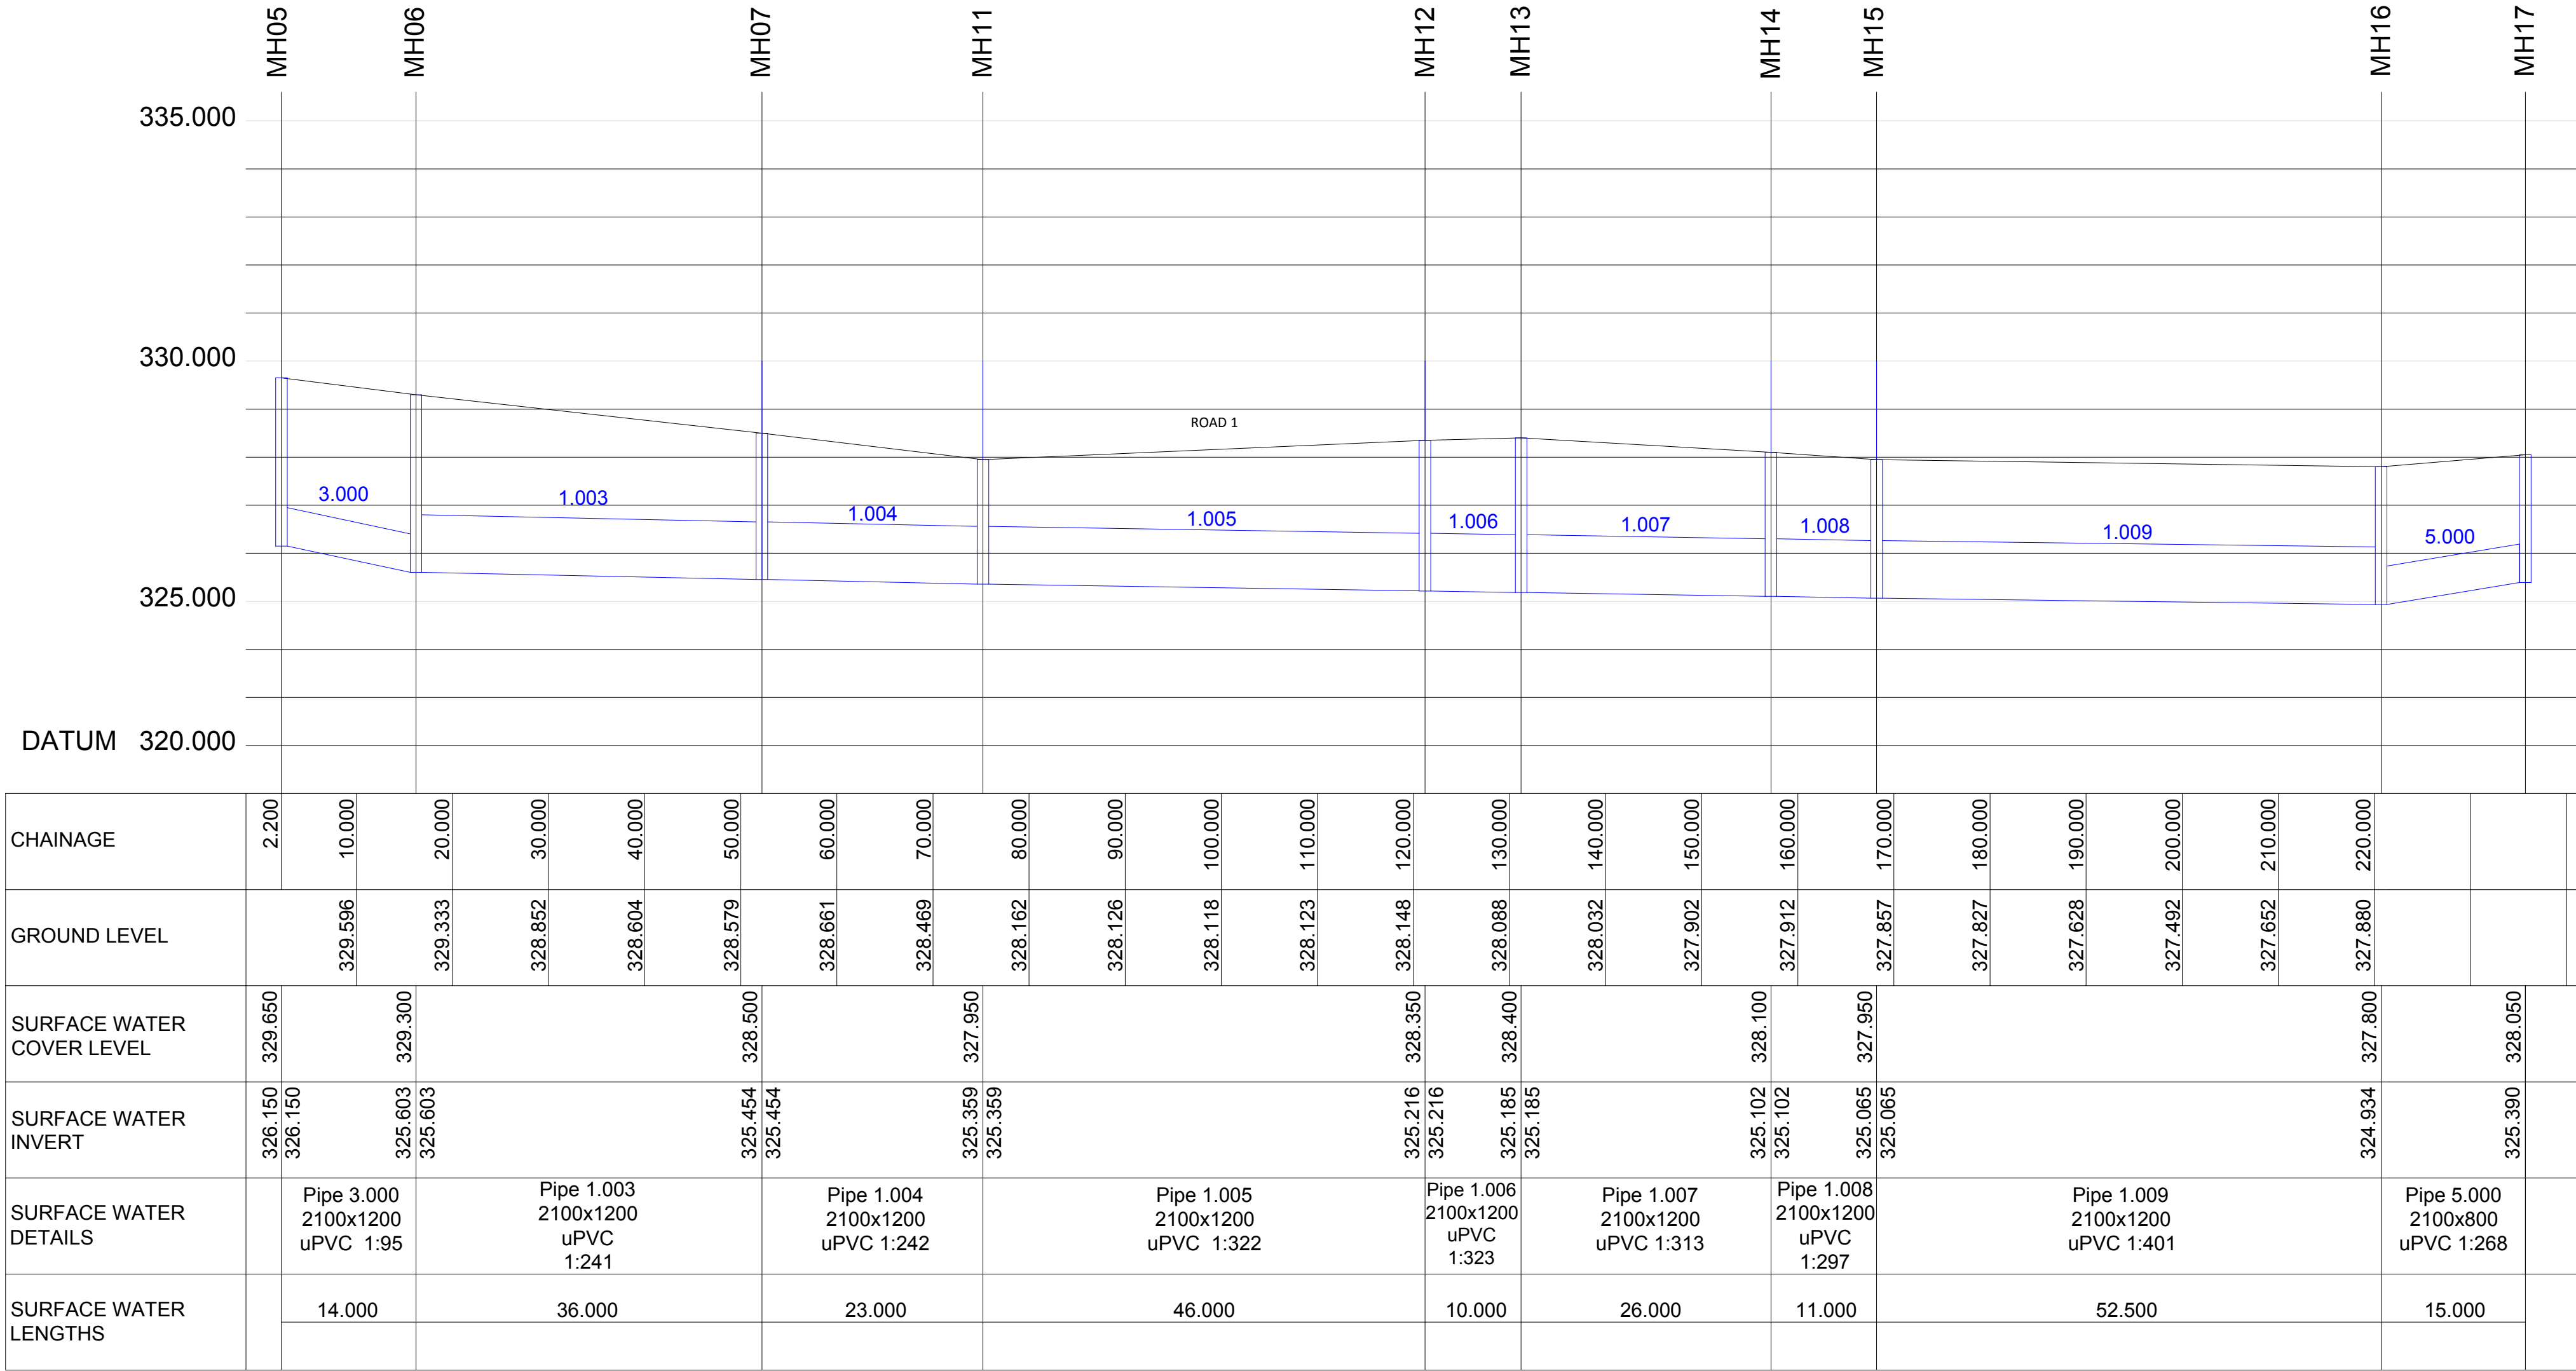

Long Section - Surface Water
Road 1

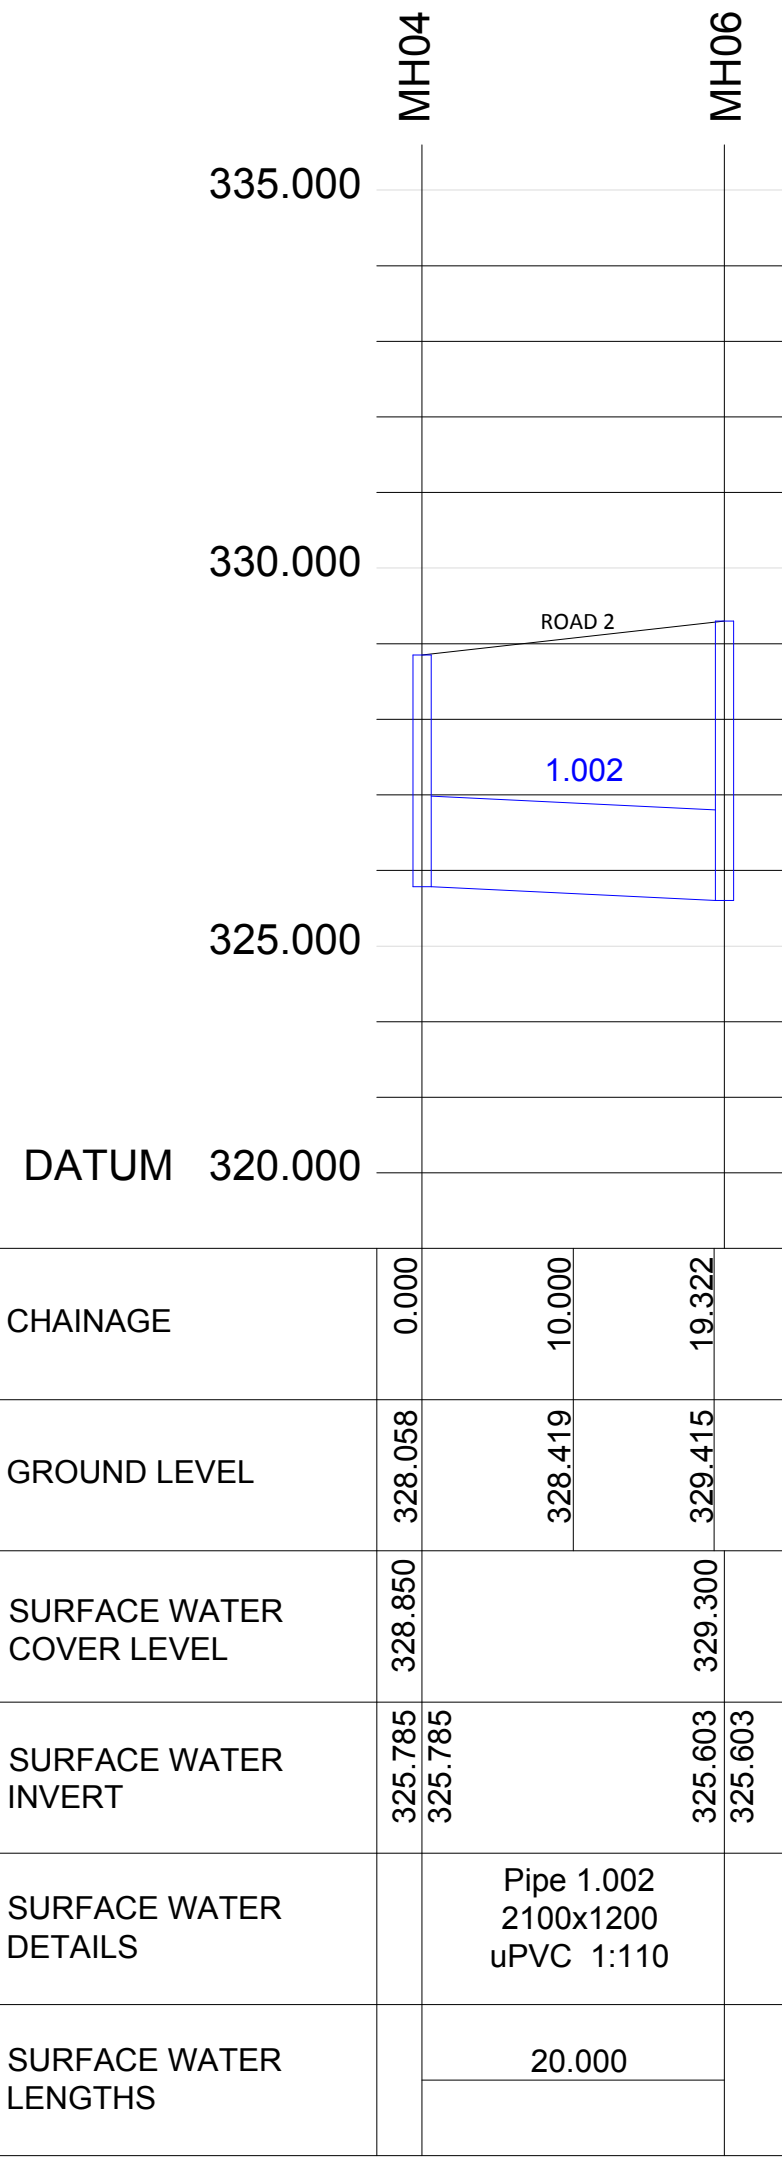

Long Section - Surface Water
Road 2

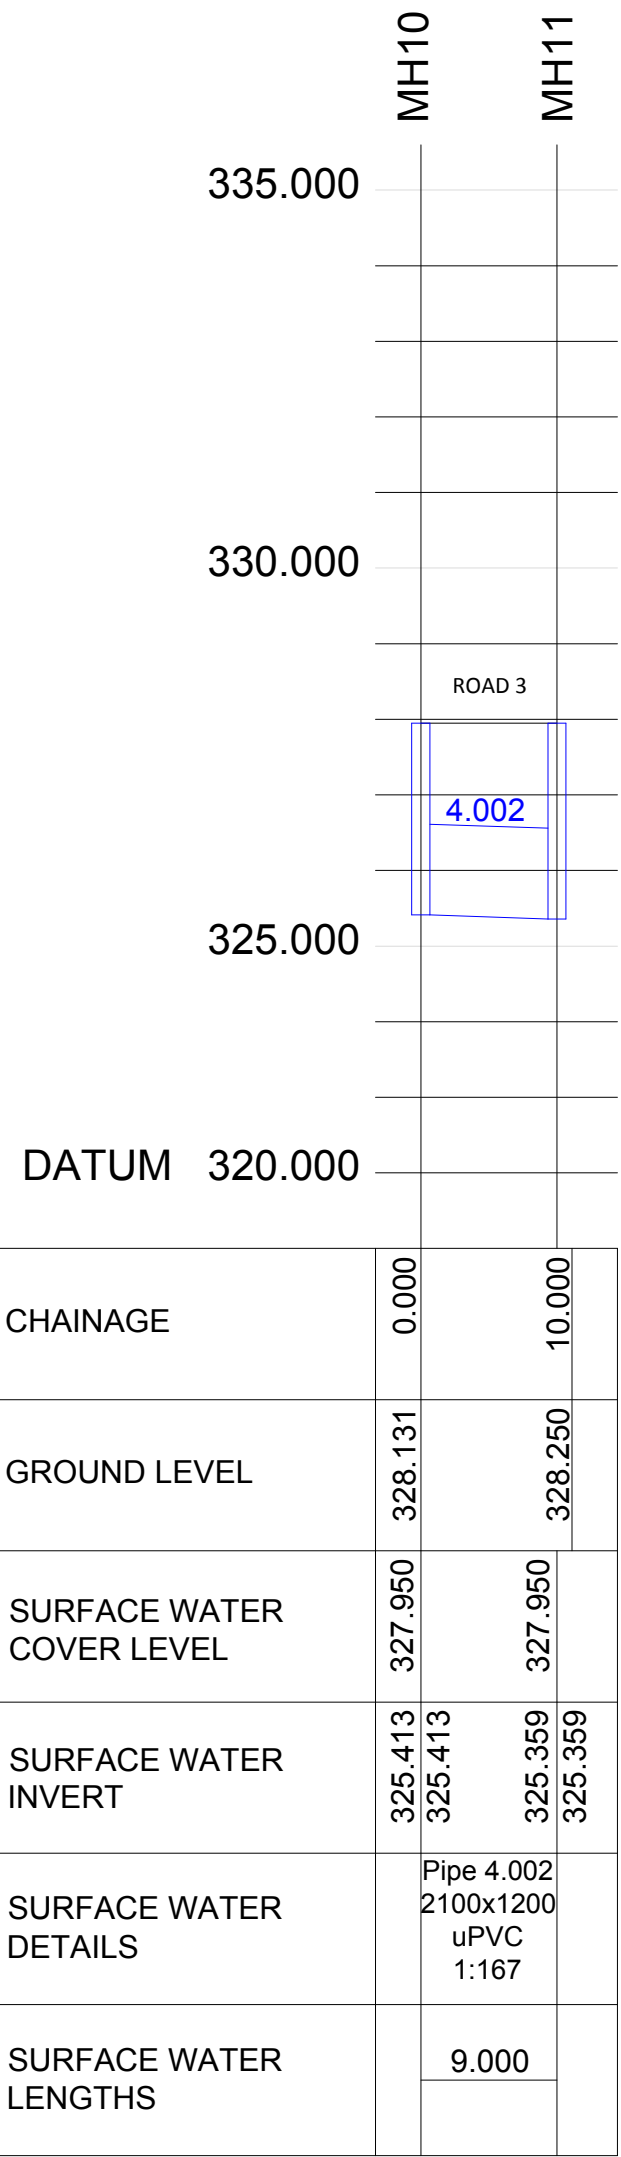

Long Section - Surface Water
Road 3

- Sanderson Associates Consulting Engineers (The consultant), has not checked or verified, and shall have no liability whatsoever for any inaccuracies which may be attributable to any data reports, base plans and drawings provided by the client, or purchased by the consultant on the client's behalf, that may have been utilised within this drawing.
- The consultant shall not be liable for the use by any person of any document for any purpose other than that for which the same were provided by the consultant.
- No liability whatsoever is accepted by the consultant for any error or omissions.
- The consultant accepts no liability for any vehicle specification errors within the vehicle track software used and / or its vehicle dataset.
- The locations of utilities apparatus, if shown, is reproduced from plans supplied to the consultant, although care has been taken when duplicating this information. These locations are approximate only and no guarantee can be given for their accuracy. It is the client's or its appointed agent/contributors responsibility to verify the exact locations on site by hand dug trial holes or other appropriate means prior to mechanical excavation.
- Service connections are not shown but their presence should be anticipated.
- Reference to any third party equipment shown on this drawing was only relevant at the time the drawing was prepared.
- It is the client's responsibility to ensure that any equipment ordered meets the design.

Rev	Amendment	Drawn	Date	Checked
PRELIMINARY DRAWING				
 sanderson associates consulting engineers Highways Traffic Transportation Water T 01924 844080 mail@sandersonassociates.co.uk F 01924 844081 www.sandersonassociates.co.uk				
Client HJK Construction				
Project Title Hallsteads, Dove Holes				
Drawing Title Foul Water & Surface Water Long Section				
Drawn By JKB		Checked By JEM		Approved By JEM
Scale 1:500		Date November 2022		
Drawing Size A0		Drawing Number 301174A-S104-503		Rev